
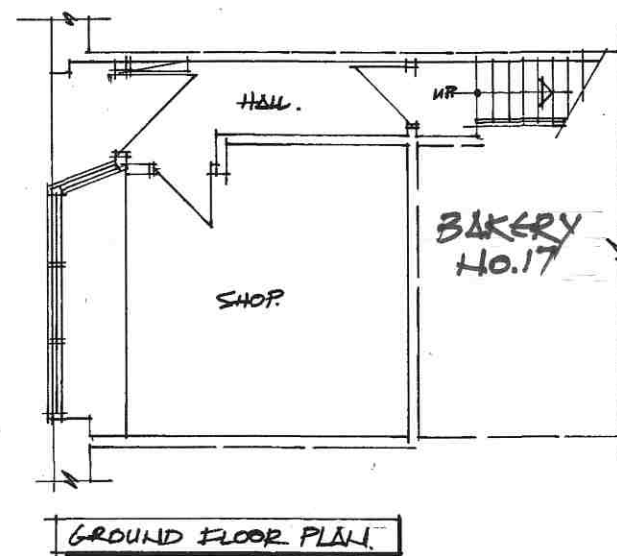
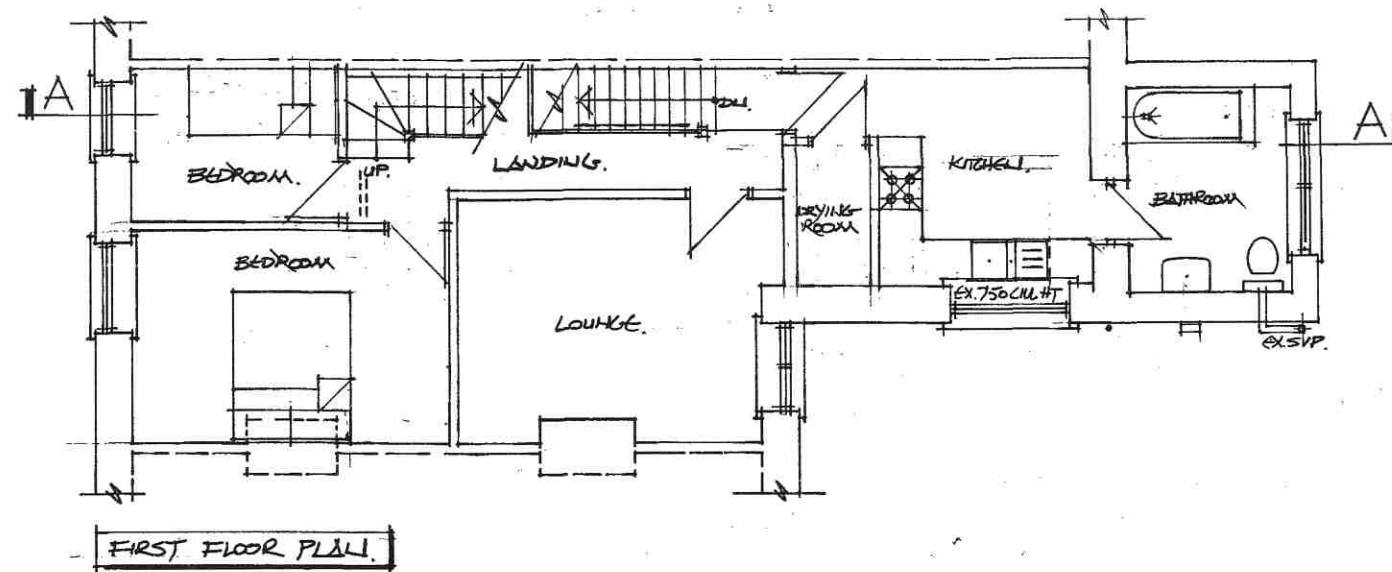


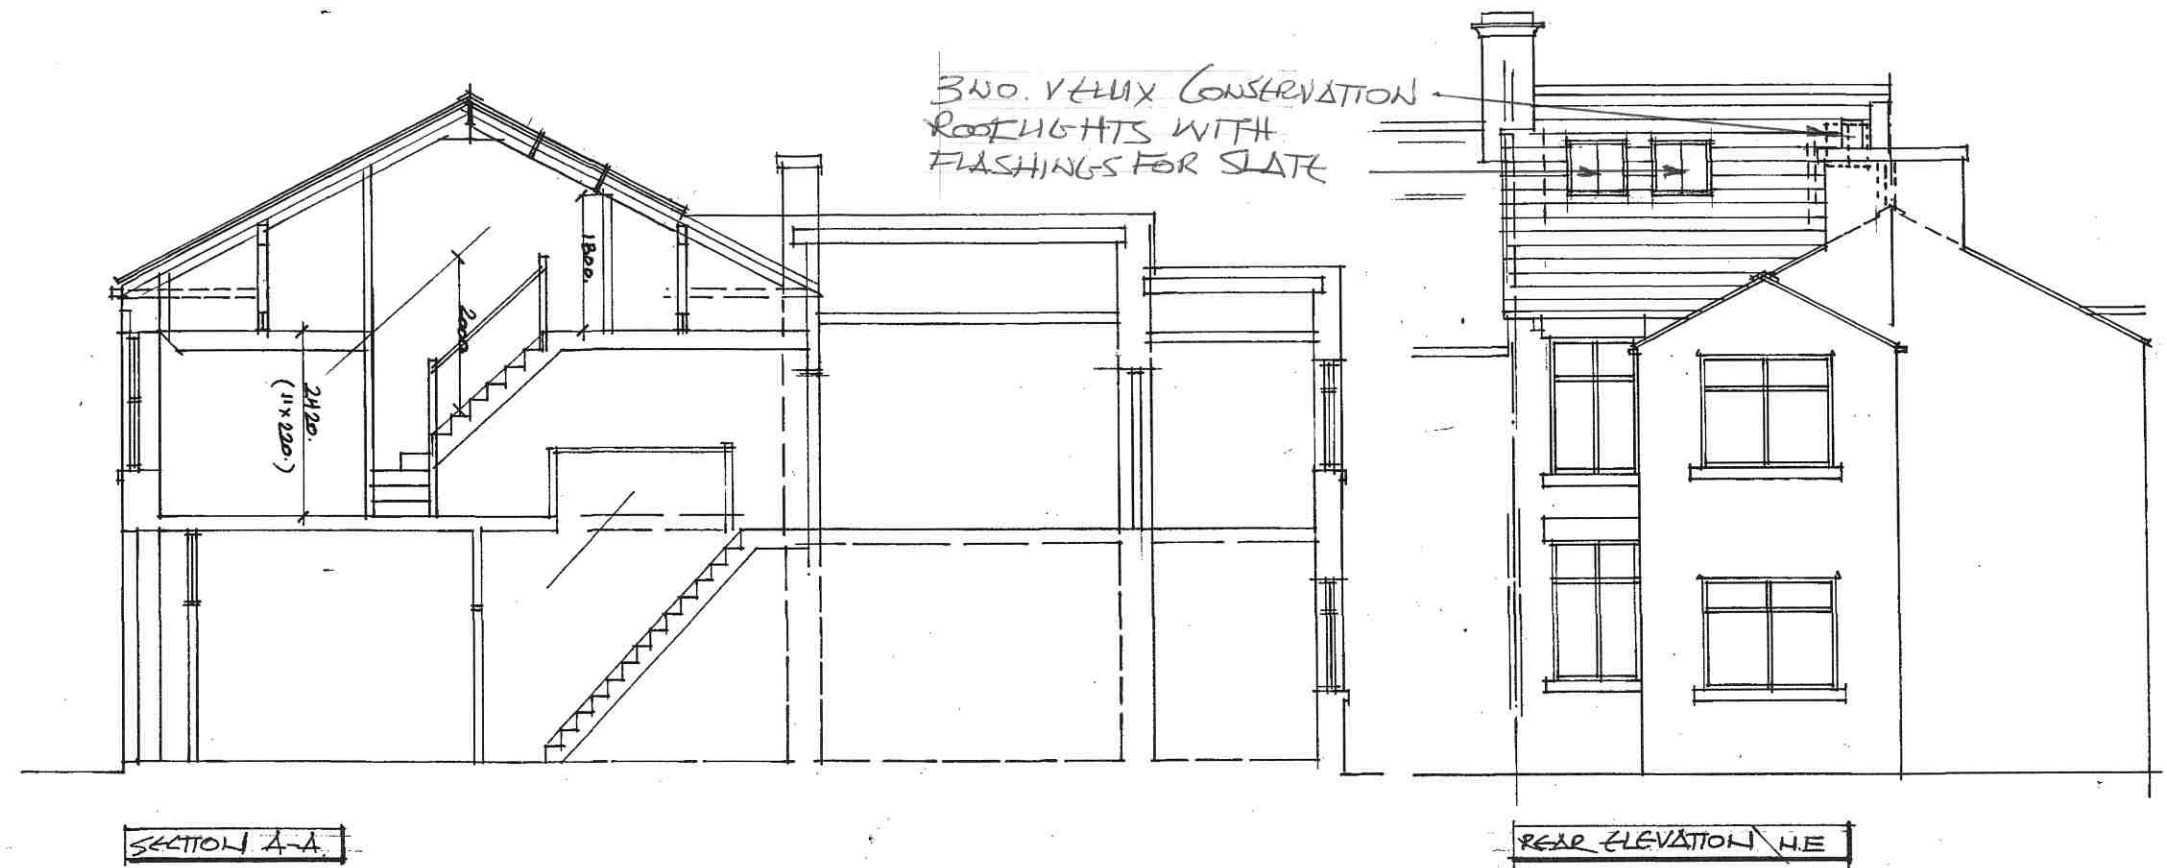

$$GIA = 57.0M^2$$

0 1 2 3 4 5

SCALE METRES

CLIENT:	MR. I. POTTS		
PROJECT:	1.9 UNION ROAD NEW MILLS		
TITLE:	PROPOSED PLANS, SECTION AND REAR ELEVATION		
A P DESIGN ARCHITECTS AND PLANNING CONSULTANTS 4 KINDER VIEW, NEW MILLS, HIGH PEAK, SK22 4DB TEL: 01663 742169 MOB: 0781 461 2970			
SCALE:	DRAWING NO:	REV:	
1:100	02	A	