



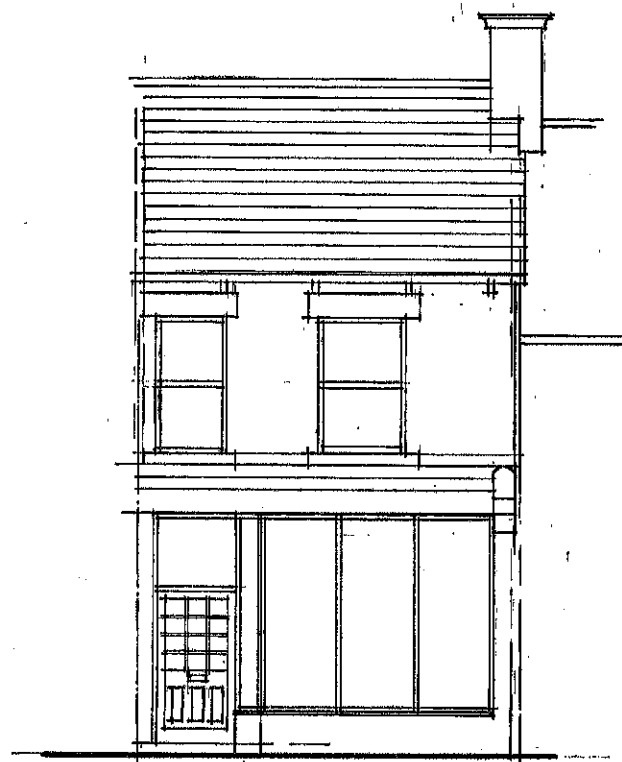

FRONT ELEVATION S.W.


NO CHANGES PROPOSED

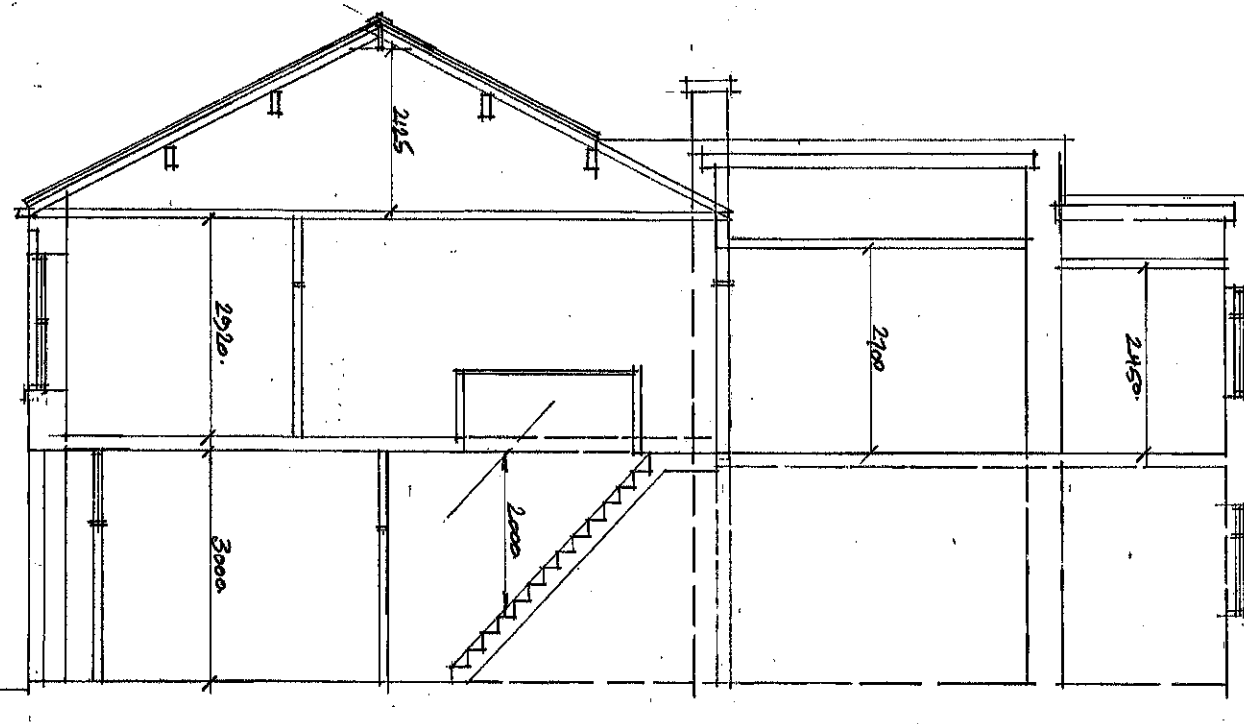


SECTION A-A



REAR ELEVATION N.E.

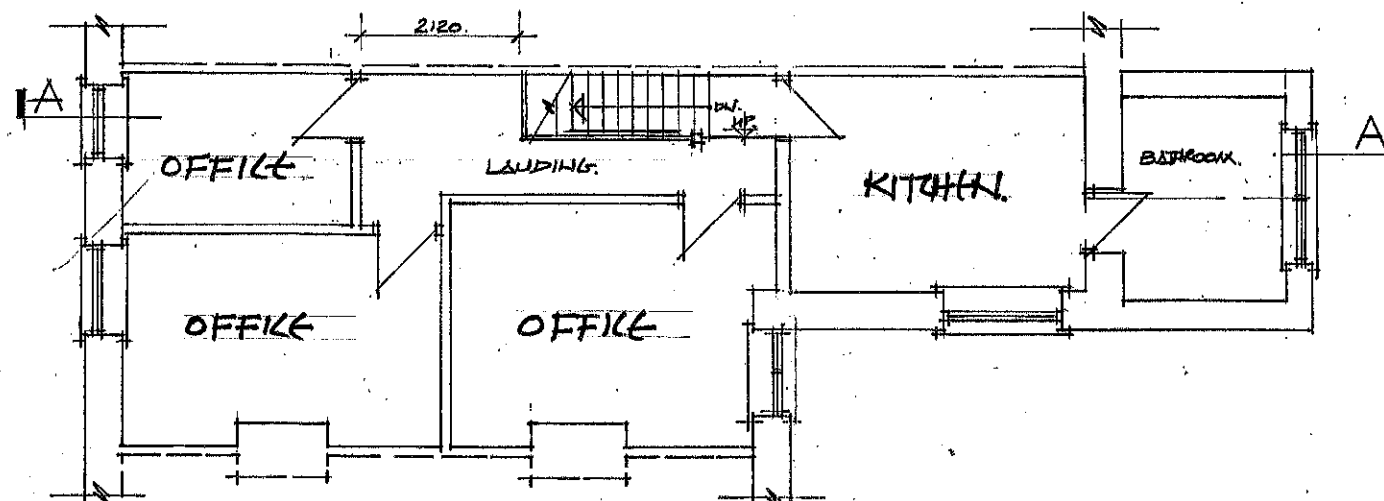

FIRST FLOOR PLAN

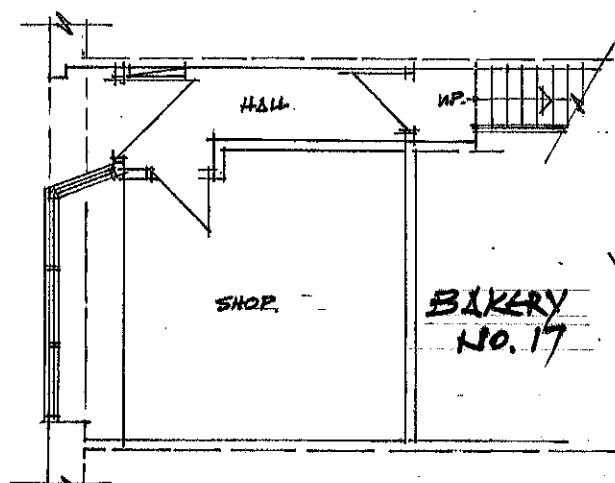

GROUND FLOOR PLAN

$$GIA = 57.0 M^2$$

0 1 2 3 4 5

SCALE METRES

CLIENT: MR I. POTTS

PROJECT: 19 UNION ROAD
NEW MILLS

TITLE: SURVEY AS EXISTING

A P DESIGN
ARCHITECTS AND PLANNING CONSULTANTS
4 KINDER VIEW, NEW MILLS, HIGH PEAK, SK22 4DB
TEL: 01663 742169
MOB: 0781 461 2970

SCALE: 1:100 DRAWING NO: 01 REV: