


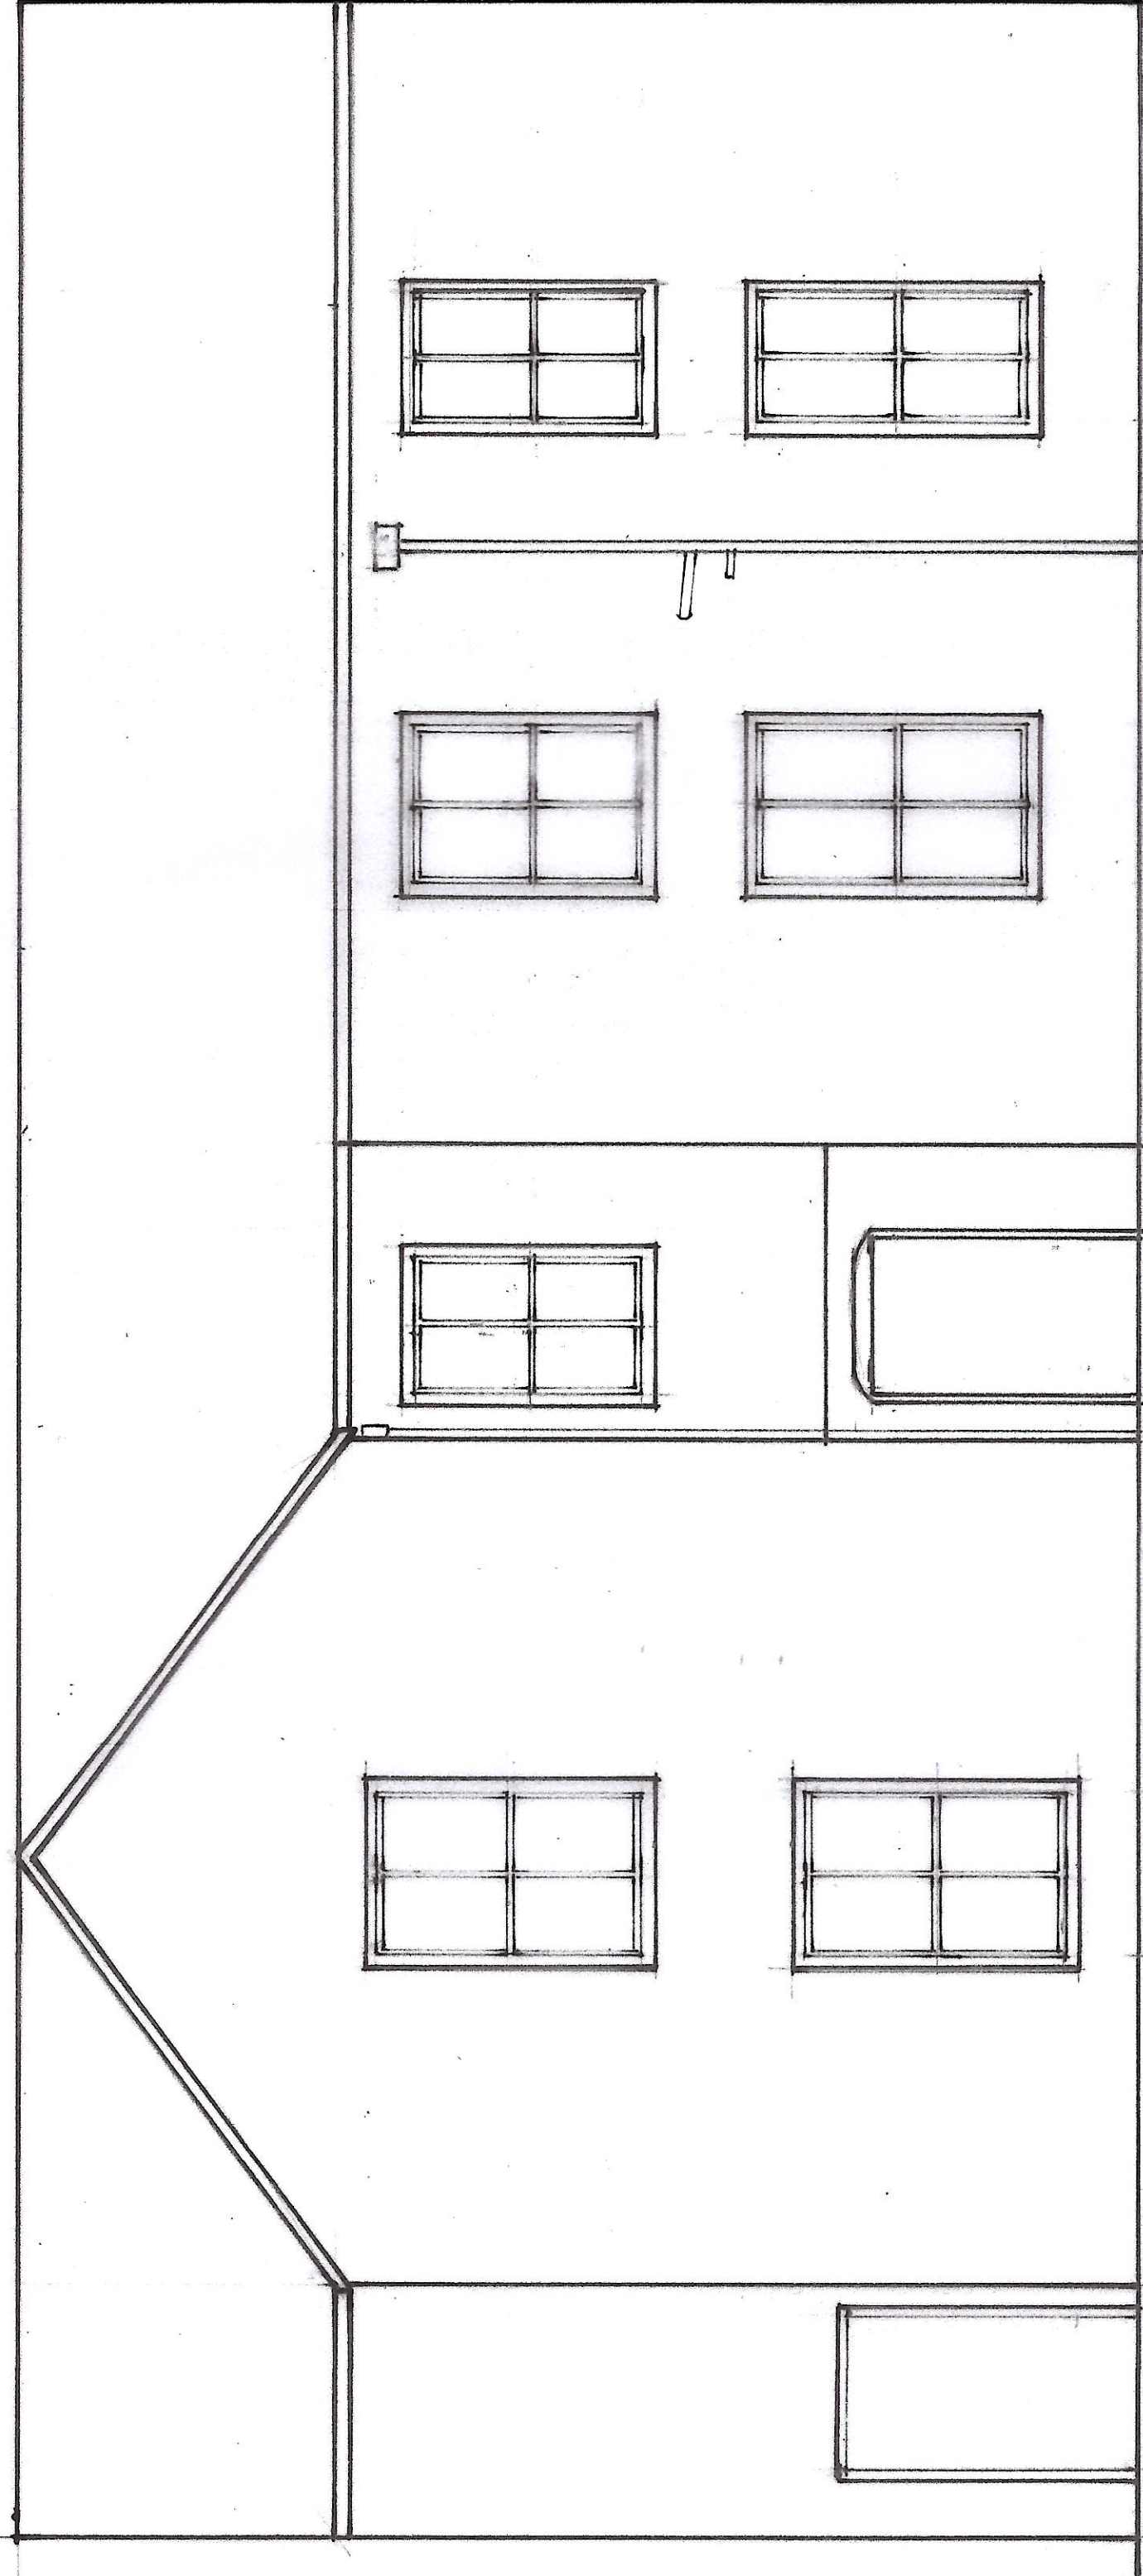

EXISTING COMBINED RAINWATER
& SOIL PIPE WITH ENSUITE WASTE
CONNECTION
SHOWN

YEAROSLEY HALL, FURNES VALE
PROPOSED FRONT ELEVATION

SCALE 1:50 @ A3