


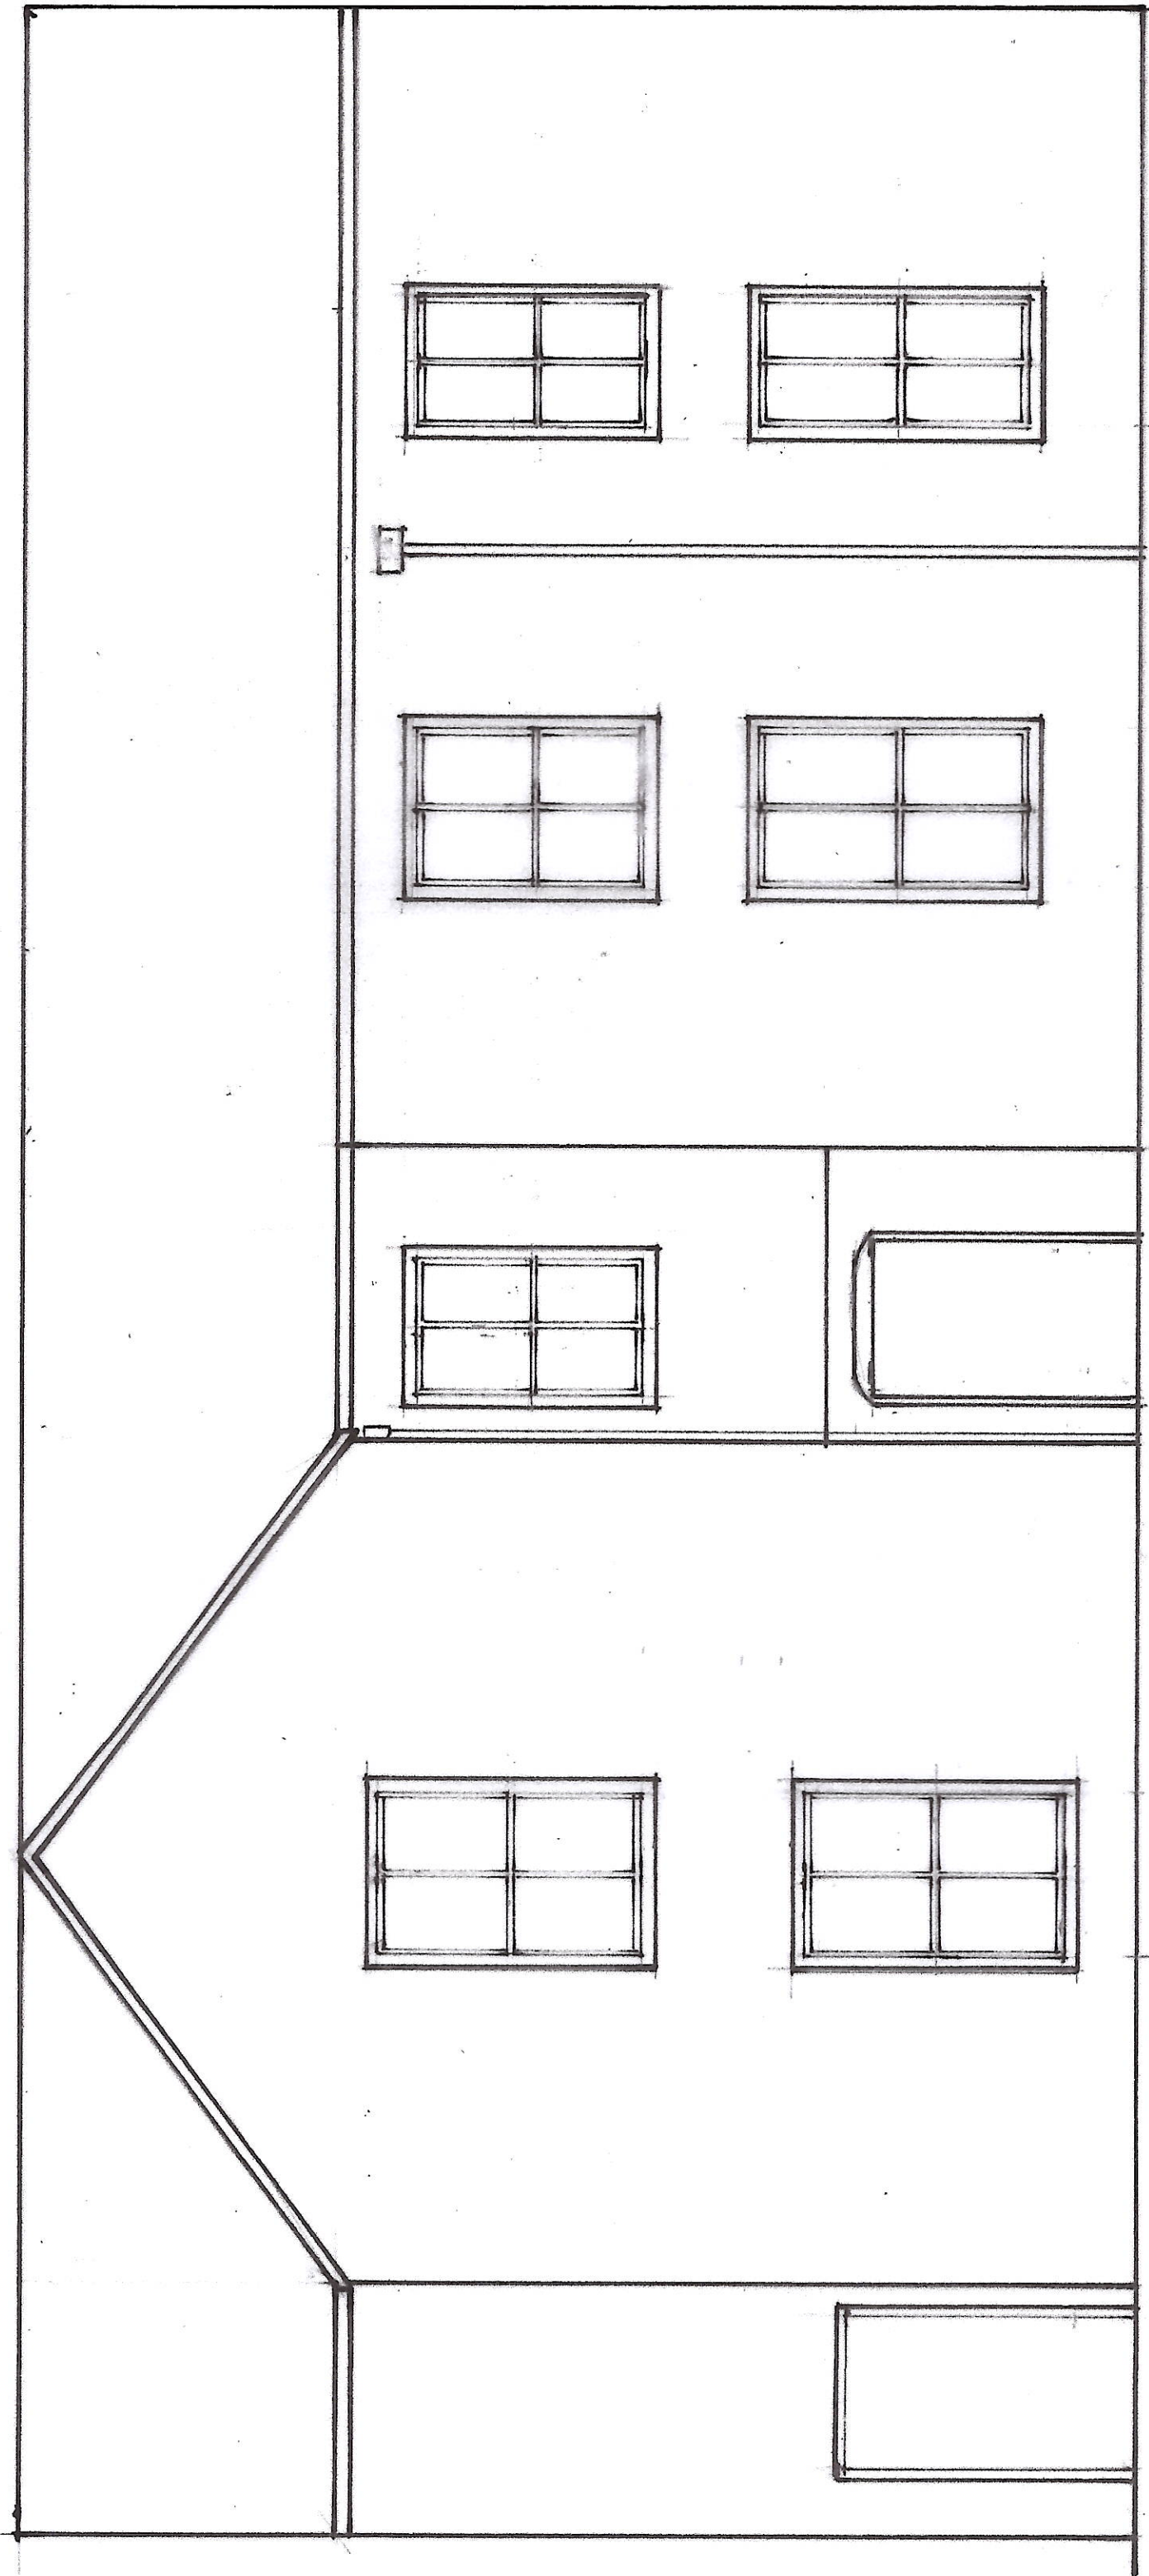

YEARDSLEY HALL, FURNESS VALE

EXISTING FRONT ELEVATION

Scale 1:50 @ A3