



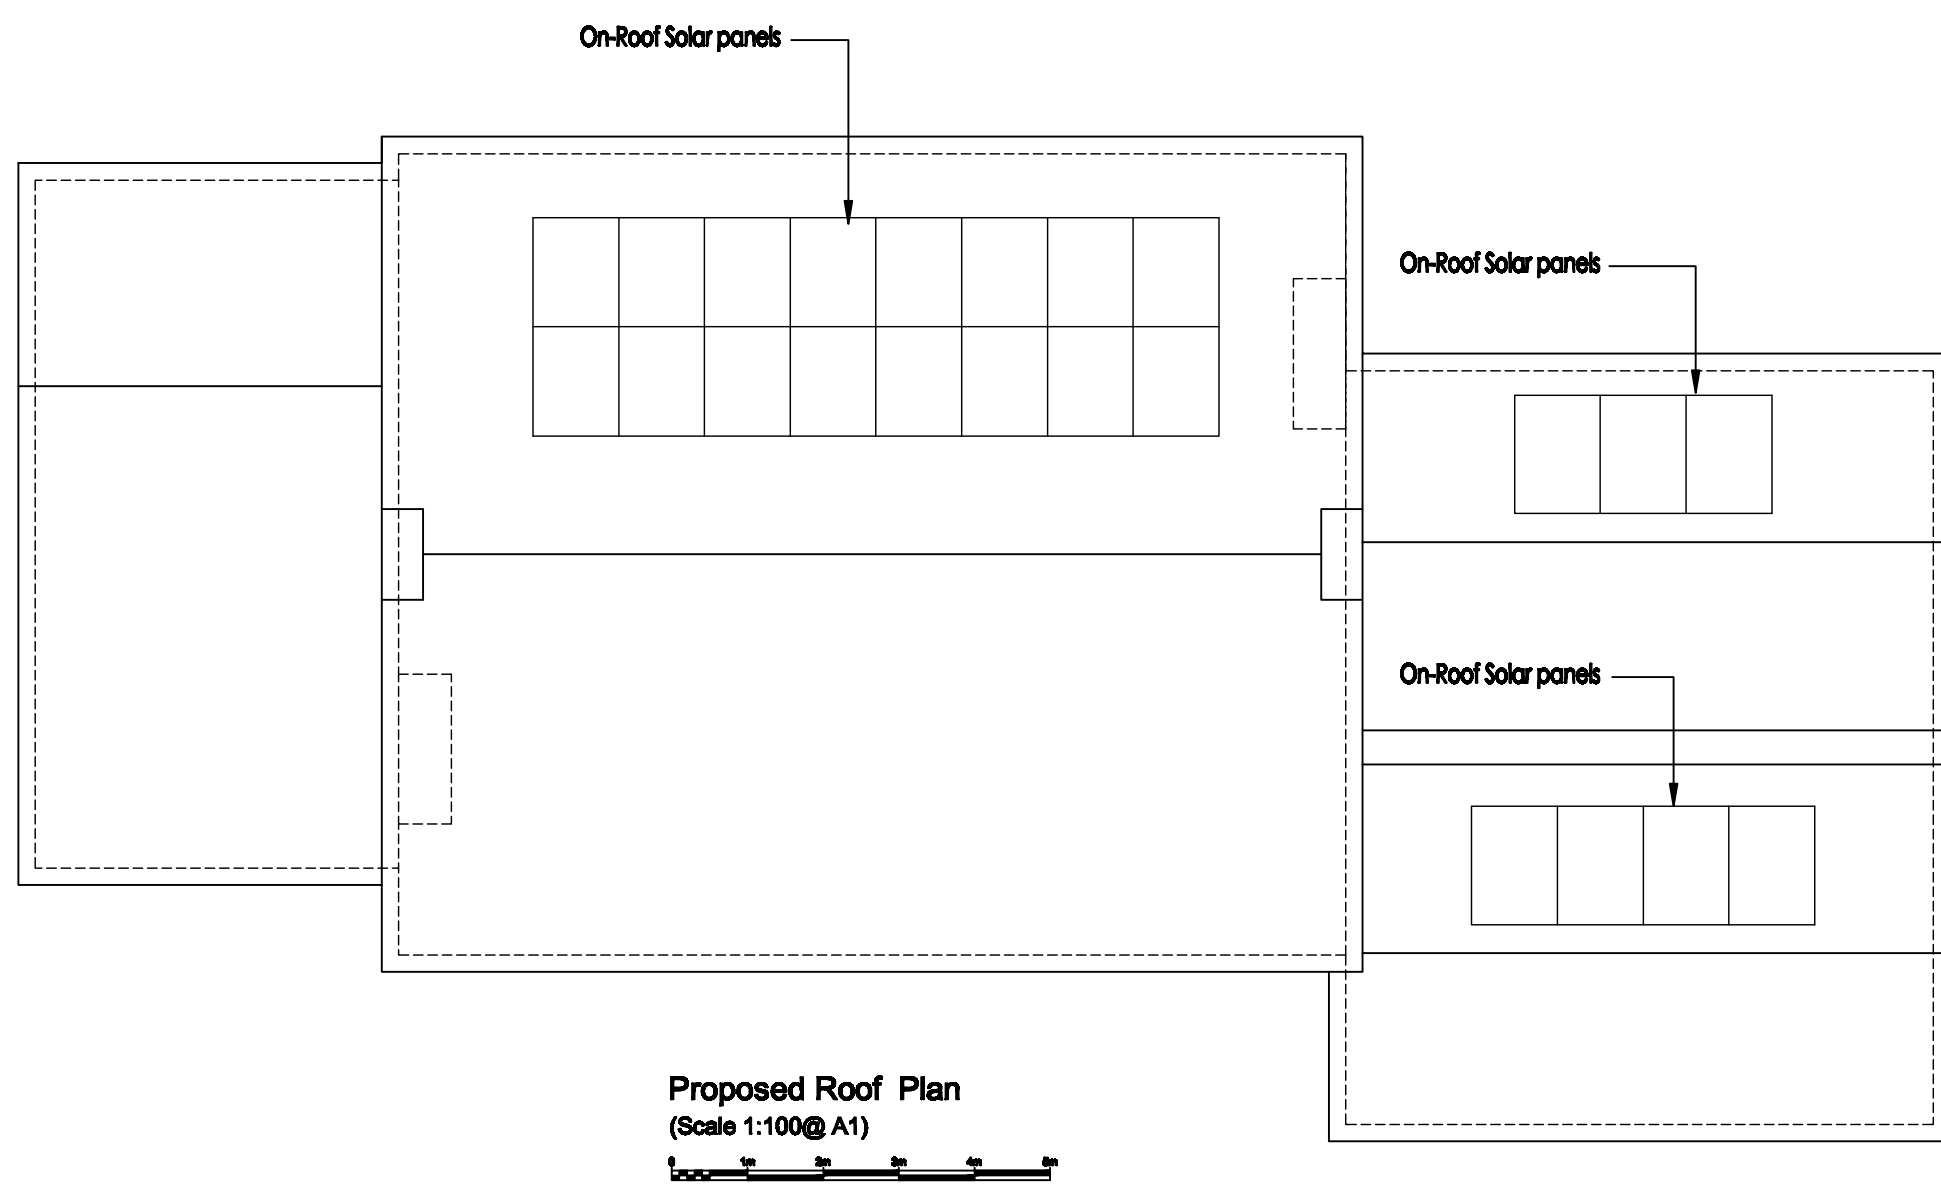

REV:A Solar panel layout revised JK 12-2025

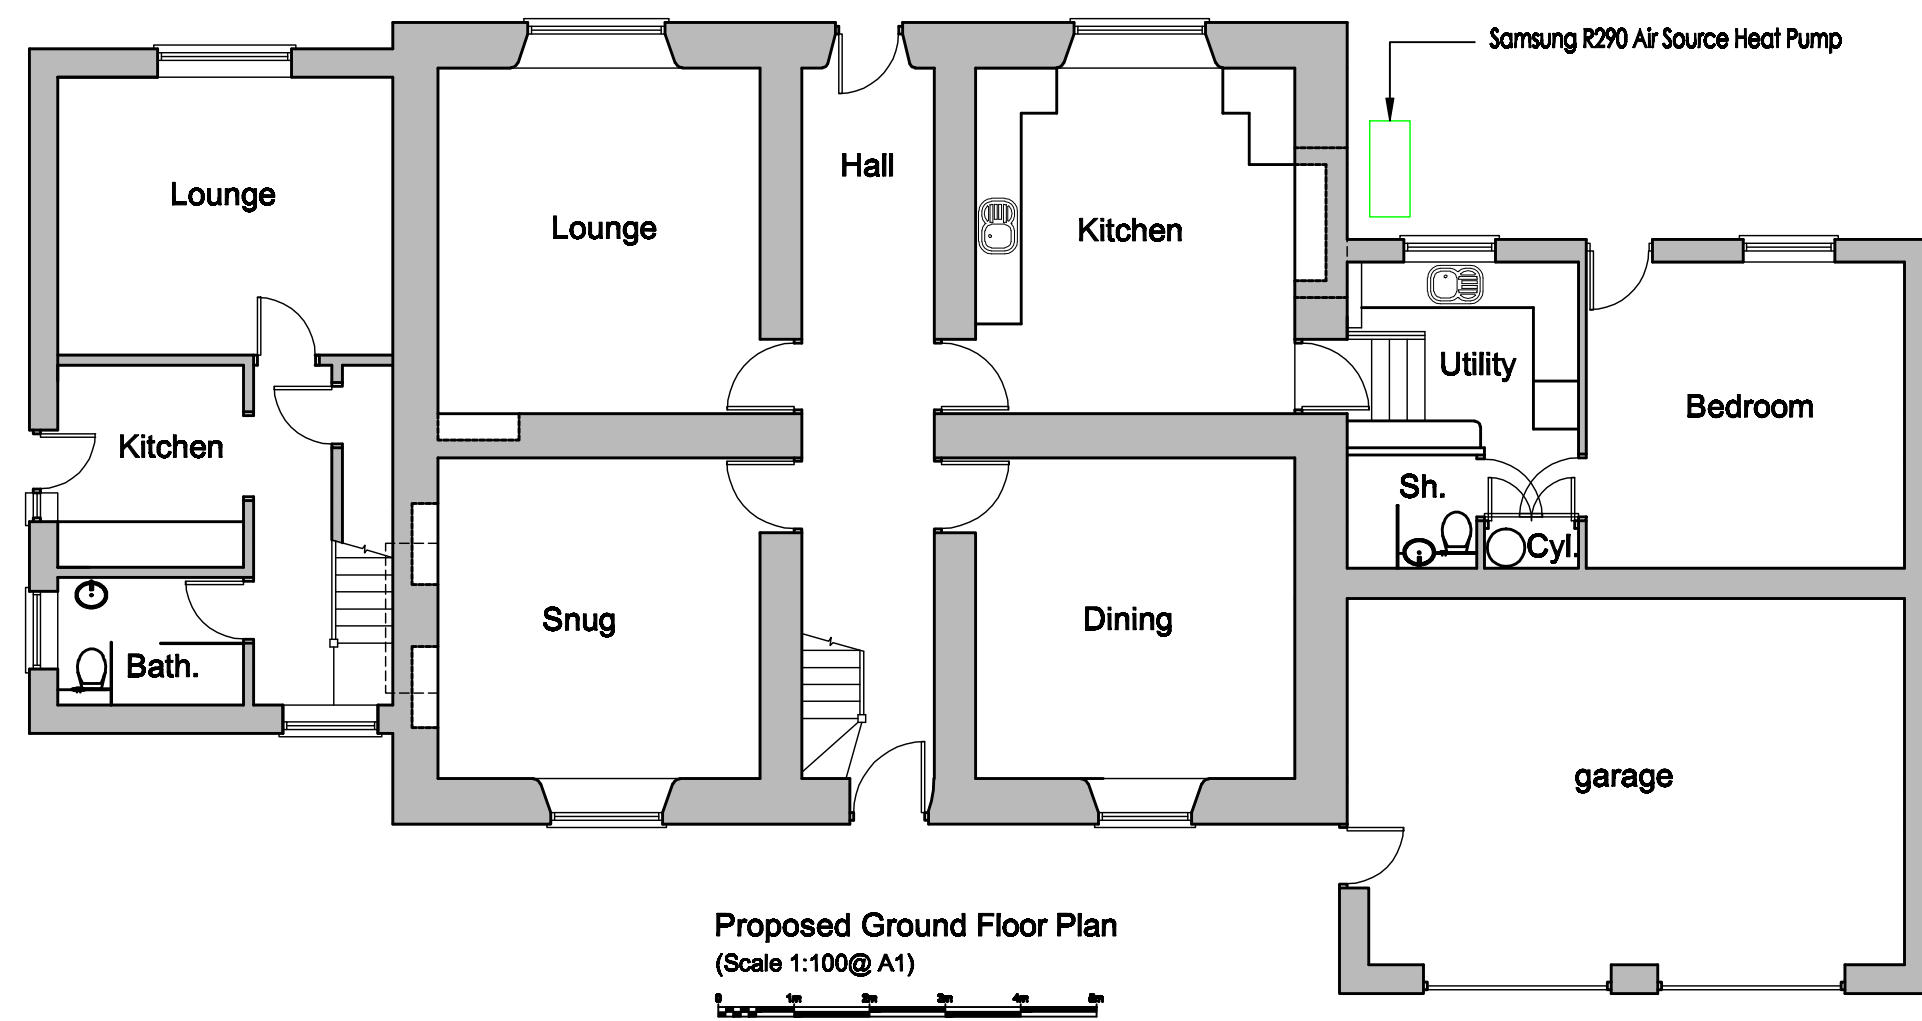

REDFERN
ARCHITECTURAL SERVICES LTD

Client Name		Project Name	
for Mr & Mrs K Shone		PLANNING	
at Lydgate Farm, Eccles Road, Chapel-en-le-Frith			
Title			
Proposed Ground Floor and Roof Plan			
Drawn by	Rev. 2025	as indicated @ A1	JK 25-11-04 A
Redfern Architectural Services Ltd			
Canal cottage 27 Manor View Woodley			
Stockport Cheshire SK6 1RS			
0161 406 6936 077406 21999			
steve@redfernAS.co.uk			