





All drawings should be read in conjunction with the entire **PL Series** drawings. Full details and specifications will be provided following approval of the planning application and through a formal Building Control submission prior to commencement of site works & construction.

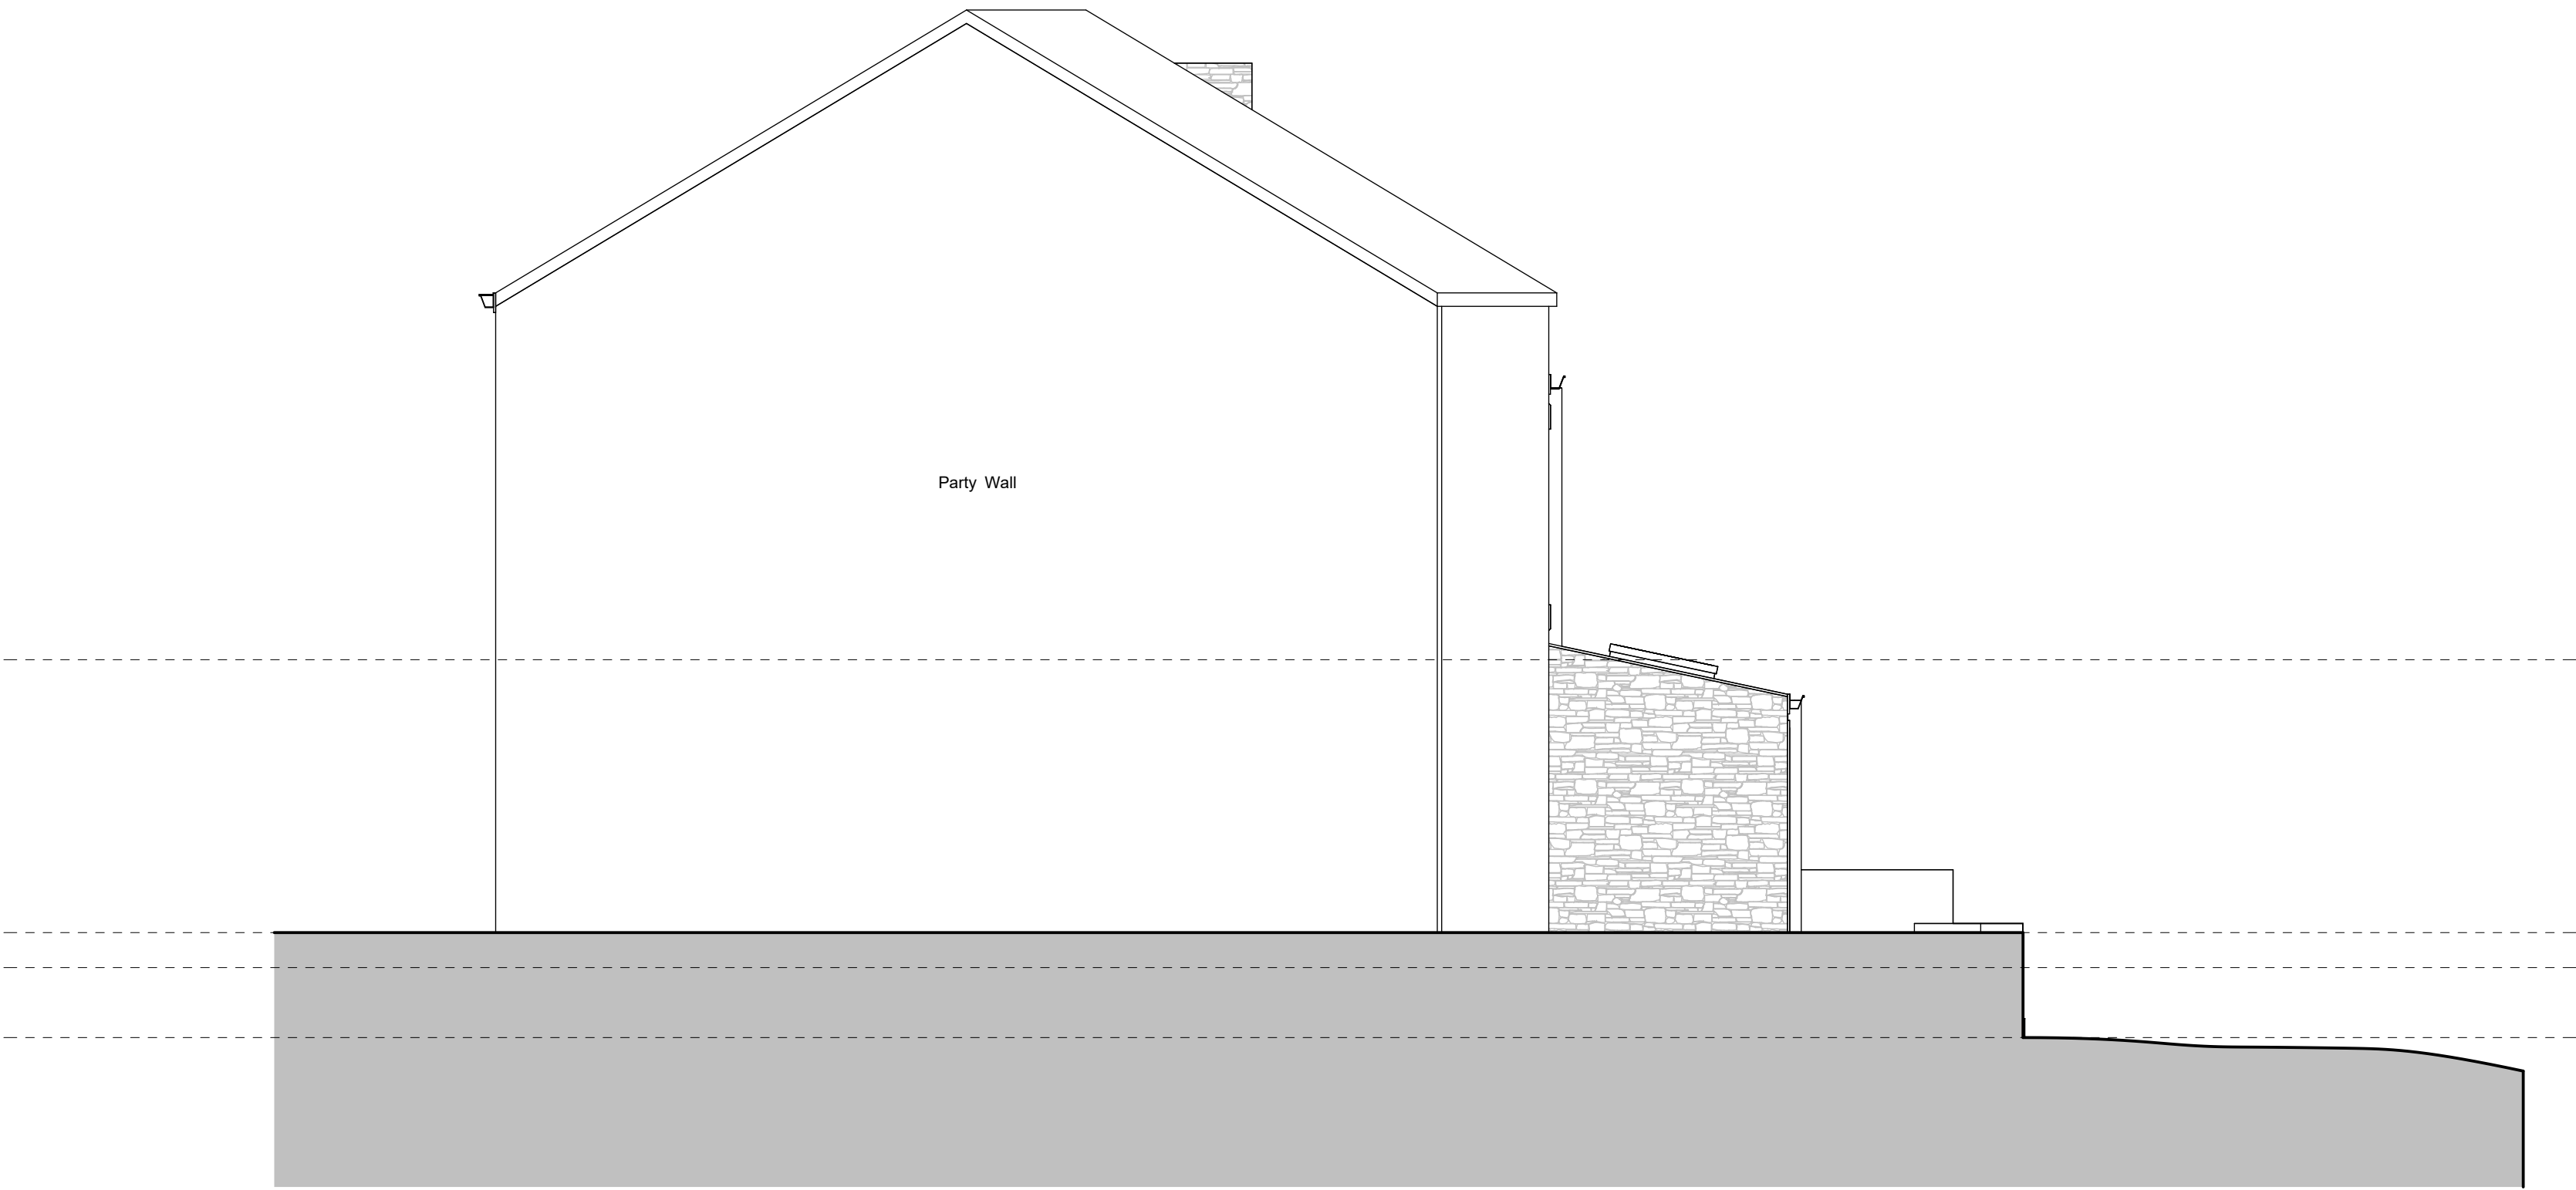

Proposed North East Elevation
1 : 50



Proposed North West Elevation
1 : 50

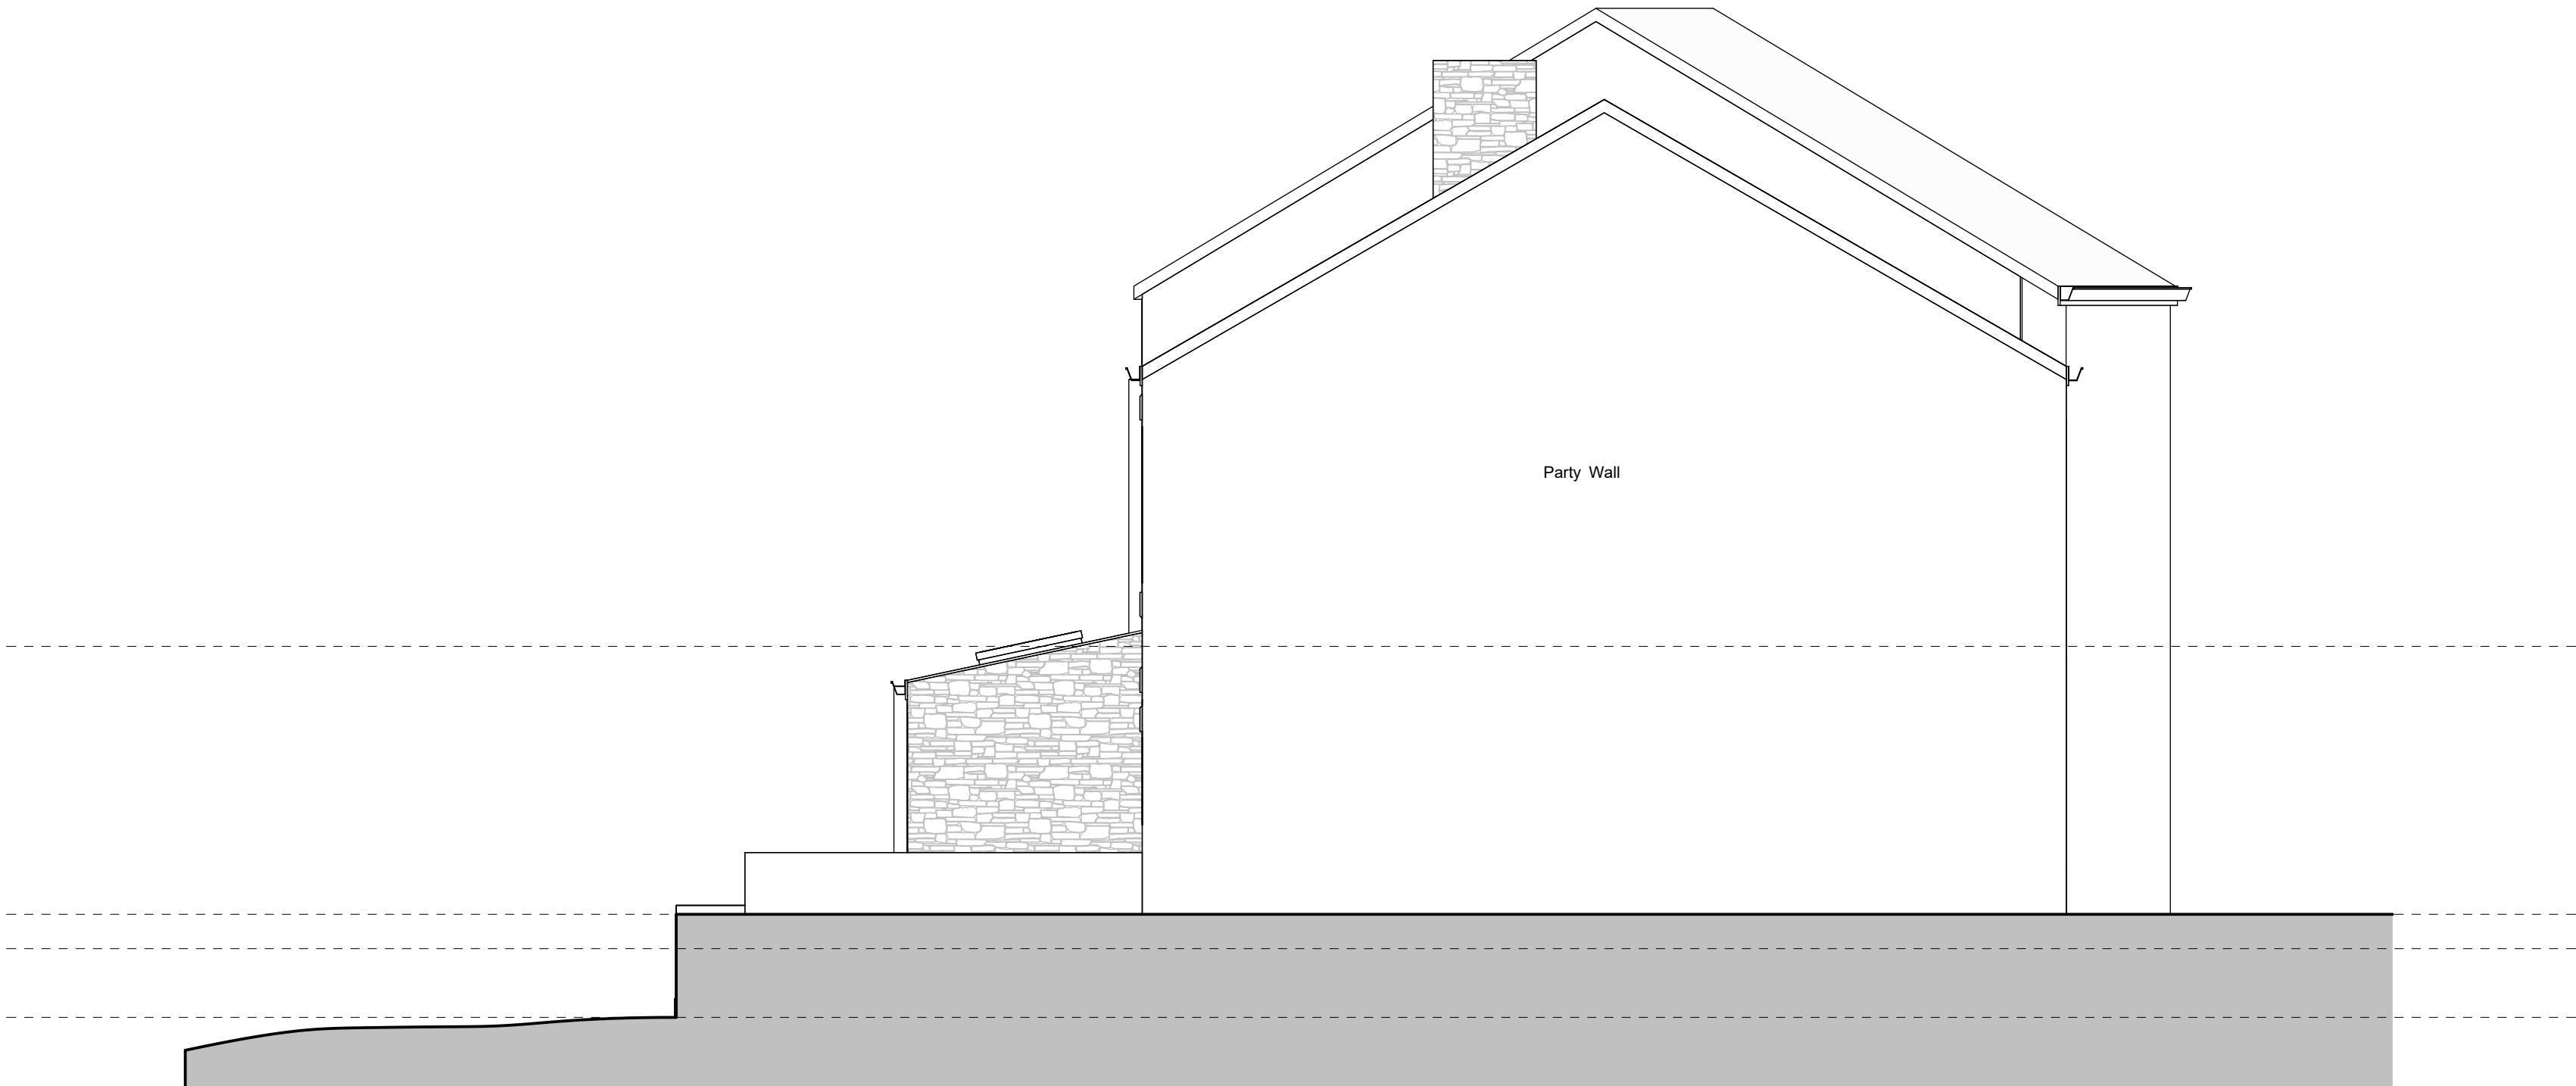

Proposed South West Elevation
1 : 50

P1	Initial Issue	26.01.26	SR
Rev	Description	Date	By



info@peakbuildingdesign.com

Project 023 6 Smalldale			
Client Ros Westwood			
Drawing Proposed Elevations			
DRAWING NUMBER PL102			
Revision	P1	Date Created	26.01.26
Drawn By	SR	Scale	1 : 50 @ A1

PLANNING