




KEY

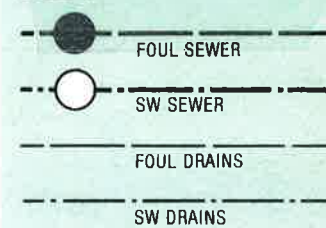

FOUL CONNECTIONS

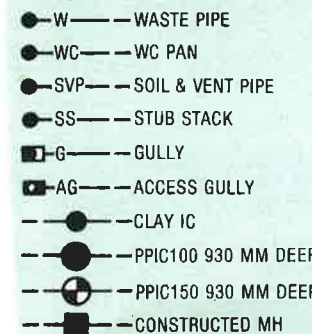

SW CONNECTIONS

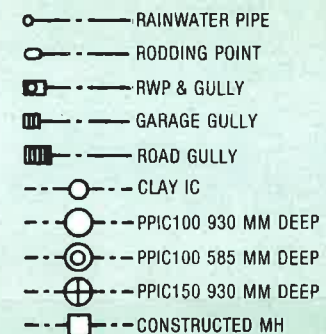


Proposed housing Development At Moor Edge New Mills Rd Birch Vale

Drainage to be Hepworth or Similar
To Comply with current British standards
And Drainage Code of Practice

EDA Multiplication Factors
Re Rainwater calculations

4.8M x 13.8M x 1.350 @35deg
=89.424M2

Each pitch of roof

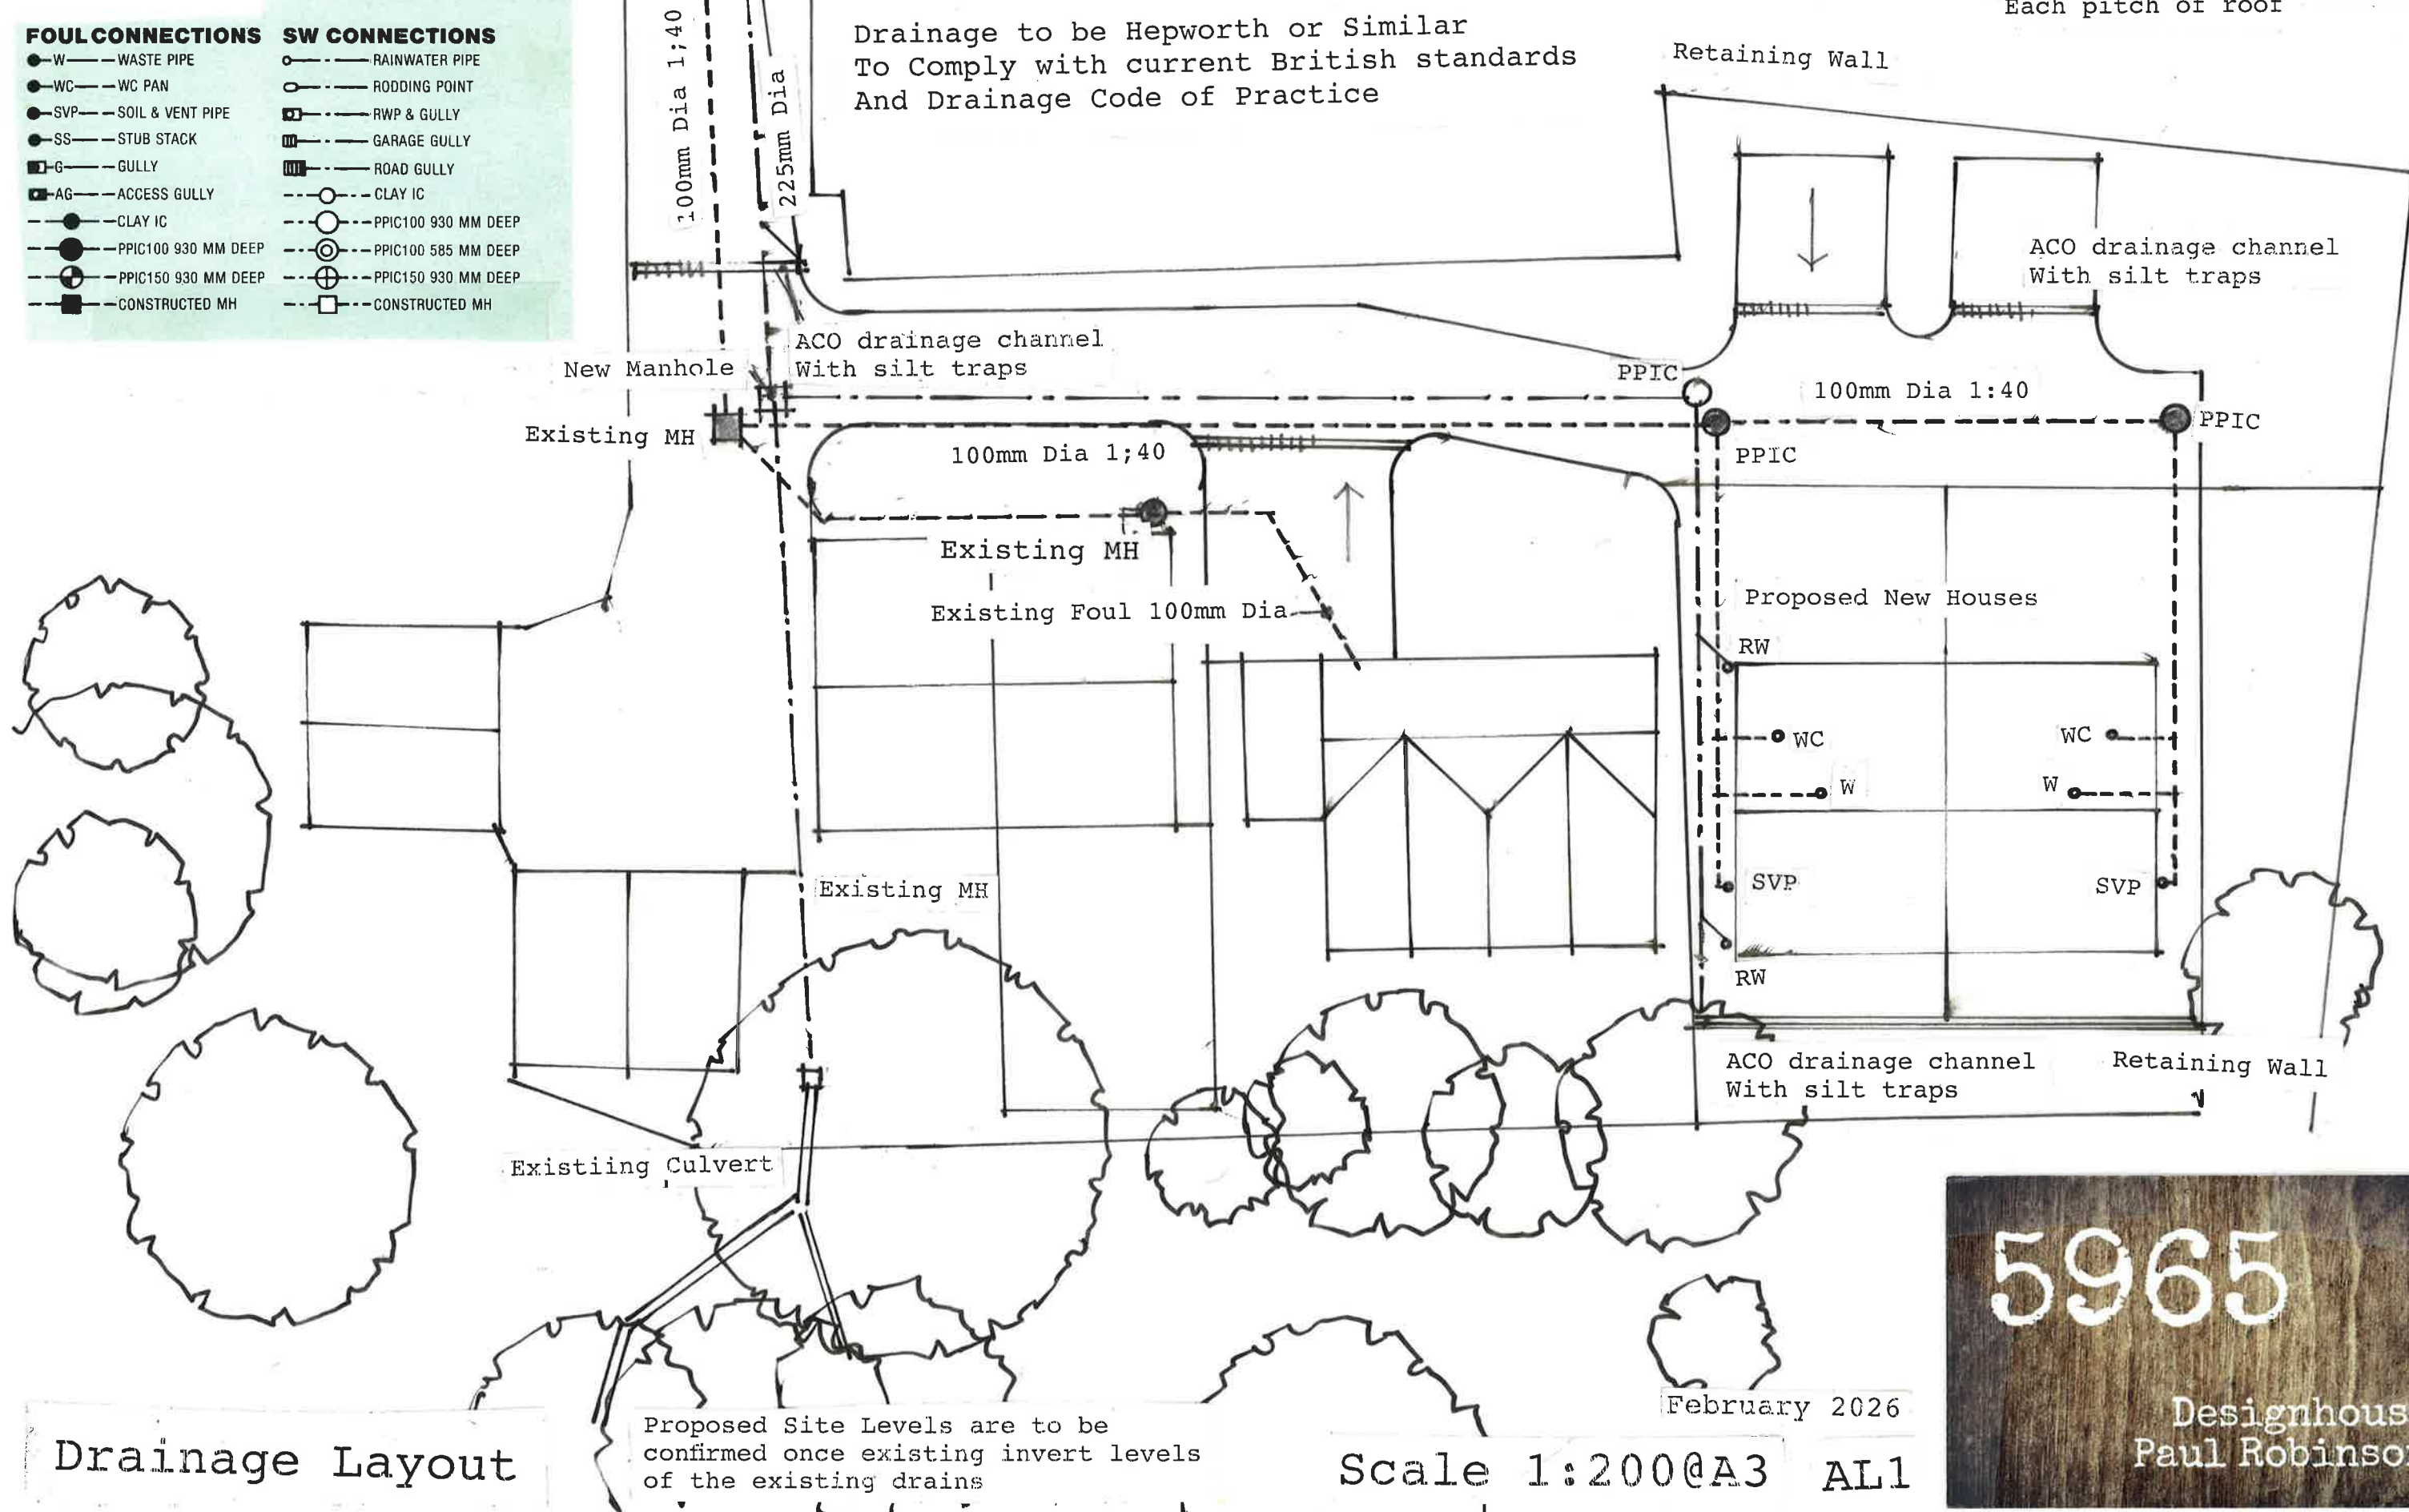

Drainage Layout

Proposed Site Levels are to be confirmed once existing invert levels of the existing drains


Scale 1:200@A3 AL1

February 2026


5965

Designhouse
Paul Robinson


KEY

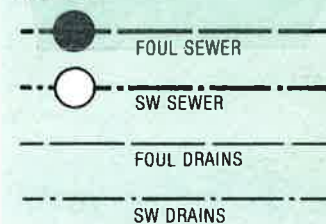

FOUL CONNECTIONS

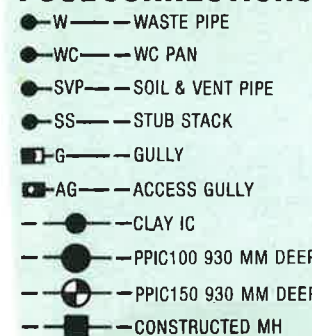

SW CONNECTIONS

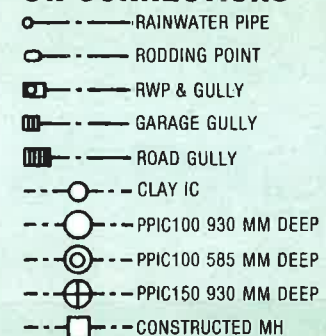


Proposed housing Development At Moor Edge New Mills Rd Birch Vale

Drainage to be Hepworth or Similar
To Comply with current British standards
And Drainage Code of Practice

EDA Multiplication Factors
Re Rainwater calculations

4.8M x 13.8M x 1.350 @35deg
=89.424M2

Each pitch of roof

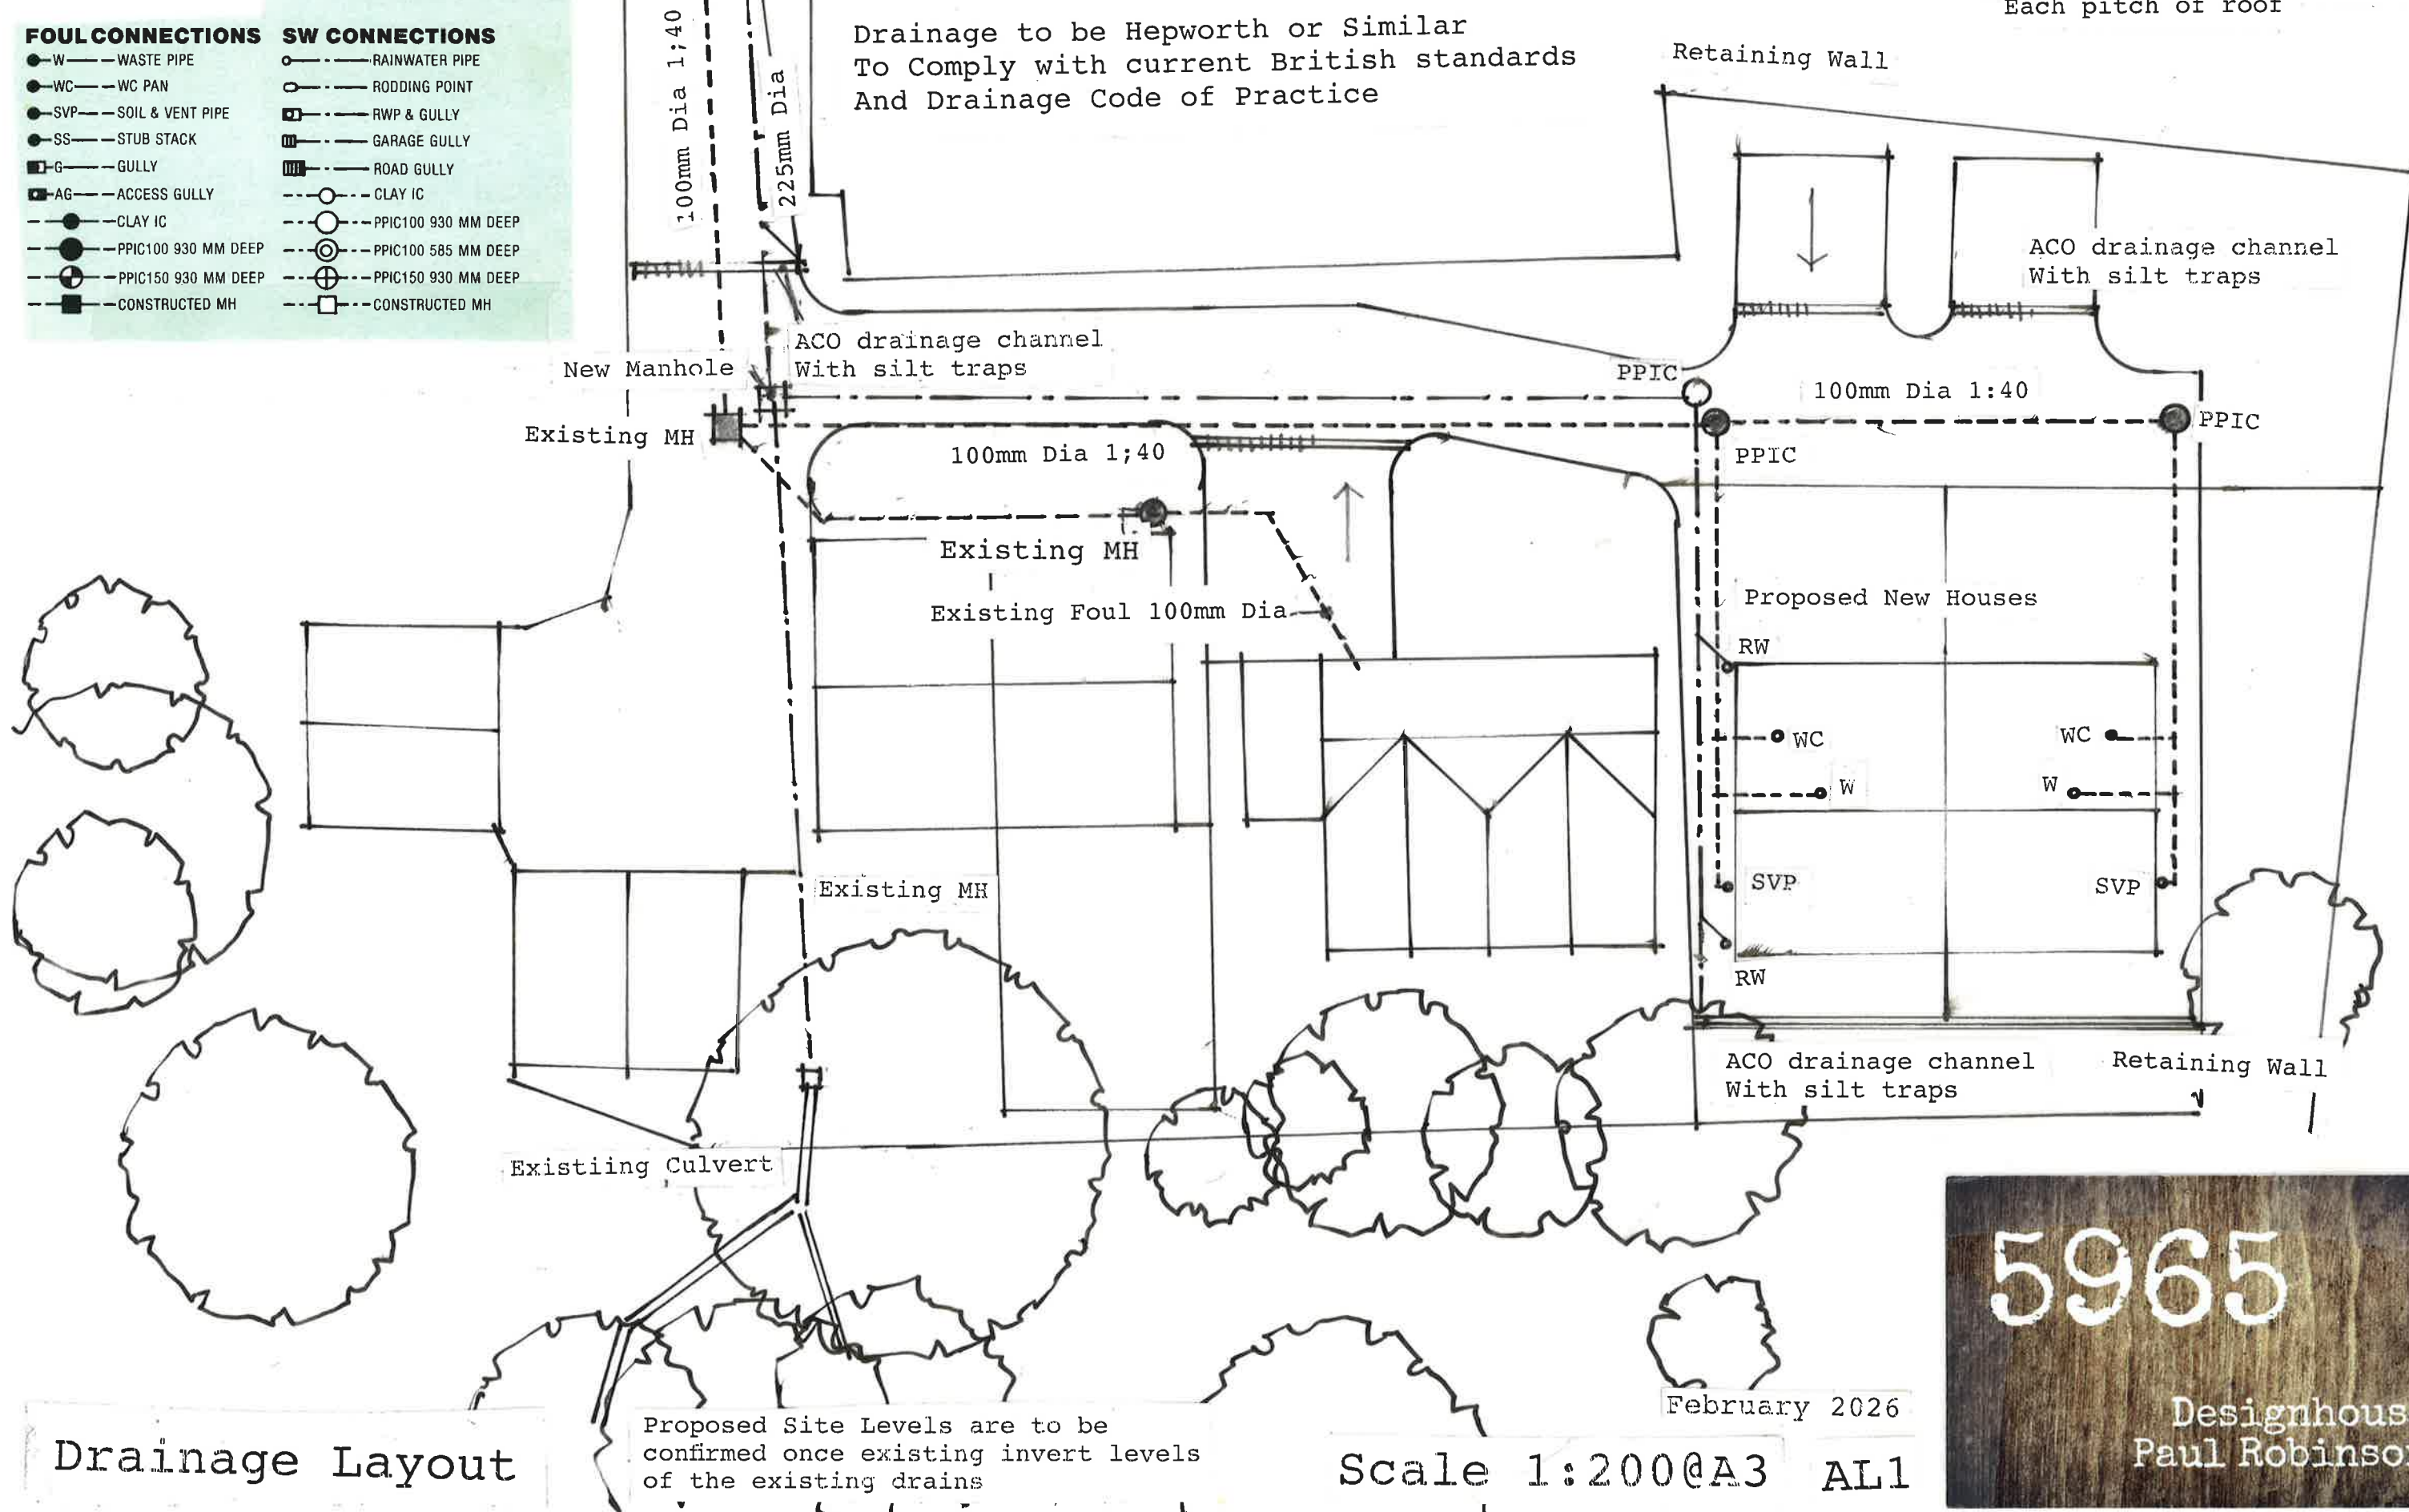

Drainage Layout

Proposed Site Levels are to be confirmed once existing invert levels of the existing drains

Scale 1:200@A3 AL1

February 2026

5965

Designhouse
Paul Robinson