



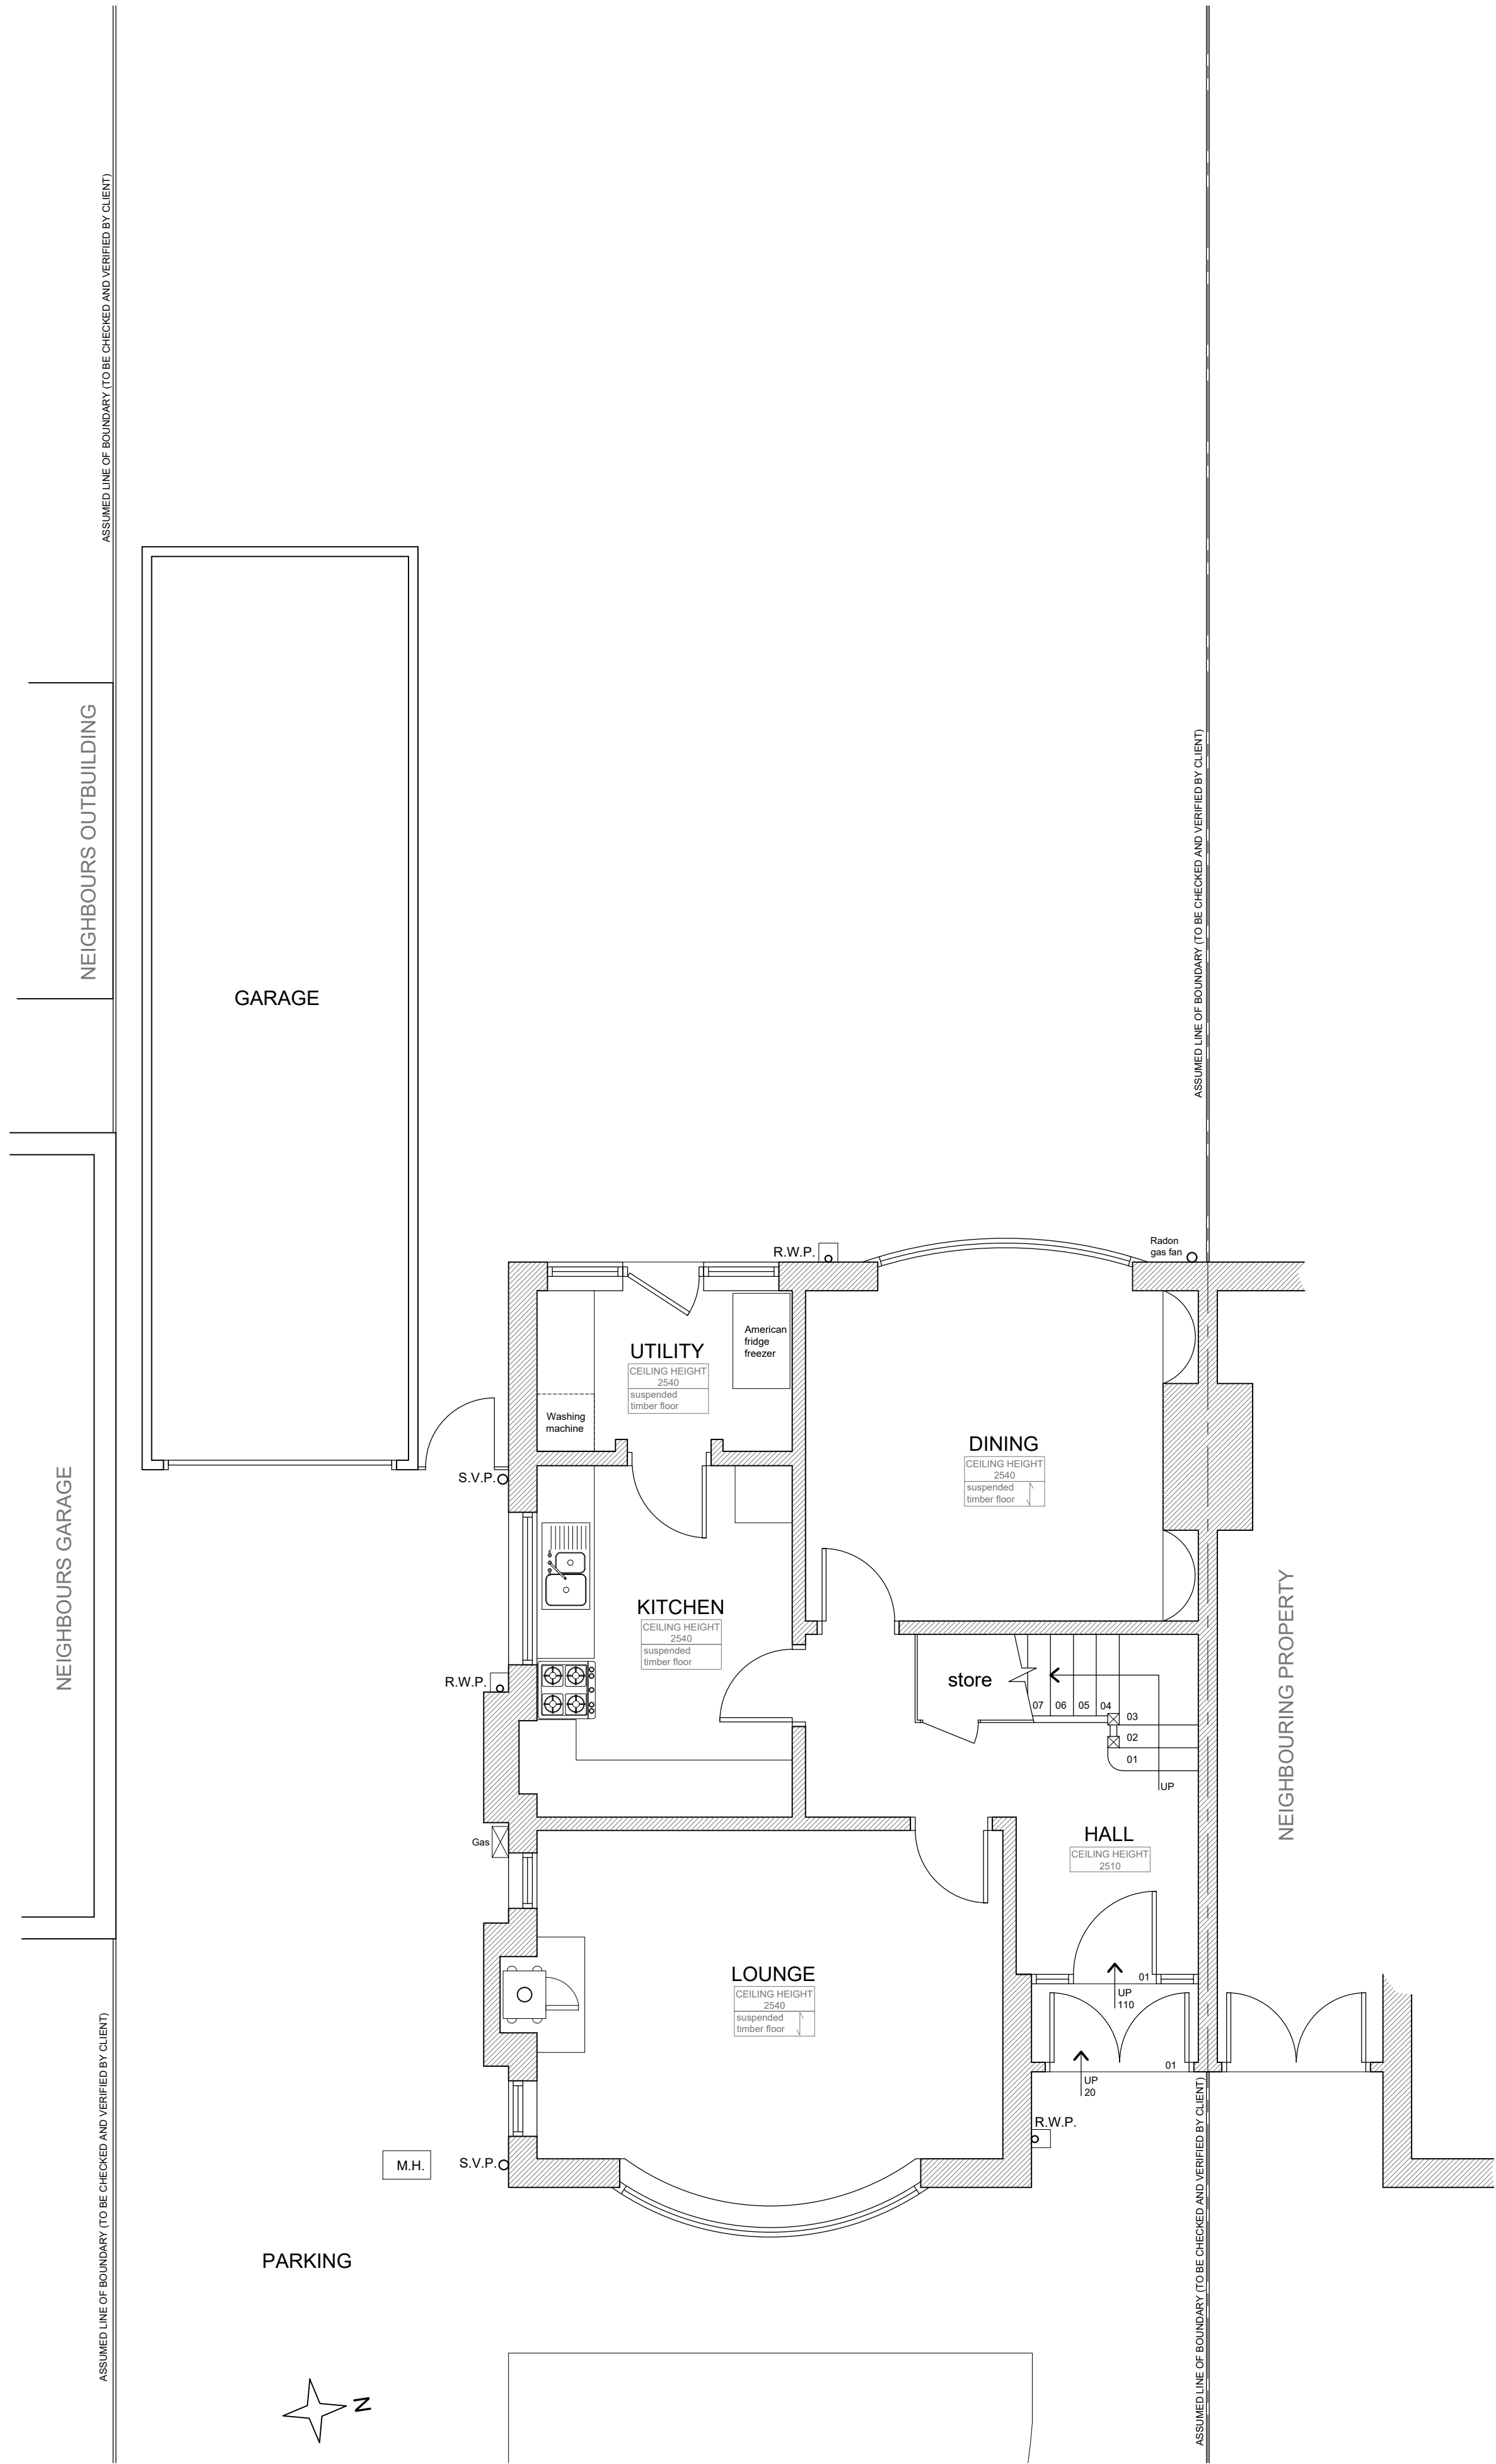

EXISTING GROUND FLOOR PLAN

KEY TO WALL CONSTRUCTION	
	Masonry construction wall (contractor to check on site to confirm if load bearing before carrying out any demolition works).
	Assumed non-loadbearing stud partition wall (contractor to check on site to confirm before carrying out any demolition works). It should be noted that some walls may appear to be stud partition, but are masonry walls with plasterboard on dabs.
	Whilst carrying out the survey it could not be ascertained if these walls were loadbearing drylined masonry walls, or non-loadbearing timber stud walls. (contractor to check on site to confirm before carrying out any demolition works). It should be noted that some walls may appear to be stud partition, but are masonry walls with plasterboard on dabs.

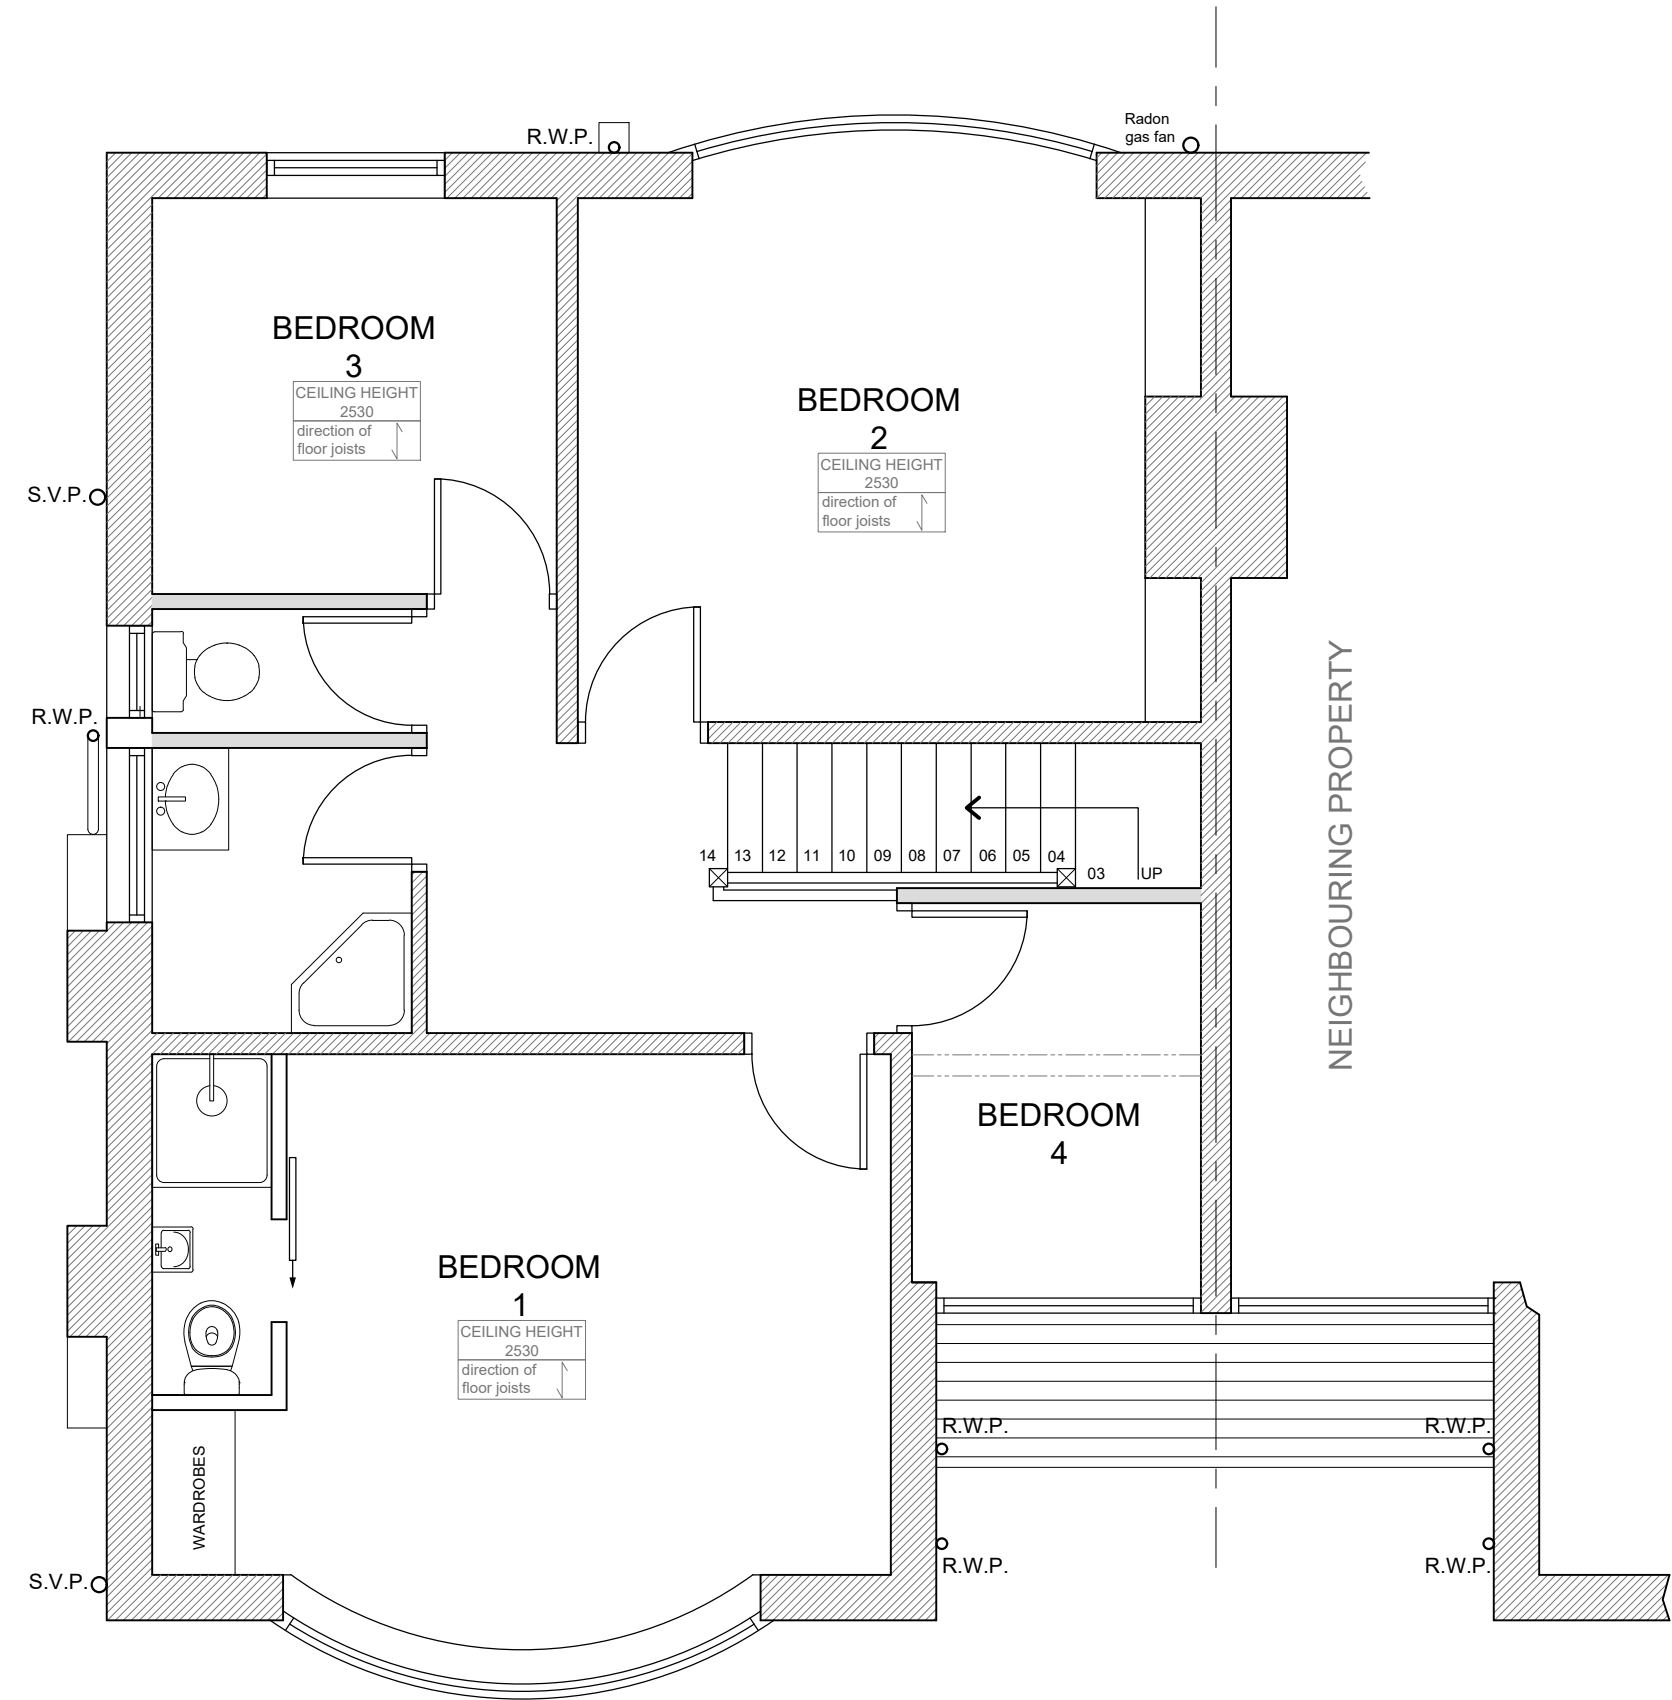

EXISTING FIRST FLOOR PLAN

Rev. A Notes on Title block revised (do not scale from drawings note omitted), as required by Planning Department. 13/02/26 S.P.O.

client	MR & MRS WHITTLE
project	PROPOSED HOUSE EXTENSION 12 CAVENDISH AVENUE BUXTON
drawing	EXISTING PLANS
drawing no	WHI/26/01A
scale	1:50
date	JAN.26
drawn by	S.P.O.
The copyright in all drawings, specifications and documents prepared by the designer and in the work executed from them shall remain the property of the designer.	