




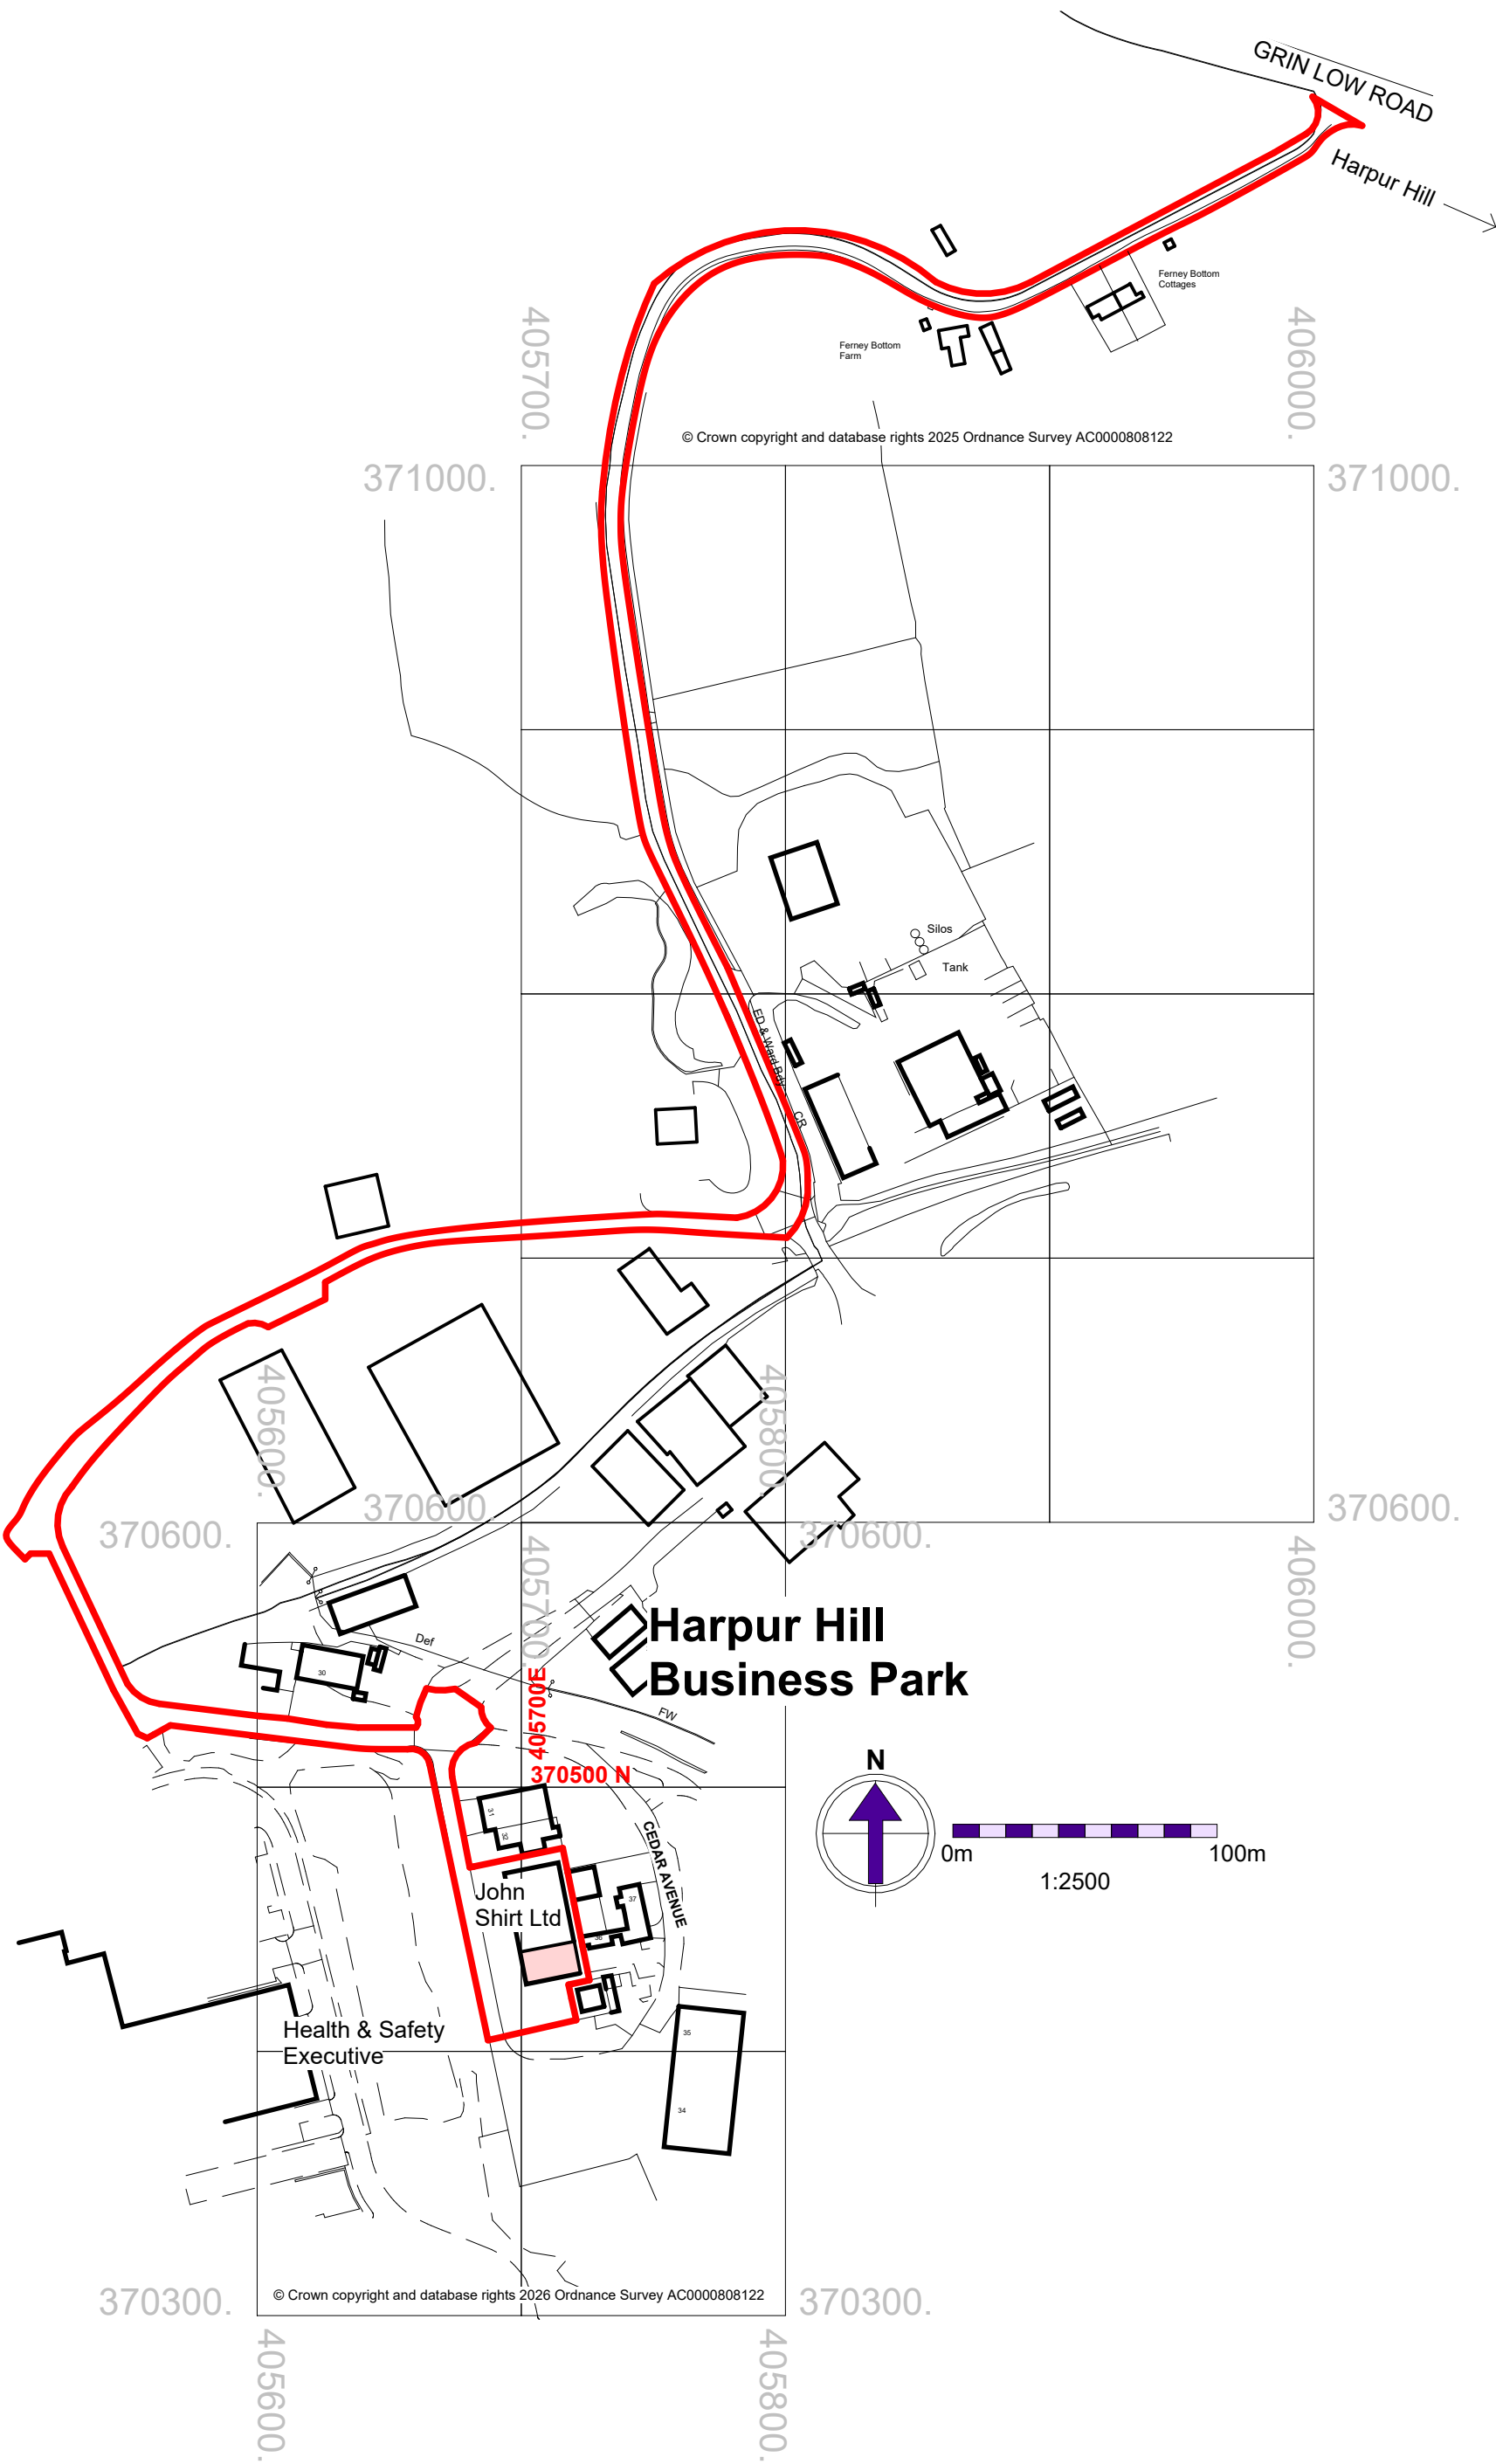

Location plan  
1 : 2500

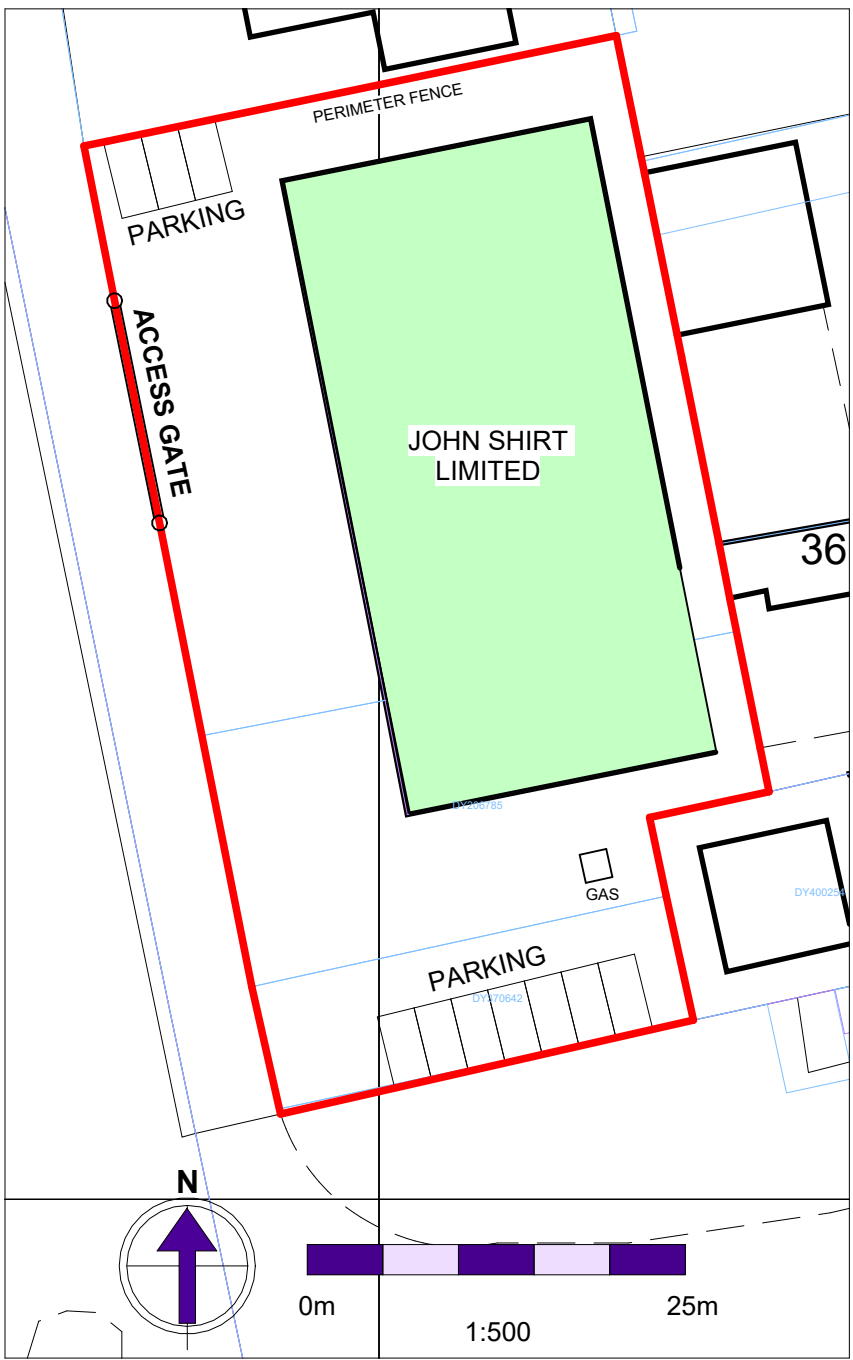

Site Plan - existing  
1 : 500

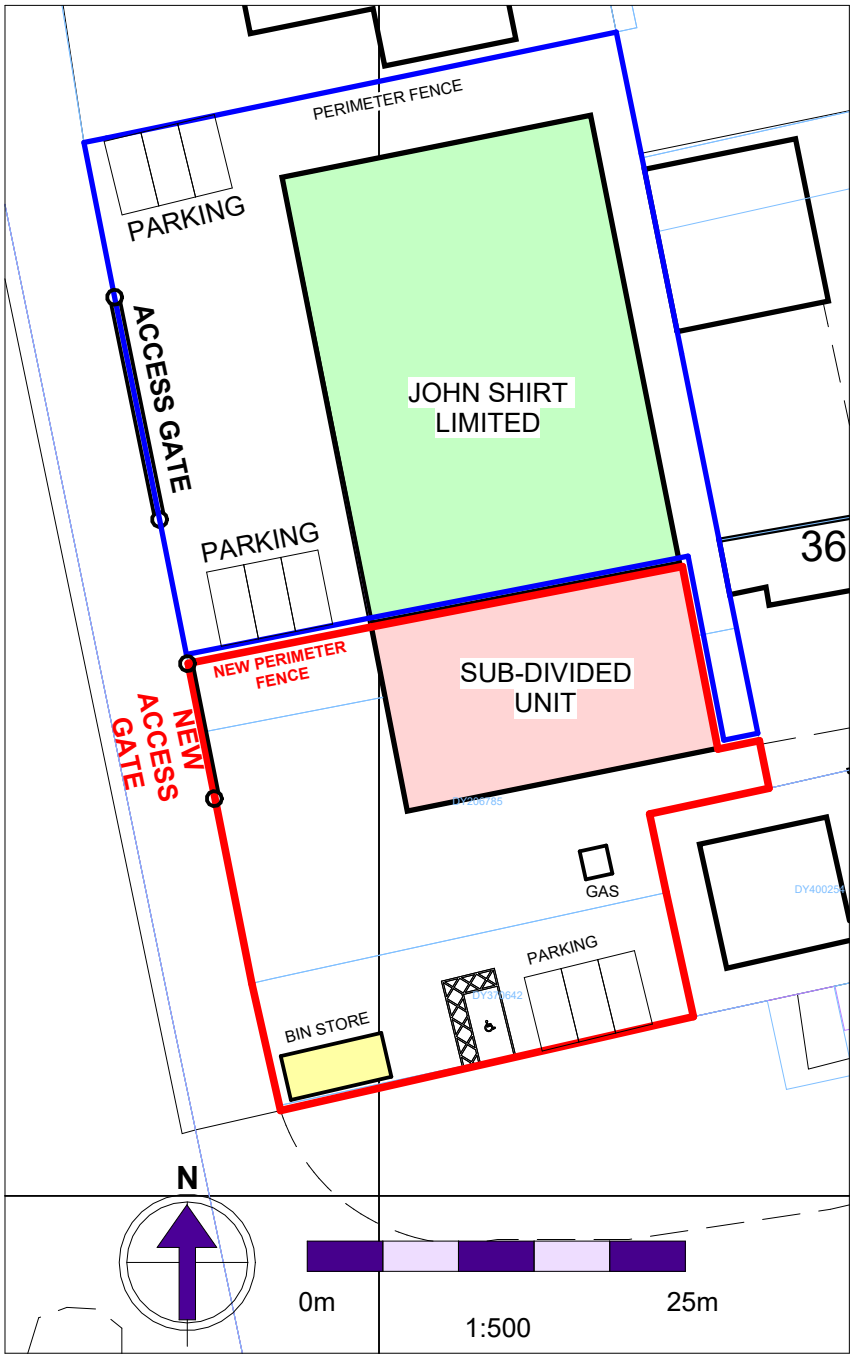

Site Plan - proposed  
1 : 500

**John Shirt Ltd, Harpur Hill Business  
Park, Buxton**

Drawing Title  
**Location and Site  
plan**

|                                       |                             |
|---------------------------------------|-----------------------------|
| Scale @ A2<br><b>As<br/>indicated</b> | Job Number<br><b>JVD130</b> |
|---------------------------------------|-----------------------------|

|                                           |            |
|-------------------------------------------|------------|
| Date/Time stamp<br>20/02/2026<br>15:35:49 | Drafted by |
|-------------------------------------------|------------|

Client Name  
**John Shirt Ltd**

Sheet Number

**F100**

**FOR SCALE DRAWING  
PRINT AT 100% A2**