

Planning Application

6 Grosvenor Mansions
Broad Walk
Buxton SK17 6JH



Internal Floor Plan
Locations and Dimensions
of Windows in Application

2 Front Bay windows: Windows A & B
H 1900mm
Main widths : 1000mm

Bed 1: Window C
H 1900mm W 1050mm

Kitchen : Window D
H 1900mm W 1050mm

Scale 1:100

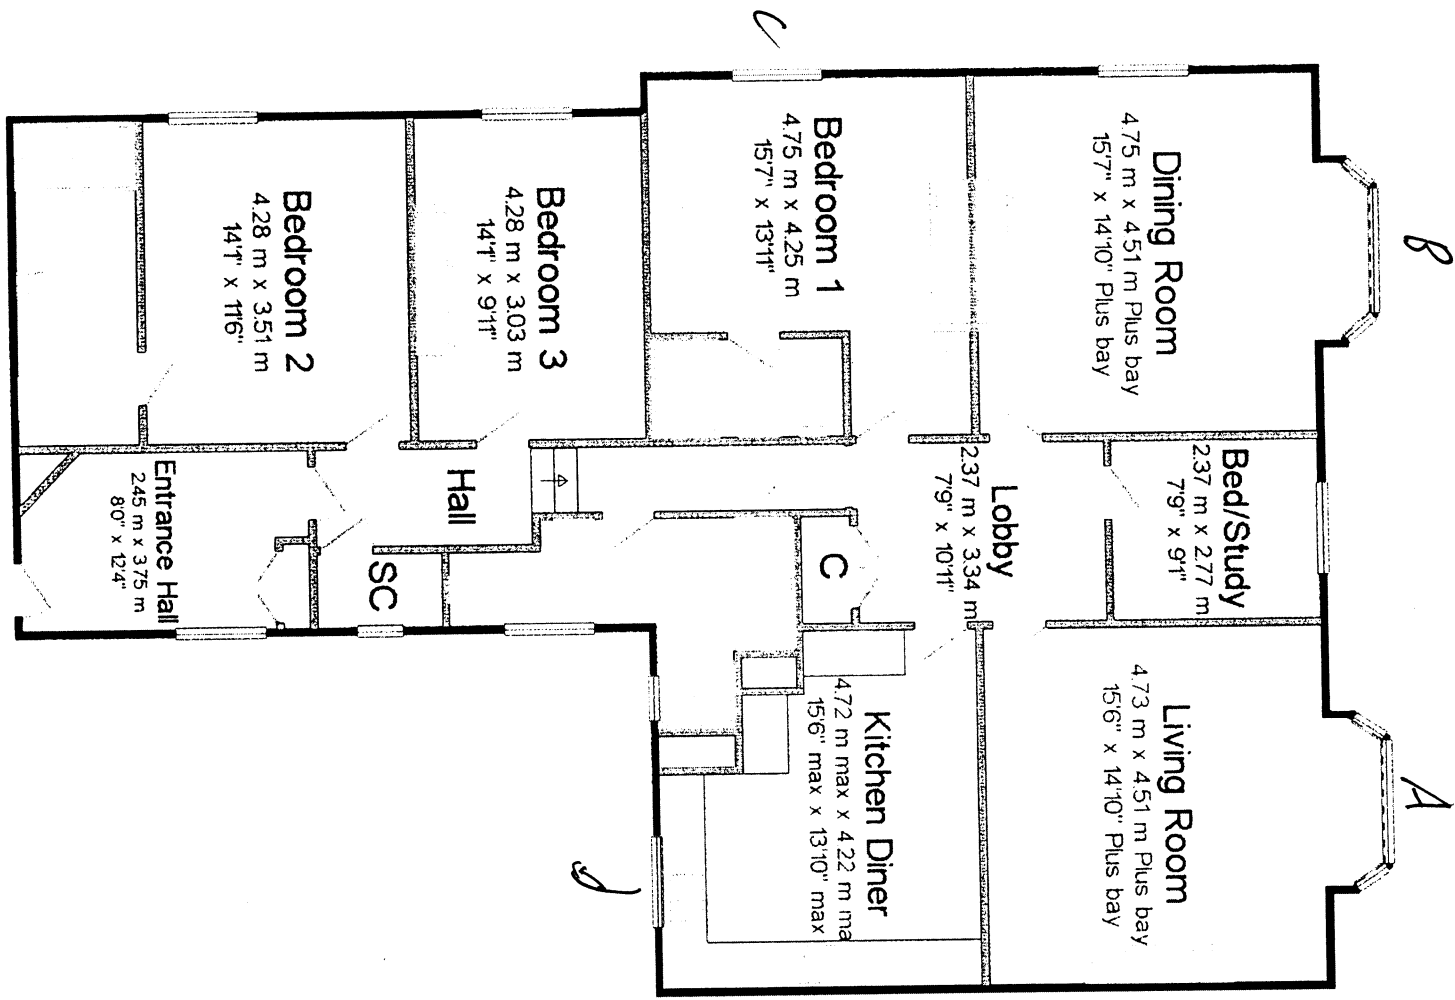 

First Floor