



EXISTING FRONT ELEVATION.



EXISTING SIDE ELEVATION.




EXISTING REAR ELEVATION.



PROPOSED FRONT ELEVATION.




PROPOSED SIDE ELEVATION.

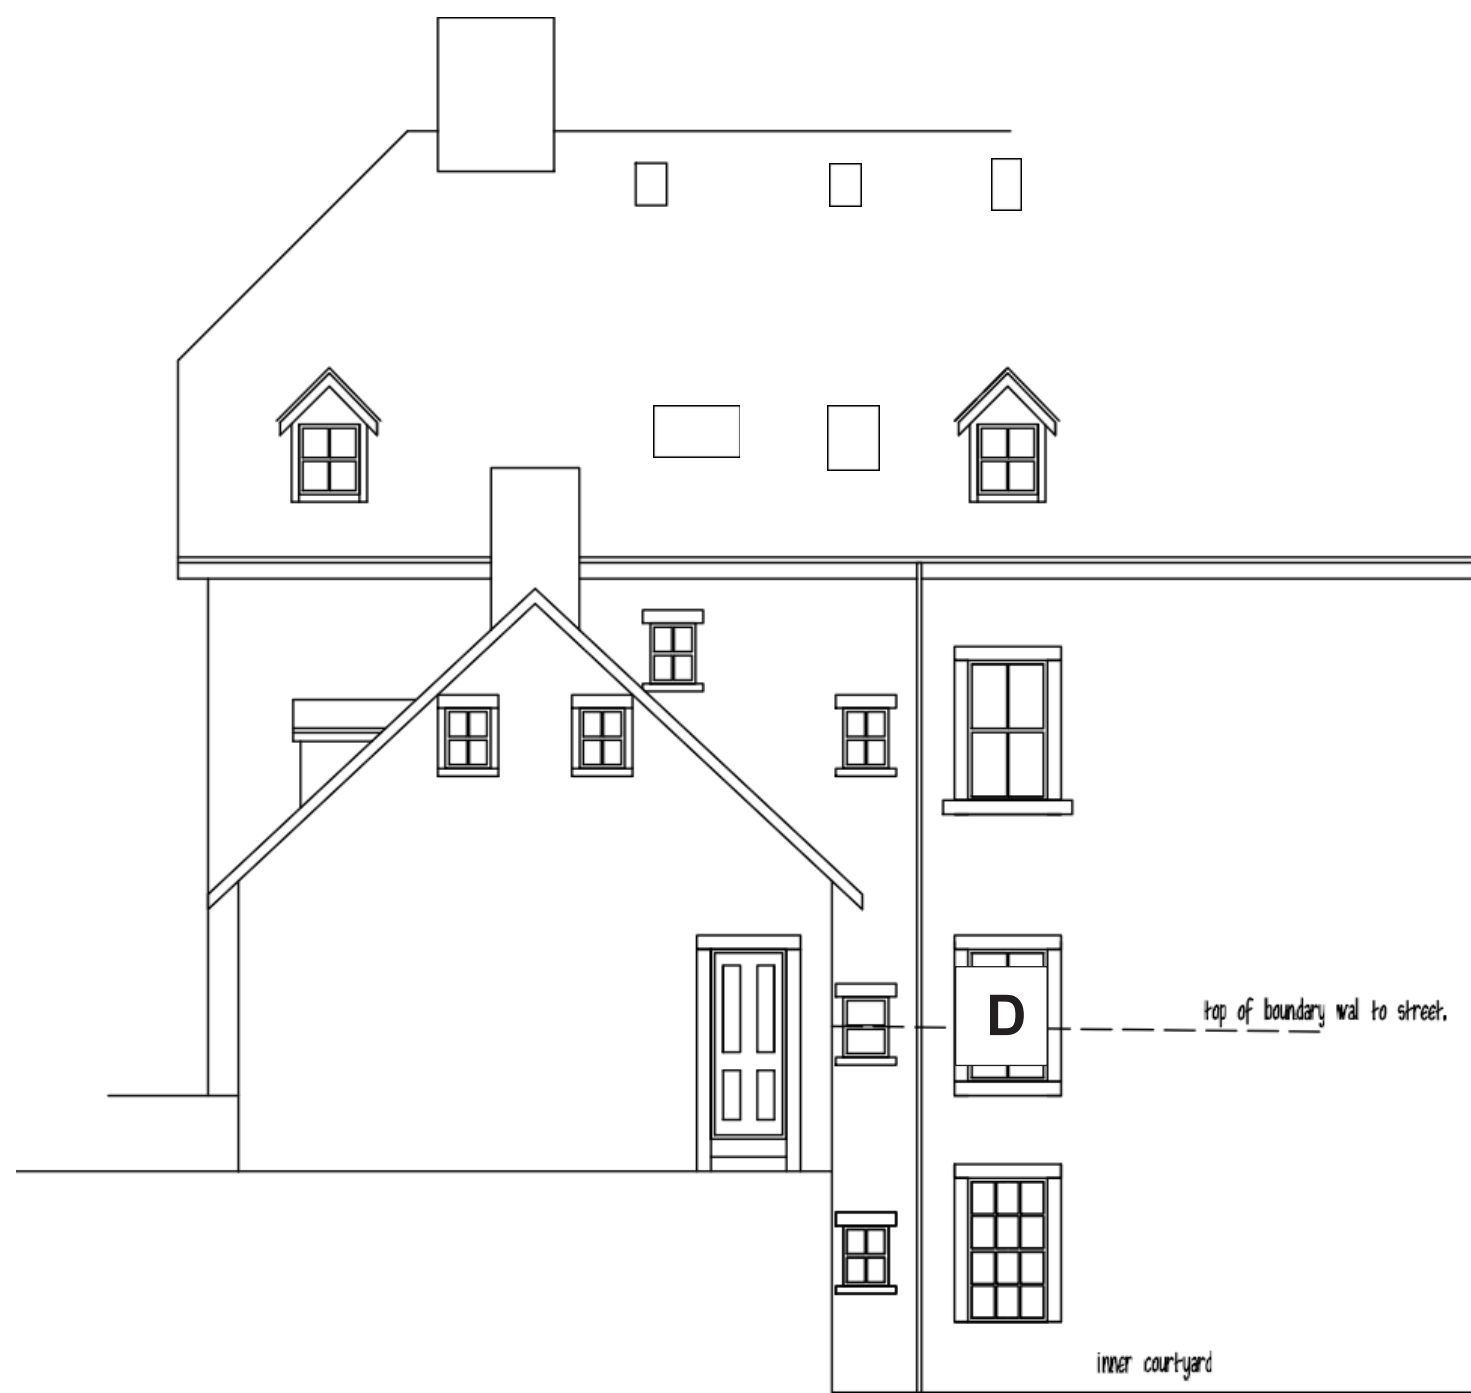

PROPOSED REAR ELEVATION.

- Four windows to be refurbished:
- A. Left Central Bay window to front elevation - 1000mm wide x 2000mm high.
 - B. Right Central Bay window to front elevation 1000mm wide x 2000mm high
 - C. Side elevation window - 1000mm wide 2000mm high
 - D. Rear elevation window - 1000mm wide x 2000mm high

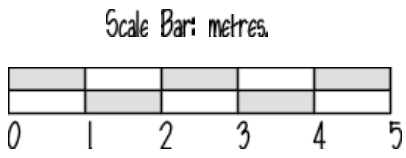

Client:	
Mr & Mrs Brindley, 6 Grosvenor Mansions, Broad Walk, Buxton SK17 6JH	
Project: Proposed replacement windows	
Title: Existing and Proposed Elevations	
Scale: 1:100	At sheet
Date: Sept 22	Drawn: MJB Drawing no.: Brindley/01