



- Indicates Site Boundary
- Indicates Existing Building
- Area of Existing Footpath
- Existing Grassed Area Retained

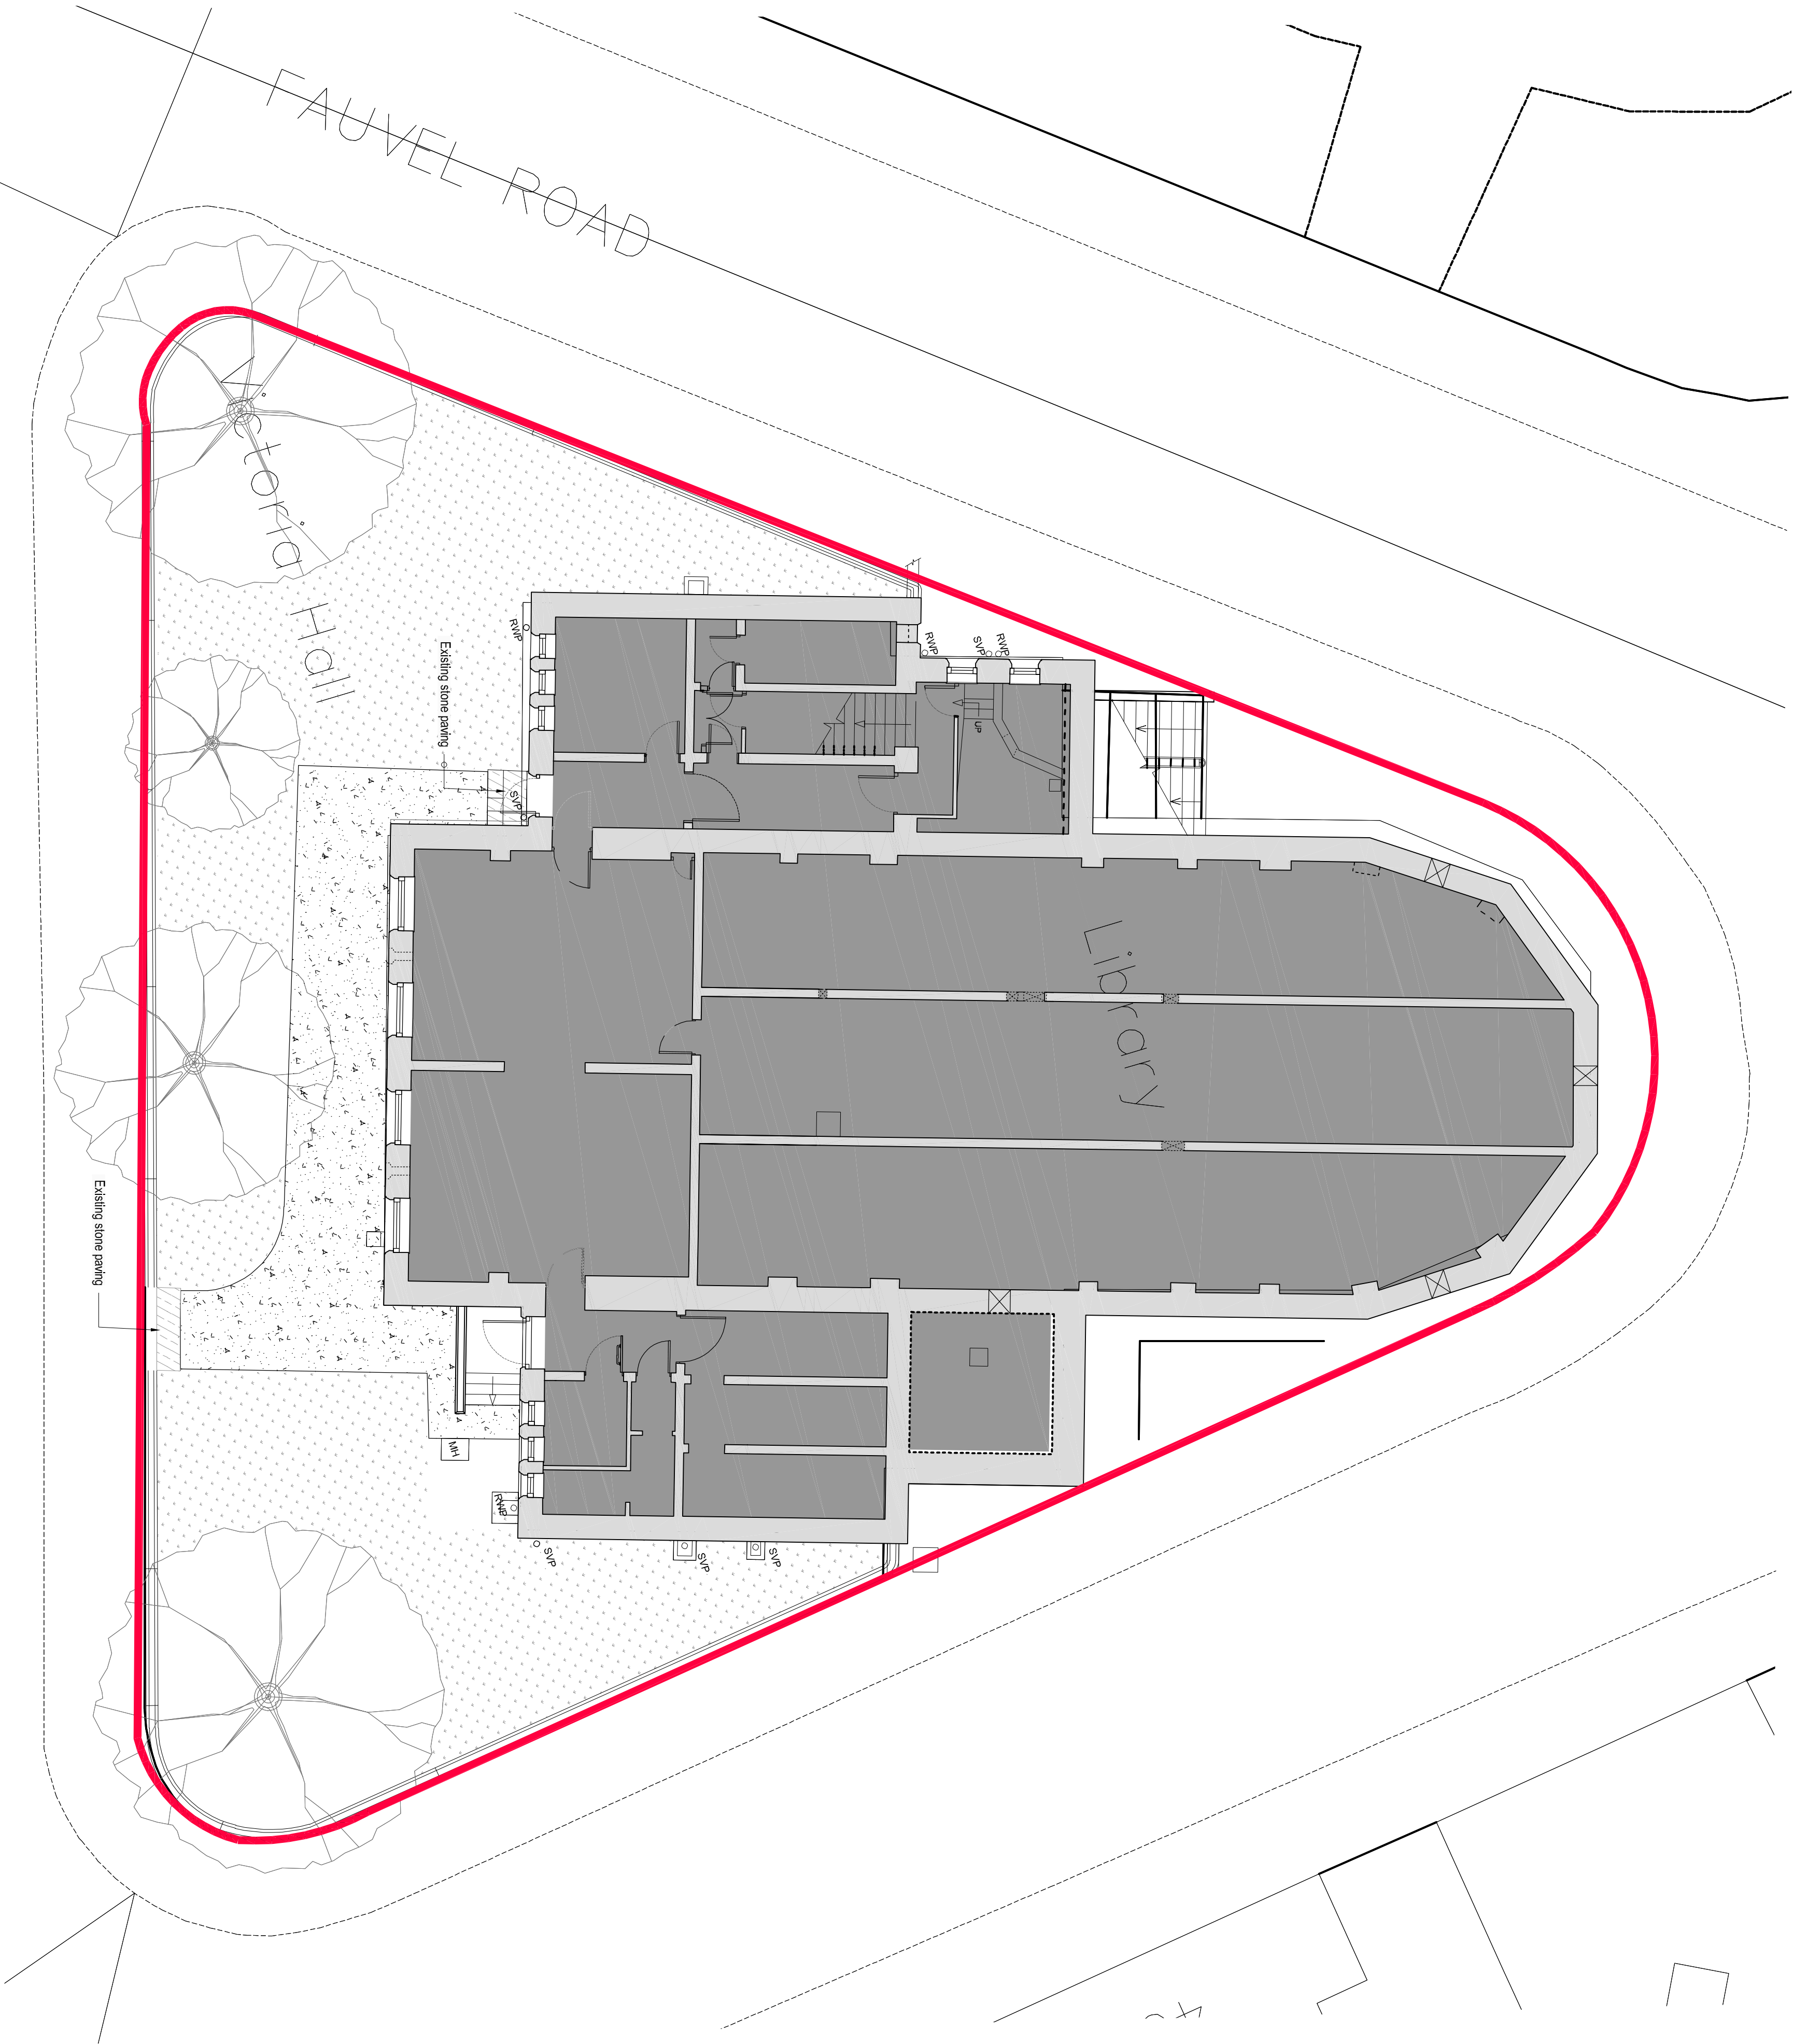

Existing Site Plan

Scale 1:100 @ A1

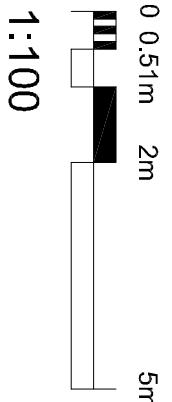

1:100

Client



Project
Victoria Hall, Glossop
Internal Alterations Phase 1b

Drawings

Existing Site Plan

Project number	Scale	Issue status
2021.00039.003	1:100	@A1
HPBCAHR-VH-QDR-A-90-P00	Rev	Planning

This drawing is to be used in conjunction with all related drawings. All dimensions must be checked and verified on site before commencing any work or producing shop drawings. The architect should be notified immediately of any discrepancies. This drawing is copyright and remains the property of AHR.

Rev	Description	Date created	Date	Drawn by	Approved by
ASN		12.12.23		NO	NO

AHR Building Consultancy Ltd
55 Princess Street
Manchester
M4 4EP
United Kingdom

T +44(0)161 8287300
E marchesaw@ahr.co.uk
www.ahr.co.uk