



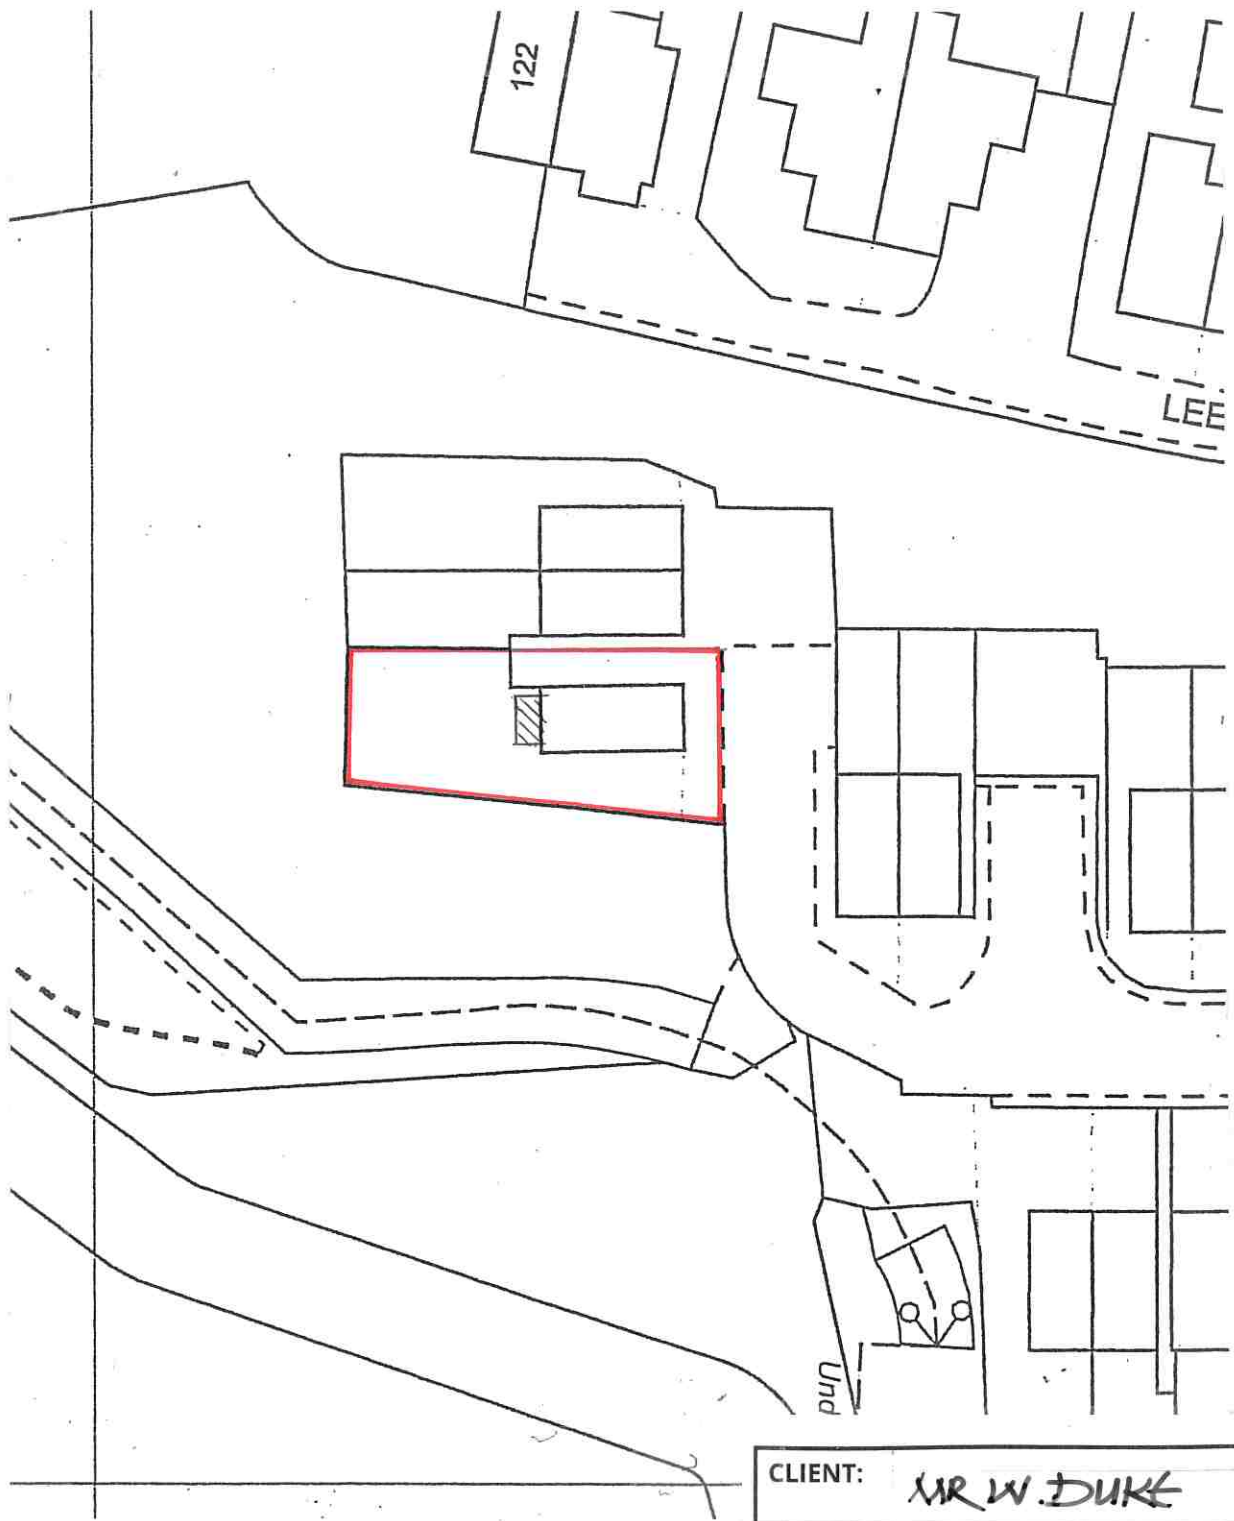

0 10 20 30 40

SCALE METRES

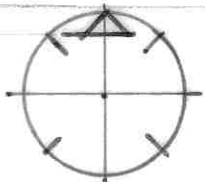

|   |                               |      |
|---|-------------------------------|------|
| CLIENT:   | MR W. DUKE                    |      |
| PROJECT:   | 20 JOHN WALTON CLOSE, GLOSSOP |      |
| TITLE:   | SITE PLAN                     |      |
| <b>A P DESIGN</b><br>ARCHITECTS AND PLANNING CONSULTANTS<br>4 KINDER VIEW, NEW MILLS, HIGH PEAK, SK22 4DB<br>TEL: 01663 742169<br>MOB: 0781 461 2970 |                               |      |
| SCALE:   | DRAWING NO:                   | REV: |
| 1:500   | 04                            |      |