
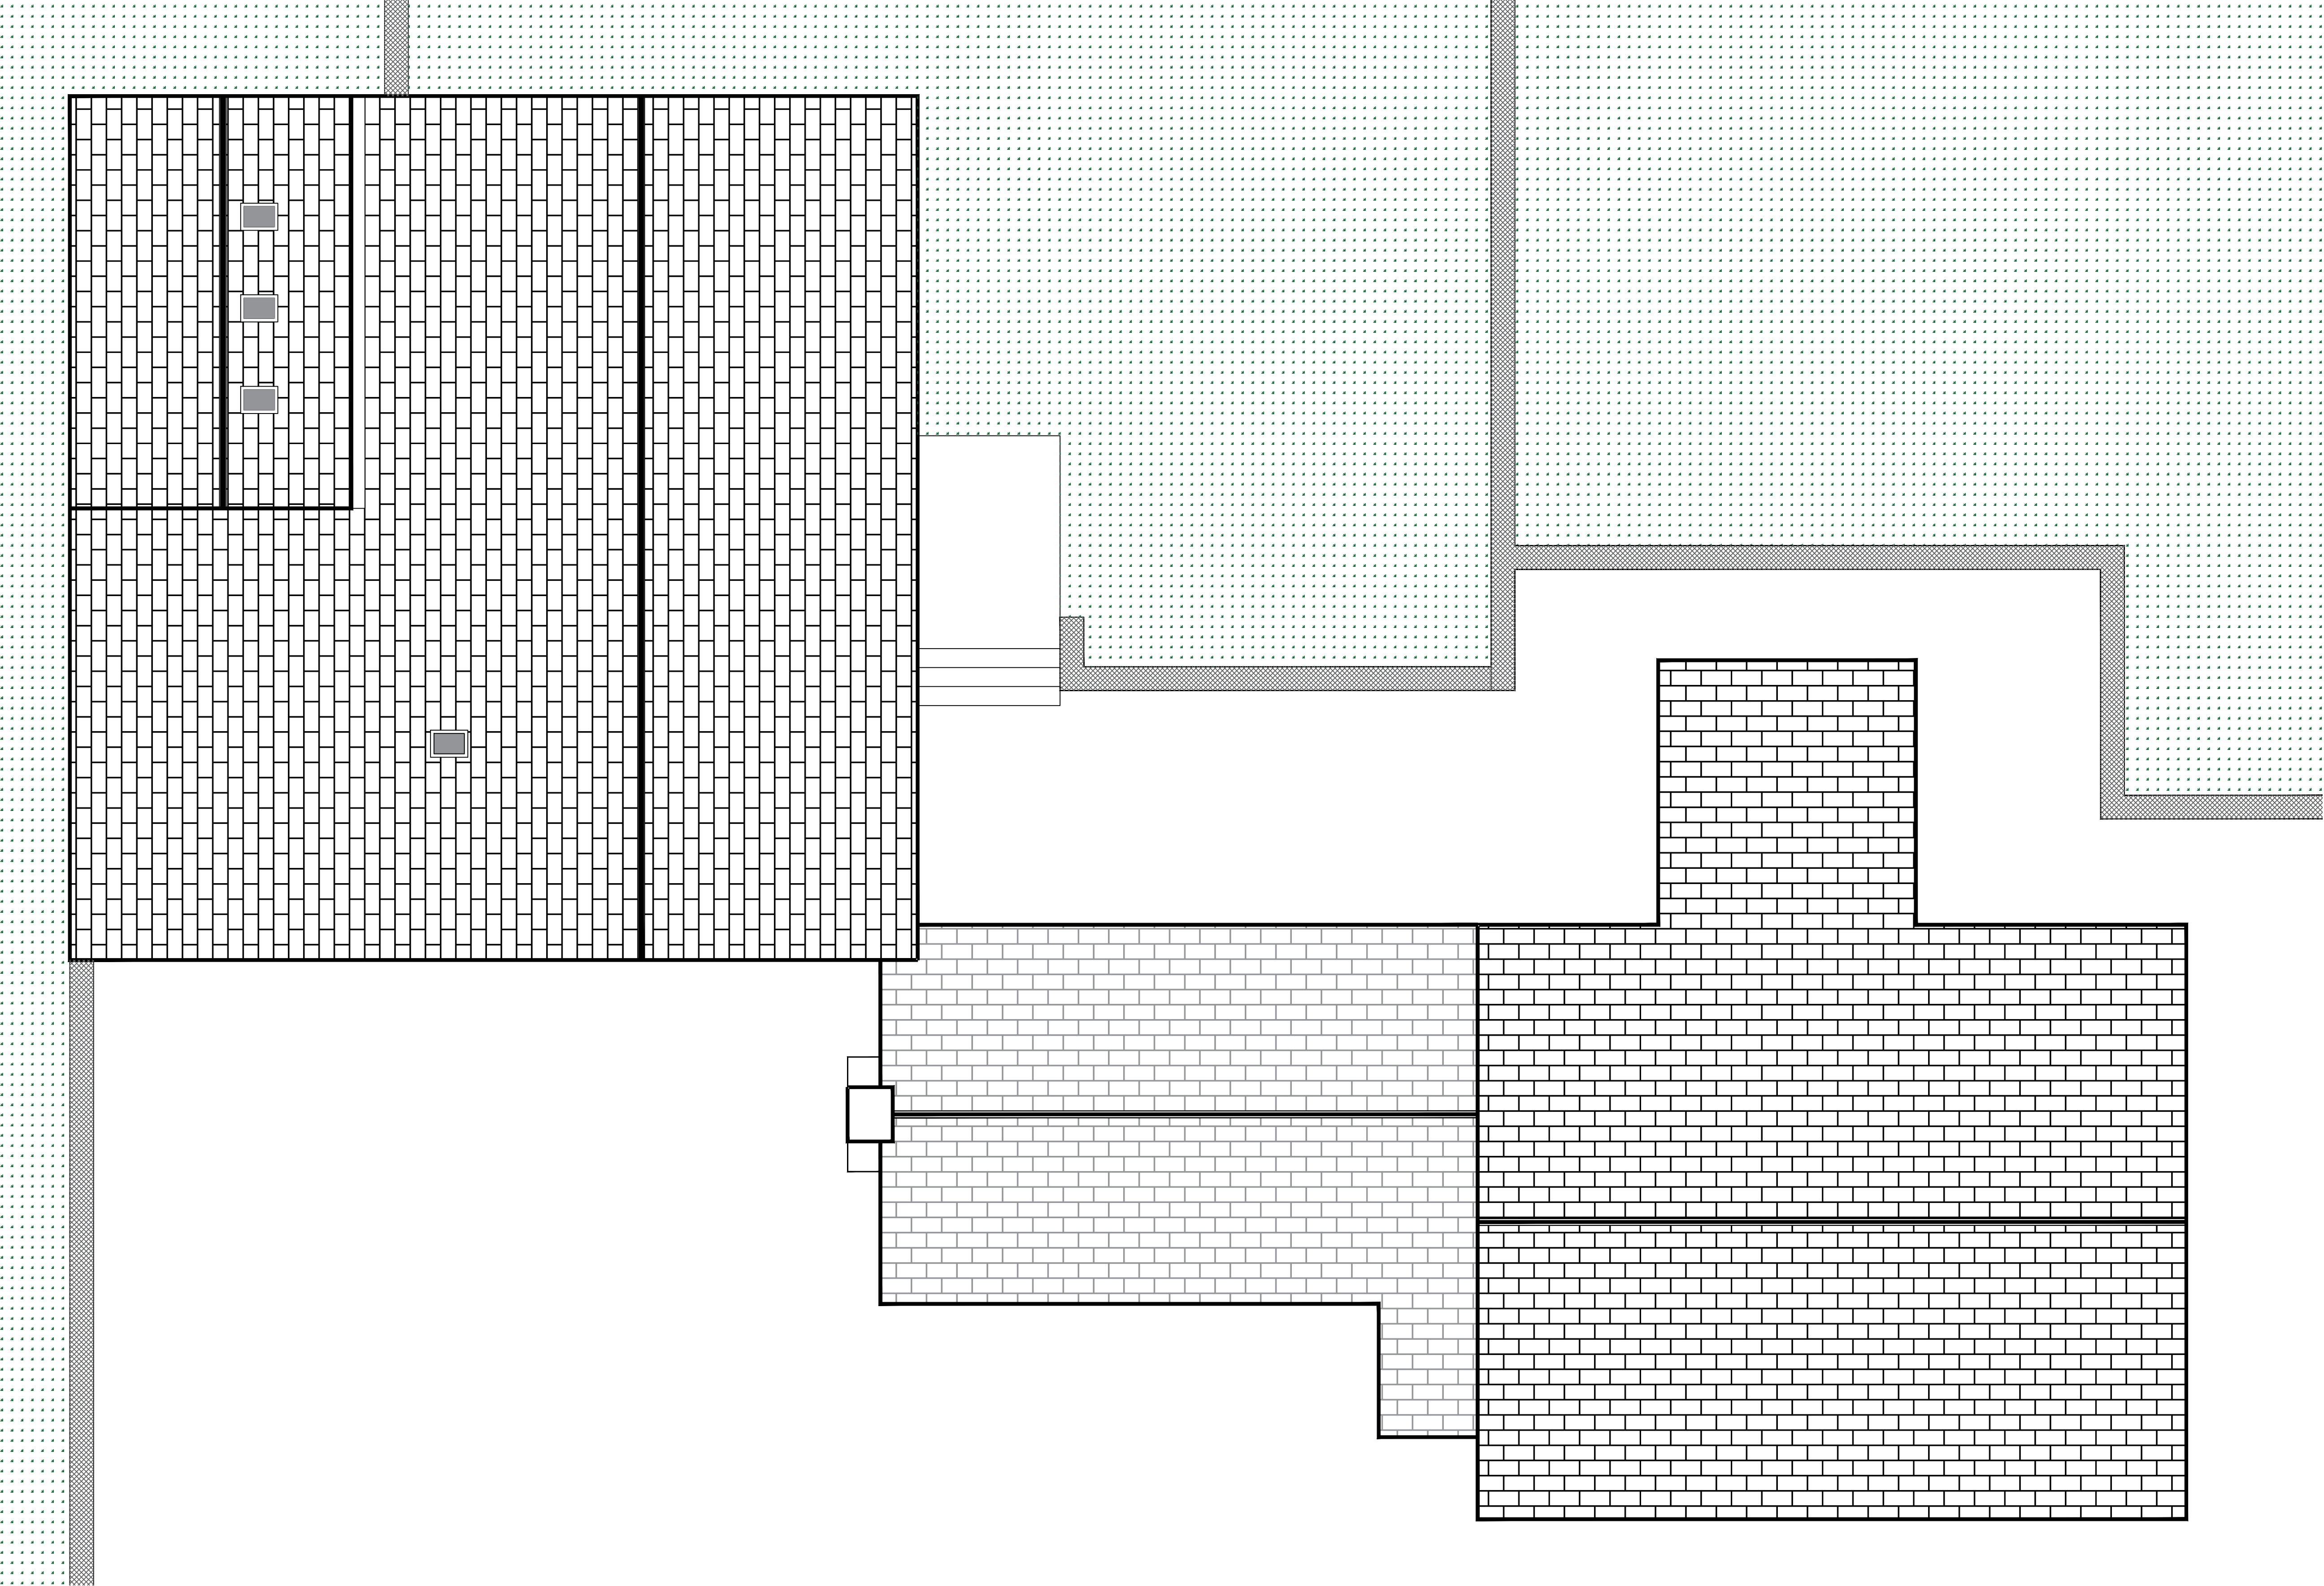


DOMESTIC BARN AS EXISTING - ROOF PLAN 1:50

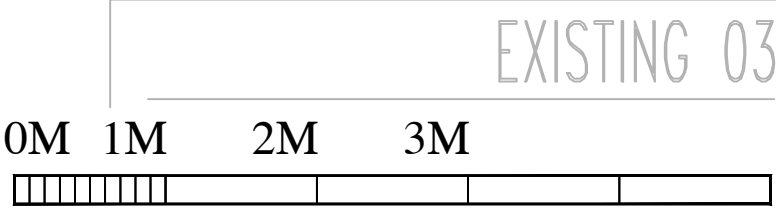

REVISIONS:
ROOF PLAN AS EXISTING
DOMESTIC BARN
MARTINSIDE HOUSE

SCALE: 1:50
DATE: JAN'26 DRAWN: AJS CHECKED: AJS

©THIS DRAWING AND THE BUILDING WORKS DEPICTED ARE THE COPYRIGHT OF AJS ARCHITECTURE
AND MAY NOT BE REPRODUCED OR AMENDED EXCEPT BY WRITTEN PERMISSION. NO LIABILITY WILL BE ACCEPTED
FOR AMENDMENTS MADE BY OTHER PERSONS.

A.J.S ARCHITECTURE

32 carr road,
buxton,
derbyshire,
sk17 6wf.

h: 01298 402298
m: 07794 400237

DRAWING No: EXISTING 03

B REGS COMPLIANT

MARTINSIDE HOUSE, LONG LANE, CHAPEL