






Existing Front Elevation

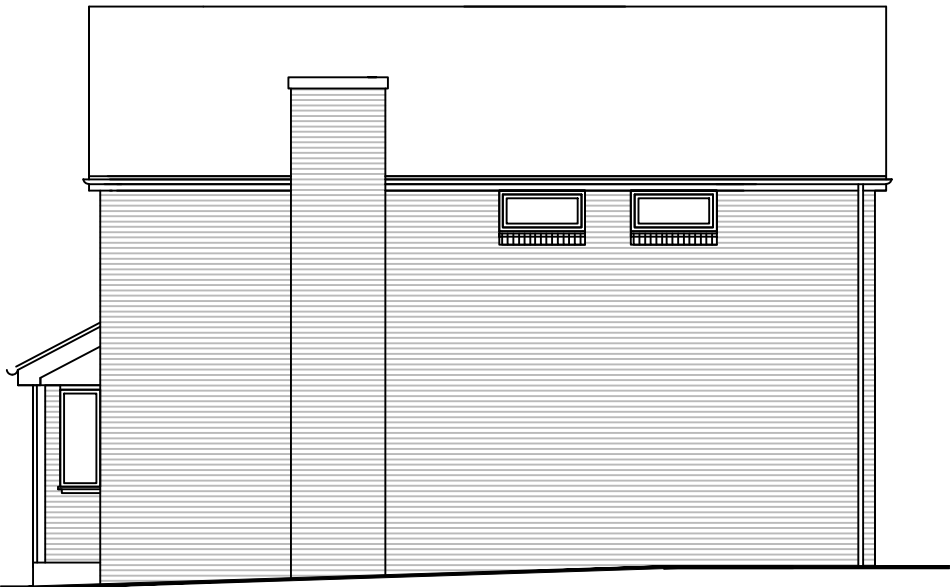

Existing Side Elevation

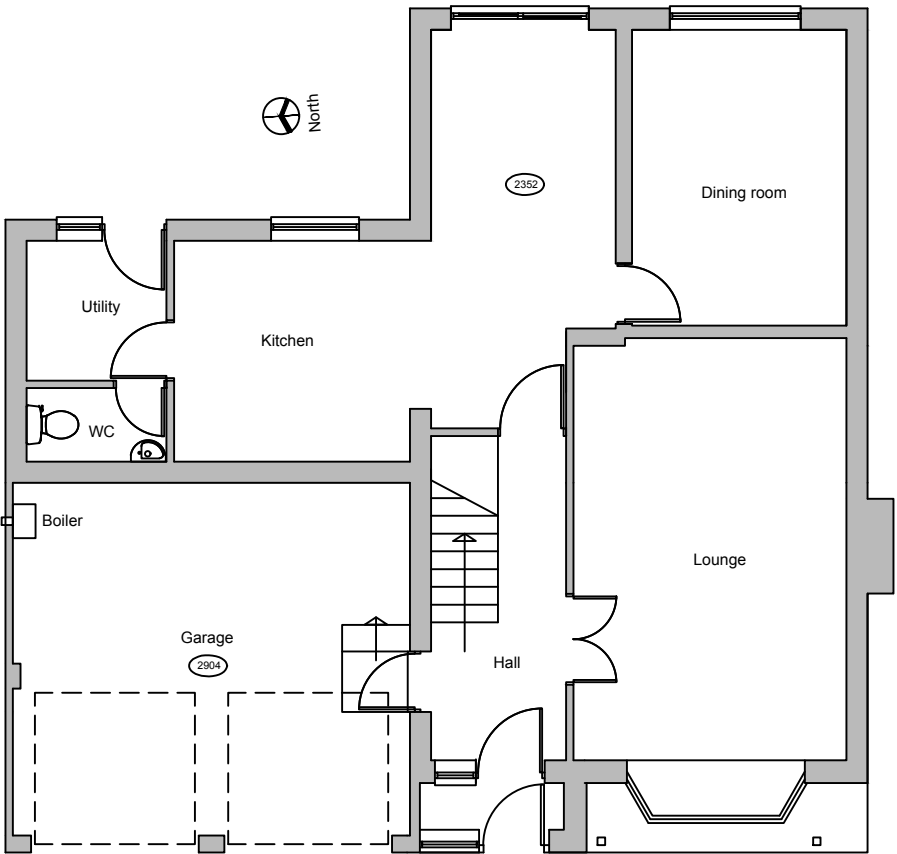

Existing Ground Floor Plan

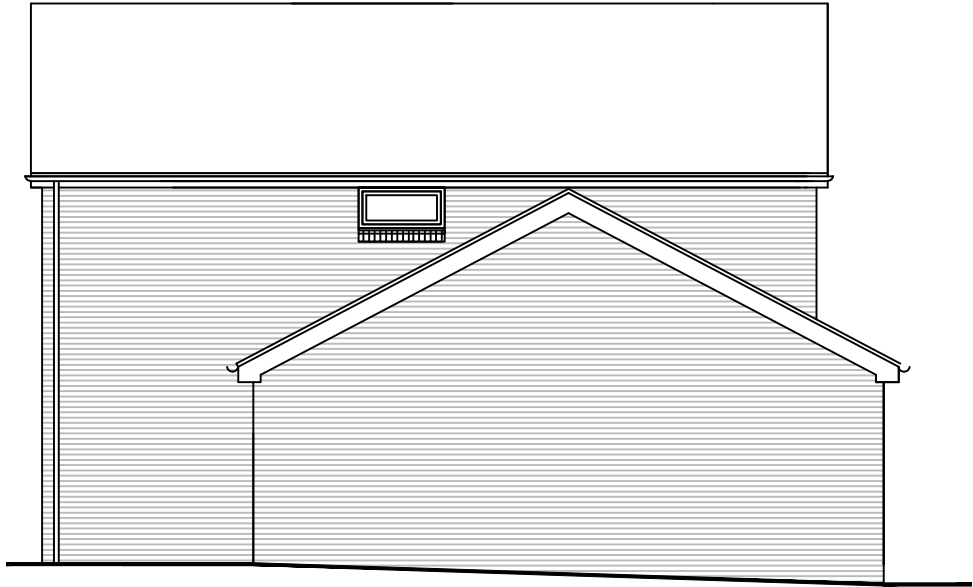

Existing Side Elevation



Existing Rear Elevation



Address:

Mr & Mrs Cook,
53 Hathersage Drive, Glossop, Derbyshire,
SK13 8RG

Project:

Proposed partial garage conversion and bay
window to front elevation

Title:

Existing Plans

Scale: 1:100 @ A3

Drawn: C.K.	Date: March 2026
----------------	---------------------

Project no.: 3381	Drawing no.: 3381-001
----------------------	--------------------------



Metric Scale