




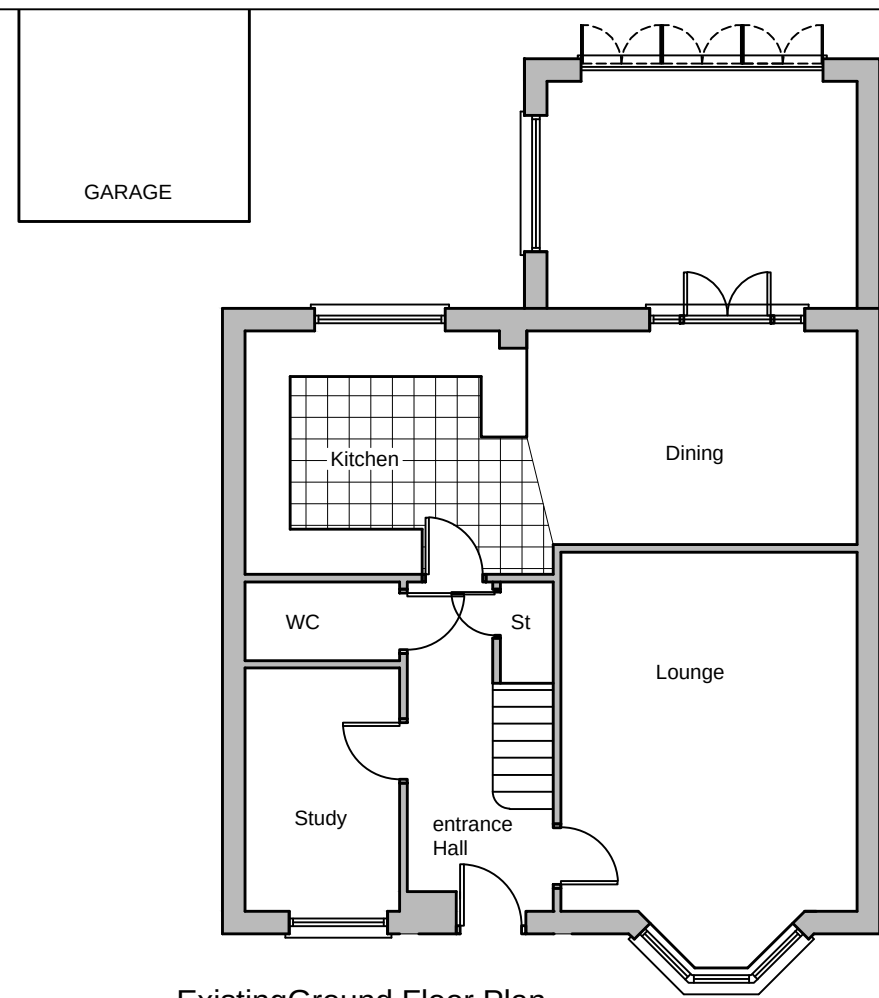


Existing Ground Floor Plan
(Scale 1:100 @ A1)

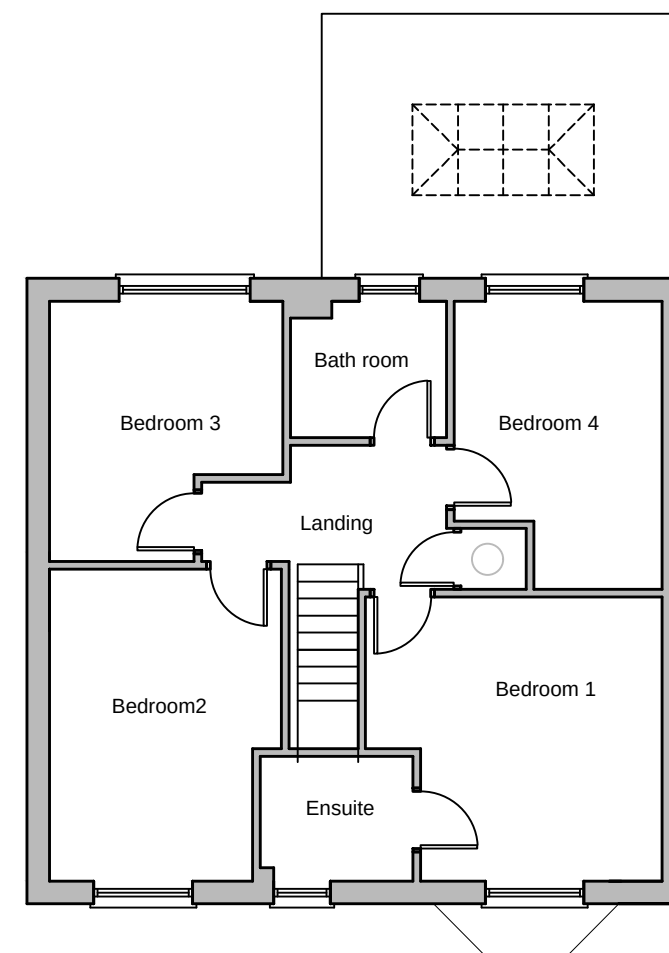


Existing First Floor Plan
(Scale 1:100 @ A1)

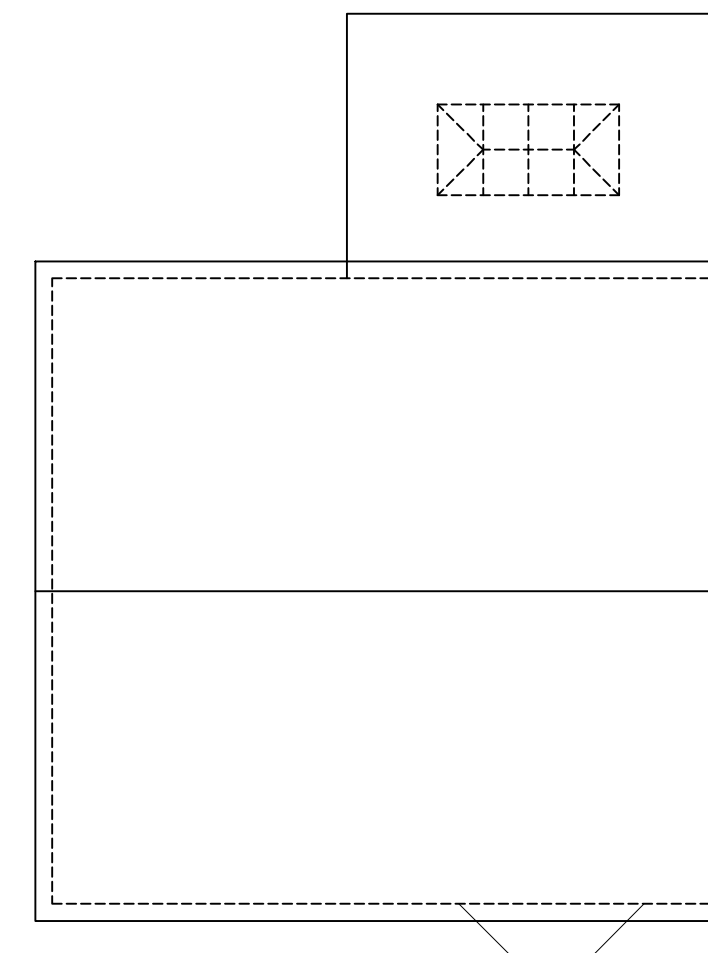


Existing Roof Plan
(Scale 1:100 @ A1)

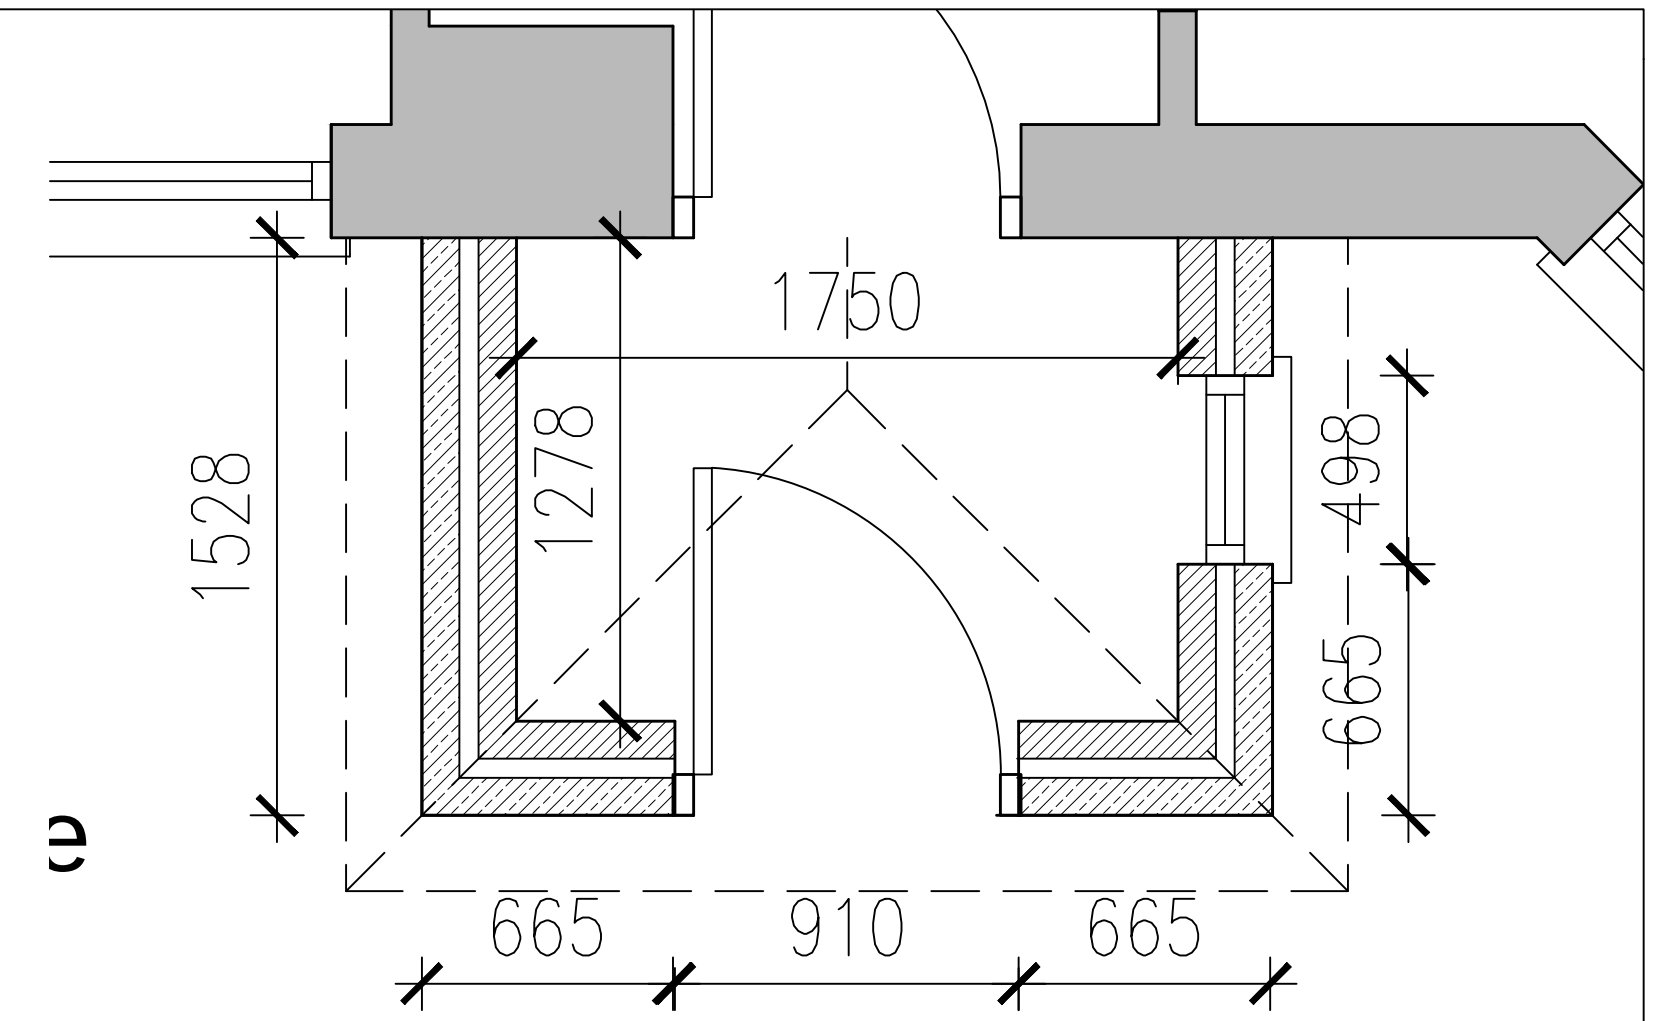


Setting out plan
1:20 @ A1

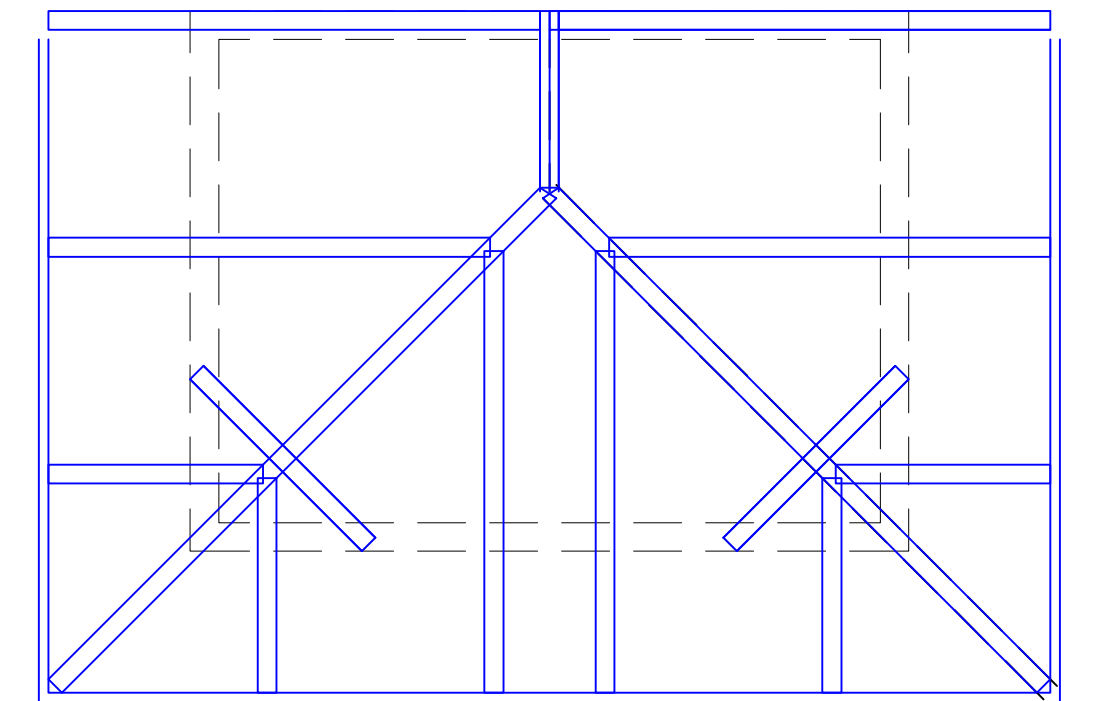


Roof timbers plan
1:20 @ A1

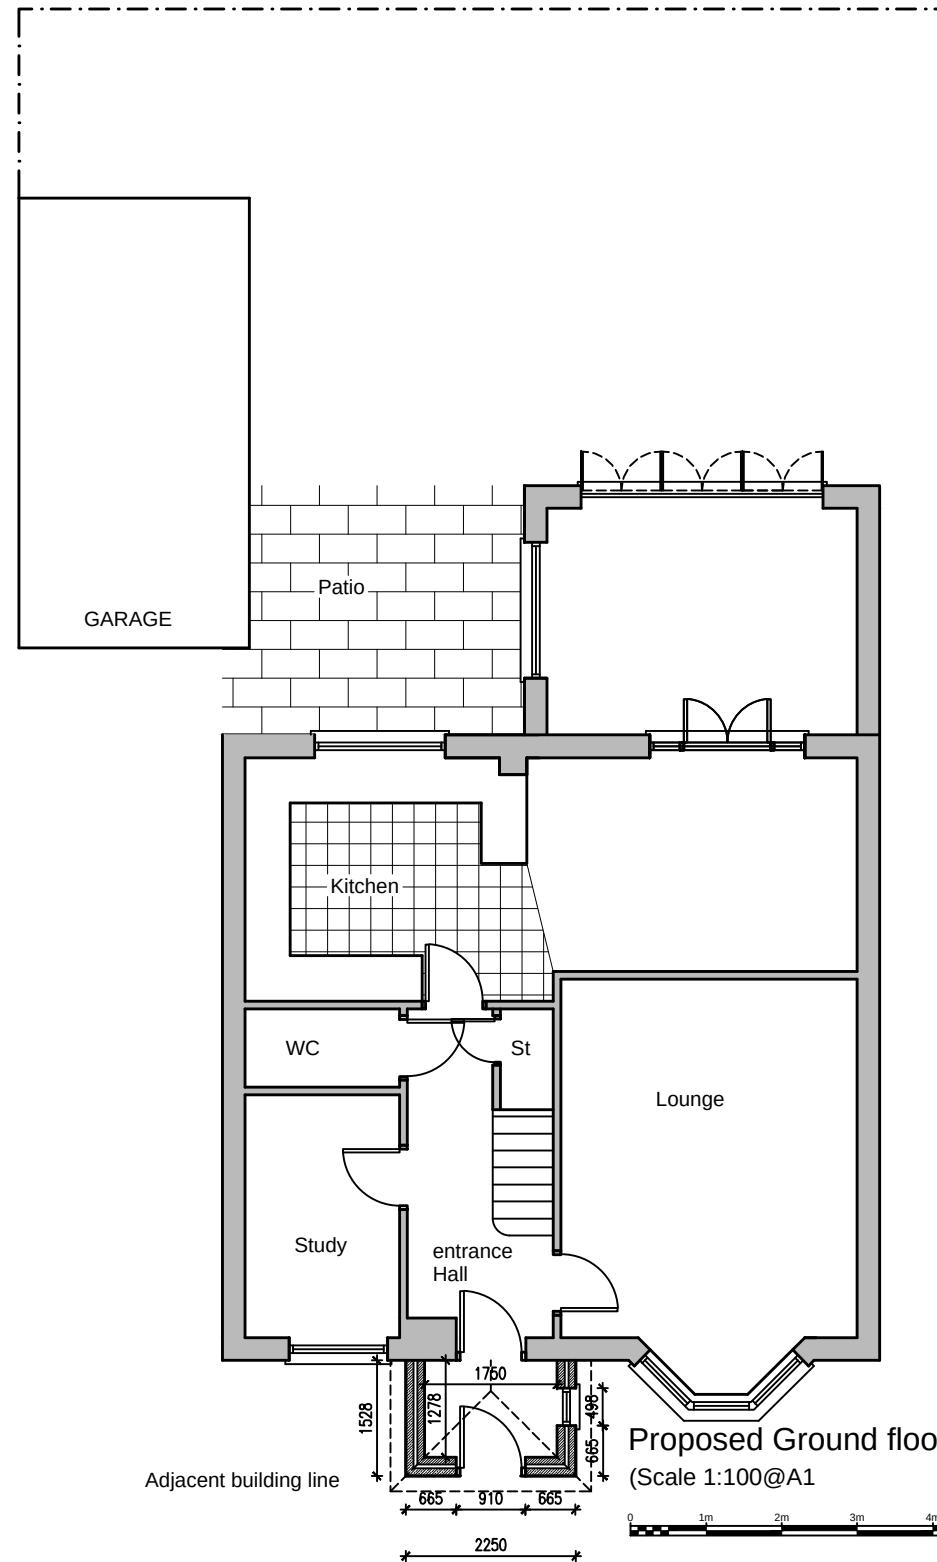


Proposed Ground floor Plan
(Scale 1:100 @ A1)

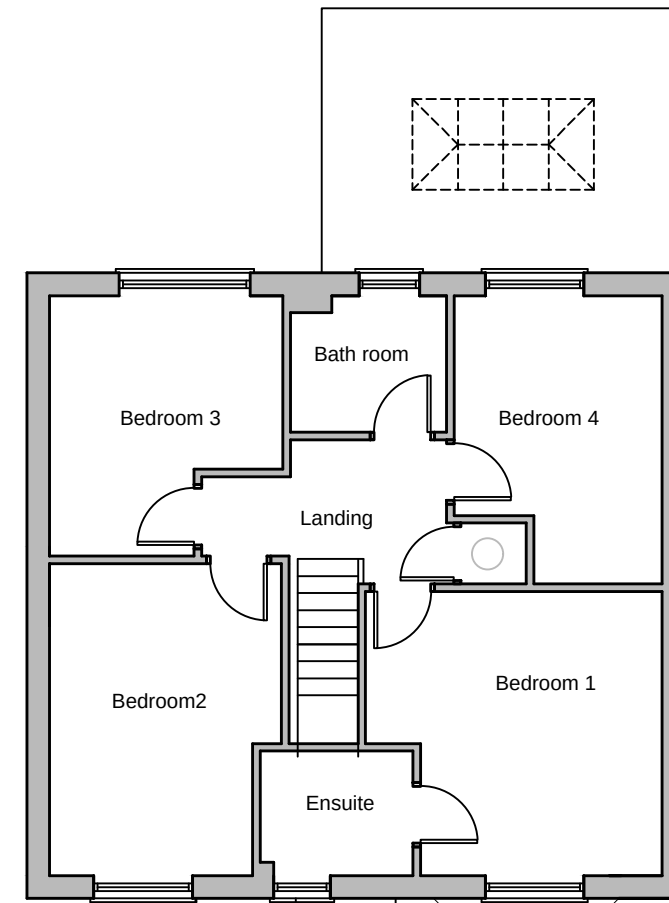


Proposed First floor Plan
(Scale 1:100 @ A1)

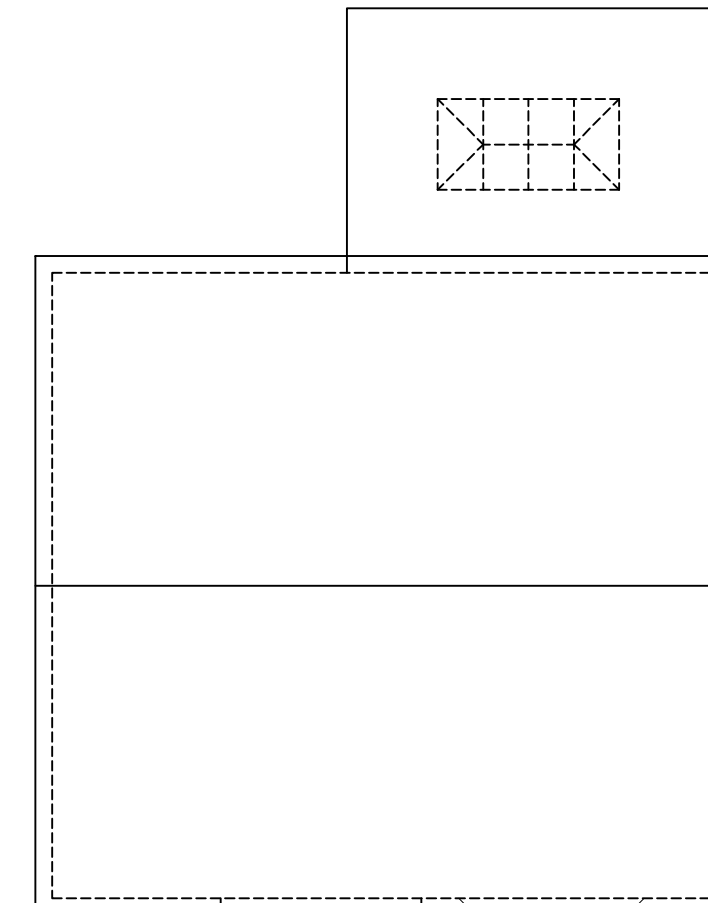


Proposed Roof Plan
(Scale 1:100 @ A1)

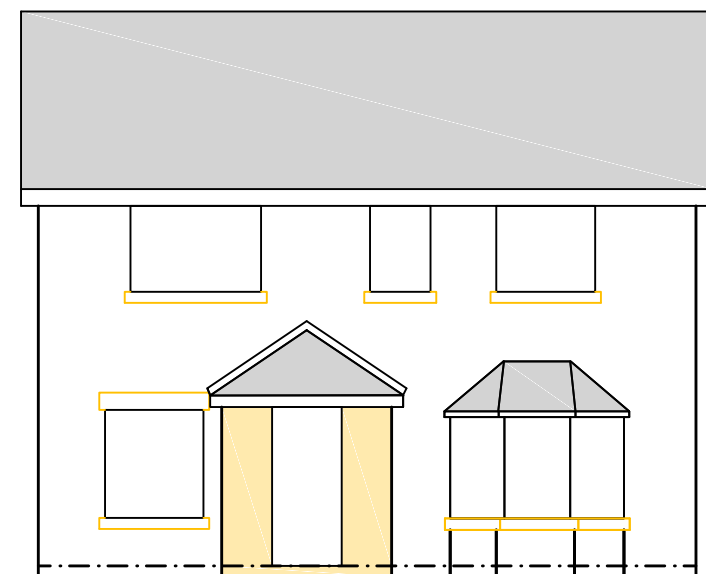


Proposed Front Elevation(west)
(Scale 1:100 @ A1)

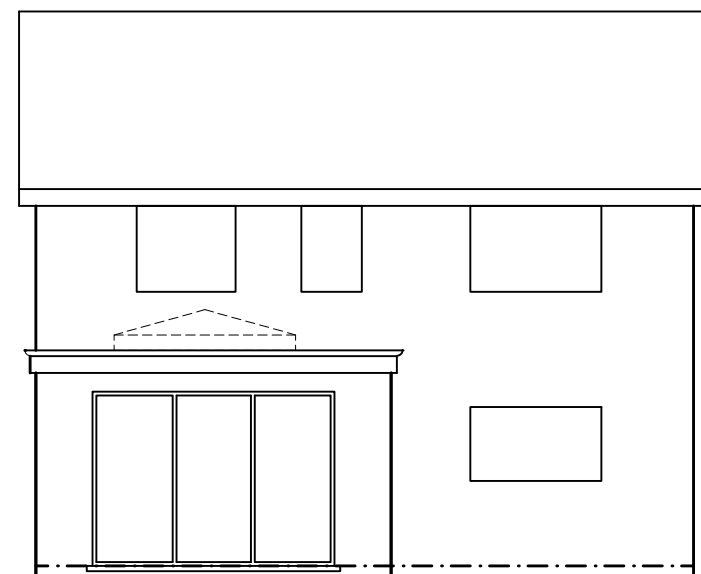


Proposed Rear Elevation(east)
(Scale 1:100 @ A1)

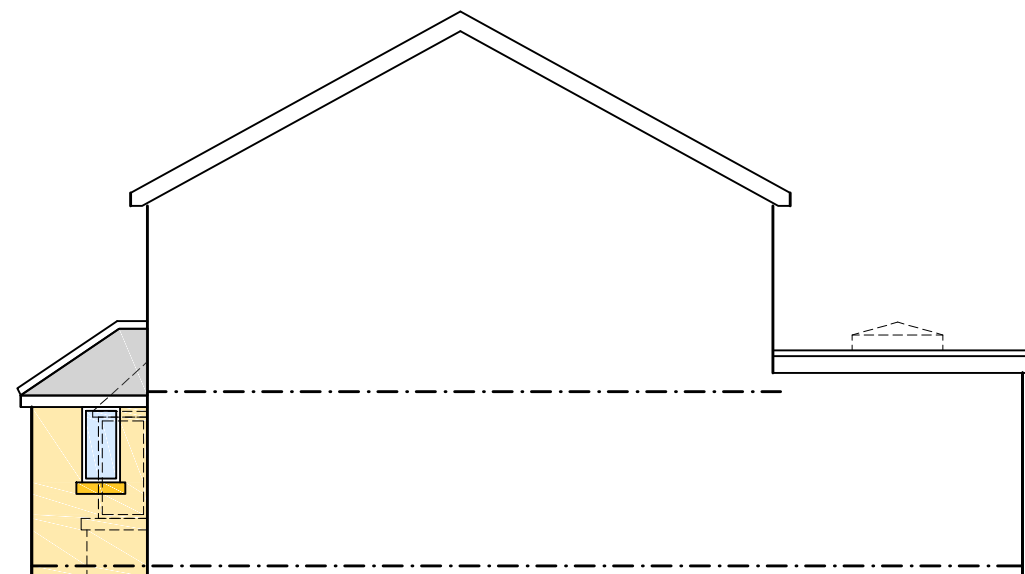


Proposed Side Elevation(south)
(Scale 1:100 @ A1)

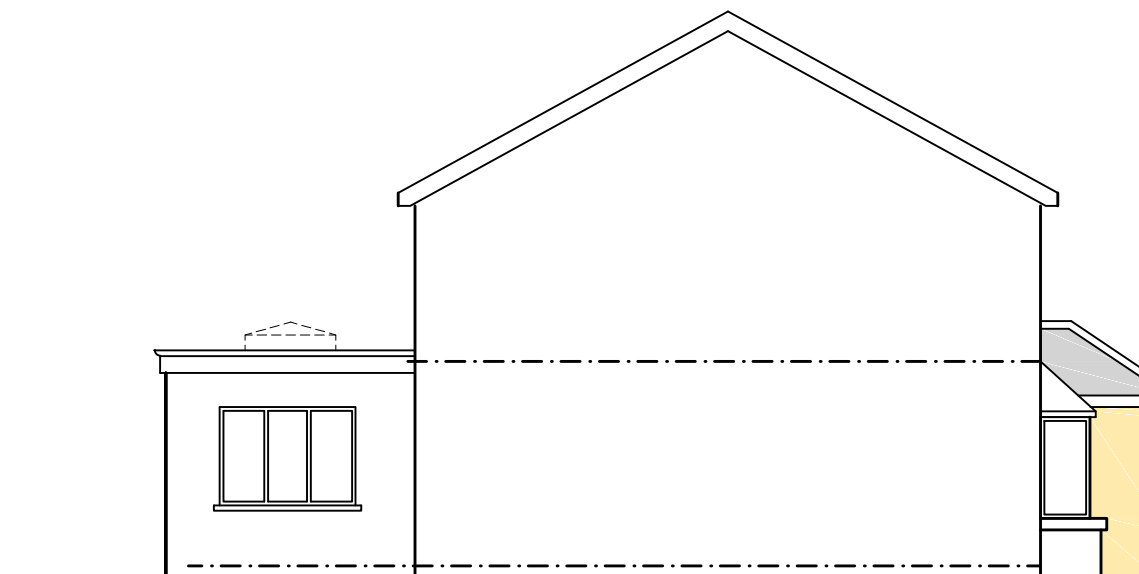


Proposed Side Elevation(north)
(Scale 1:100 @ A1)

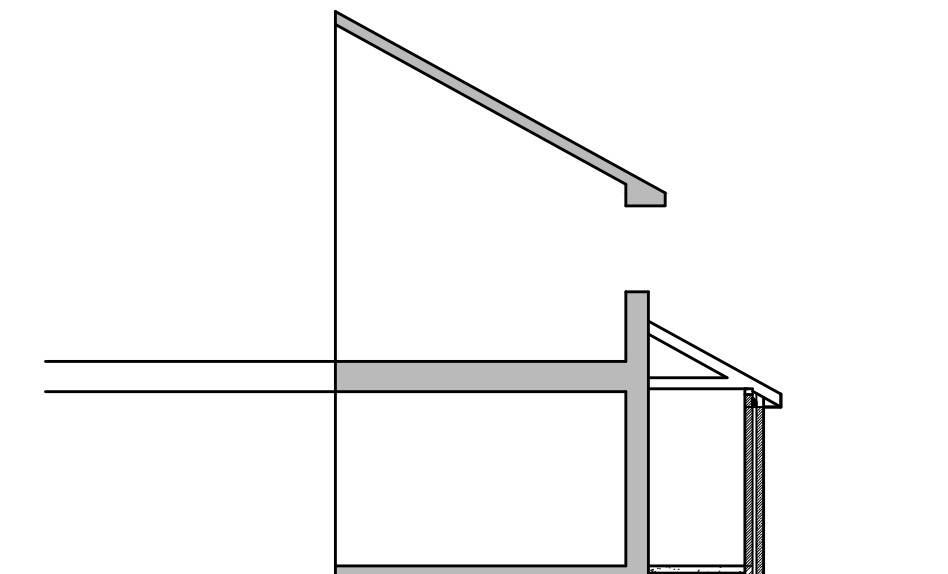


draft part section
(Scale 1:100 @ A1)

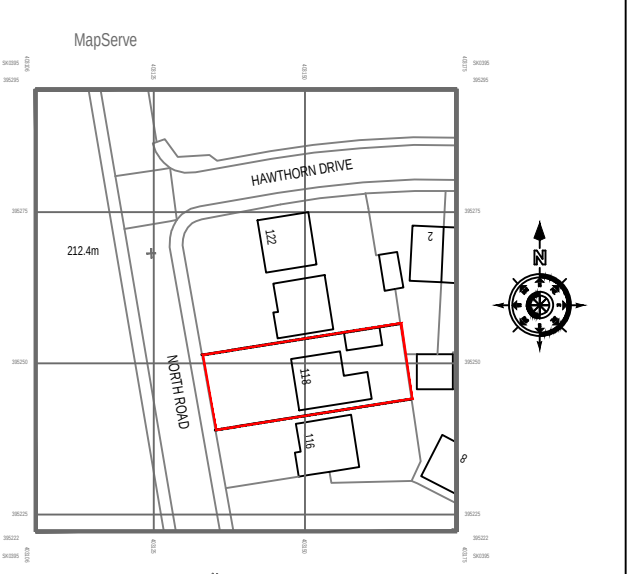


Location plan
1:1250 @ A1

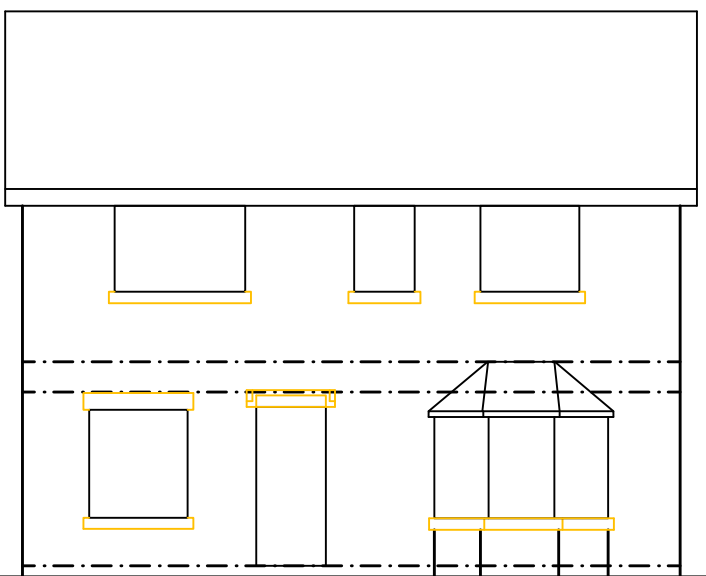


Existing Front Elevation(west)
(Scale 1:100 @ A1)

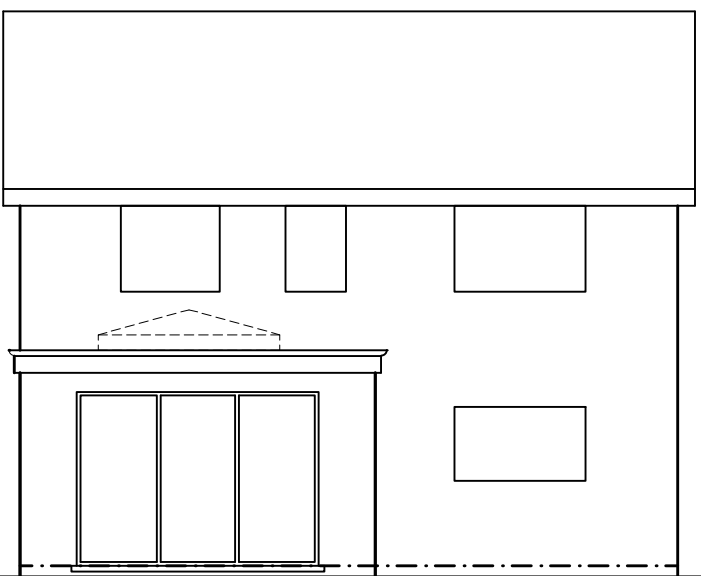

Existing Rear Elevation(east)
(Scale 1:100 @ A1)

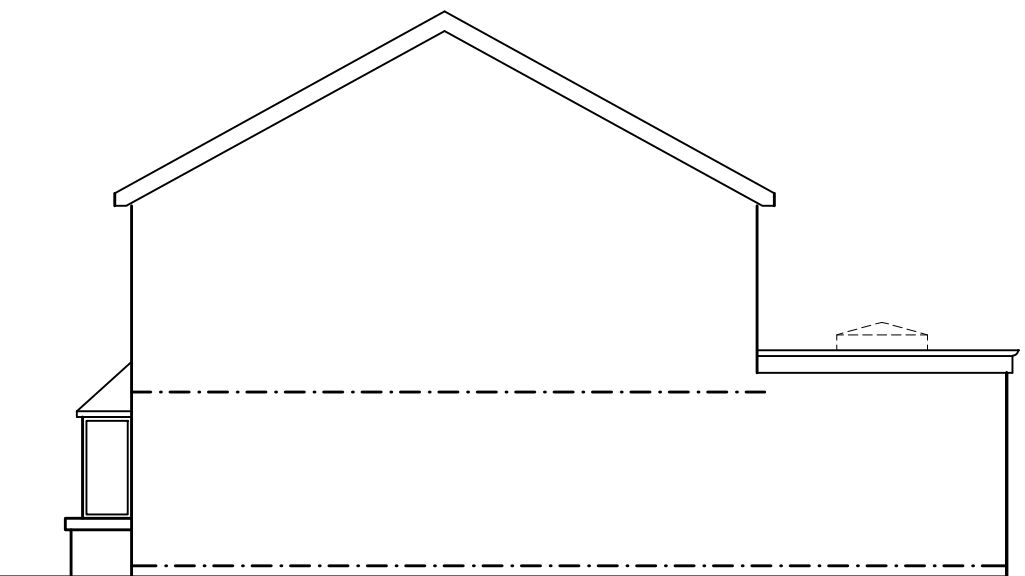

Existing Side Elevation(south)
(Scale 1:100 @ A1)

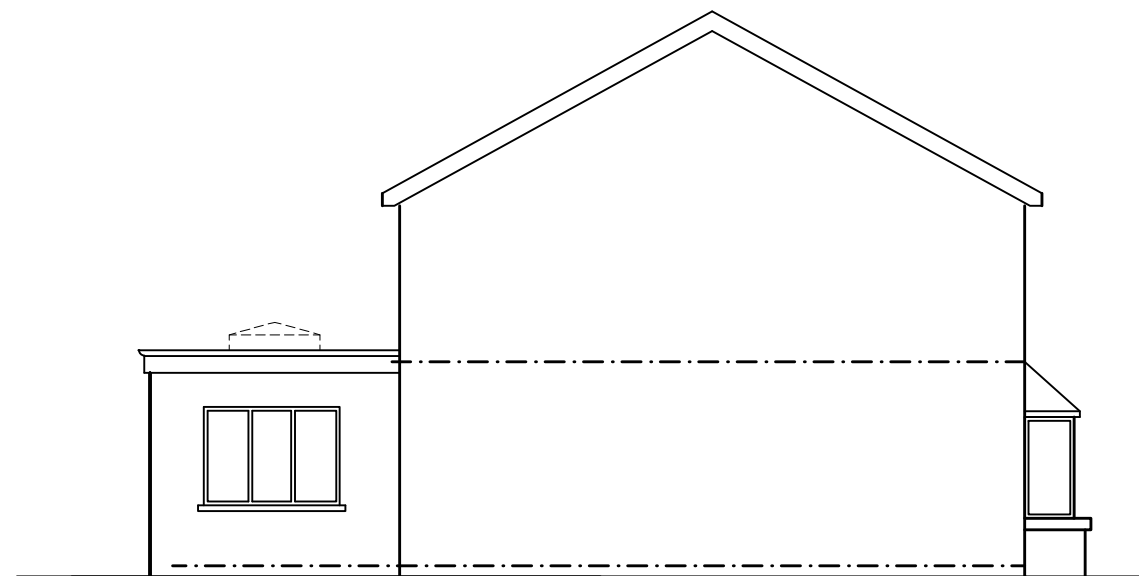

Existing Side Elevation(north)
(Scale 1:100 @ A1)

REDFERN
ARCHITECTURAL SERVICES LTD

for
Mr & Mrs Ward
at
118 North Road Glossop

title
Proposed Front Porch GA

Oct 2021 as indicated @ A1 26-119-01

Redfern Architectural Services Ltd
Canal cottage 27 Manor View Woodley
Stockport Cheshire SK6 1RS
0161 406 6936 077406 21999
steve@redfernAS.co.uk