



PROPOSED DETACHED DWELLING, Chapel Brow, 44/46 Town Lane, Charlesworth, Glossop.

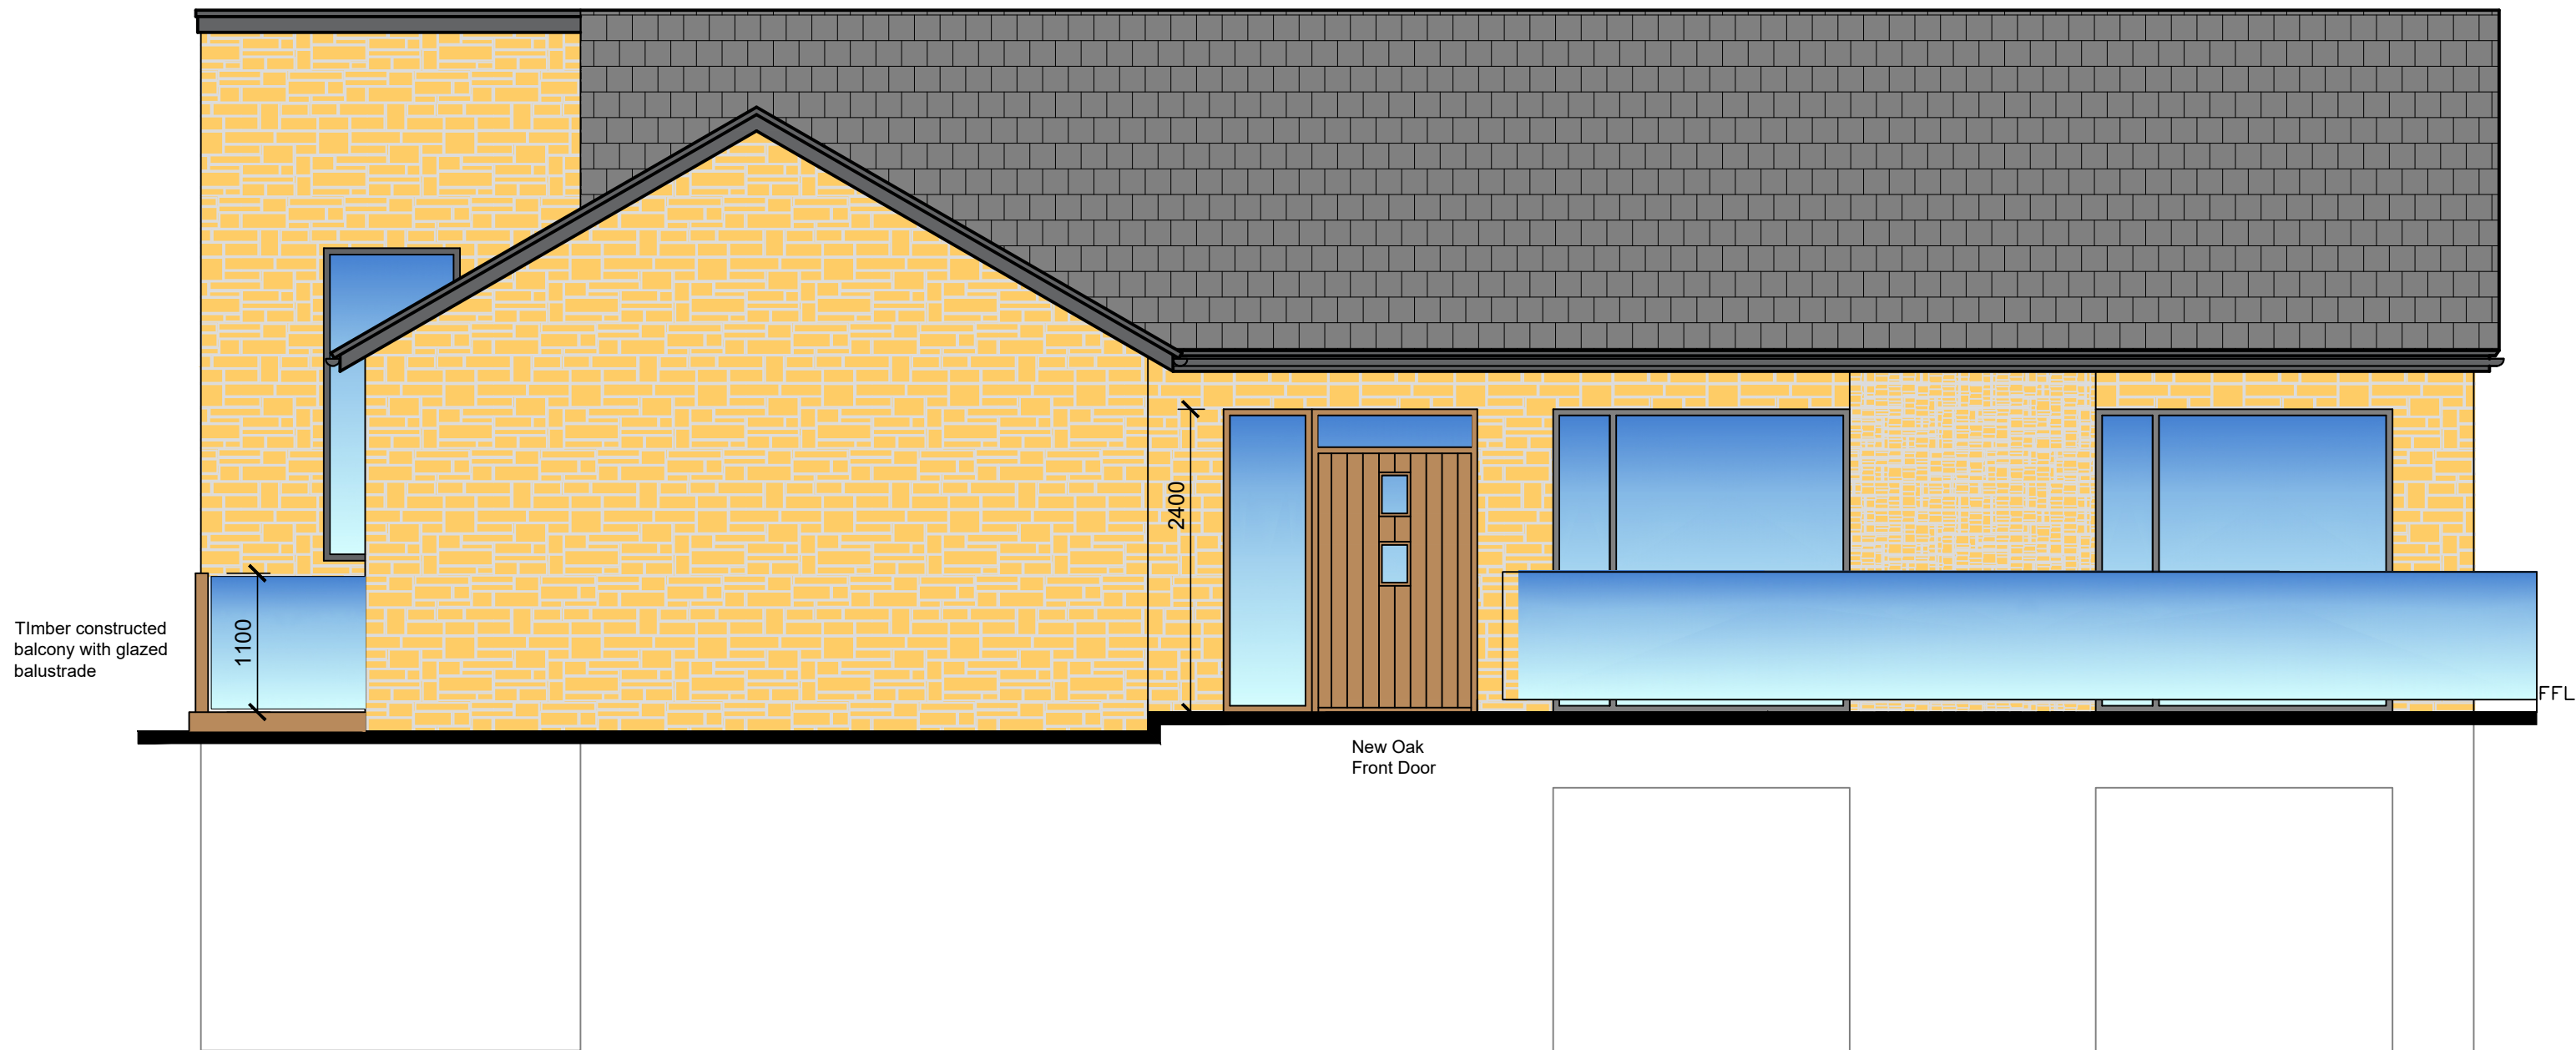

PROPOSED FRONT ELEVATION

- OMATERIALS -
- ROOF - Grey Slate Tiles
 - WALLS - 140mm and 50mm course Local Stone
 - WINDOWS AND DOORS - Composite / Upvc, colour RAL 1013
 - FASCIAS AND GUTTERS - Powder Coated, colour Titanium Grey

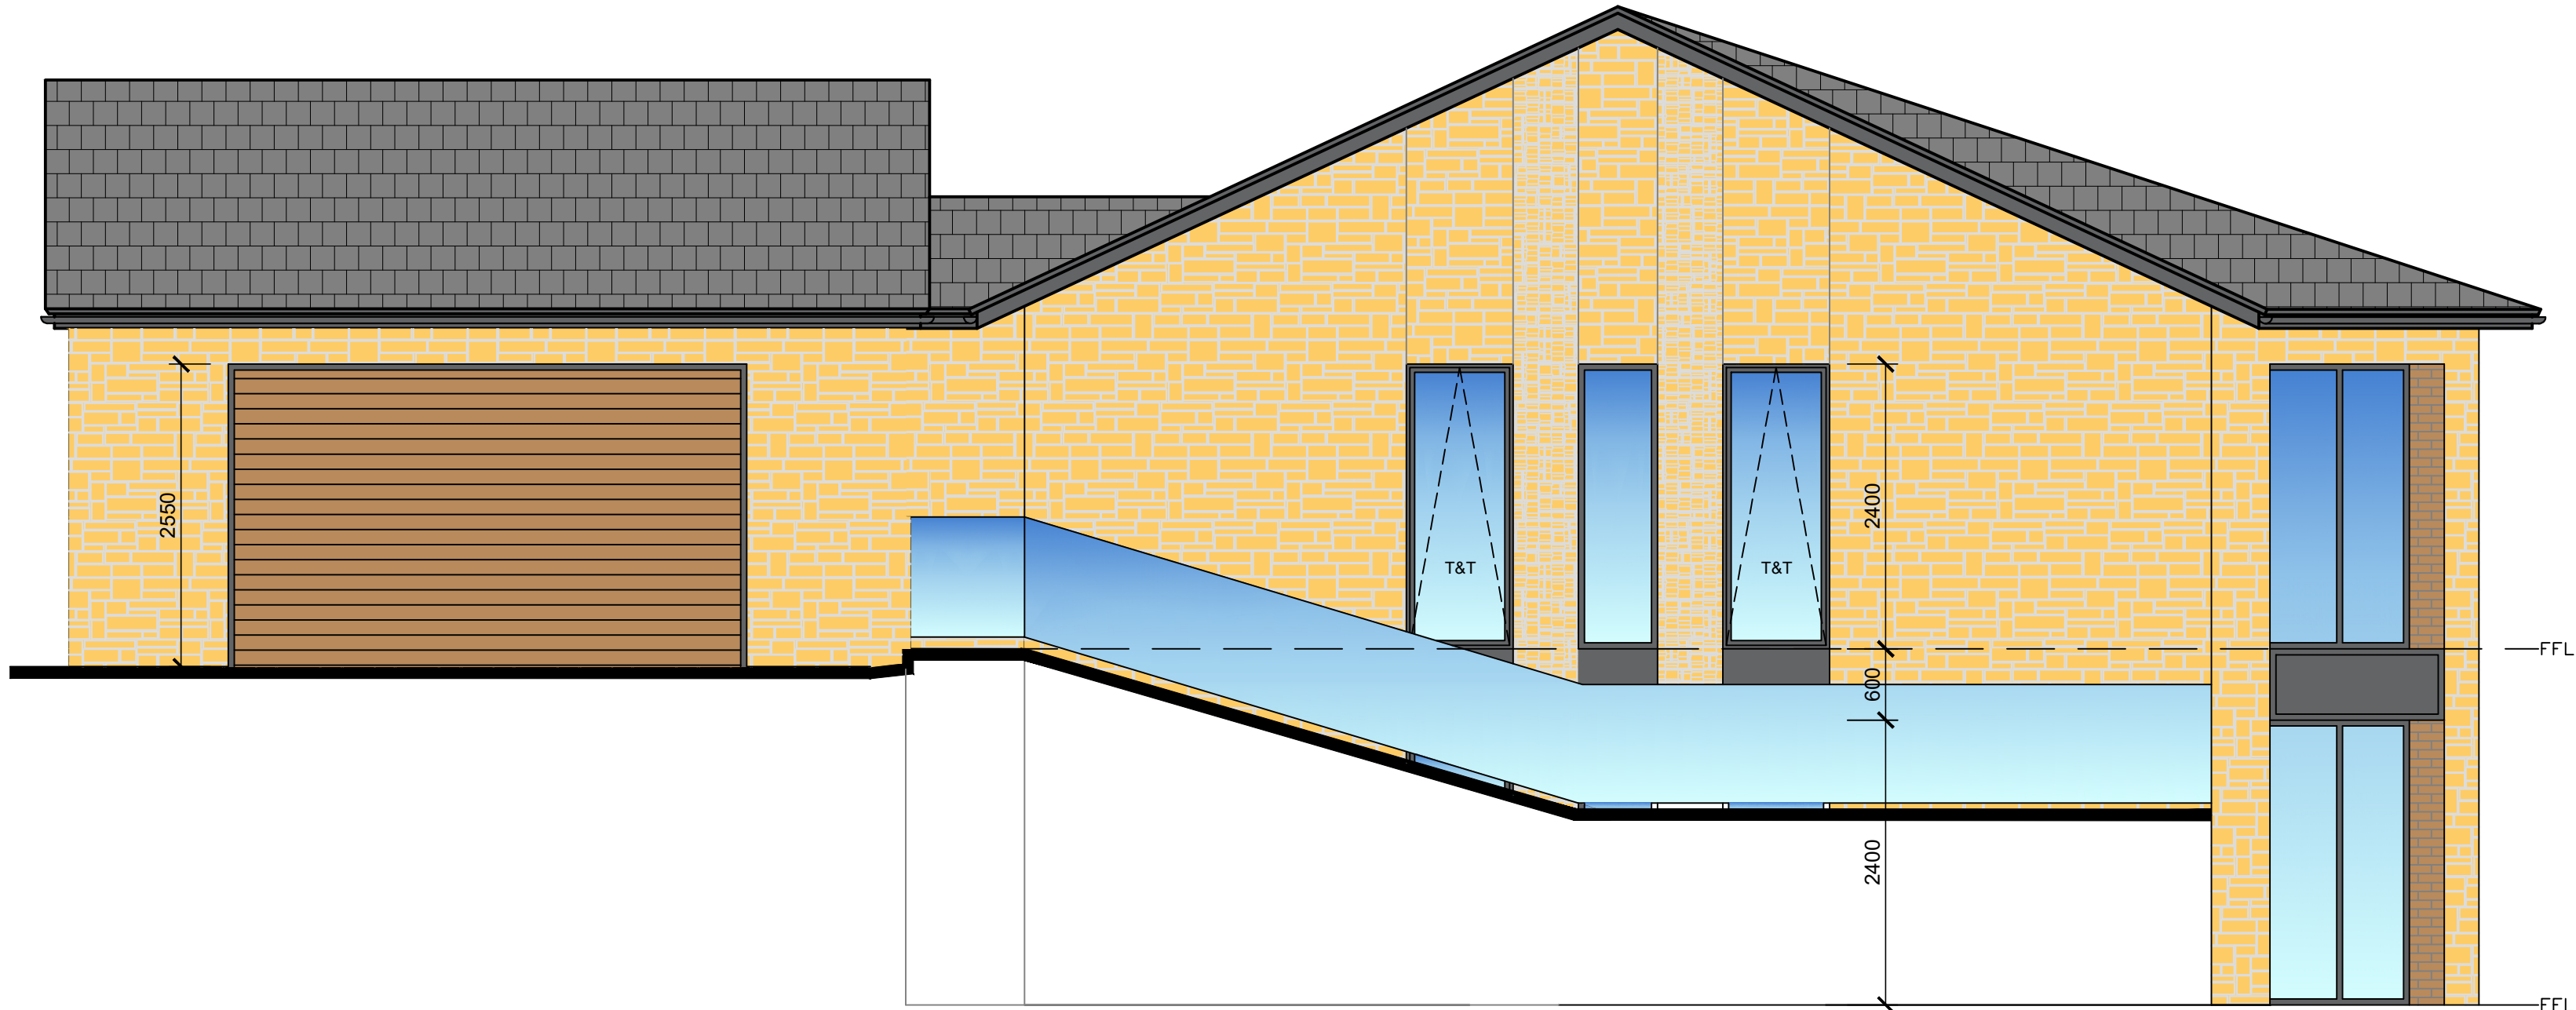

PROPOSED SIDE ELEVATION



PLANNING

Rev	Date	Detail	By
P3	04-12-25	Planning issue	DLM
P2	14-05-25	Planning issue	DLM
P1	06-02-25	Building Regulations issue	DLM



Creating Spaces for Better Living
M 07921 826 274 | T 01942 933 634
E cadesignservices@hotmail.co.uk
Trading House (2-4 Market Place) Alfreton (Nottingham) NG10 0DD

CONCISE ARCHITECTURAL DESIGN SERVICES

Contractor

Client

Project Title

Drawing Title

Scale

Date

Design

CAD

Checked

Drawing No.

Rev

MR & MRS P. DUFFY

PROPOSED DETACHED DWELLING
CHAPEL BROW, 44/46 TOWN LANE, CHARLESWORTH, GLOSSOP

ELEVATIONS SHEET 1 OF 2

1:50 @ A1

May 2025

2458-02

P3