



QUENTIN ROAD, CHAPEL-EN-LE-FRITH

RevNo	Revision note	Date	Signature	Checked
-------	---------------	------	-----------	---------

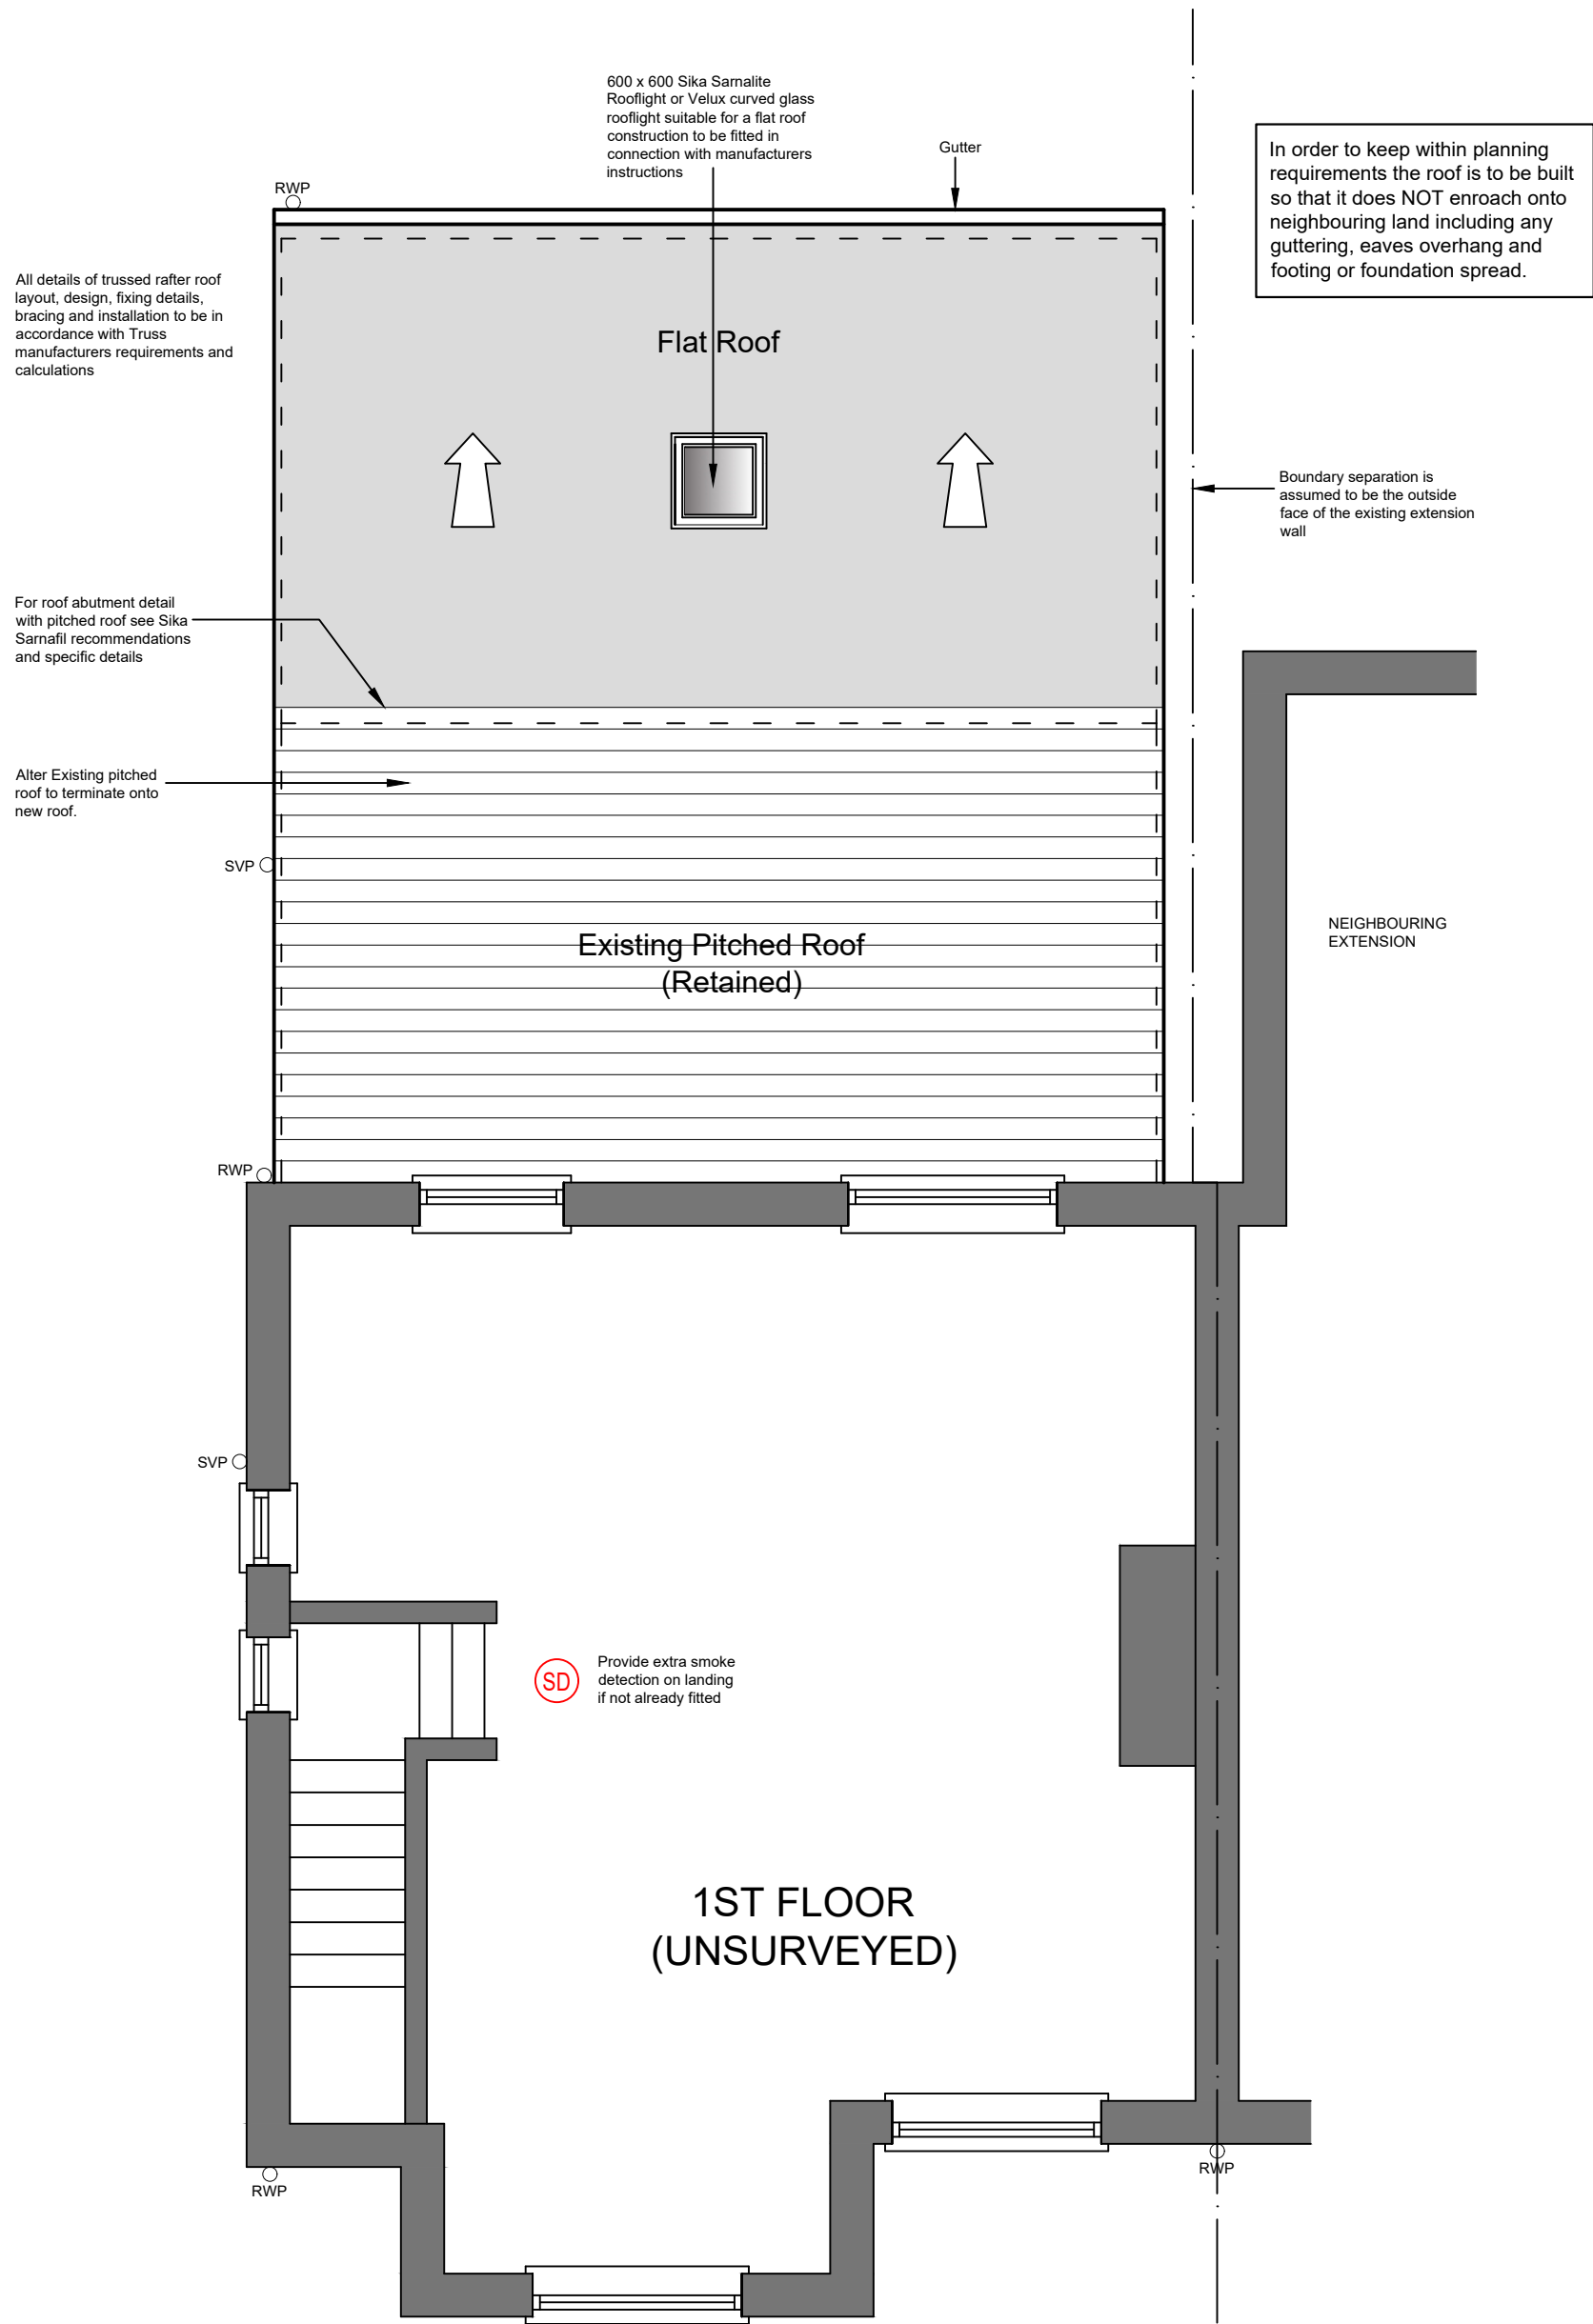

ROOF PLAN

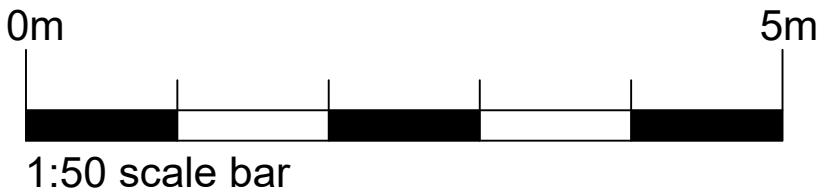

PROJECT: PROPOSED EXTENSION AT 8 QUENTIN ROAD CHAPEL EN-LE-FRITH DERBYSHIRE SK23 0NG	Drawing No: 2540-BR-03
CLIENT: MR D. WILSON	Date: FEB 2026
Drawing Title PROPOSED ROOF PLAN	Scale: 1:50 @ A2
	Revision:
Renaissance Studio, No 1 Derby St, Leigh, Lancashire WN7 4PF Telephone: 01942 676360 . Fax: 01942 682084 Email: info@pabarchitects.co.uk . www.pabarchitects.co.uk	Issue: BUILDING REGS