


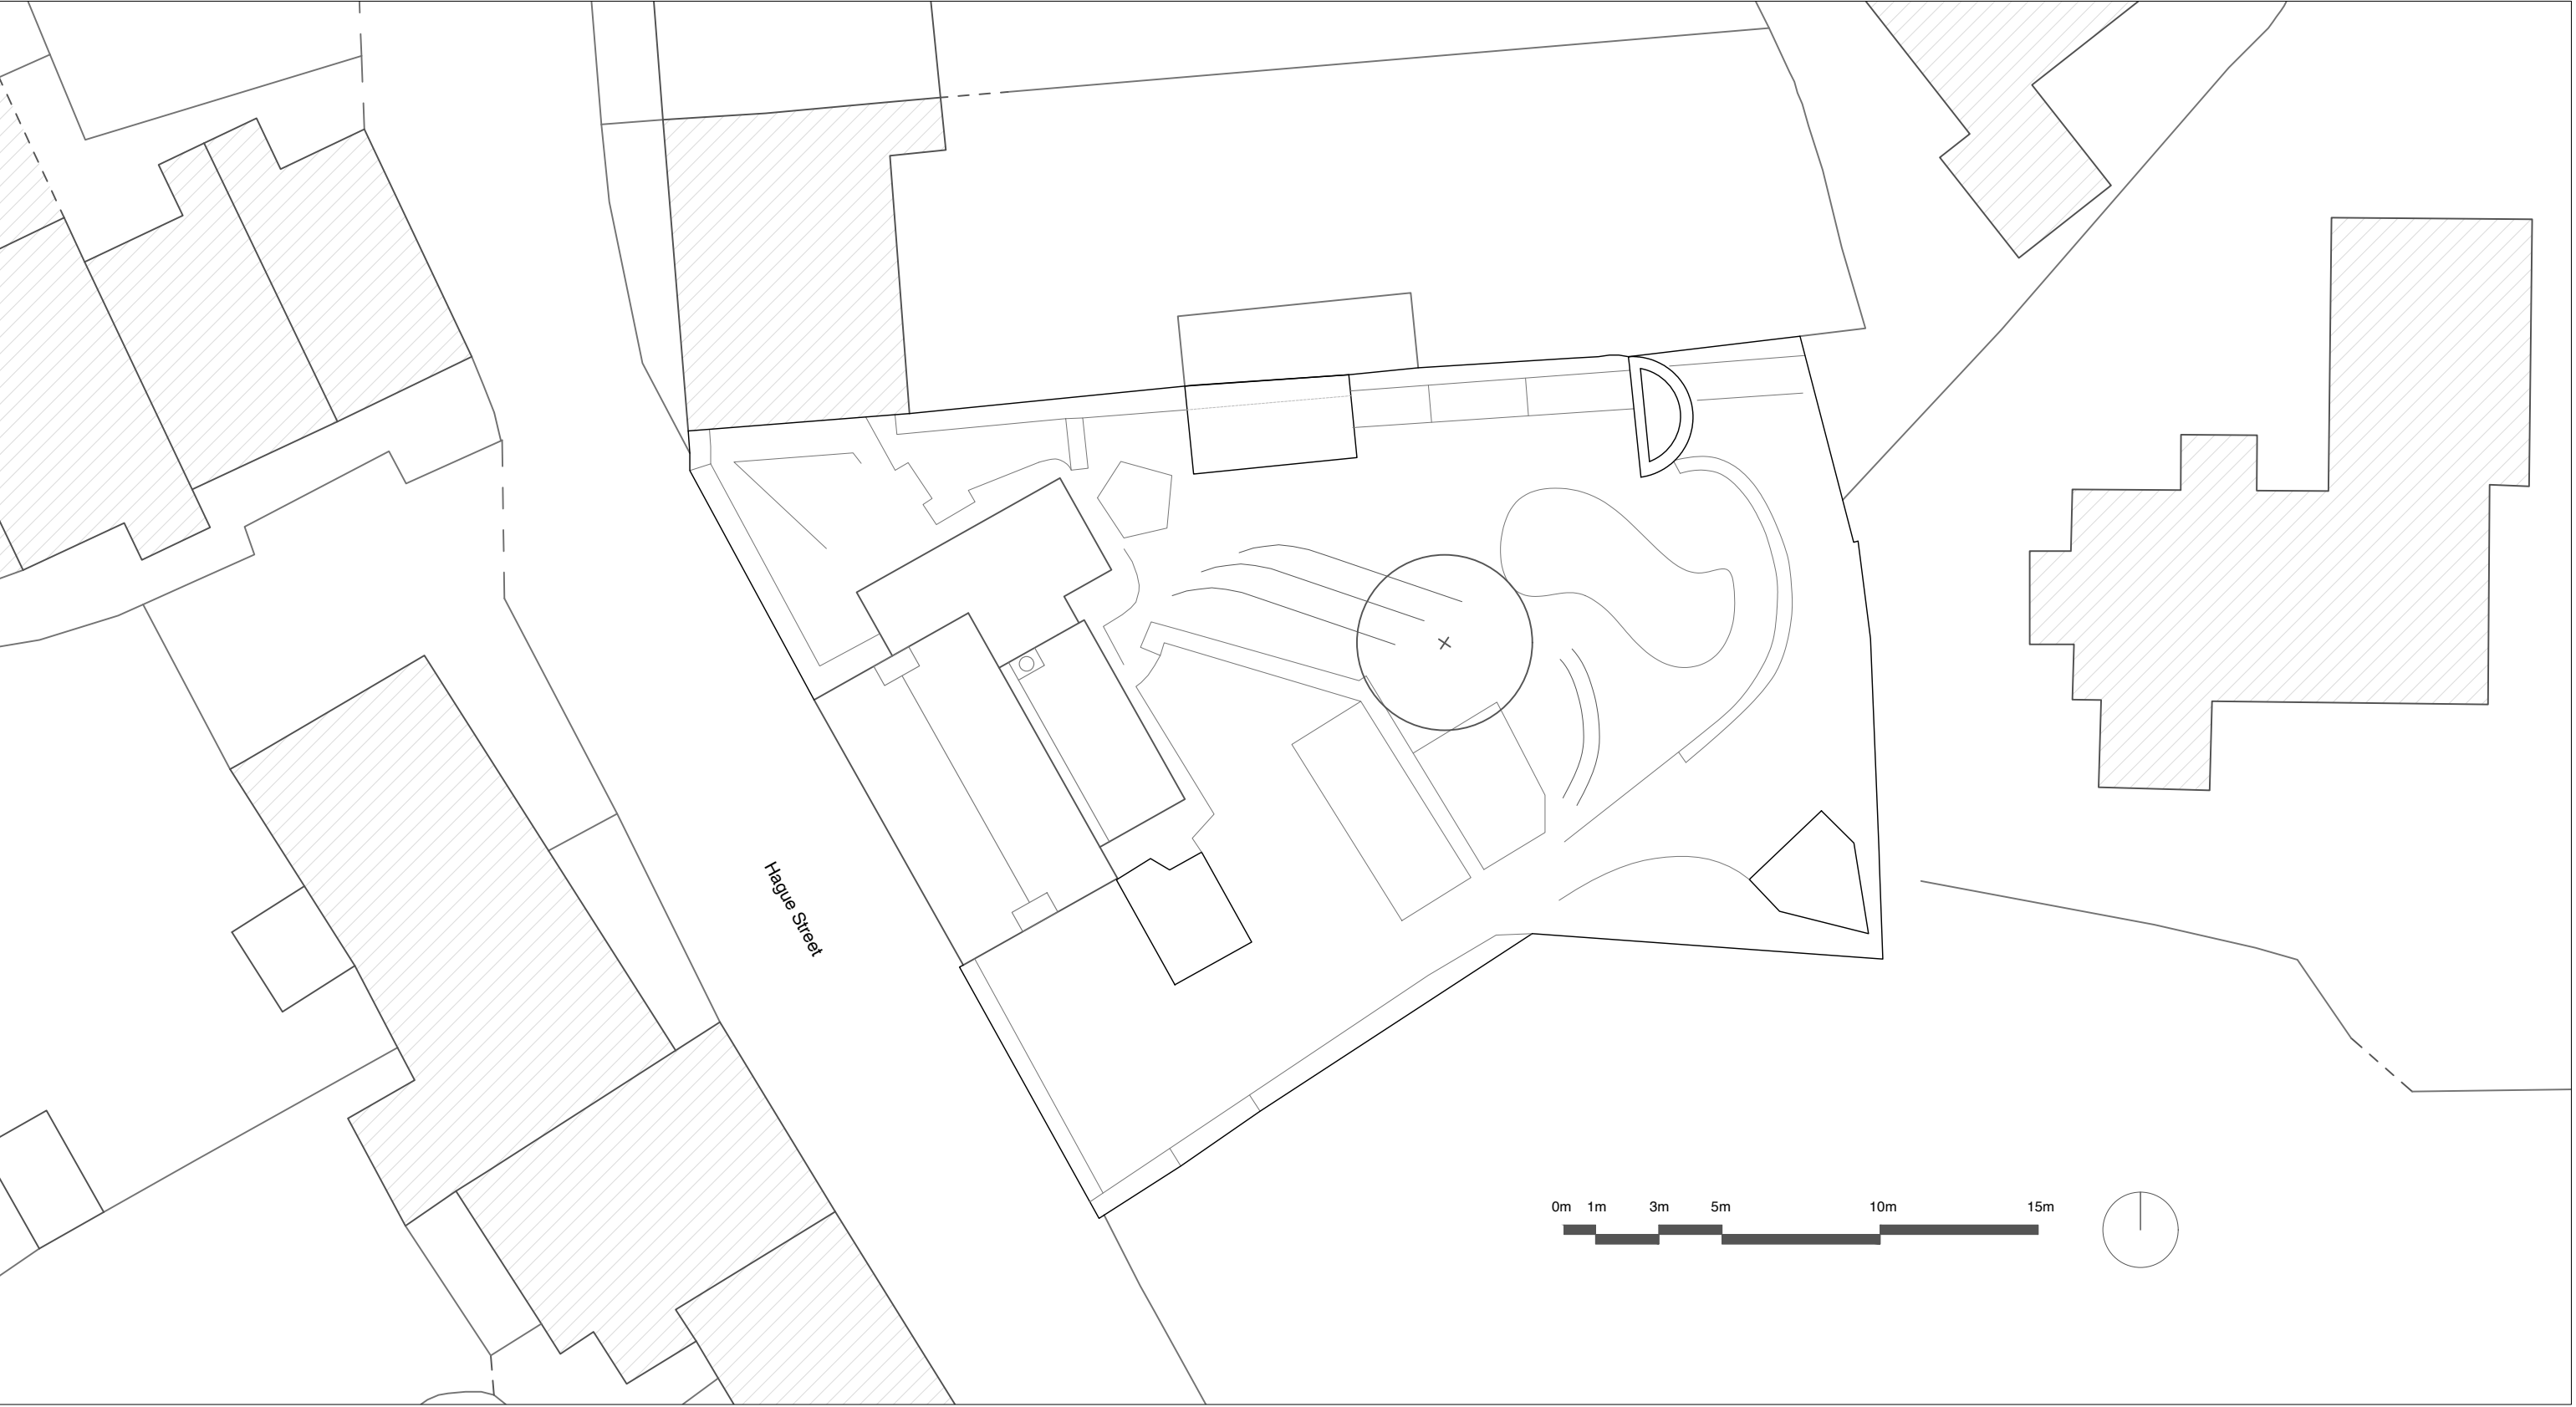

Date: Feburary 2026	Dwg no: 002	EXISTING	61 Hague Street
Drawn: AR	scale: 1:200 on A3		EXISTING Site Plan