
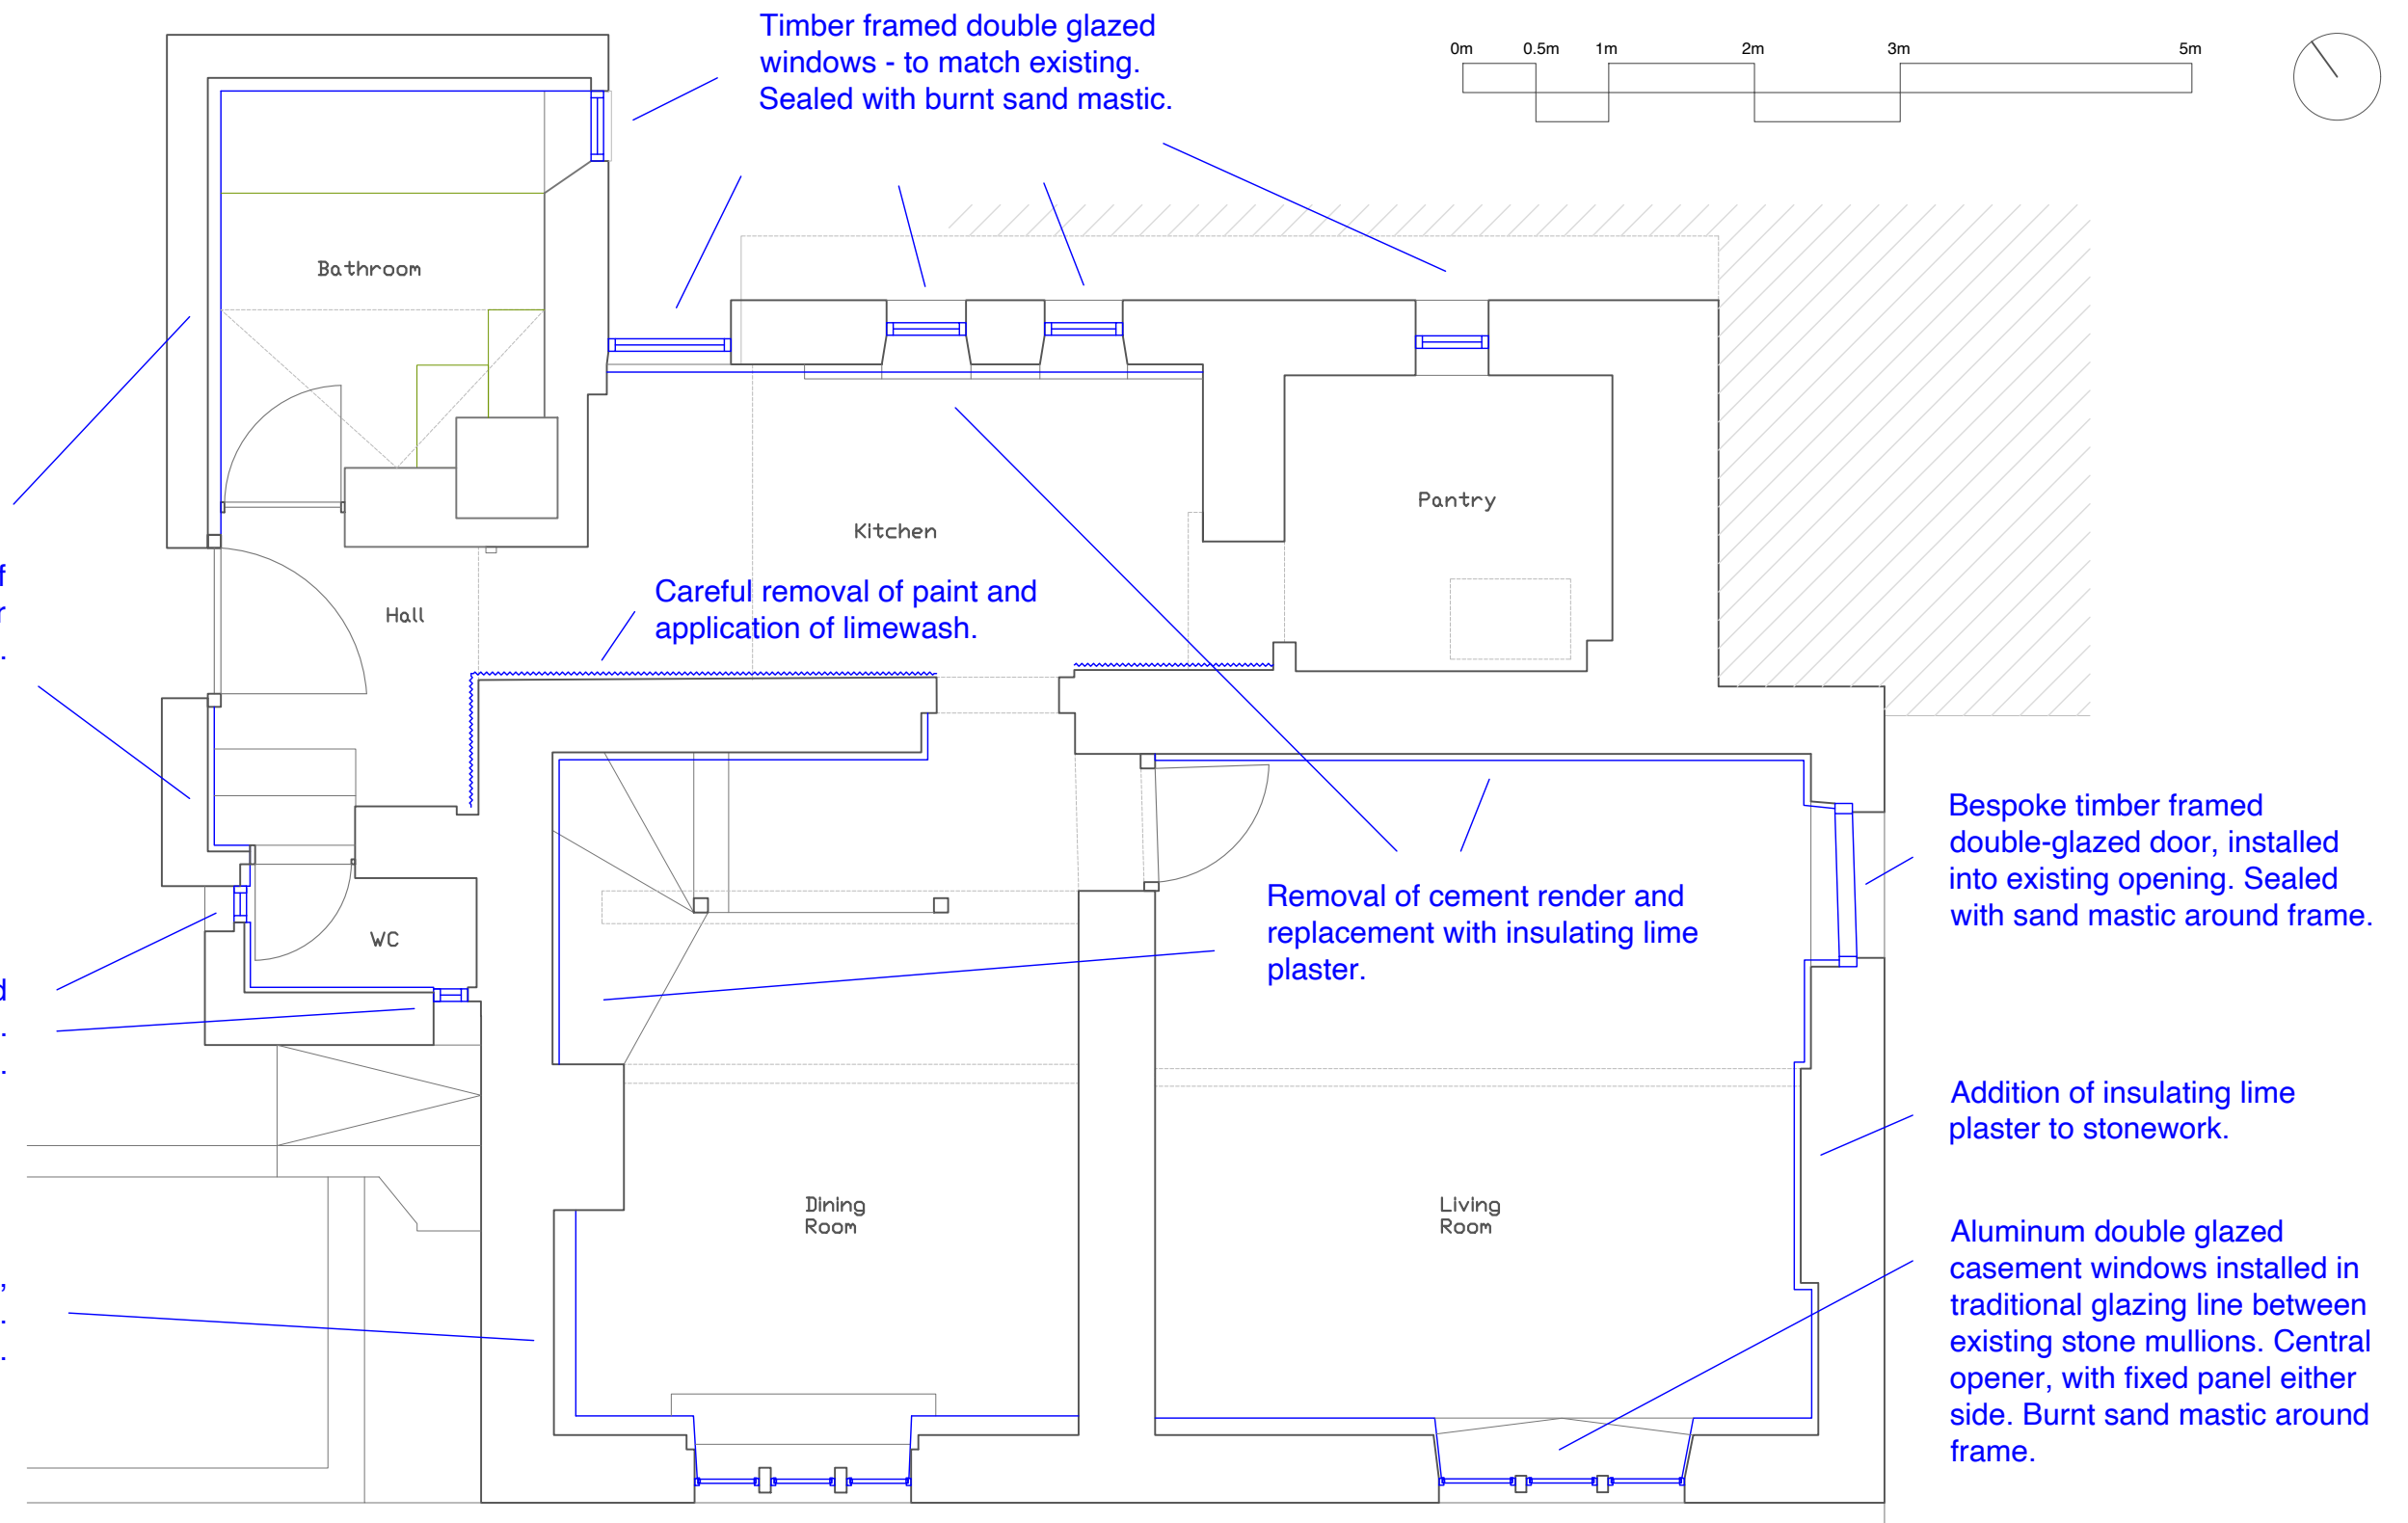


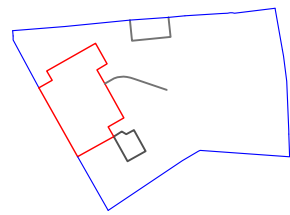

Date: Feburary 2026

Dwg no: 010

Drawn: AR

scale: 1:50 on A3

PROPOSED

61 Hague Street

PROPOSED ground floor plan