
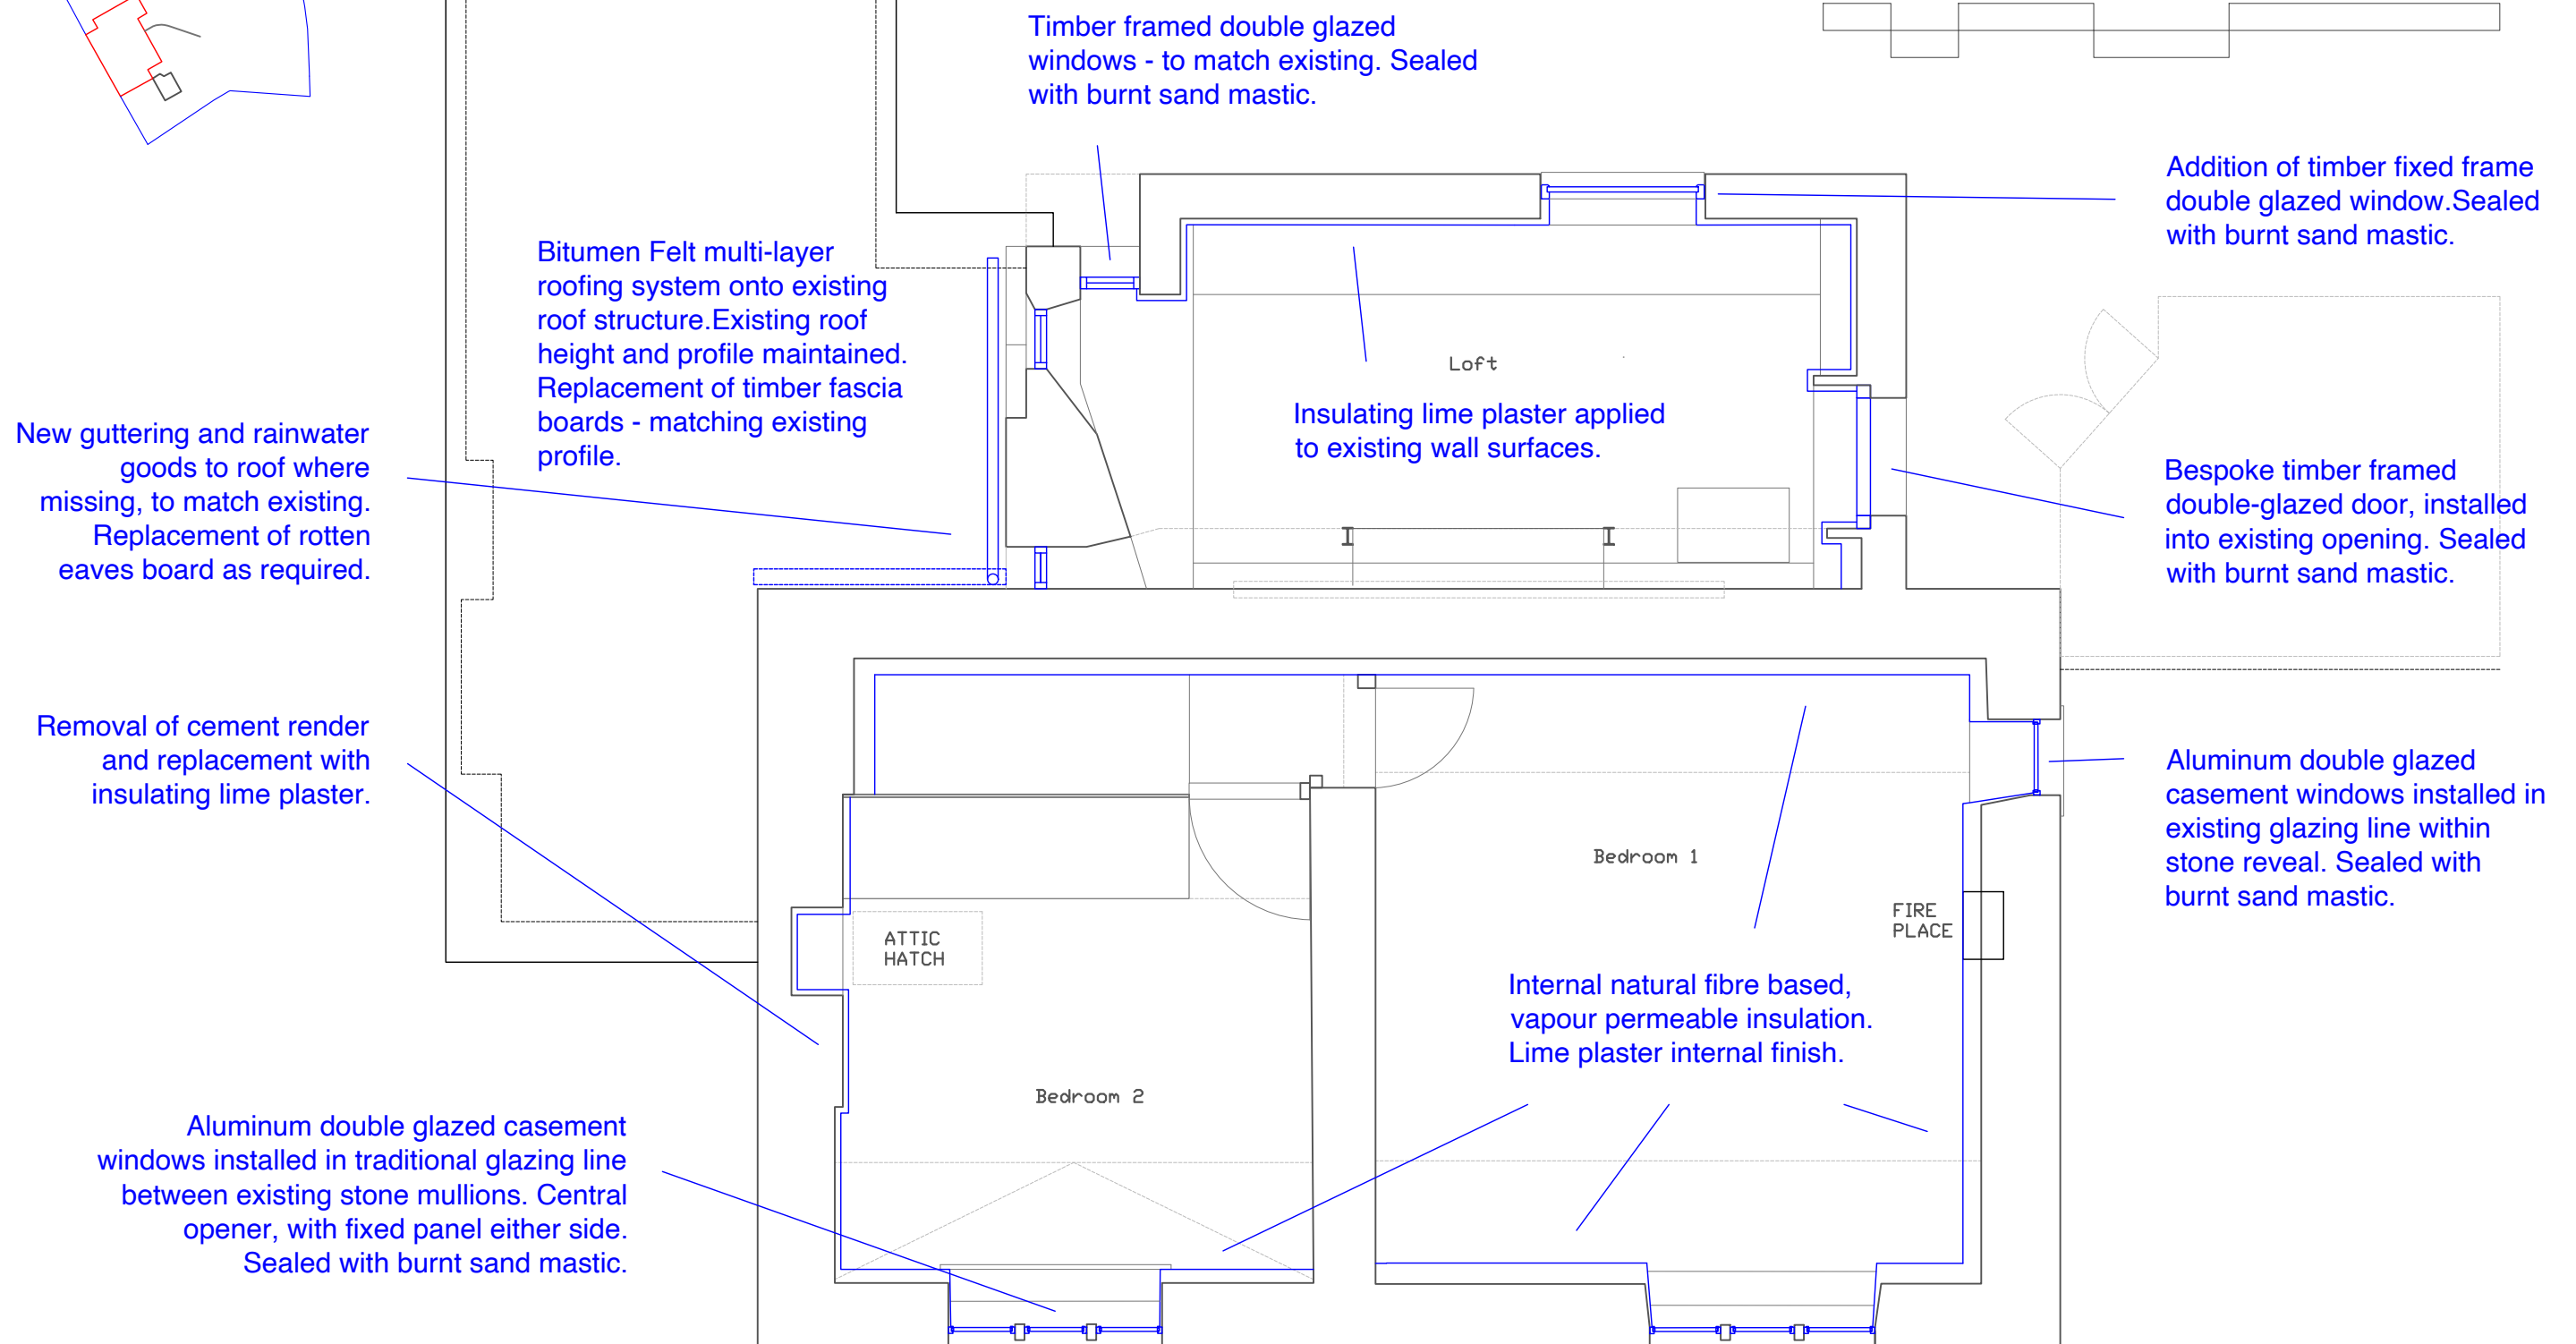
 


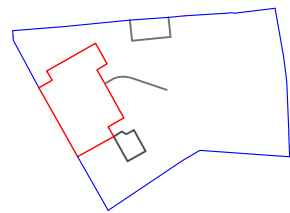

Date: Feburary 2026

Drawn: AR

Dwg no: 011

scale: 1:50 on A3

PROPOSED

61 Hague Street

PROPOSED first floor plan