



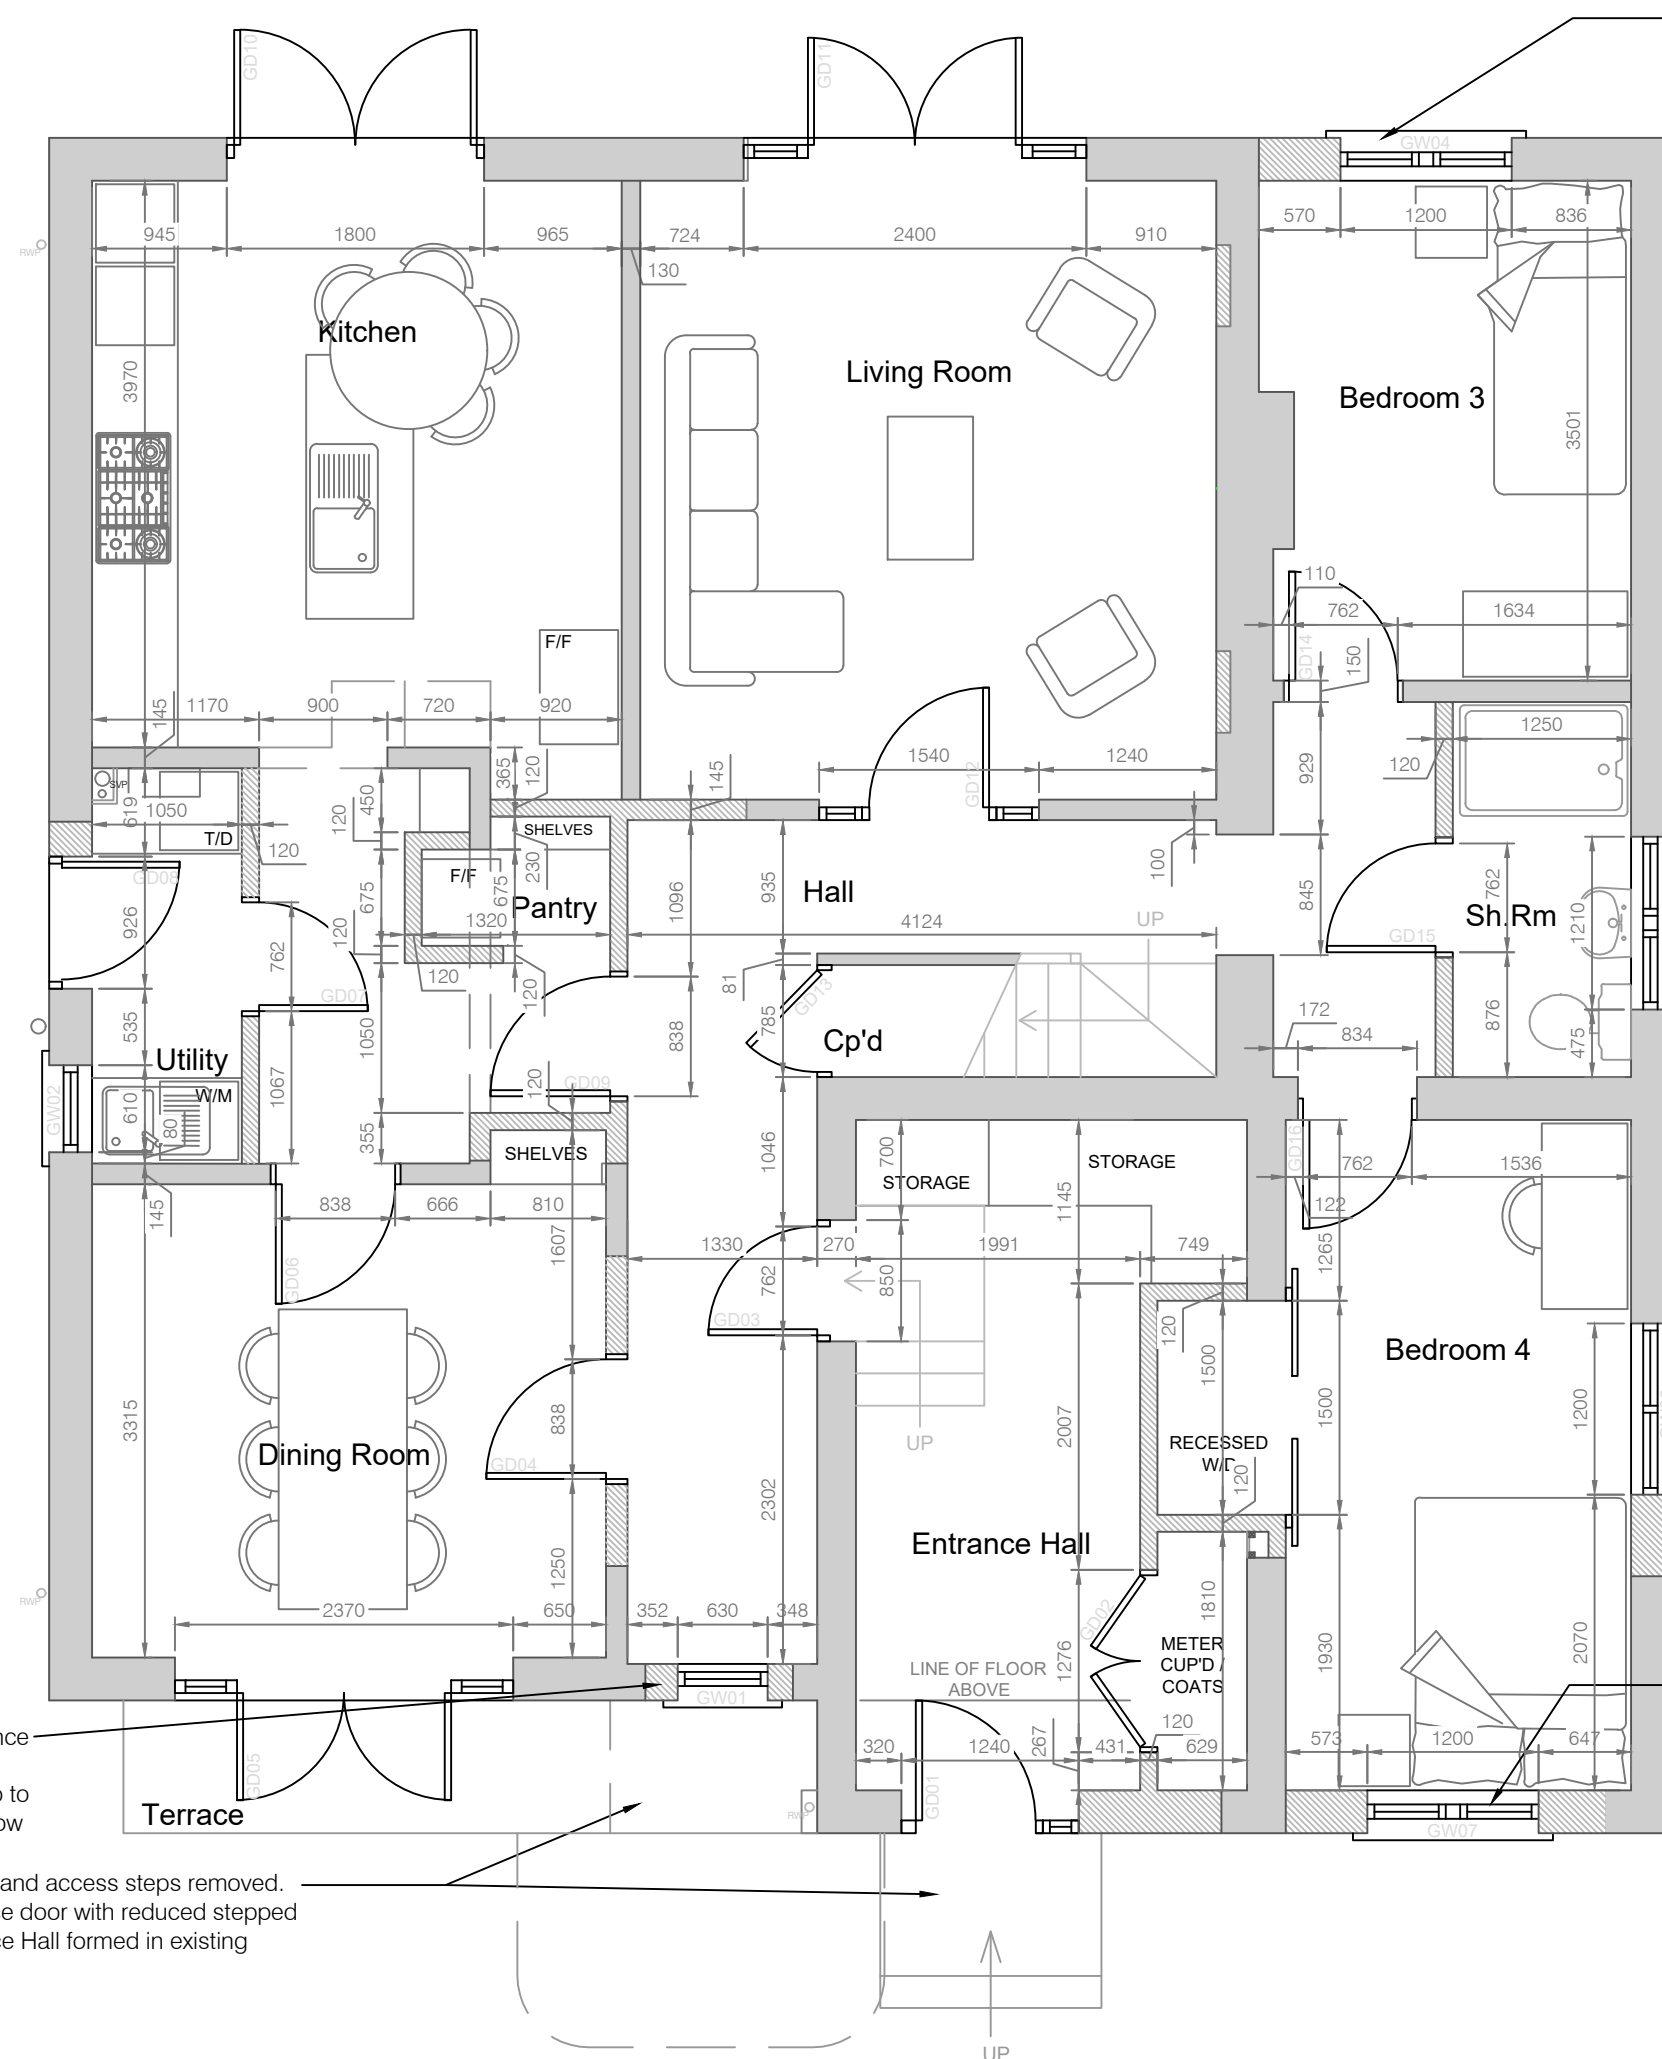

PROPOSED:
GROUND FLOOR PLAN

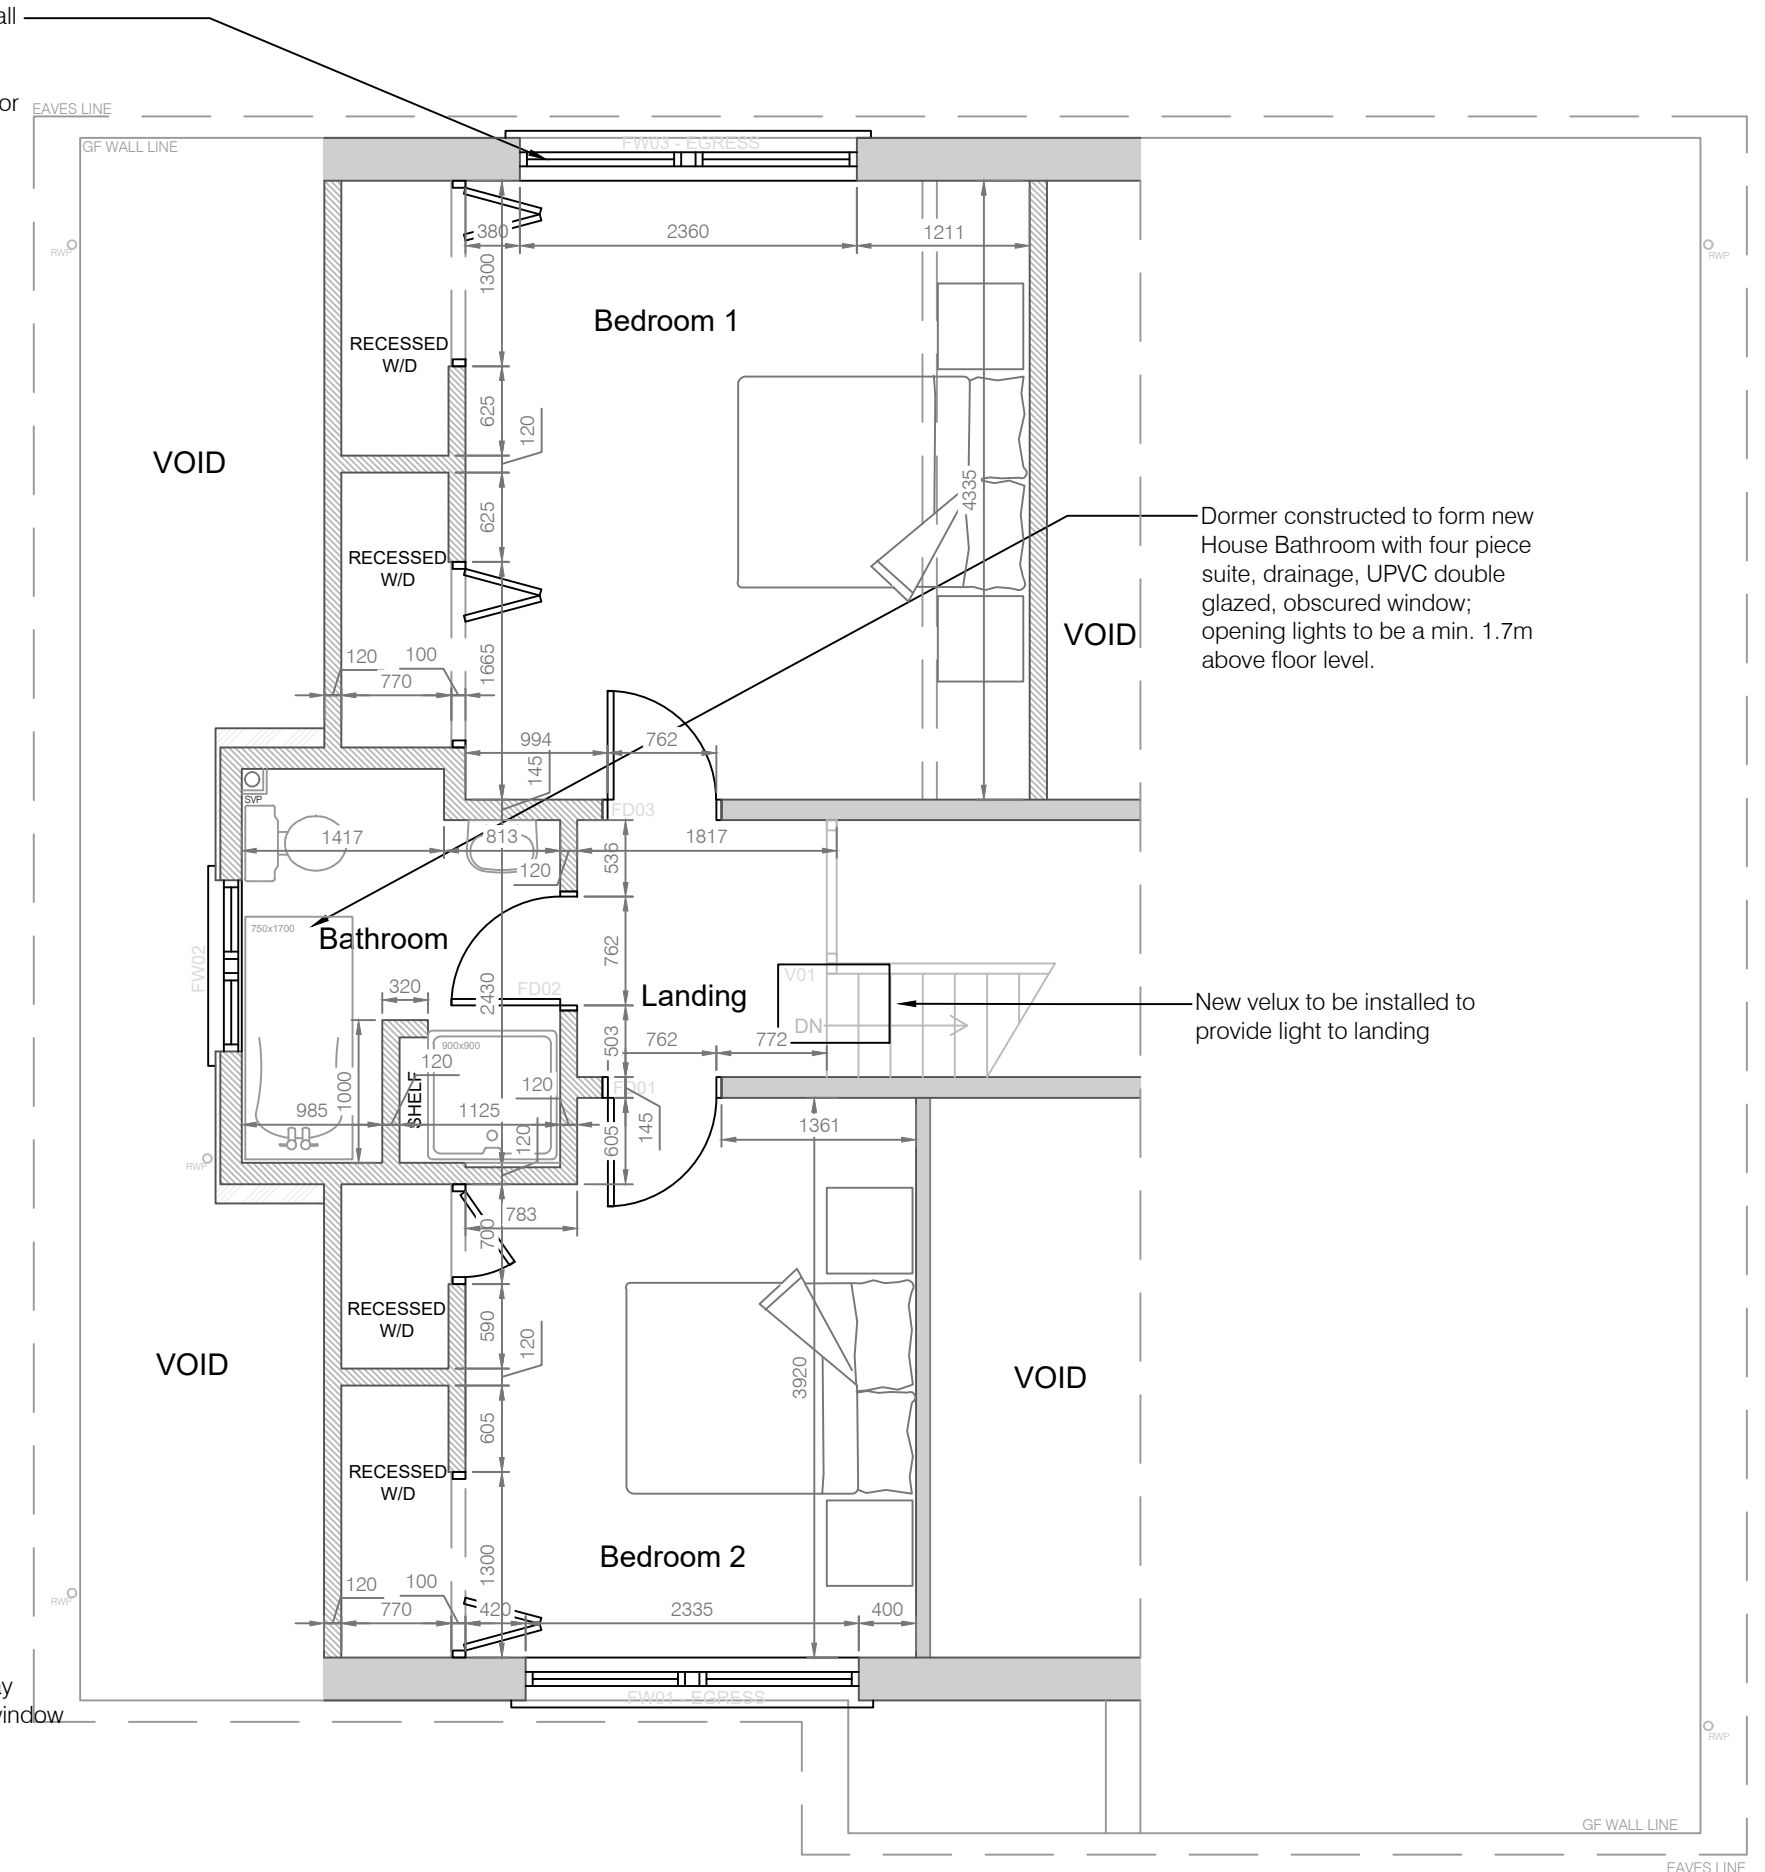

PROPOSED:
FIRST FLOOR PLAN:

CLIENT:
MR_AND_MRS_GILL

PROJECT:
204,SIMMONDLEY_LANE
GLOSSOP
SK13_6LY

DRAWING NAME:
PROPOSED_PLANS

drawing no	rev	
PR.00.005		
scale	drawn	date
1:50@A1	EG	10/08/25