



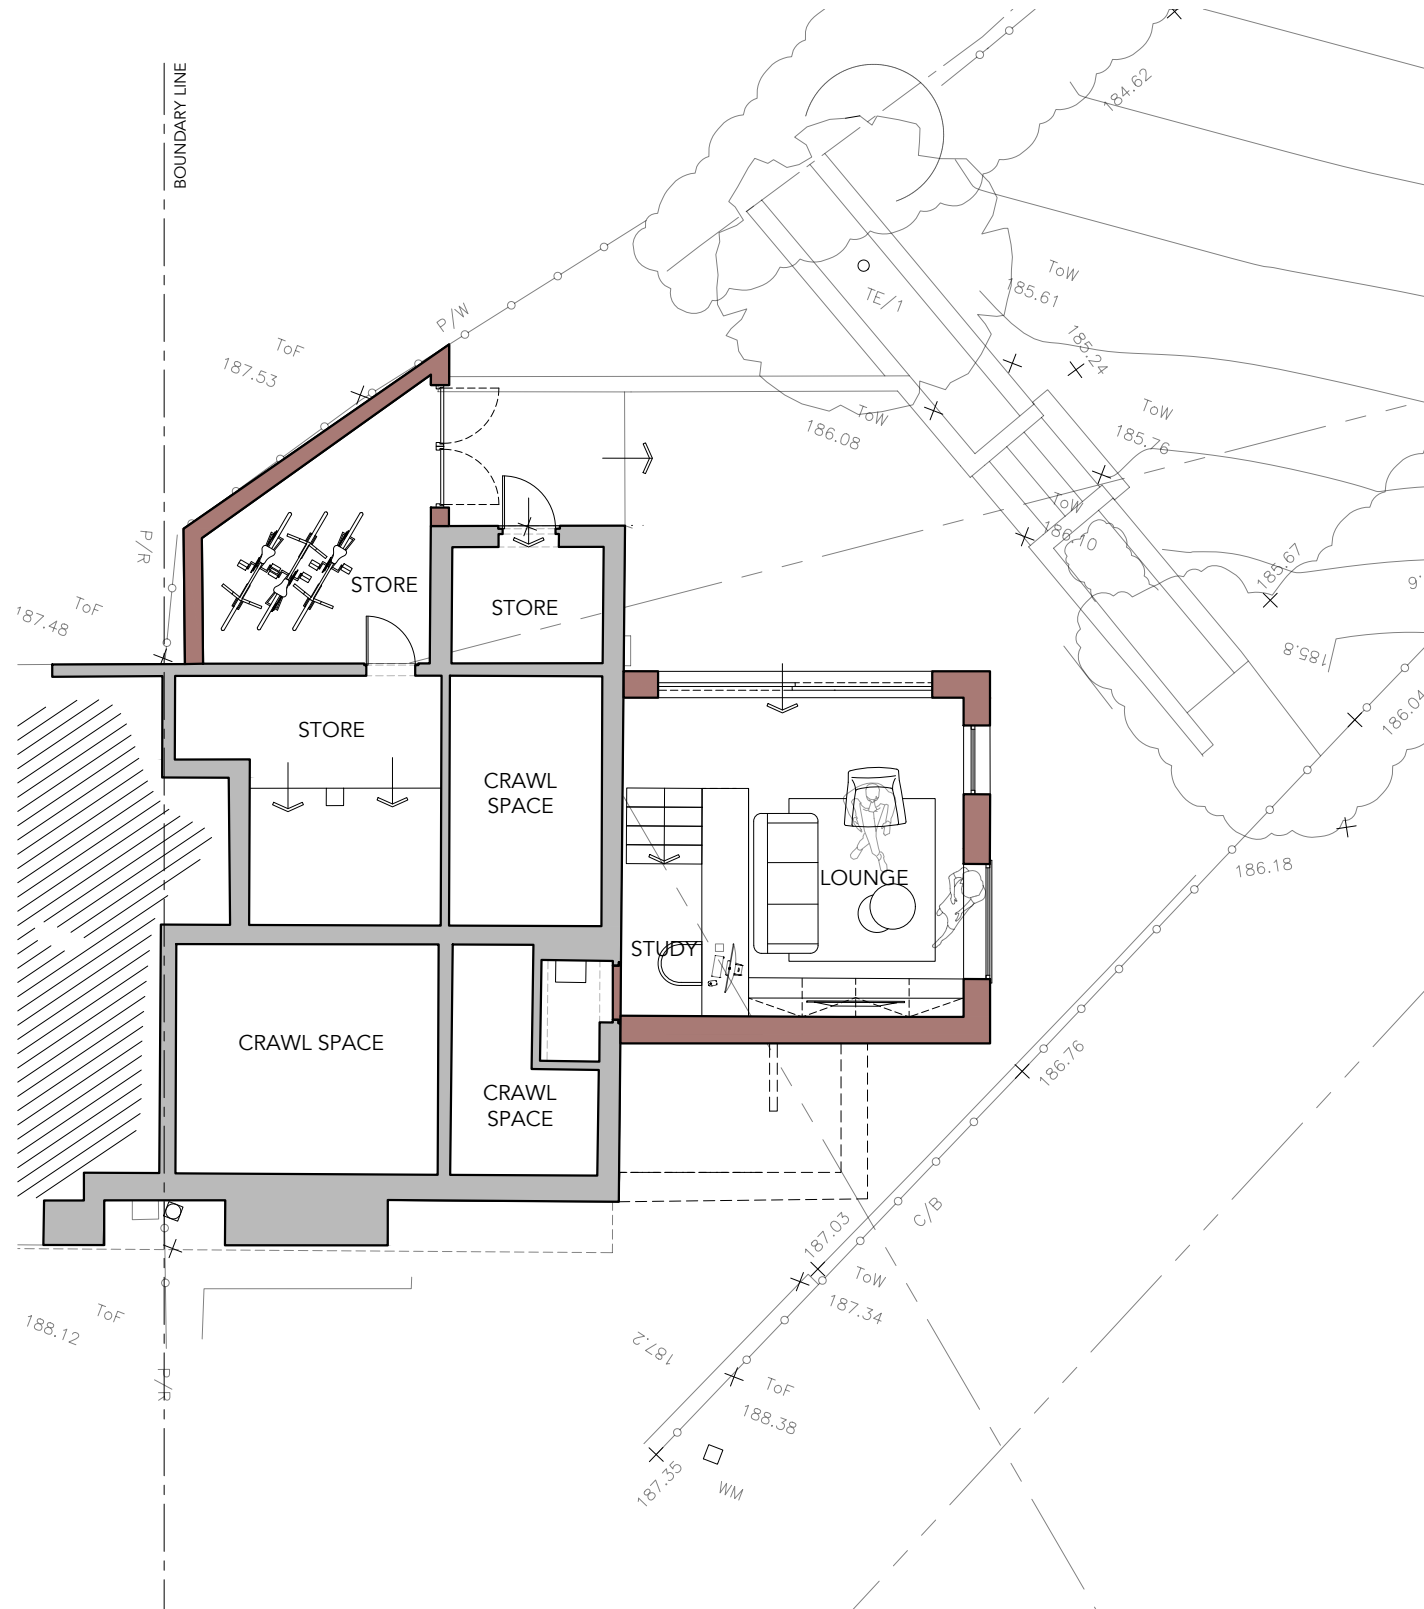

BASEMENT FLOOR PLAN

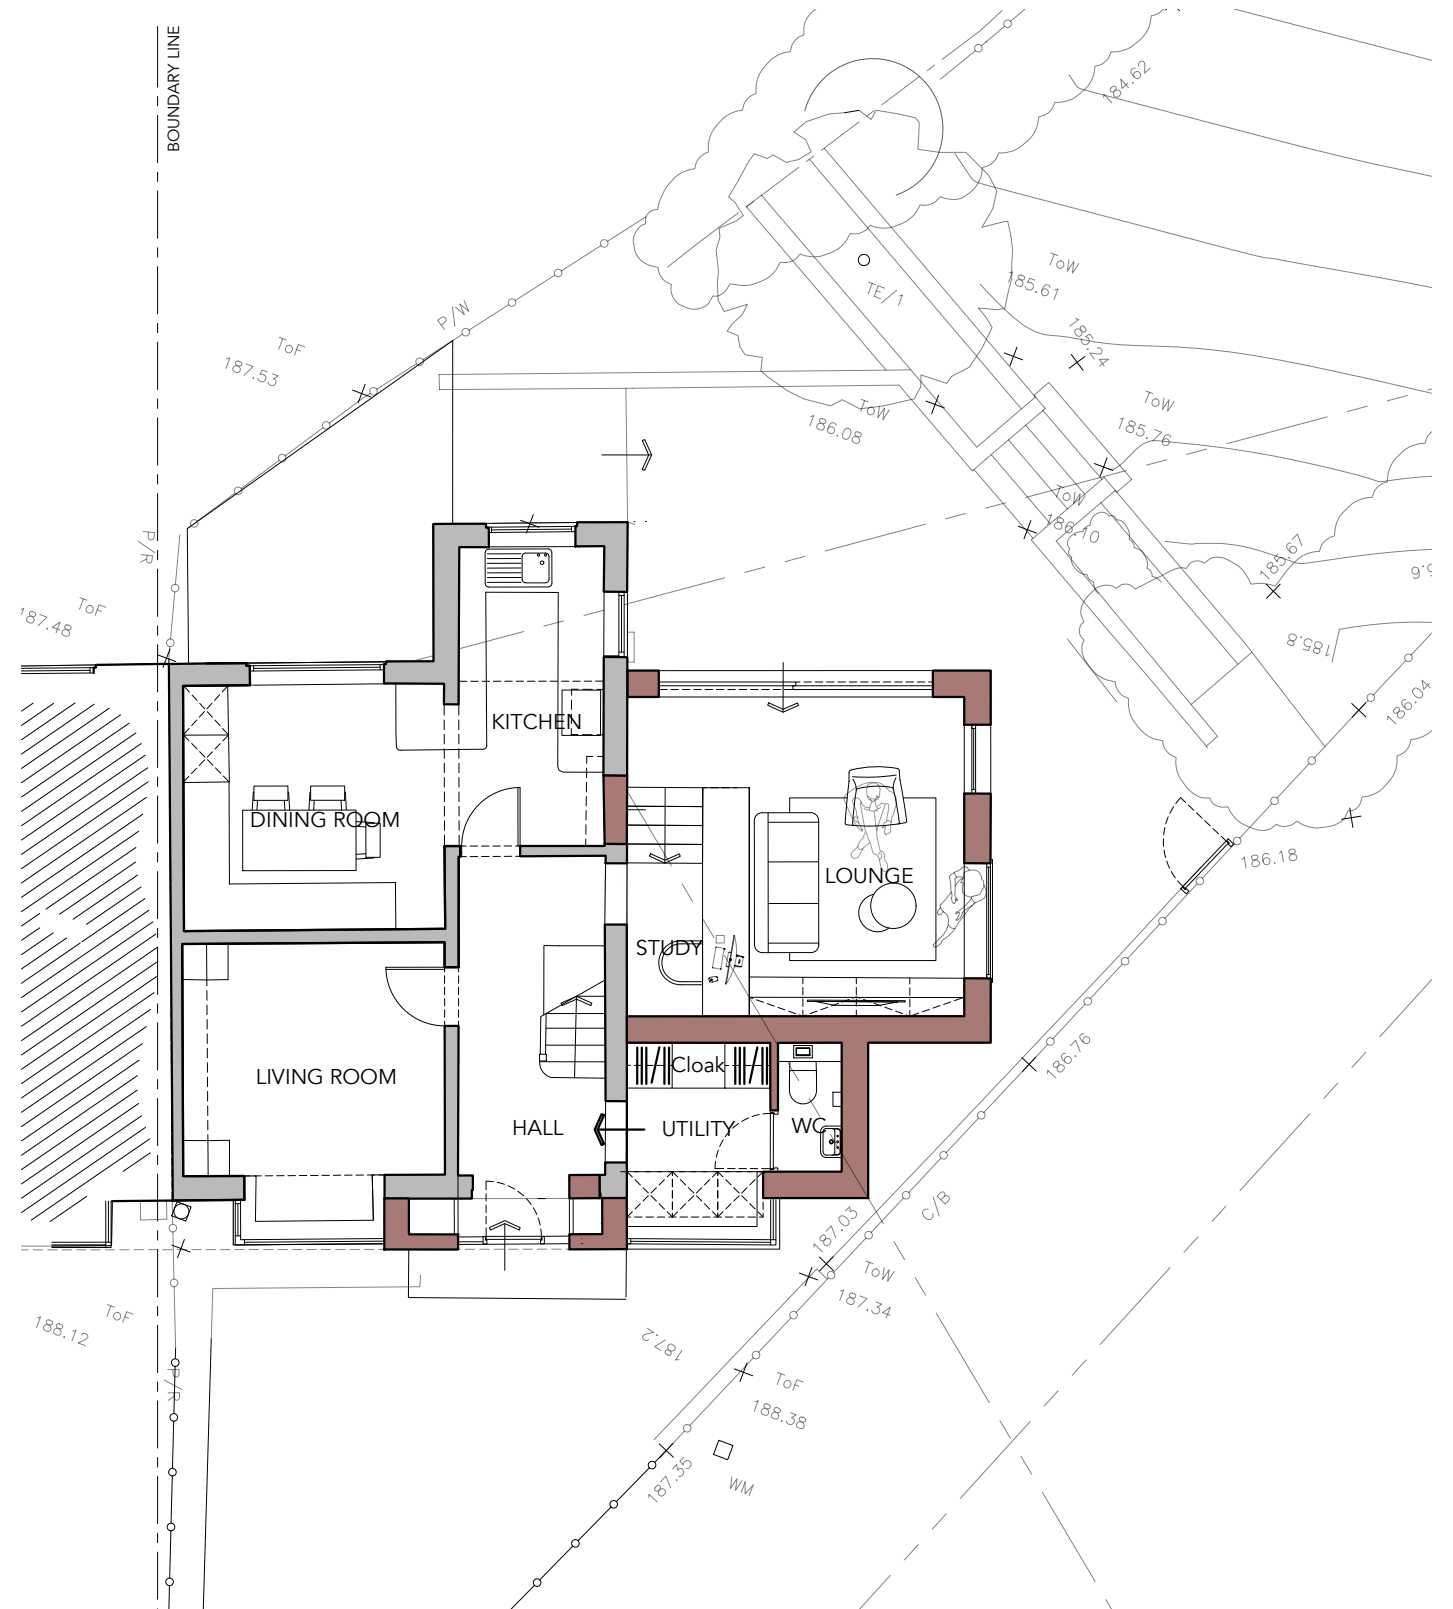

GROUND FLOOR PLAN



Hamer Way Architects,
The Kathleen Roylance Buildings
90 - 92 Waters Green, Macclesfield,
Cheshire, SK11 6LF

w/ www.hamerway.co.uk
e/ hello@hamerway.co.uk
t/ 01625 470028

This drawing and or the building works depicted are the copyright of
Hamer Way and may not be reproduced or amended except by
written permission. No liability will be accepted for amendments made
by others. All site dimensions shall be verified by the contractor onsite
prior to work commencing.

© 2025 Hamer Way Ltd trading as Hamer Way Architects

Drawing Location
1 Park Crescent, Furness Vale, High Peak, SK23 7PU

Drawing Title
**Proposed Floor Plans
Sheet 1 of 2**

Drawing Number
25 012_01_002

Drawing Status
FOR PLANNING


Revision Status

Date Issued
February 2026

Drawn by:
ET

Checked by:
SW

Drawing Scale
1:100@A3

 

Drawing North



NOTES

- Existing Walls
- Proposed New Walls
- Existing Walls to be demolished