


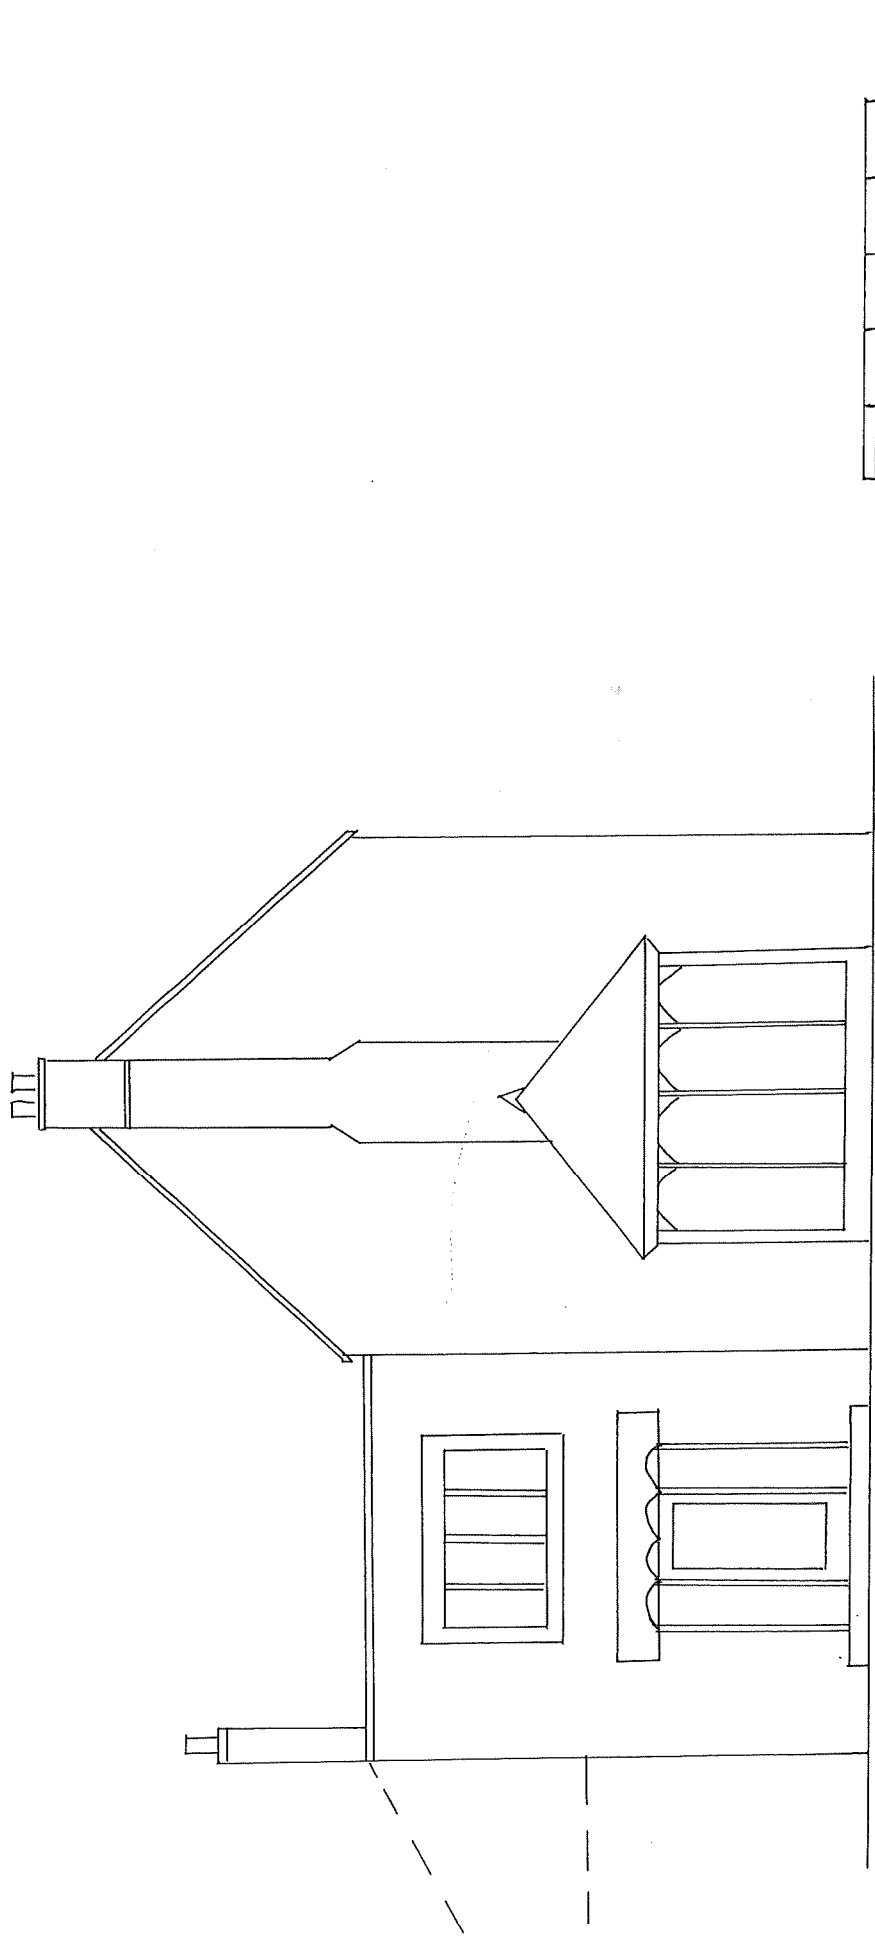

The Old St Mary's Presbytery, Sumner Street, Glossop SK13 8DP

North Elevation Proposed

1:100

Scale 1:100