
 
 


# Site Plan

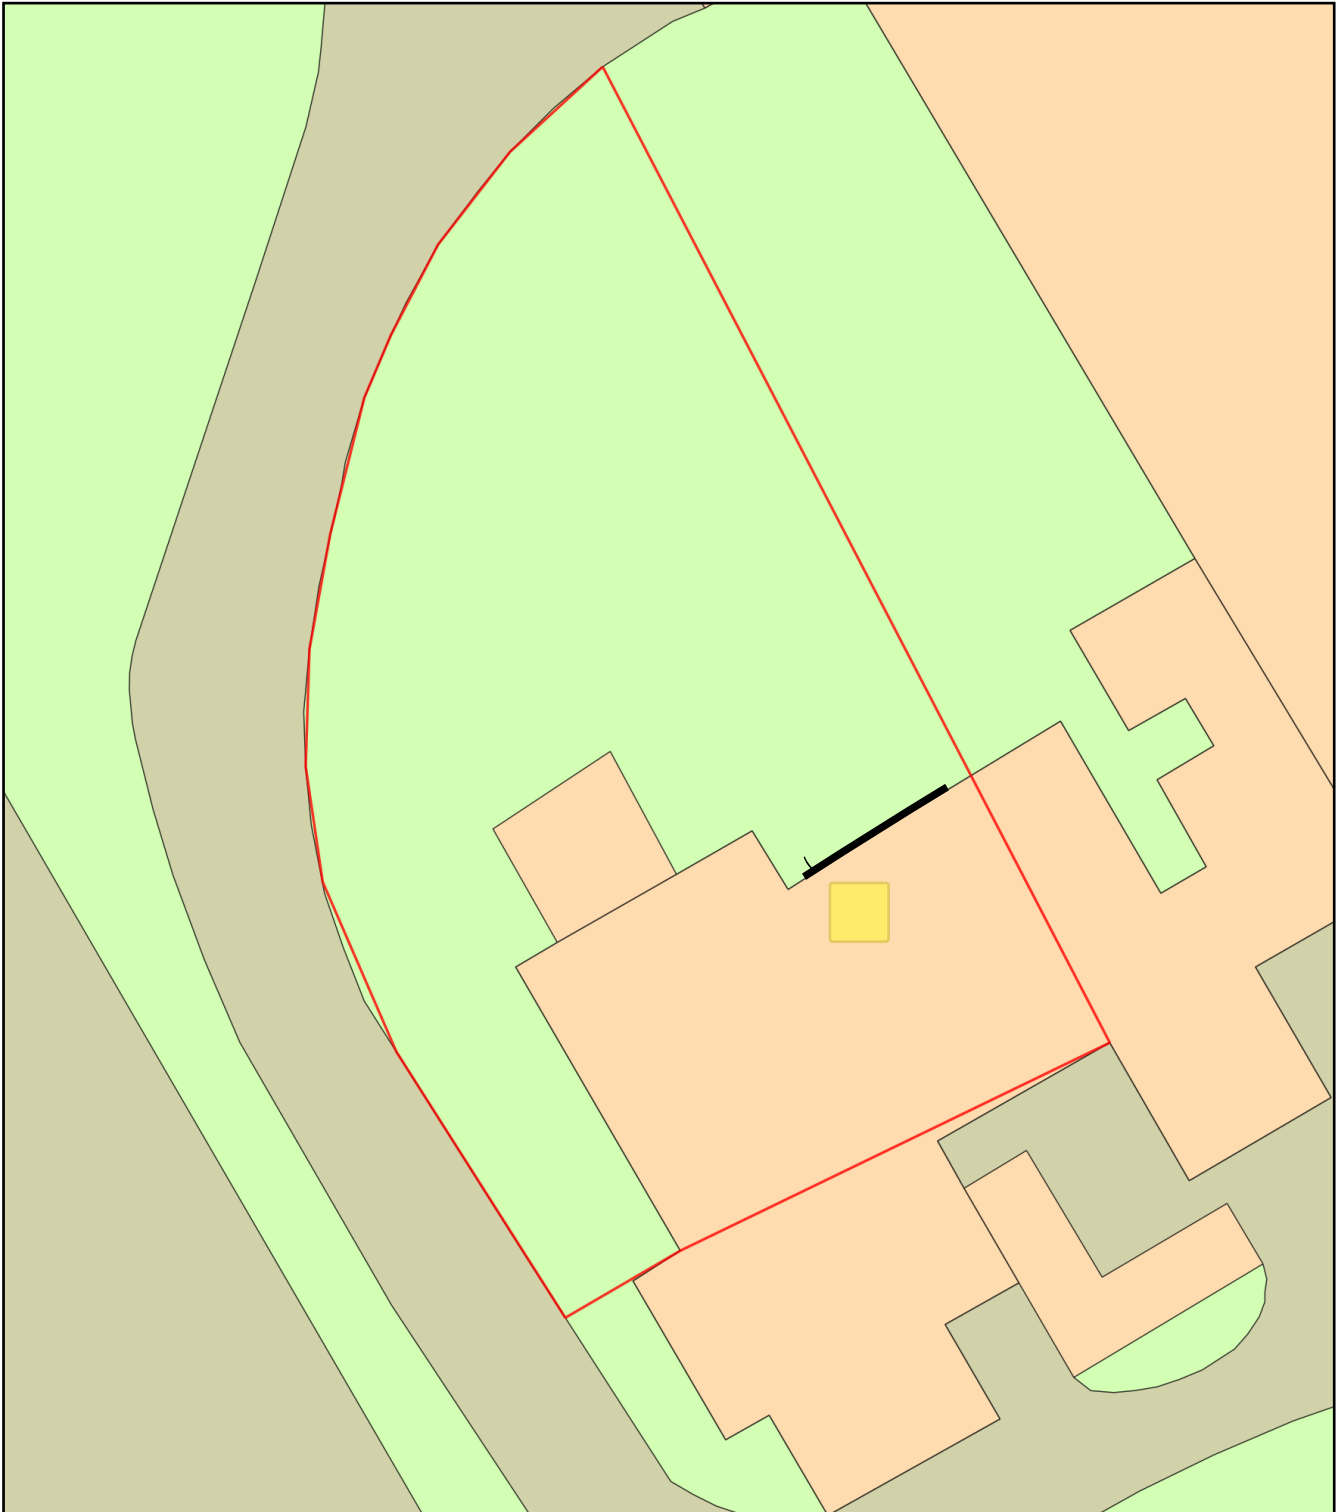

Plan Produced for: Susan Barnes

Date Produced: 04 Feb 2026

Plan Reference Number: TQRQM26035161320003

Scale: 1:200 @ A4