


Detached House

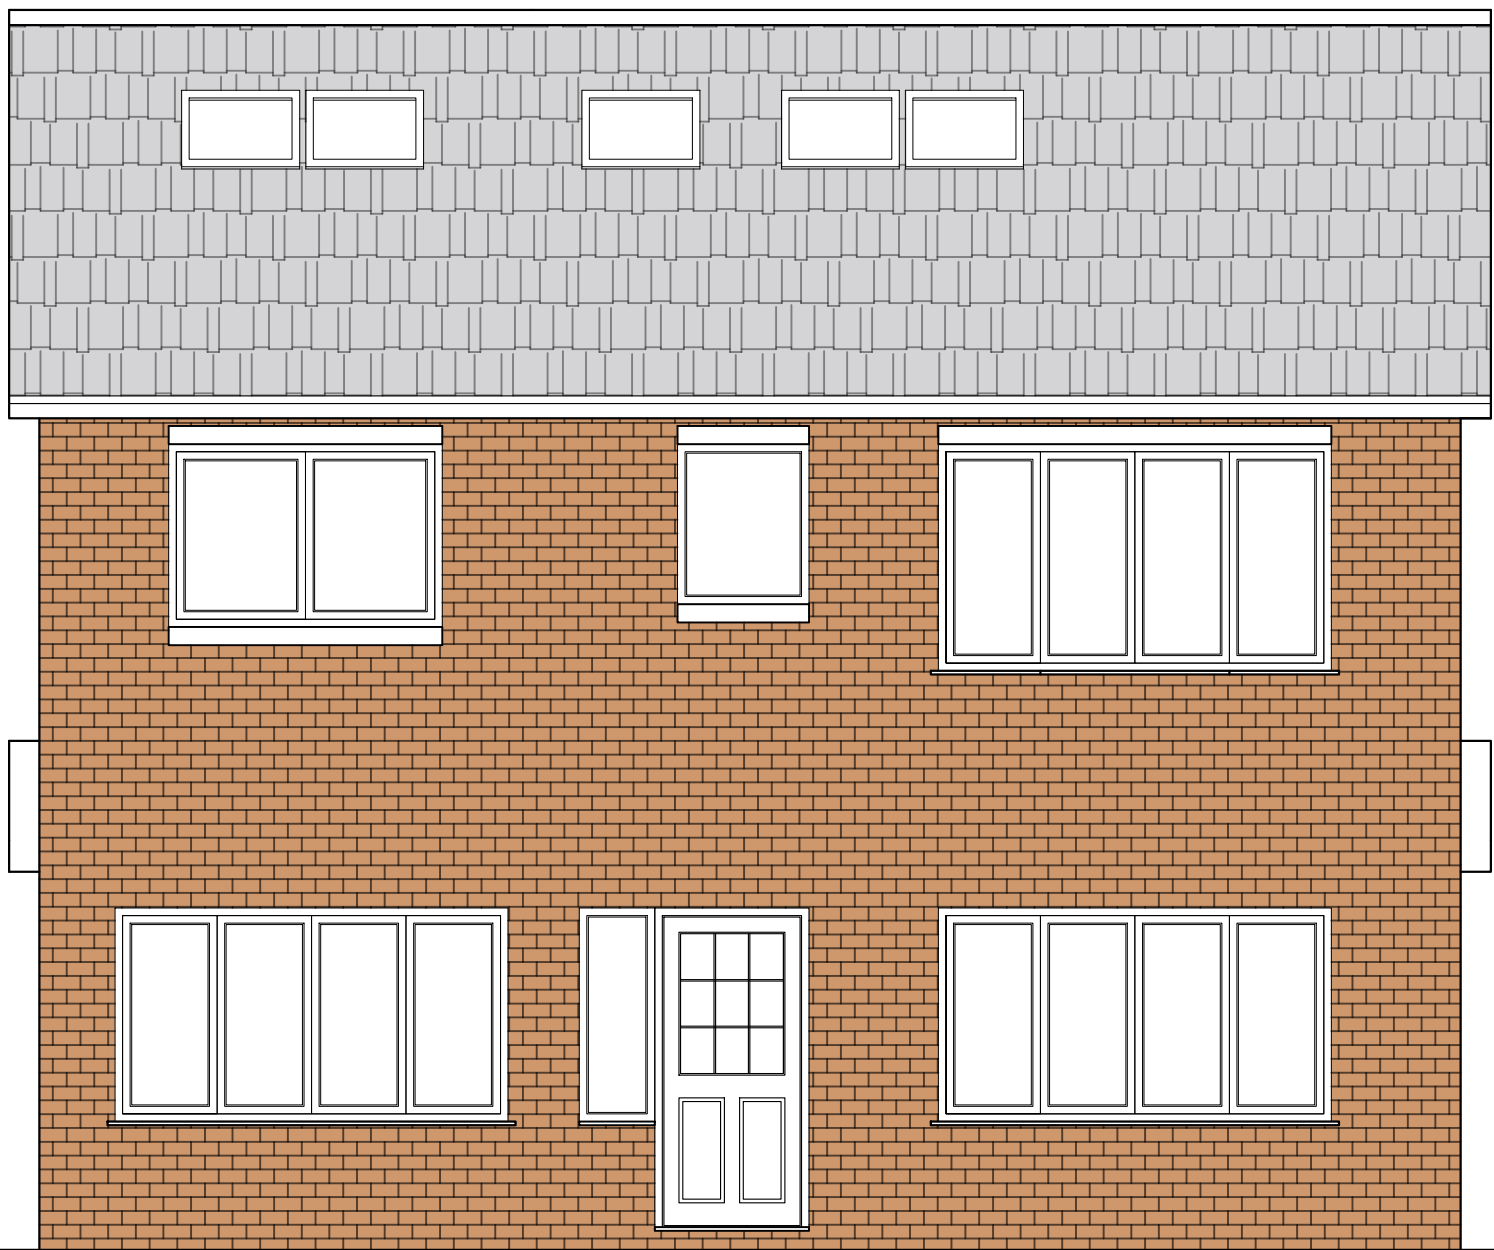


PROPOSED FRONT ELEVATION



PROPOSED REAR ELEVATION



PROPOSED RIGHT SIDE ELEVATION

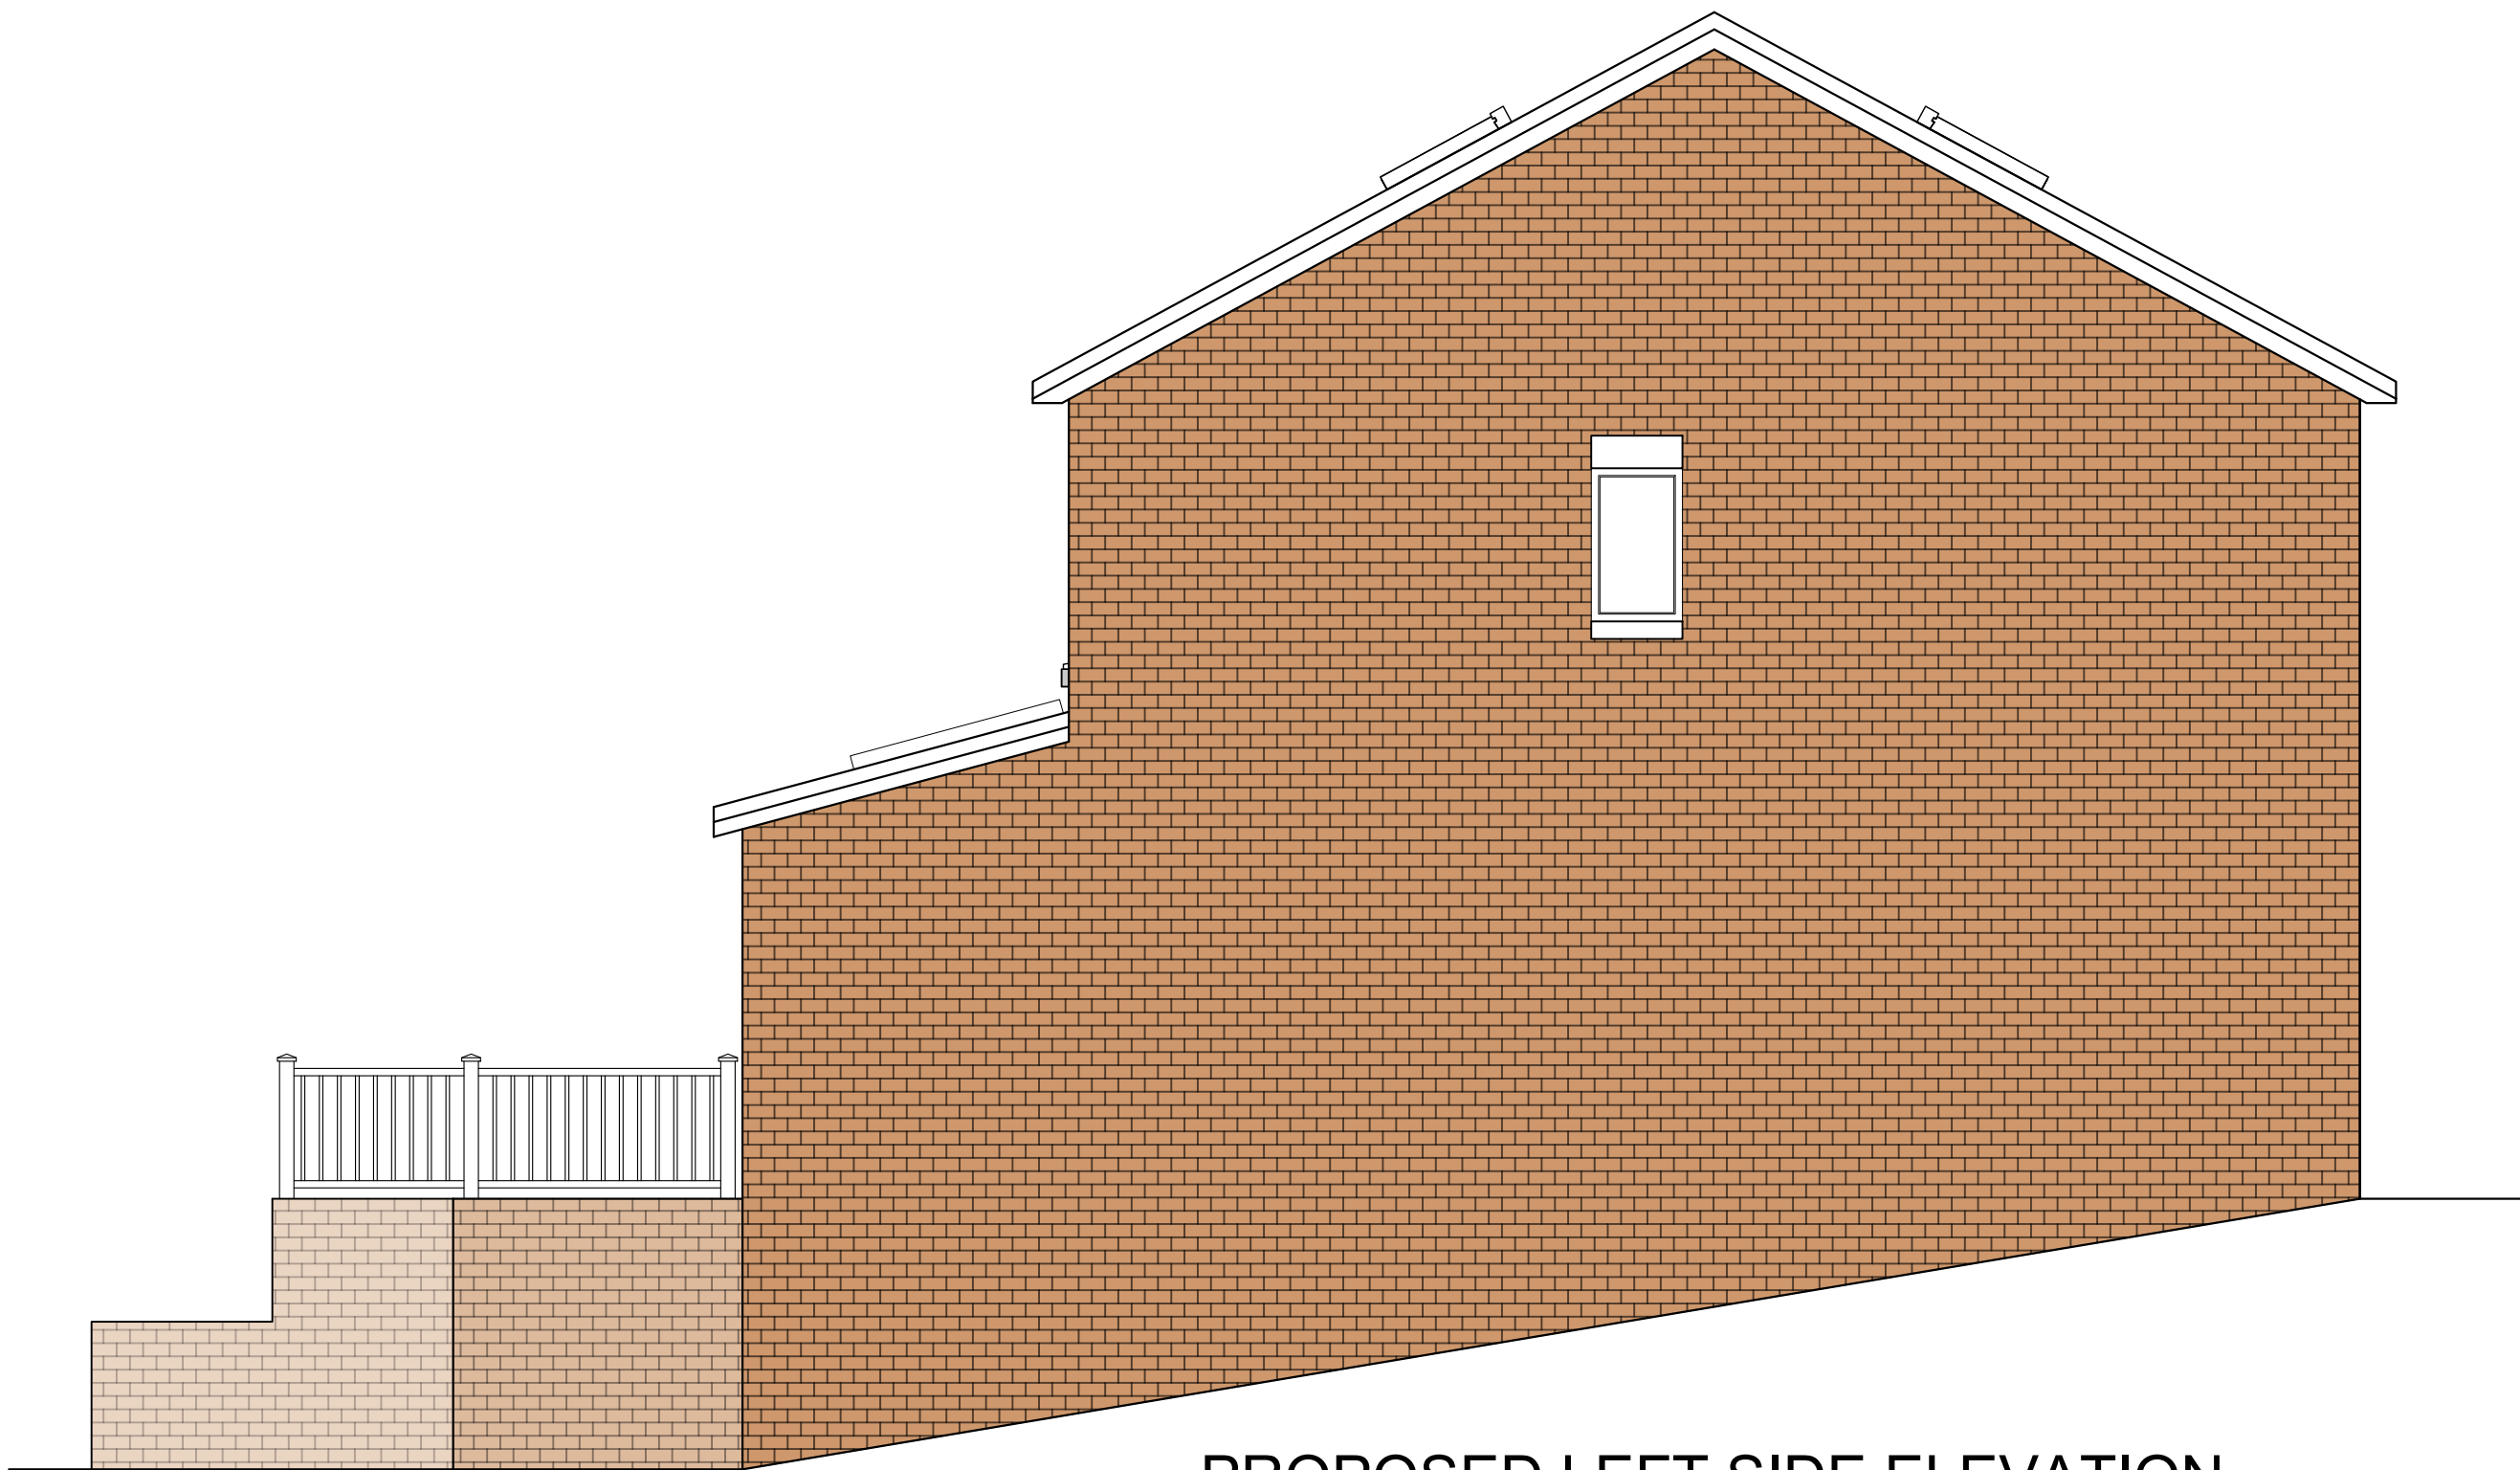

PROPOSED LEFT SIDE ELEVATION

PROPOSED DETACHED
HOUSE ELEVATIONS

General Notes

	R2	
No.	Revision/Issue	Date

Firm Name and Address

 Mason and Marlowe

Mason and Marlowe Ltd.
Architects, Project Managers
and Quantity Surveyors

Colony, 5 Piccadilly Place,
M1 3BR

Project Name and Address

GOYT VALLEY HOUSE
New Mills, High Peak
SK22 4PA

Project	Sheet
Date 02/02/2026	18A1
Scale 1:50	