



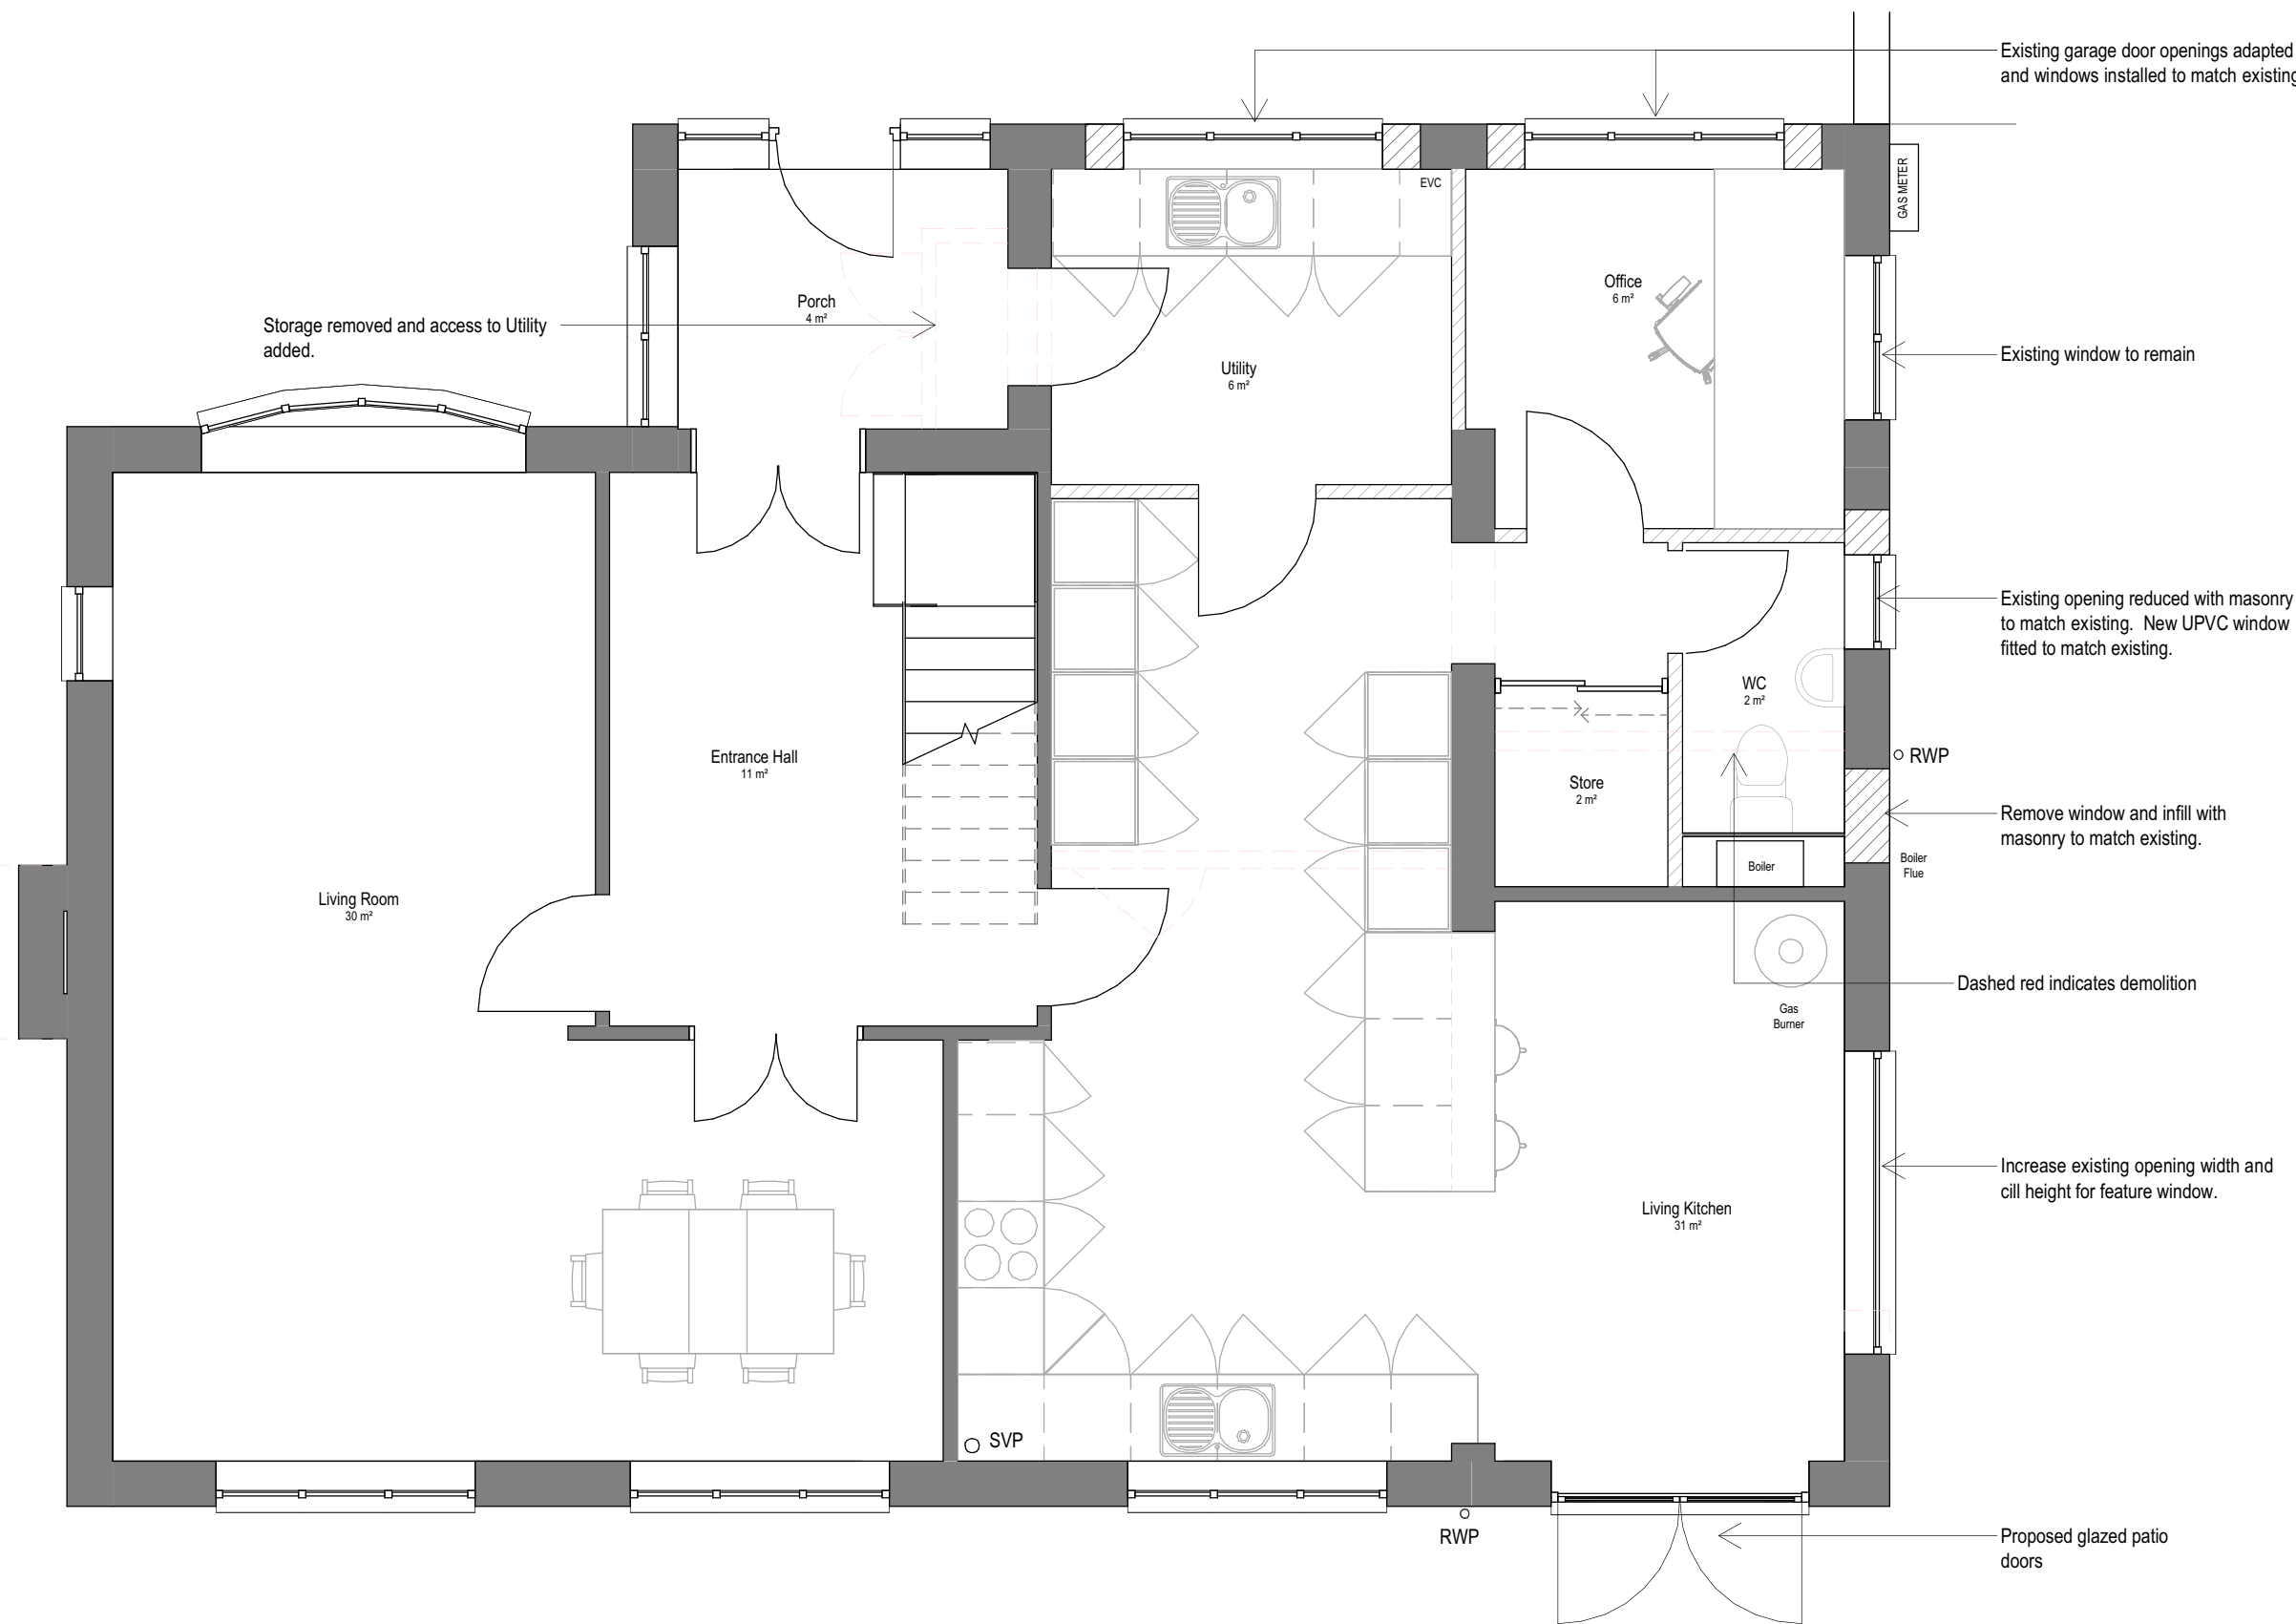

Proposed Ground Floor Plan
1 : 50

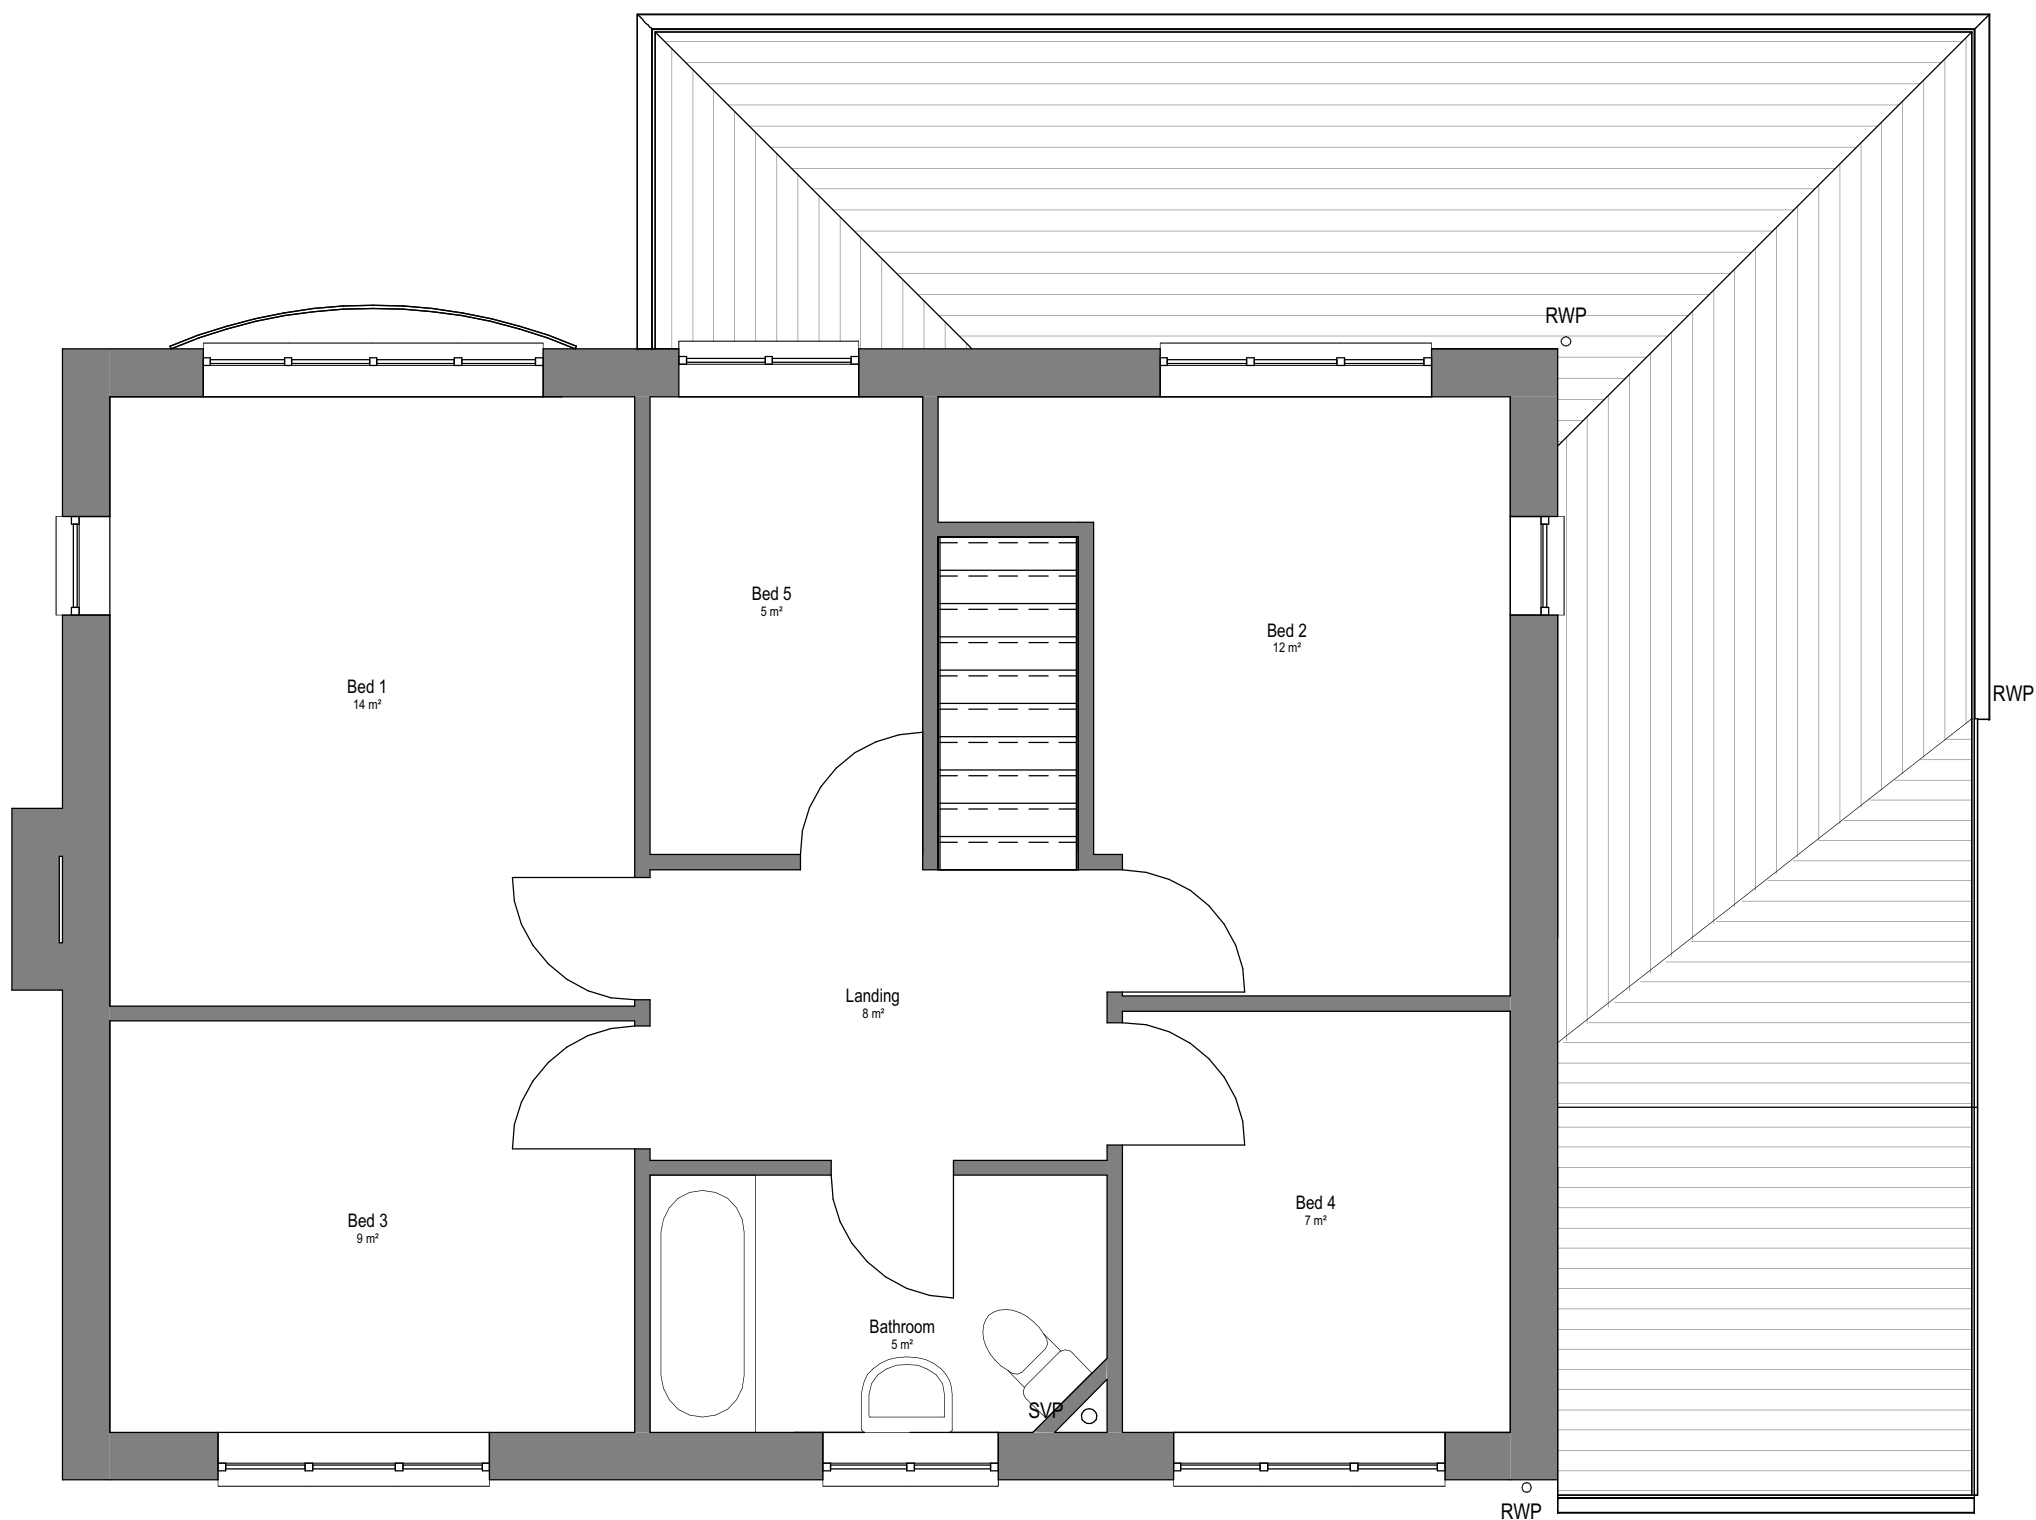


Proposed 1st Floor Plan
1 : 50



Proposed North Elevation
1 : 100



Proposed East Elevation
1 : 100

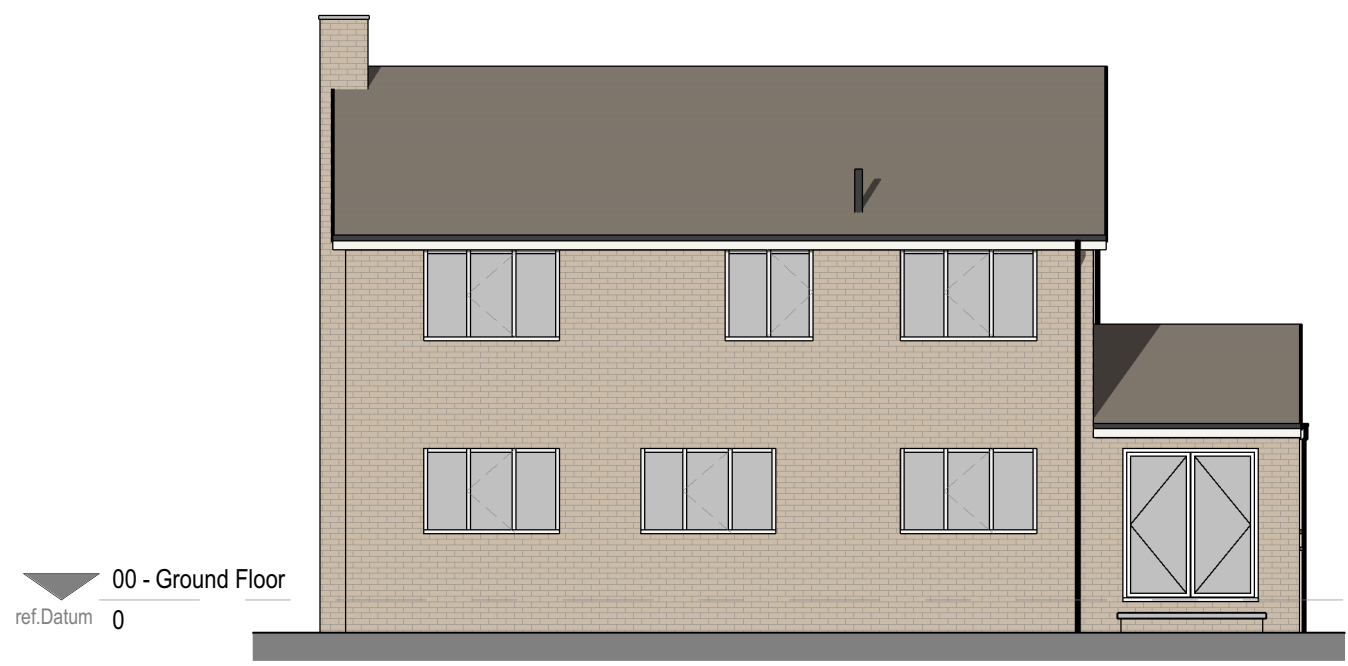

Proposed South Elevation
1 : 100



Proposed West Elevation
1 : 100

Rev	Date	By	Description
A	16.03.26	MKM	Drawing updated to suit client comments.
B	19.03.26	MKM	Planning issue.

Client:
Mr A Spencer
1 Hill Top Rise, Whaley Bridge
SK23 7BQ

Drawing:
Proposed GA Plans and Elevations

Workstage: **Design** Author: **MKM** Approved: **MKM**

Project Number: **2023** Status: **B** Rev: **As indicated** Scale at A1

Drawing No.: **2023-MKM-XX-XX-DR-A-1200**

SCALE FOR PLANNING PURPOSES ONLY.
The Contractor is to check all dimensions
and conditions on site before commencing.

