


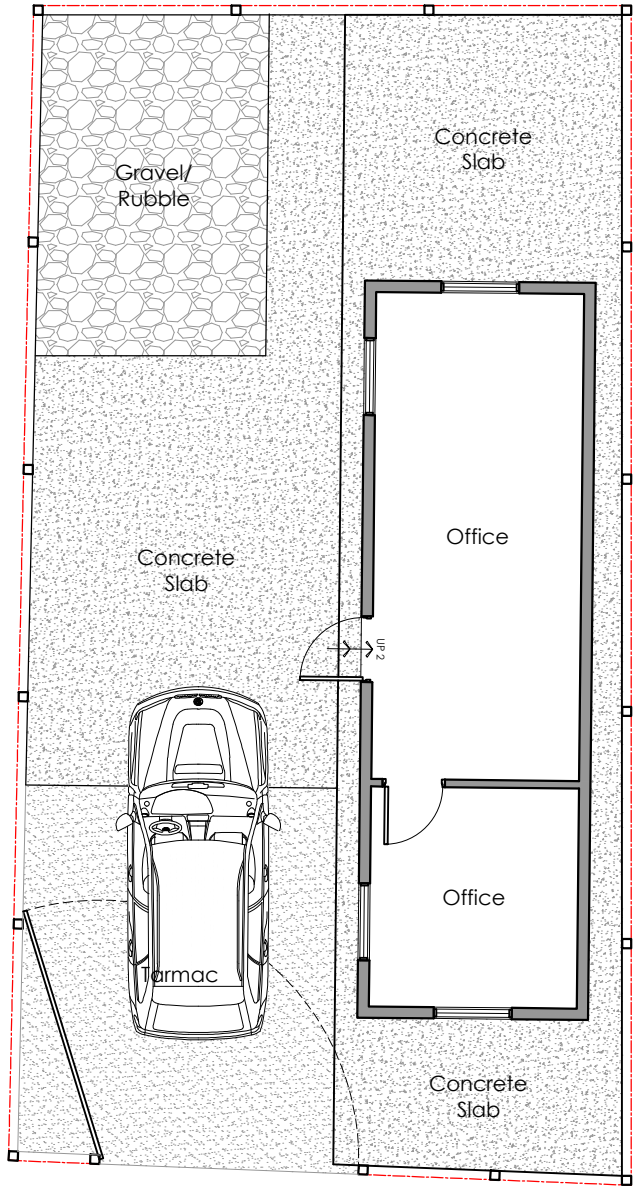


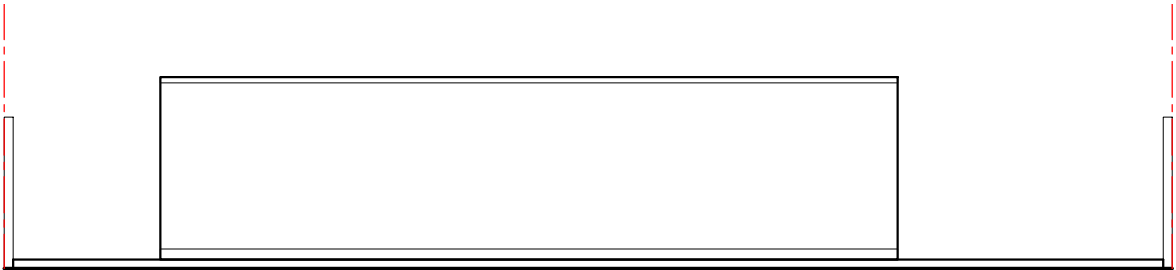


SITE PLAN & FLOOR PLAN - AS EXISTING
SCALE 1:100

 


SIDE ELEVATION - AS EXISTING
SCALE 1:100

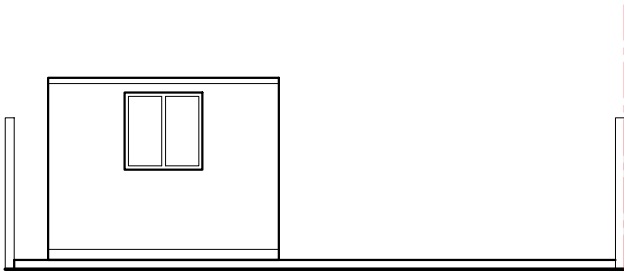

REAR ELEVATION - AS EXISTING
SCALE 1:100

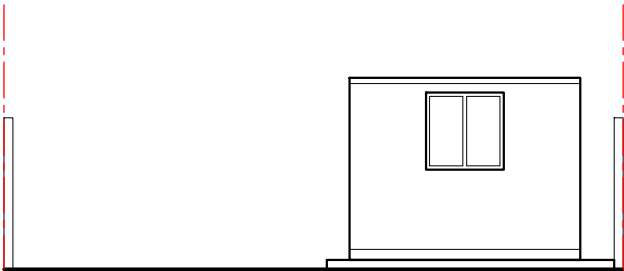

FRONT ELEVATION - AS EXISTING
SCALE 1:100

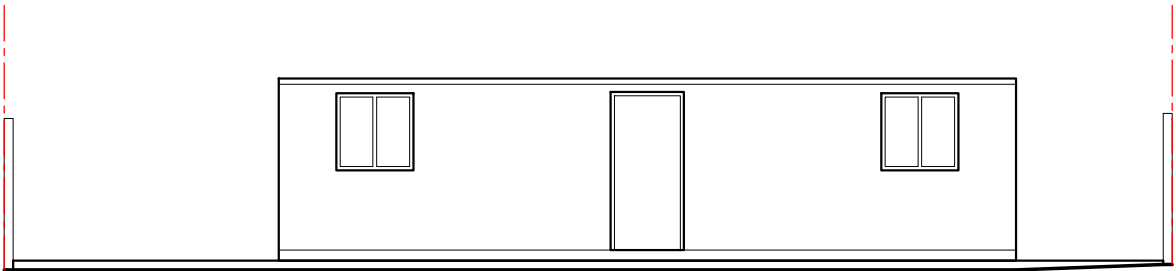

SIDE ELEVATION - AS EXISTING
SCALE 1:100



Notes:

© This drawing and the information contained within this media remains the property of TJB Architects Ltd and may not be distributed to any party in any form without the knowledge and written consent of TJB Architects Ltd. The information should be distributed in its entirety and is not to be reproduced or altered without the knowledge and written consent of TJB Architects Ltd. The information contained within this media is for guidance only. While we endeavor to provide accuracy and detail there is no expressed or implied warranty or fitness for any particular purpose, supplied with this information. All dimensions and levels depicted are subject to checking on site. TJB Architects Ltd accept no responsibility for the accuracy of any information provided by third parties.

* DO NOT SCALE FROM THESE DRAWINGS *

REV:	DESCRIPTION:	BY:	DATE:
STATUS: SCHEME DESIGN			
TJB architects		TJB Architects Ltd. Tel: (+44) 01625 725 825 Email: info@tjbarchitects.co.uk Web: www.tjbarchitects.co.uk	
CLIENT:		MR & MRS RICHARDSON	
SITE:		MASONS YARD, PARK ROAD, HADFIELD, GLOSSOP SK13 2AH.	
BRIEF:		SINGLE STOREY EXTENSION	
TITLE:		AS EXISTING	
SCALE AT A3:	DATE:	DRAWN:	CHECKED:
1:100	MAR 2026	TJB	TJB
PROJECT NO:	DRAWING NO:	REVISION:	
297	PL01_001	-	