
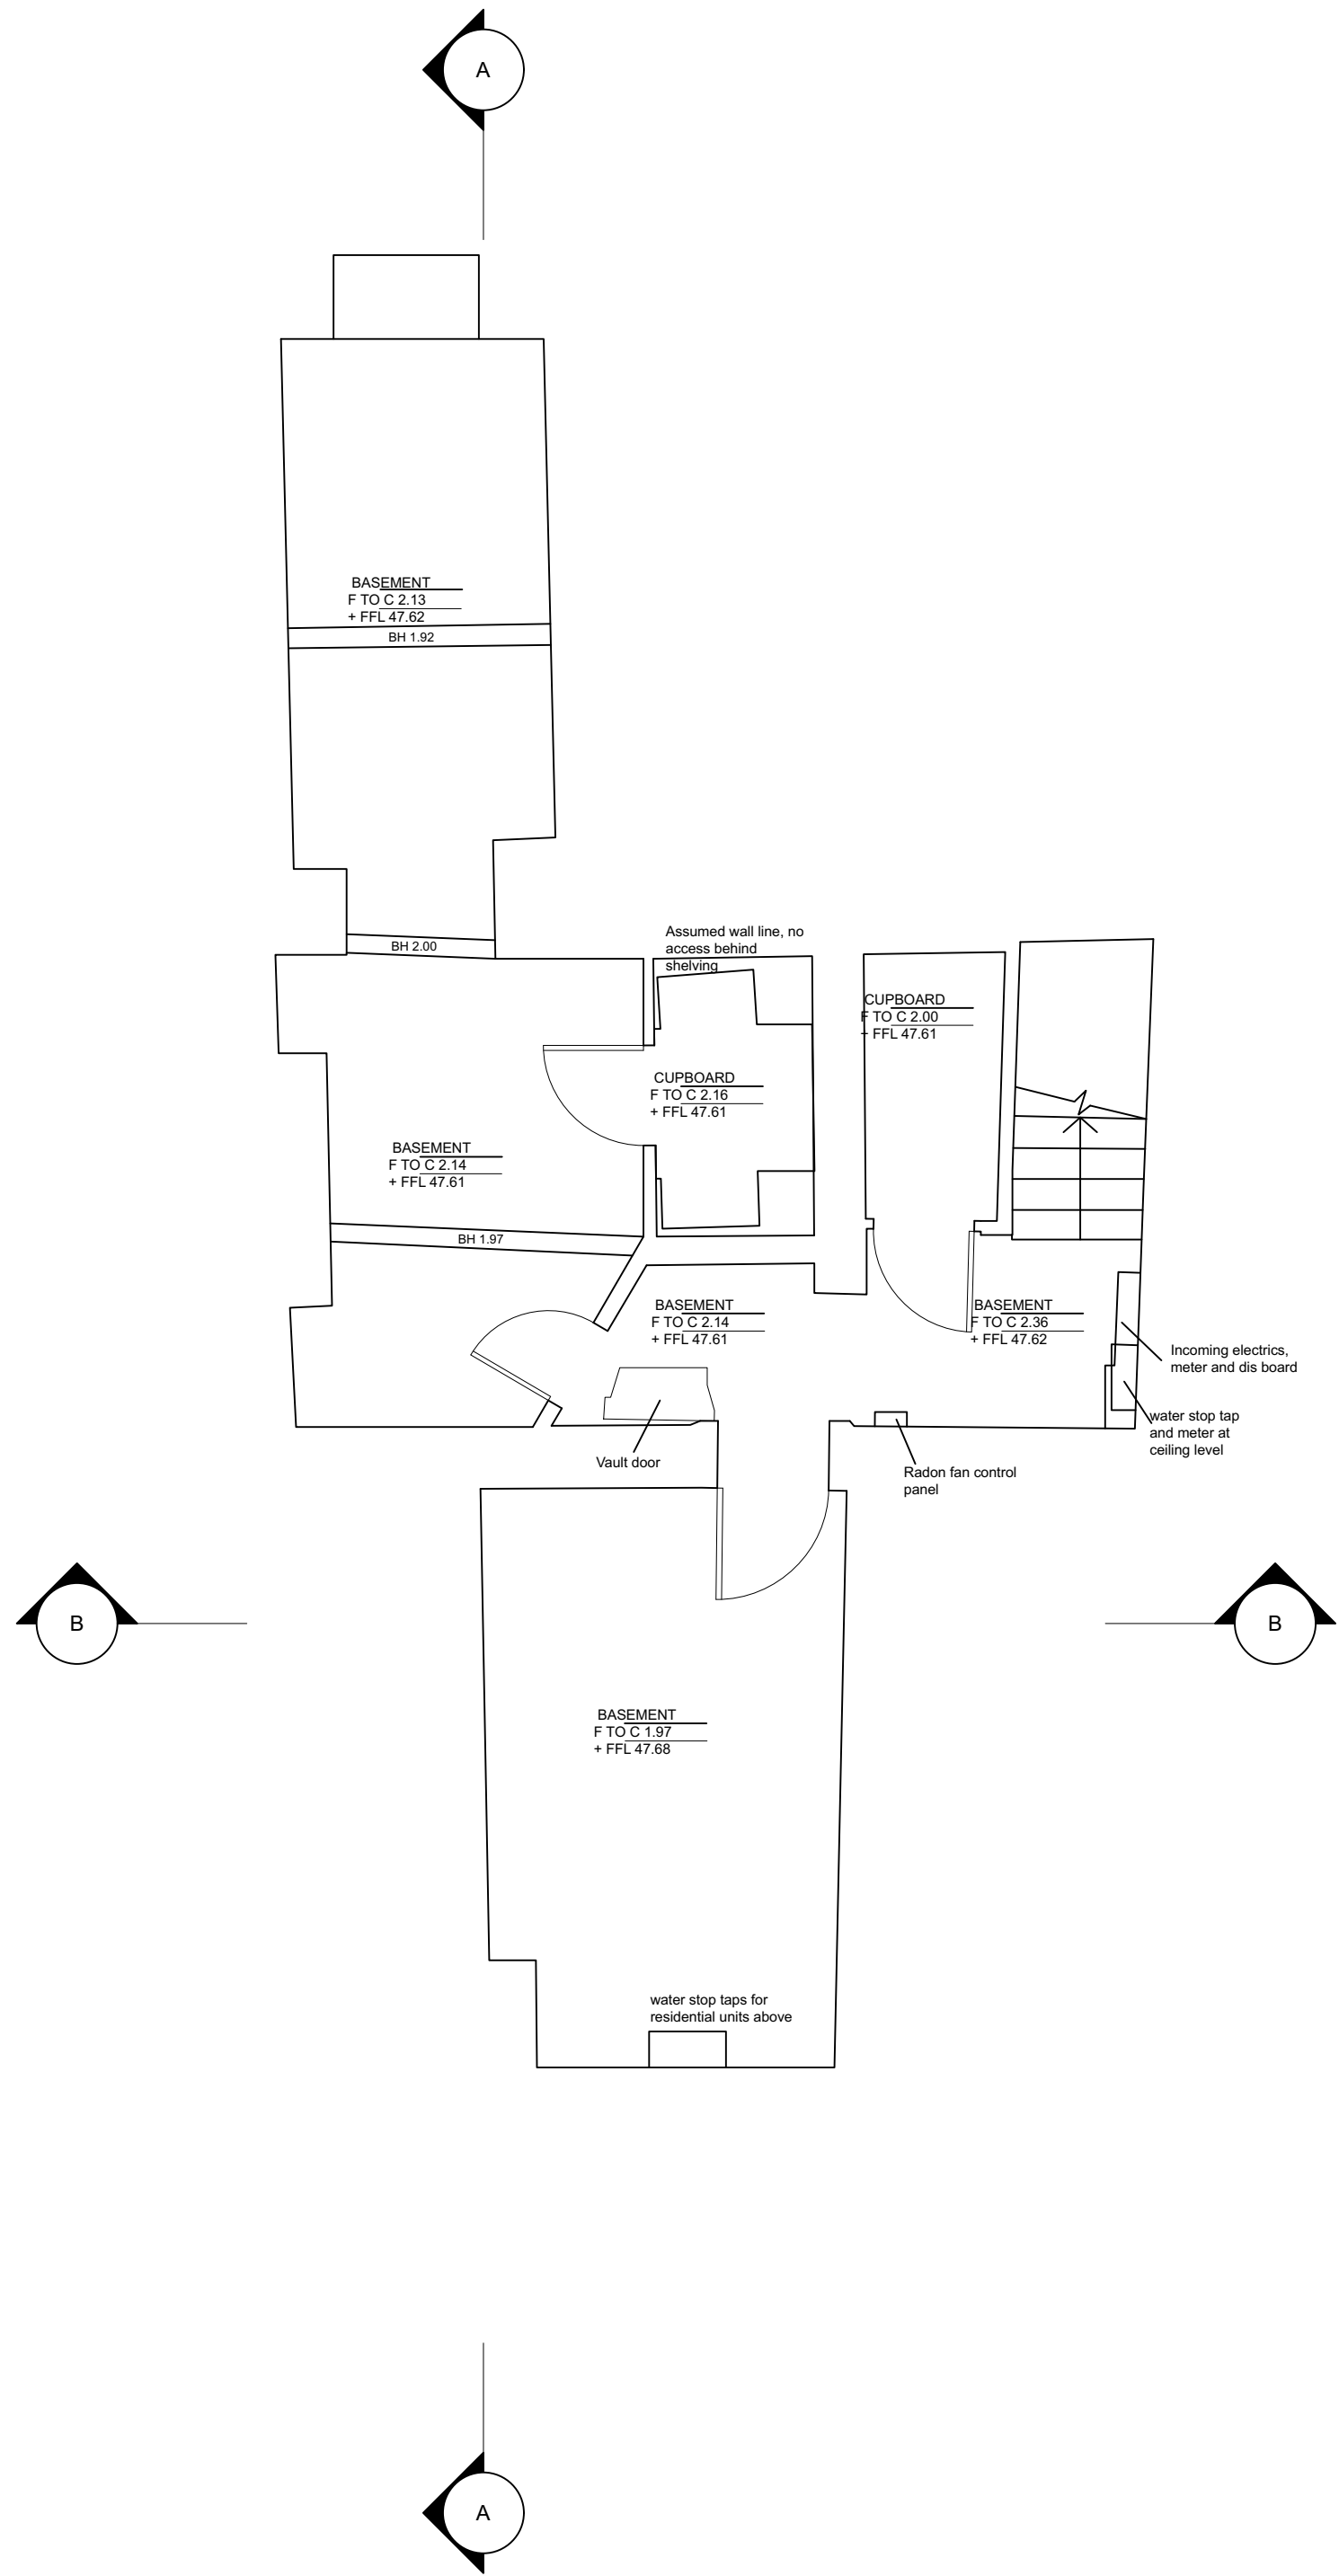


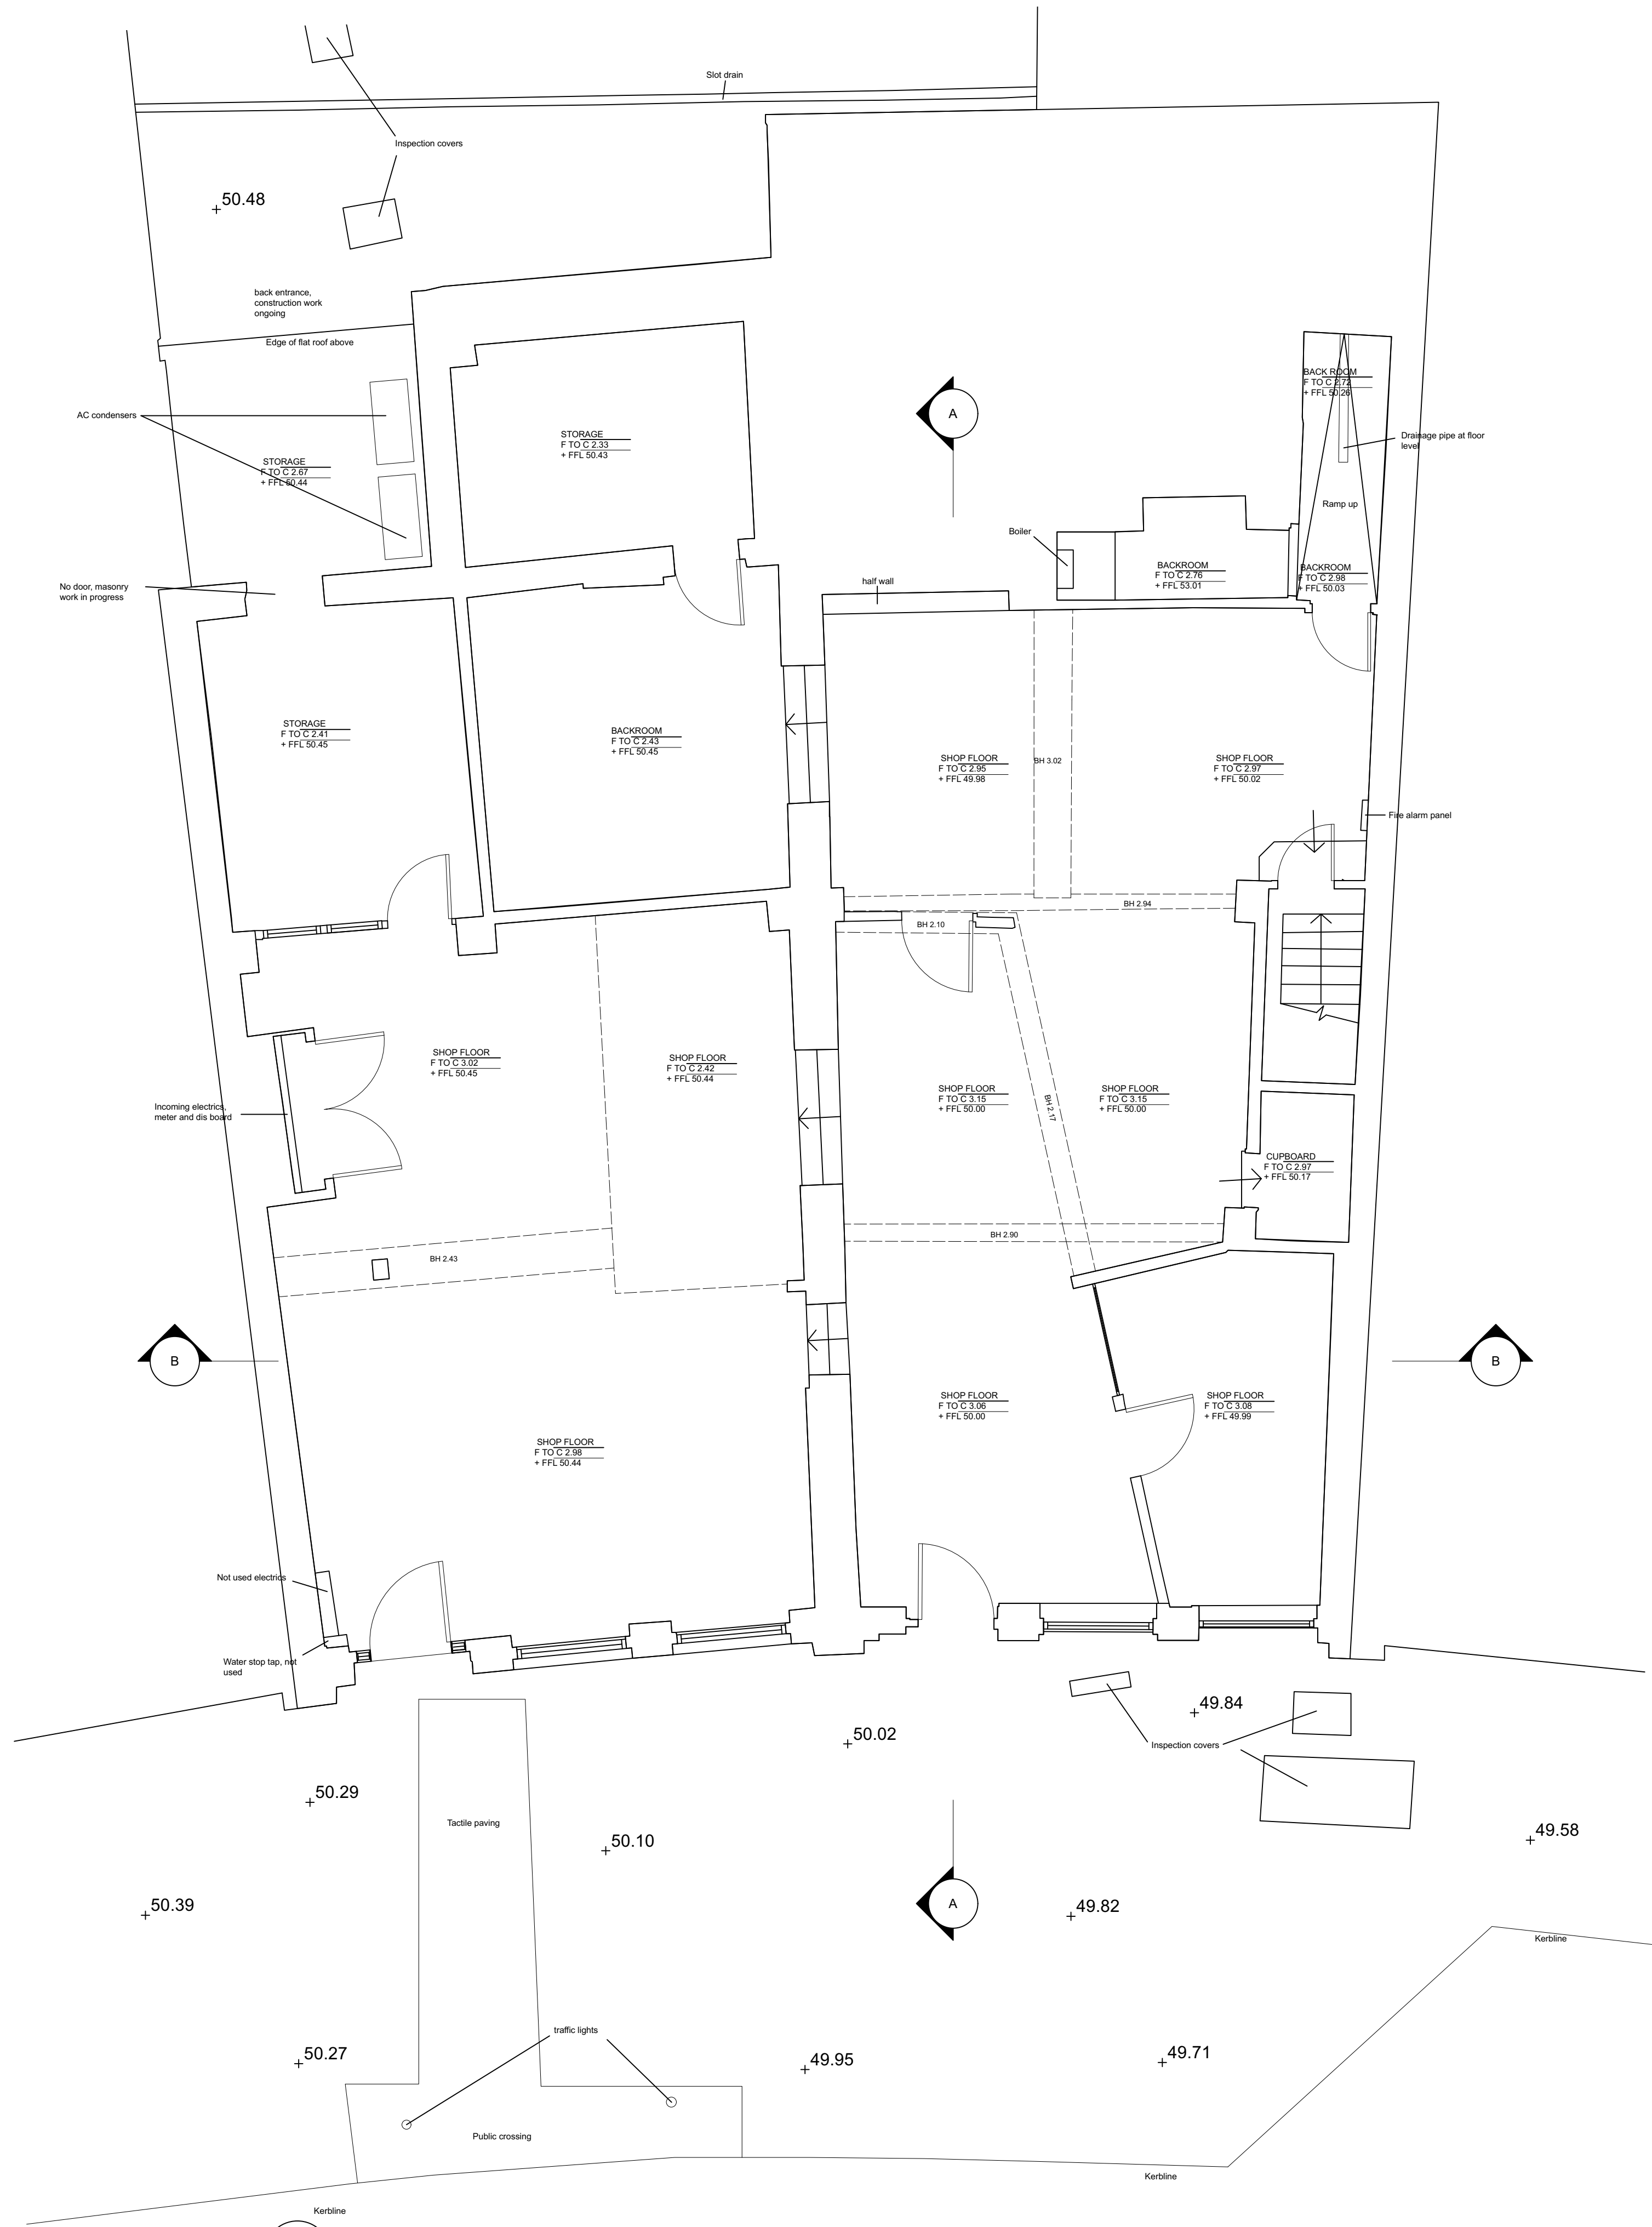

Current Revision

P1

Date Rev Description

Project Name GAIL's (Buxton)

Client GAIL's Ltd

Drawing Title Existing and Proposed Floor Plans

Drawing Number

A1000

Date 27/11/2024

Scale 1:50 @ A1

Drawn By RS

3 Neepsend Lane
Sheffield, S3 8FE
+44 (0) 114 361 9393
begin@93ft.com

93