



STABLE BLOCK 1

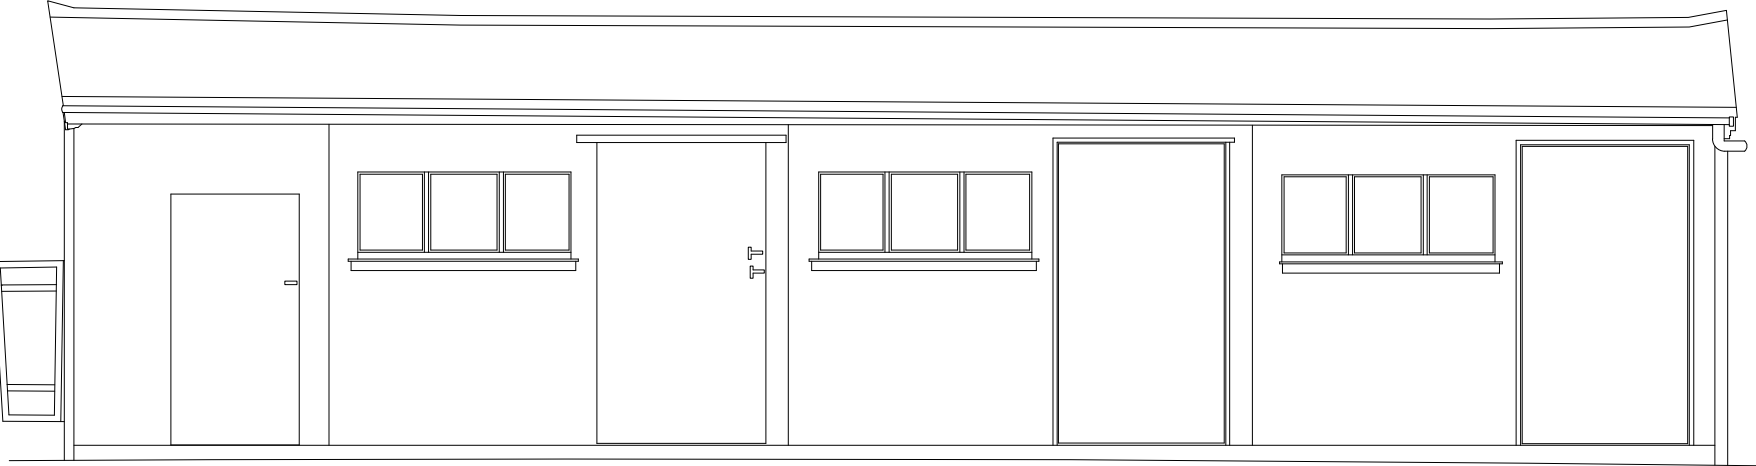

FRONT ELEVATION as Existing
(North East Facing)

Datum 173.00m

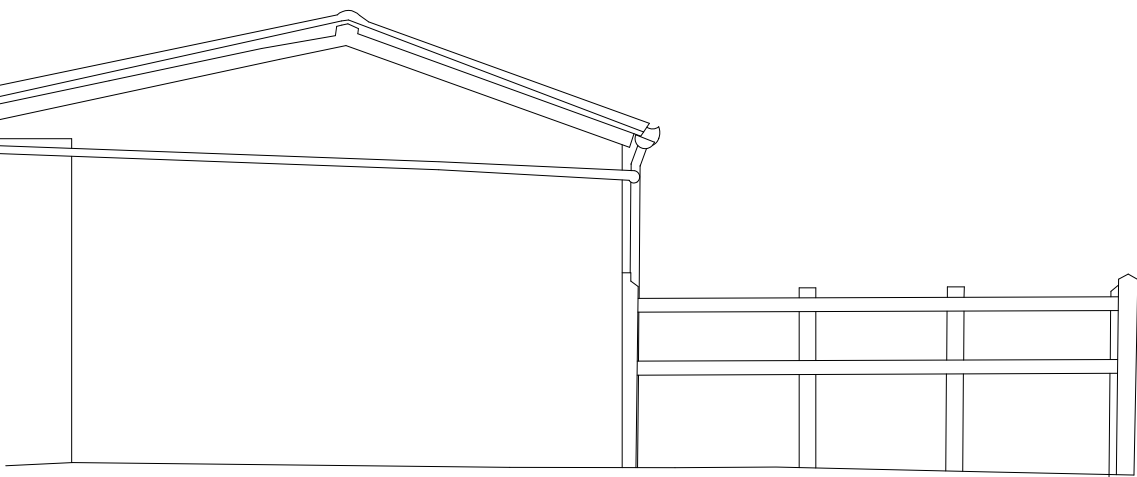


SIDE ELEVATION as Existing
(North West Facing)

Datum 173.00m



REAR ELEVATION as Existing
(South West Facing)


Datum 173.00m

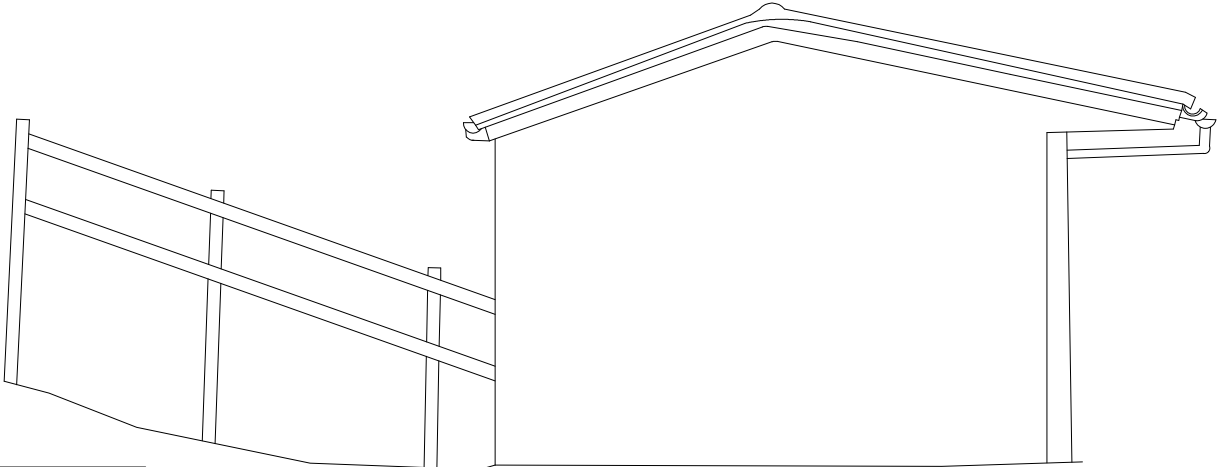

SIDE ELEVATION as Existing
(South East Facing)


Datum 173.00m

STABLE BLOCK 2

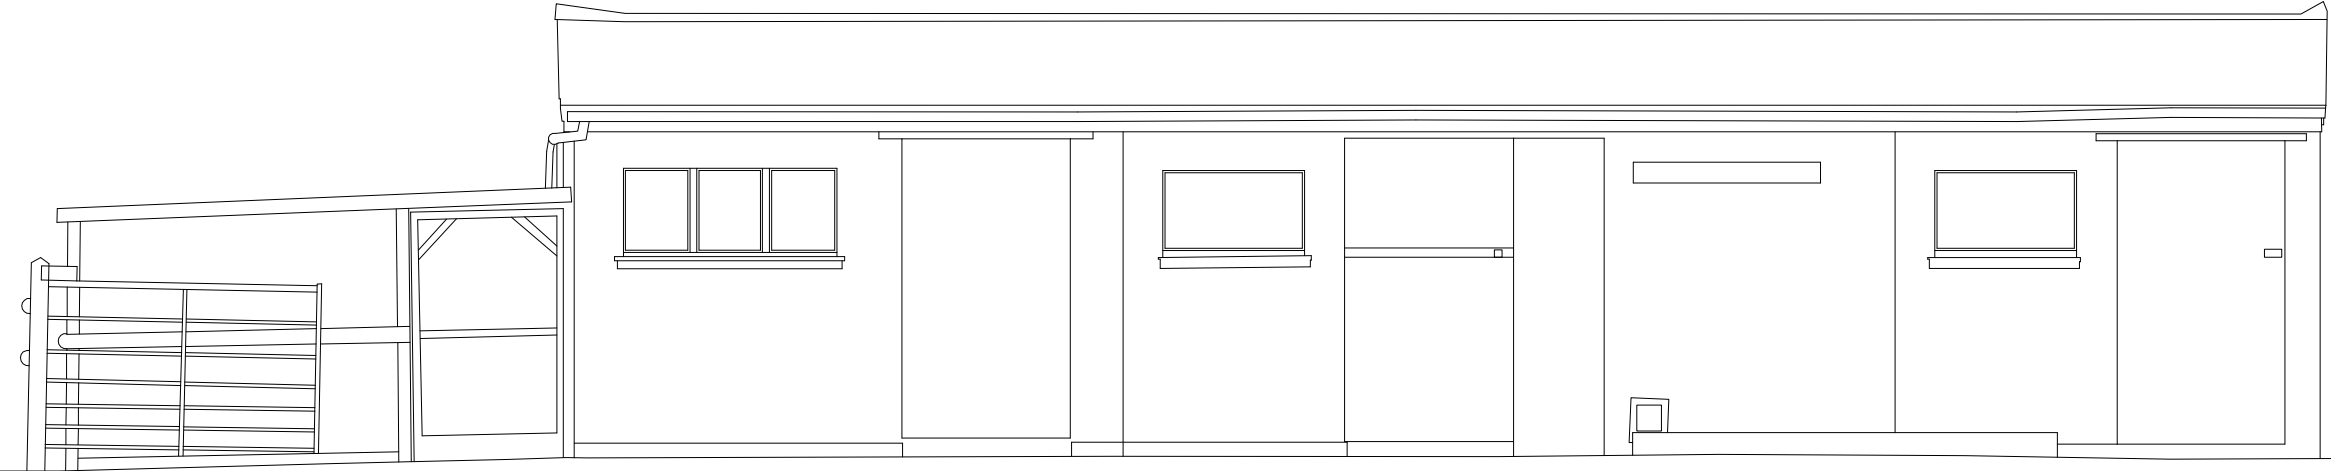

FRONT ELEVATION as Existing
(South East Facing)

Datum 173.00m

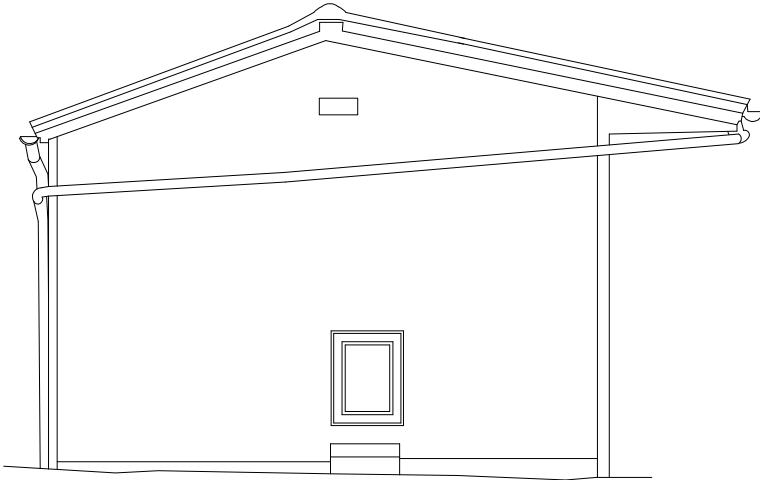


SIDE ELEVATION as Existing
(South West Facing)

Datum 173.00m



REAR ELEVATION as Existing
(North West Facing)

Datum 173.00m

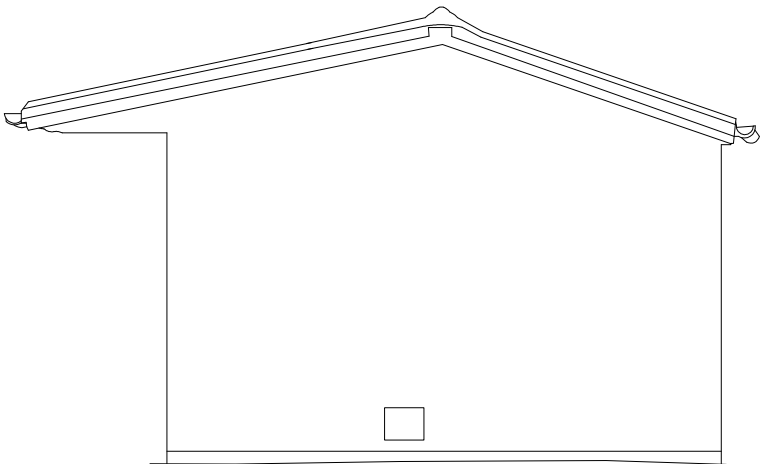

SIDE ELEVATION as Existing
(North East Facing)

Datum 173.00m

REVISION	
----------	--

NOTE TO ALL CONTRACTORS:-
All contractors must be responsible for taking and checking all dimensions upon visiting site. All contractors must advise the Architectural Consultants immediately in writing of any discrepancies. The contractor must ensure that all items detailed on this drawing are included when tendering for the works. Any discrepancies must be resolved with the Architectural consultant before commencing works.

DAVID

NORRIS

ASSOCIATES

Architectural &
Building Consultants

8 CUMBERLAND STREET MACCLESFIELD CHESHIRE SK10 1DD TEL 01625 500151 FAX 01625 500151			
PROJECT		SCALE	
Demolition of Stable Block & Manege & Proposed New Dwelling - Laneside Farm, New Mills		1:50	
DRAWING		DATE	
Laneside Farm Stable Elevations as Existing		November 2025	
		DRAWN	
		Sn	
CONTRACT NO.		STATUS	
25/1543		Planning	
DRAWING NO.		REVISION	
03		PRELIMINARY	