




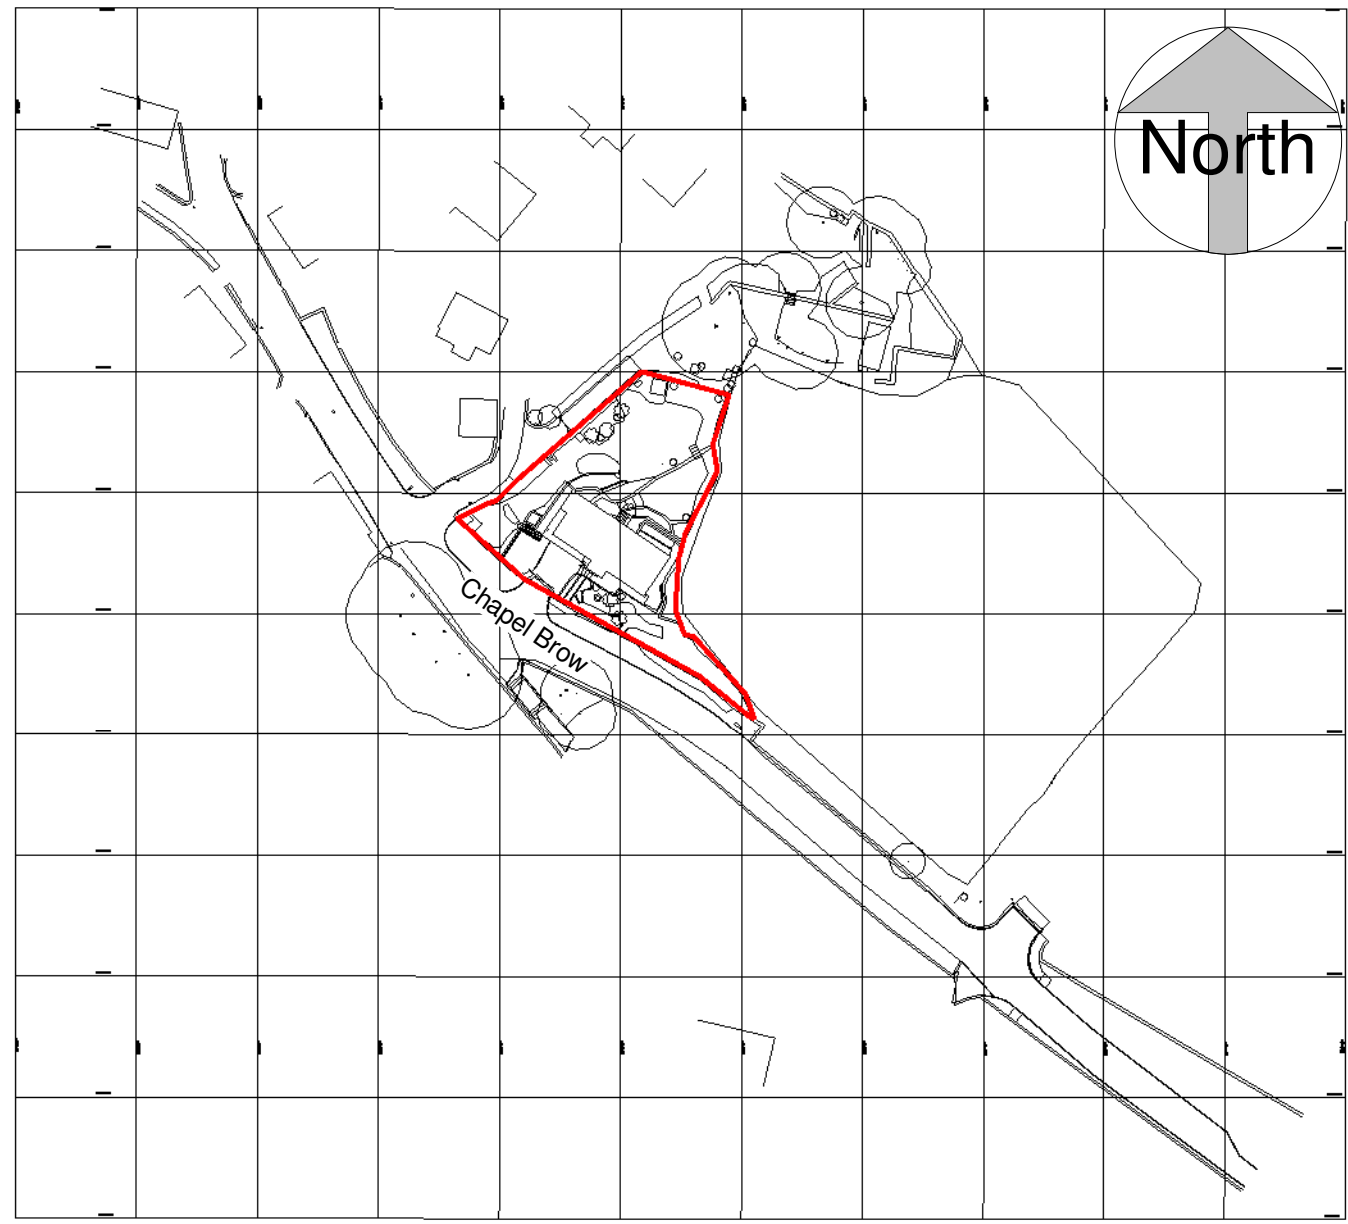

3 Location Plan
1 : 1250

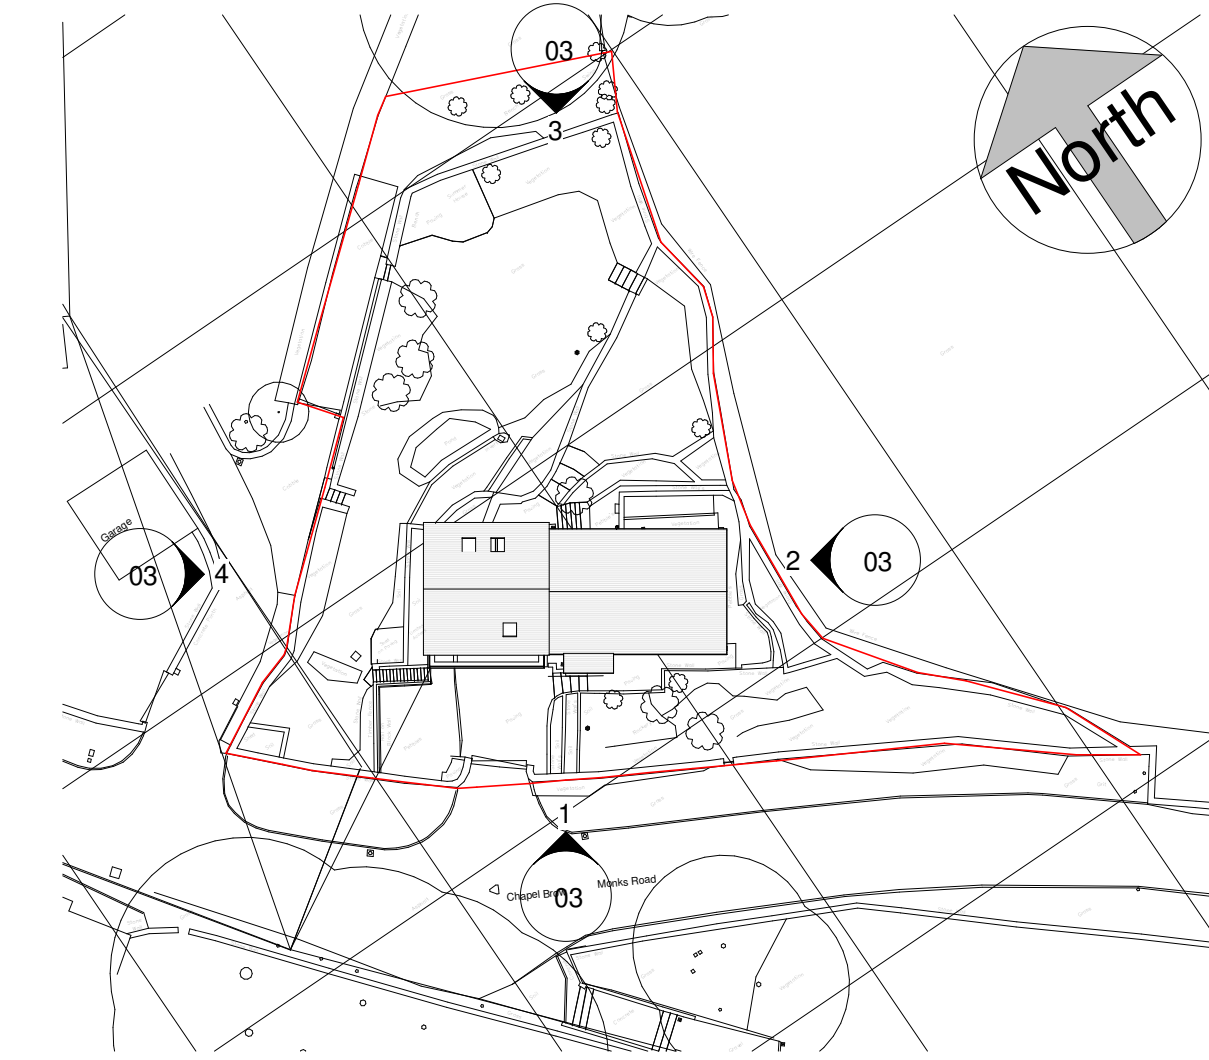

1 Site Plan Existing
1 : 500

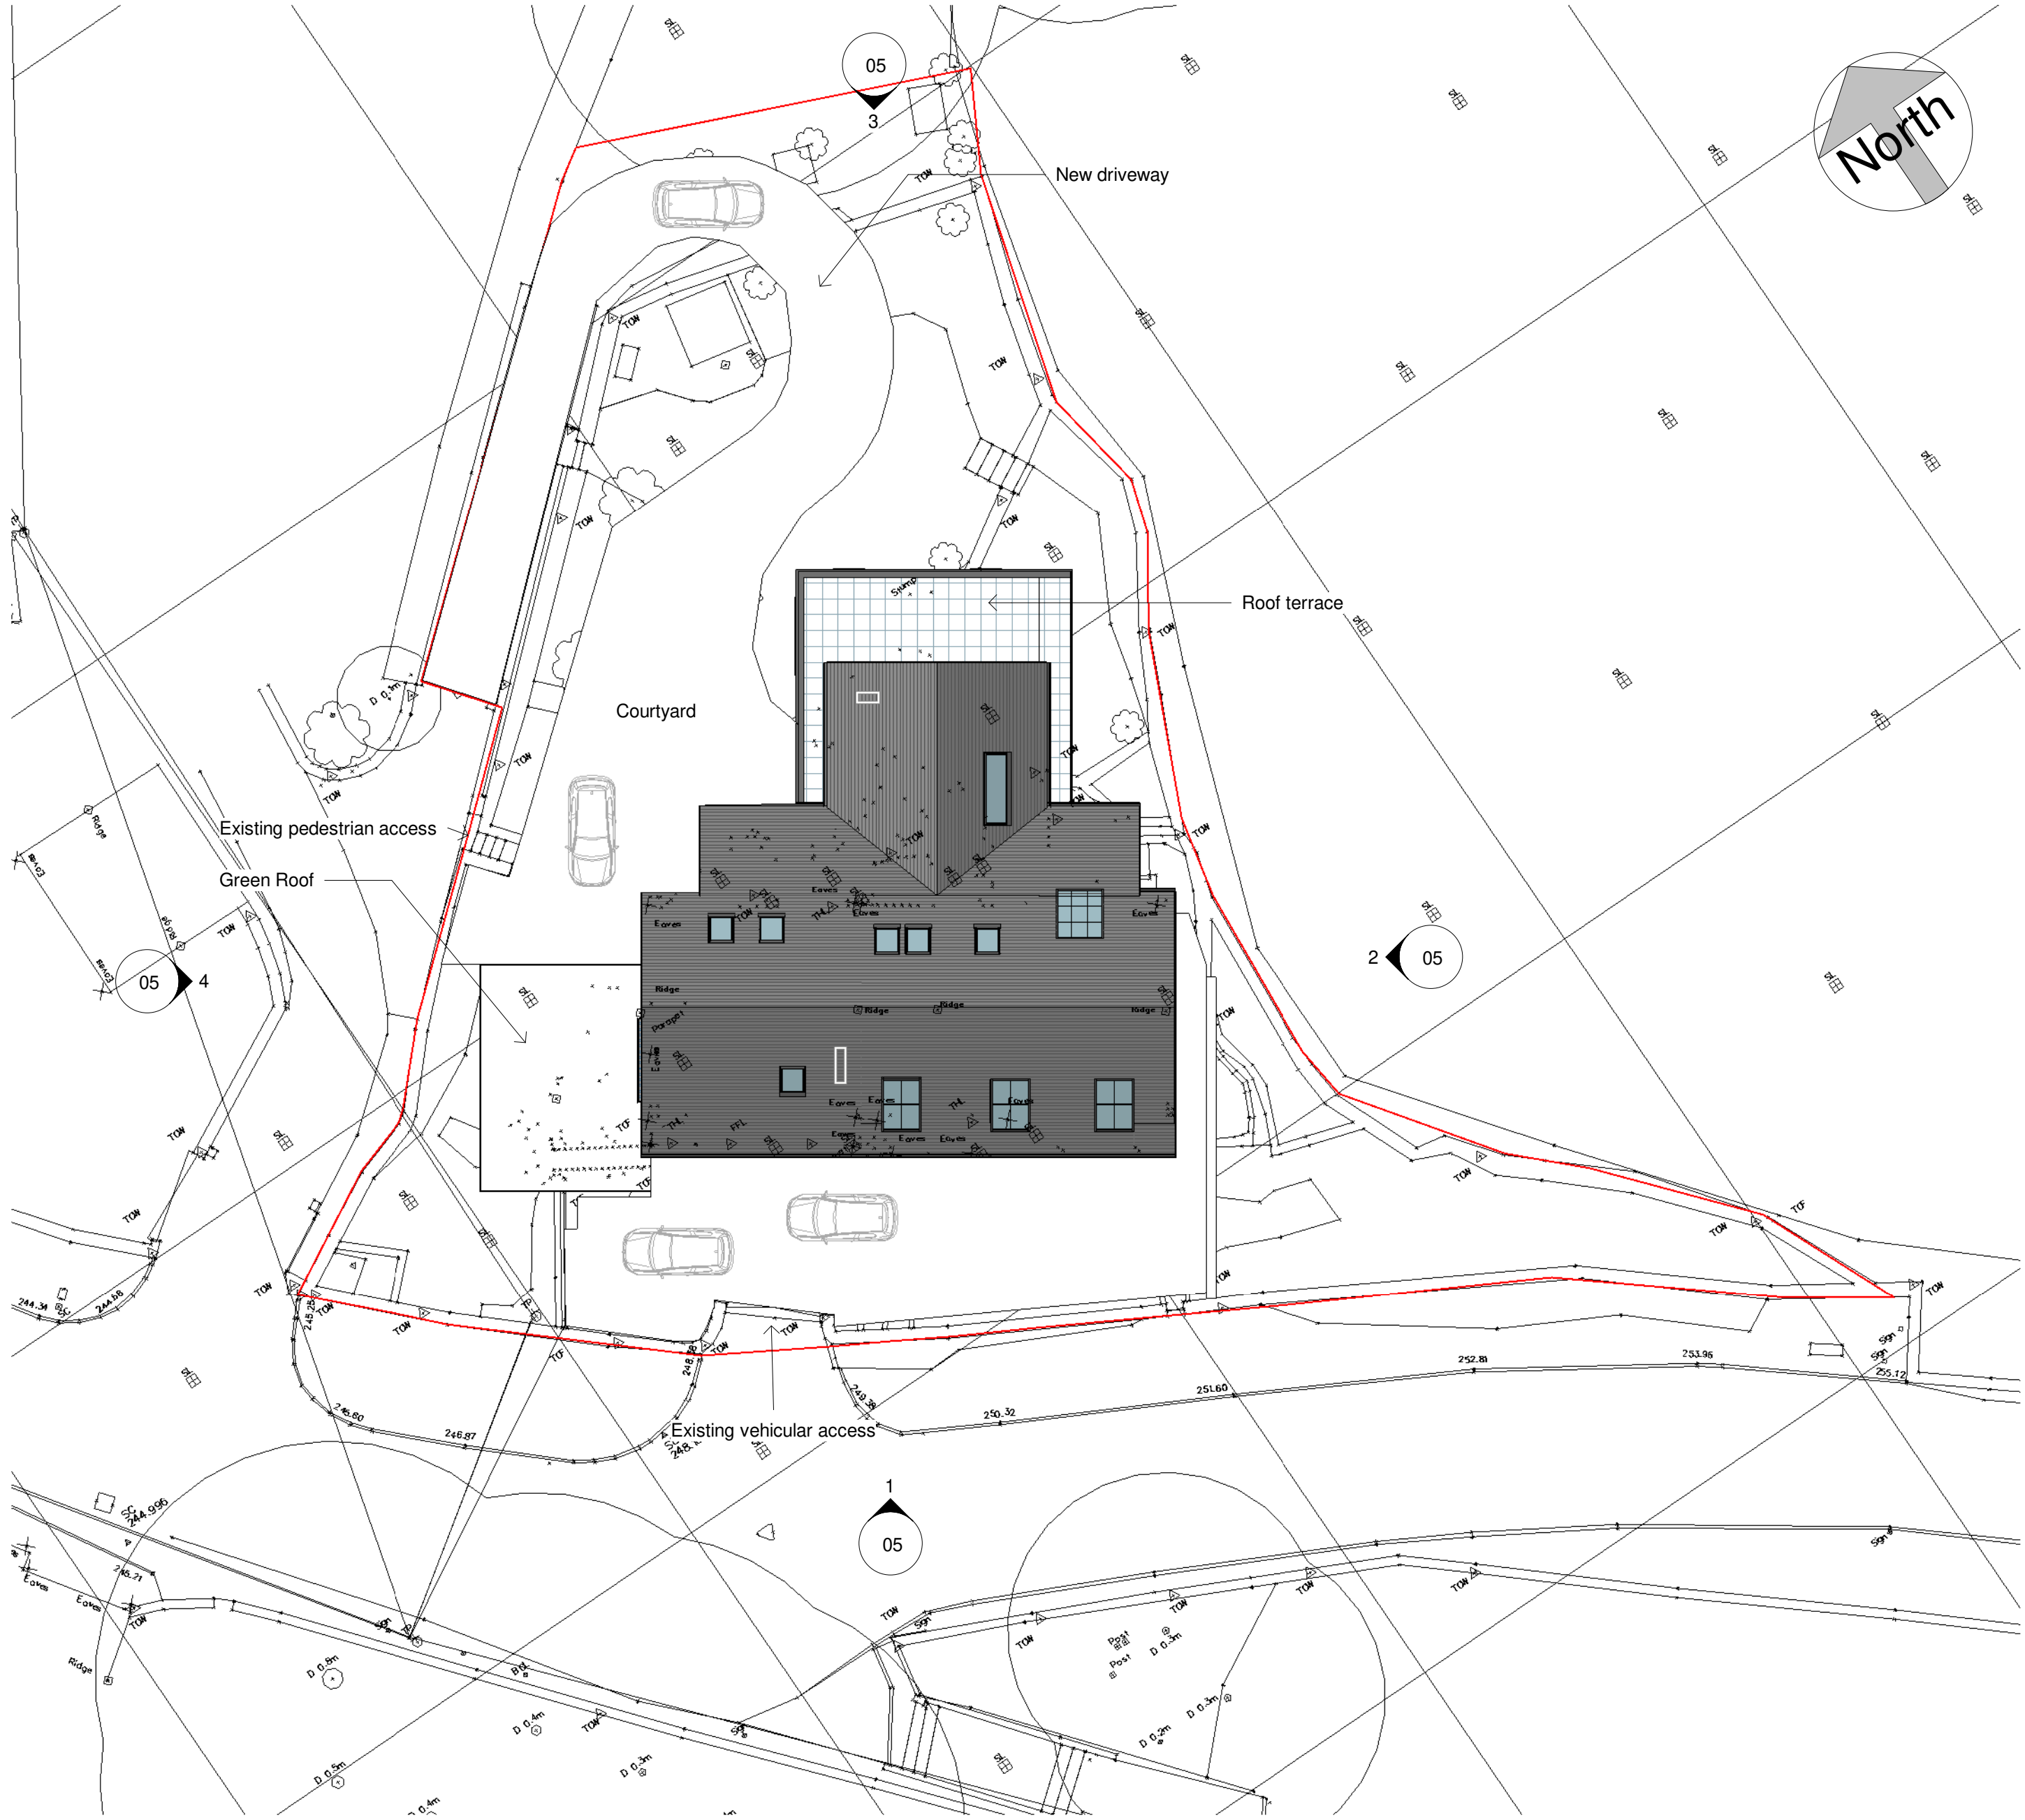

2 Site Plan Proposed
1 : 200

0.5 0 0.5 1 1.5 2 2.5
SCALE 1:50 m

All Dimensions to be checked on site
Work must not be commenced until planning permission (where applicable) and building regulations approval is received. Any works carried out before receipt of the permissions is "entirely at clients' own risk"
It is the responsibility of the client to verify the accuracy of the boundary shown on the Site plan.



Maxron House - Green Lane - Romiley - SK6 3JQ
0161 494 9646 - 07823 322338
email - asmarple@gmail.com
www.architecturalsolutionsltd.co.uk

Rev	Description	Date
B	Design Revisions	30/01/26
C	Design Revisions	04/02/26

PROJECT ADDRESS
Woodcock View,
Chapel Brow,
Charlesworth,
SK13 5HH

PROJECT
Woodcock View

TITLE
Site & Location Plan

CLIENT
Mr D. Winterbottom


DRAWN BY
MJH

DATE
30/07/25


SCALE (@ A1)
As indicated

PROJECT NUMBER
2978

DRAWING NUMBER
2978 - 01 C

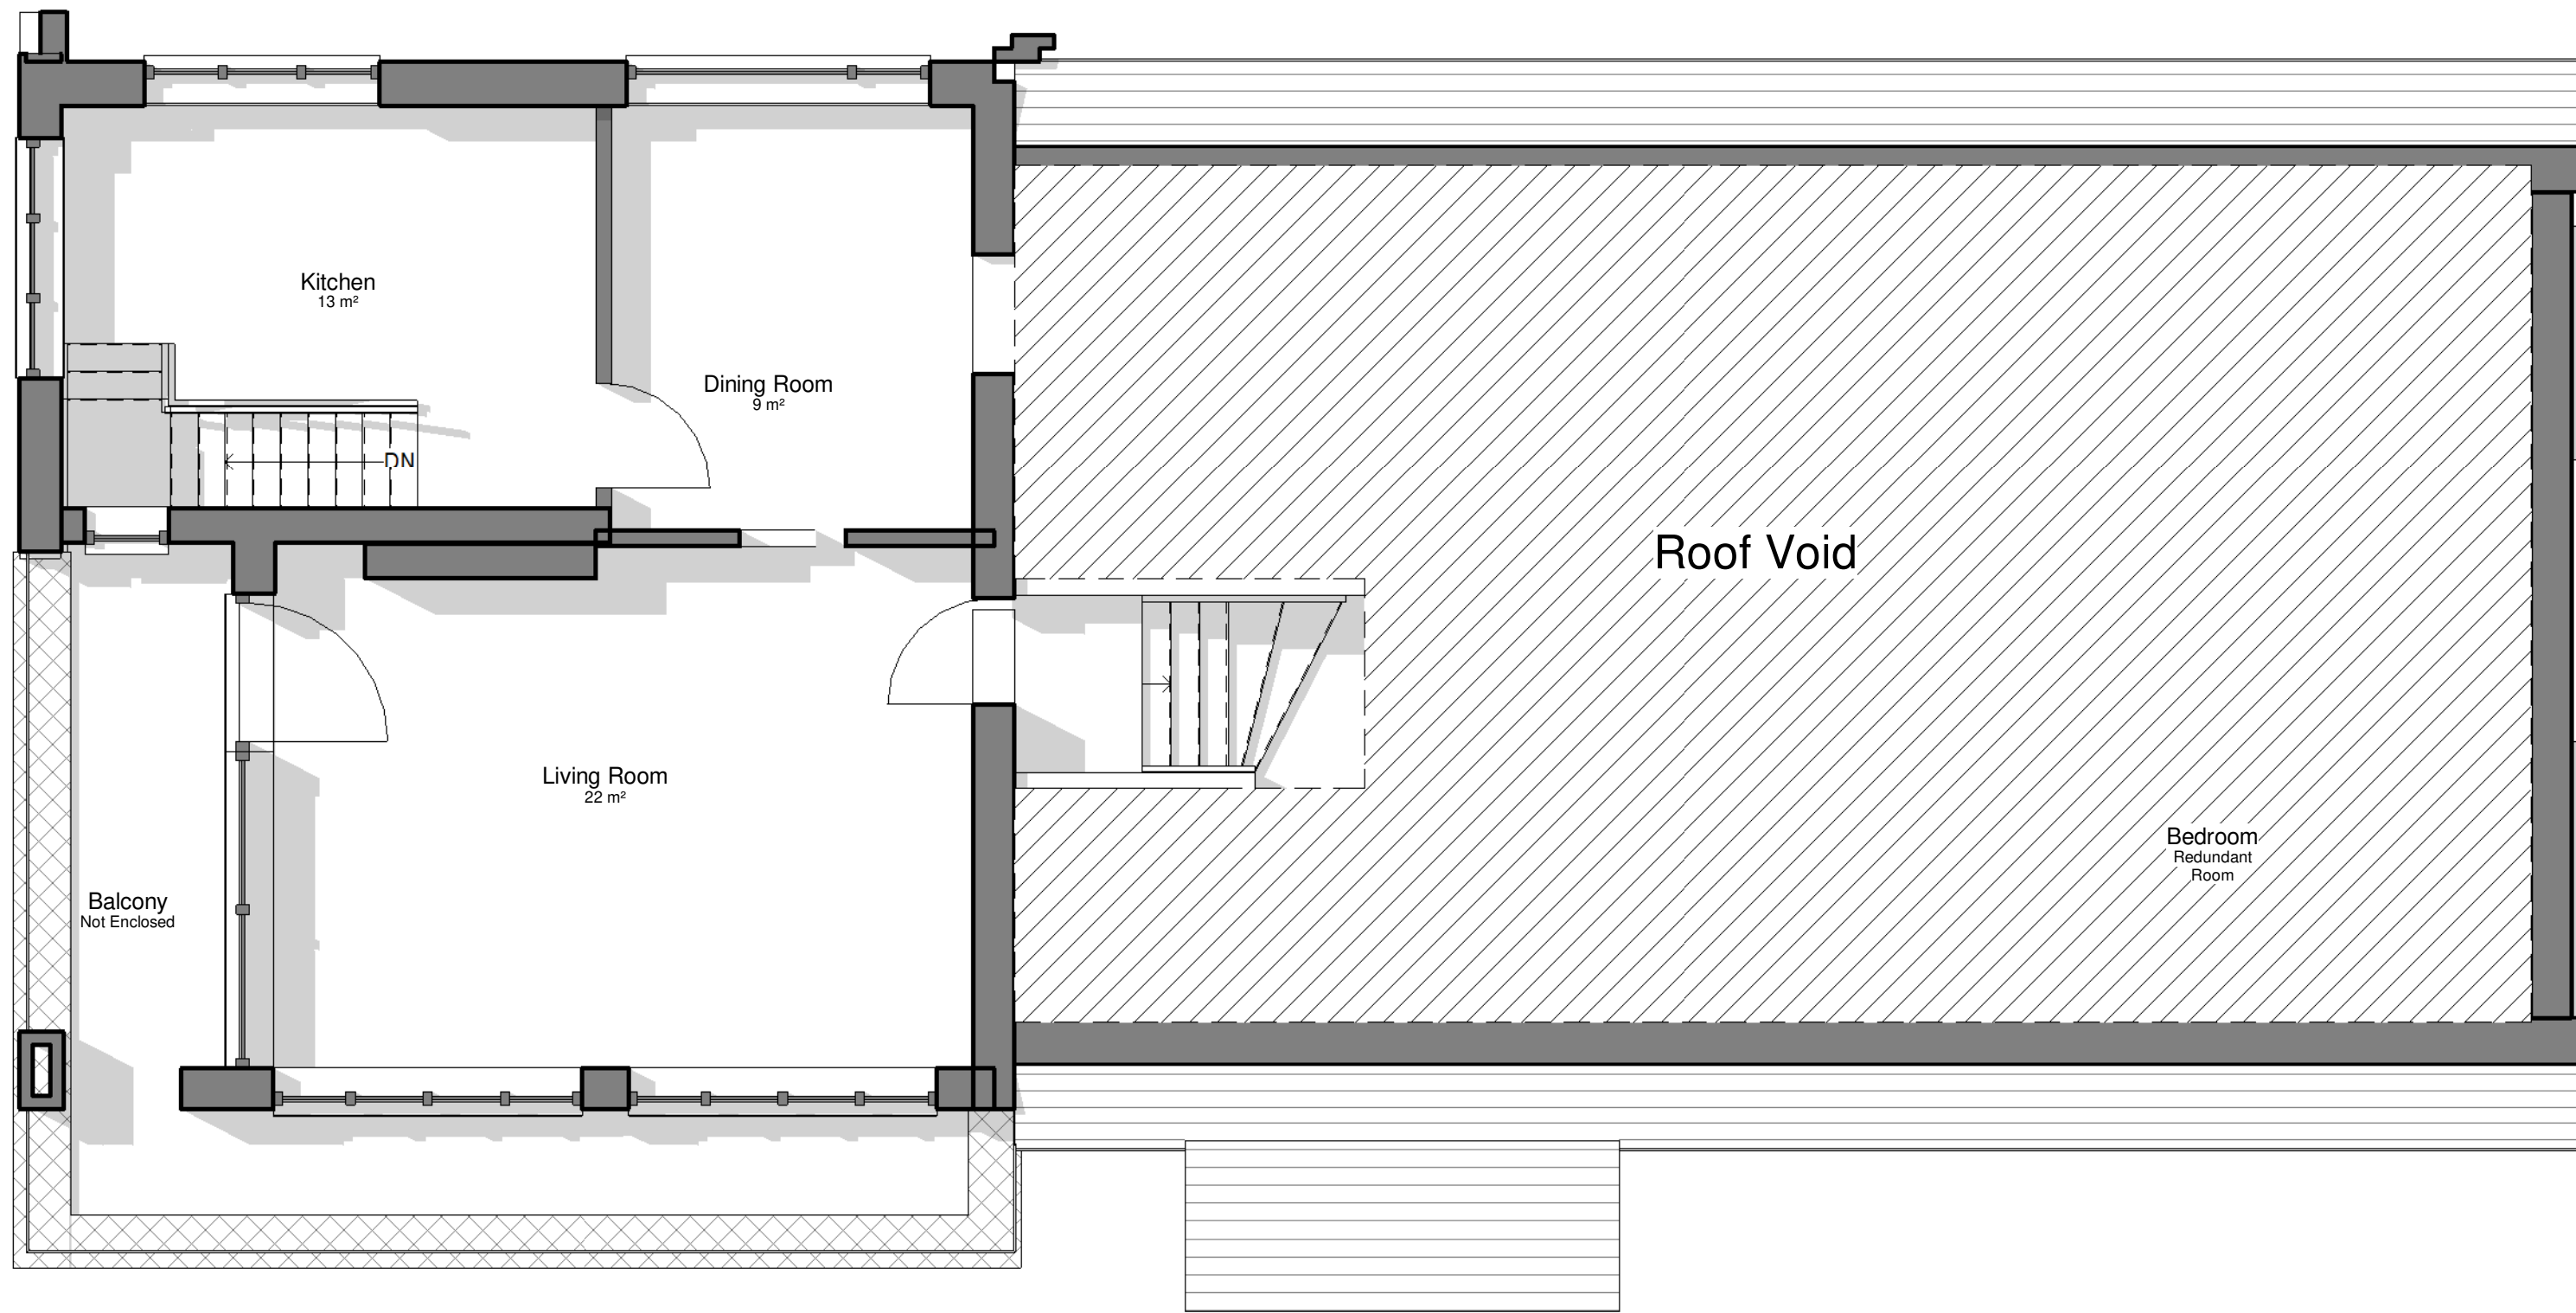

2 Level 1 Existing
1 : 50

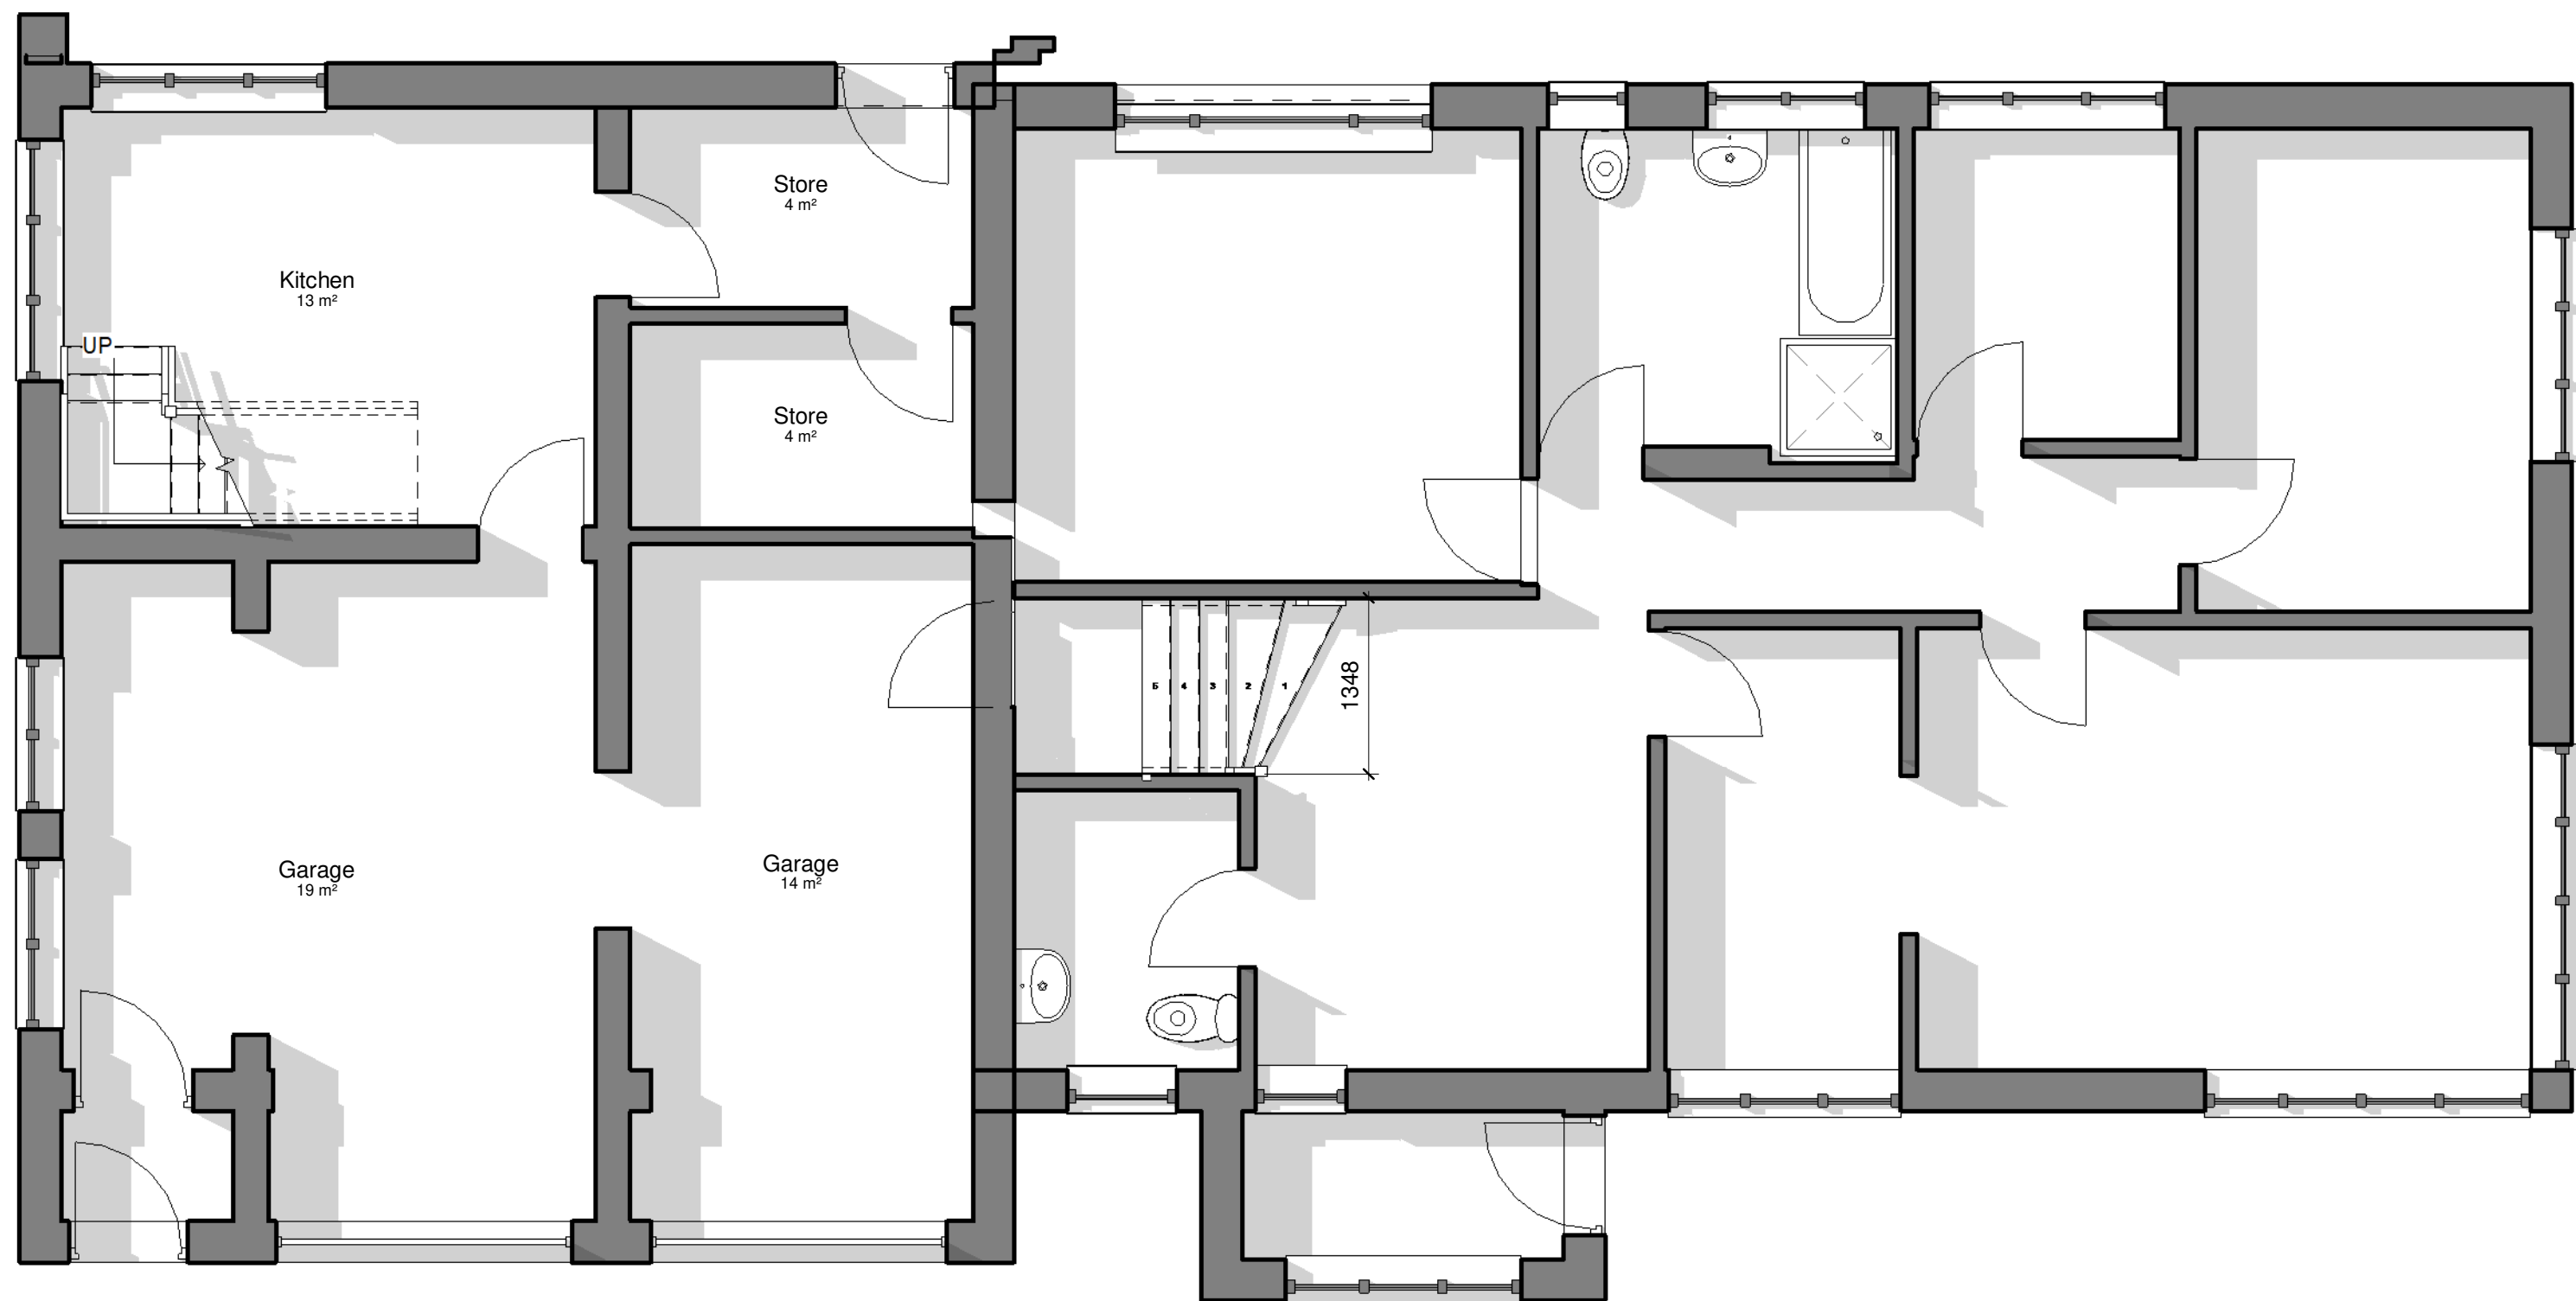

1 Level 0 Existing
1 : 50

0.5 0 0.5 1 1.5 2 2.5
SCALE 1:50 m

All Dimensions to be checked on site

Work must not be commenced until planning permission (where applicable) and building regulations approval is received. Any works carried out before receipt of the permissions is "entirely at clients' own risk"

It is the responsibility of the client to verify the accuracy of the boundary shown on the Site plan.



Maxron House - Green Lane - Romiley - SK6 3JQ
0161 494 9646 - 07823 322338
email - asmarple@gmail.com
www.architecturalsolutionsltd.co.uk

Rev	Description	Date
A	Minor Revisions	05/02/26

PROJECT ADDRESS

Woodcock View,
Chapel Brow,
Charlesworth,
SK13 5HH

PROJECT

Woodcock View

TITLE

Plans as Existing

CLIENT

Mr D. Winterbottom

DRAWN BY
MJH

DATE
30/07/25

SCALE (@ A1)
1 : 50

PROJECT NUMBER
2978

DRAWING NUMBER


2978 - 02 A



1 South West Elevation Existing
1 : 100



2 South East Elevation Existing
1 : 100

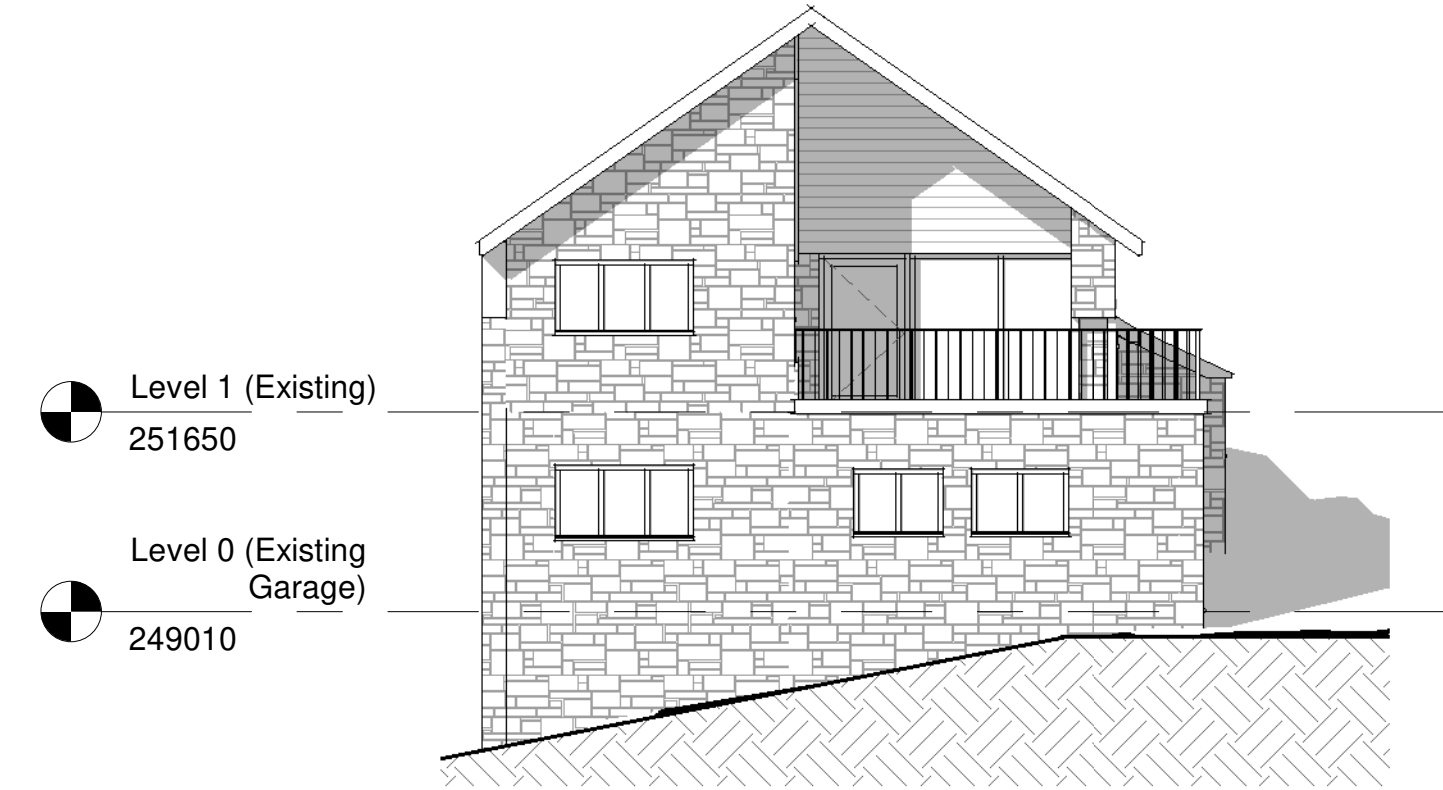

4 North West Elevation Existing
1 : 100



3 North East Elevation Existing
1 : 100

0.5 0 0.5 1 1.5 2 2.5
SCALE 1:50 m

All Dimensions to be checked on site

Work must not be commenced until planning permission (where applicable) and building regulations approval is received. Any works carried out before receipt of the permissions is "entirely at clients' own risk"

It is the responsibility of the client to verify the accuracy of the boundary shown on the Site plan.



Maxron House - Green Lane - Romiley - SK6 3JQ
0161 494 9646 - 07823 322338
email - asmarple@gmail.com
www.architecturalsolutionsltd.co.uk

Rev	Description	Date
A	Minor Revisions	05/02/26

PROJECT
ADDRESS

Woodcock View,
Chapel Brow,
Charlesworth,
SK13 5HH

PROJECT

Woodcock View

TITLE

Elevations as Existing

CLIENT

Mr D. Winterbottom

DRAWN BY
MJH


DATE
30/07/25

SCALE (@ A1)
1 : 100


PROJECT NUMBER
2978

DRAWING NUMBER


2978 - 03 A

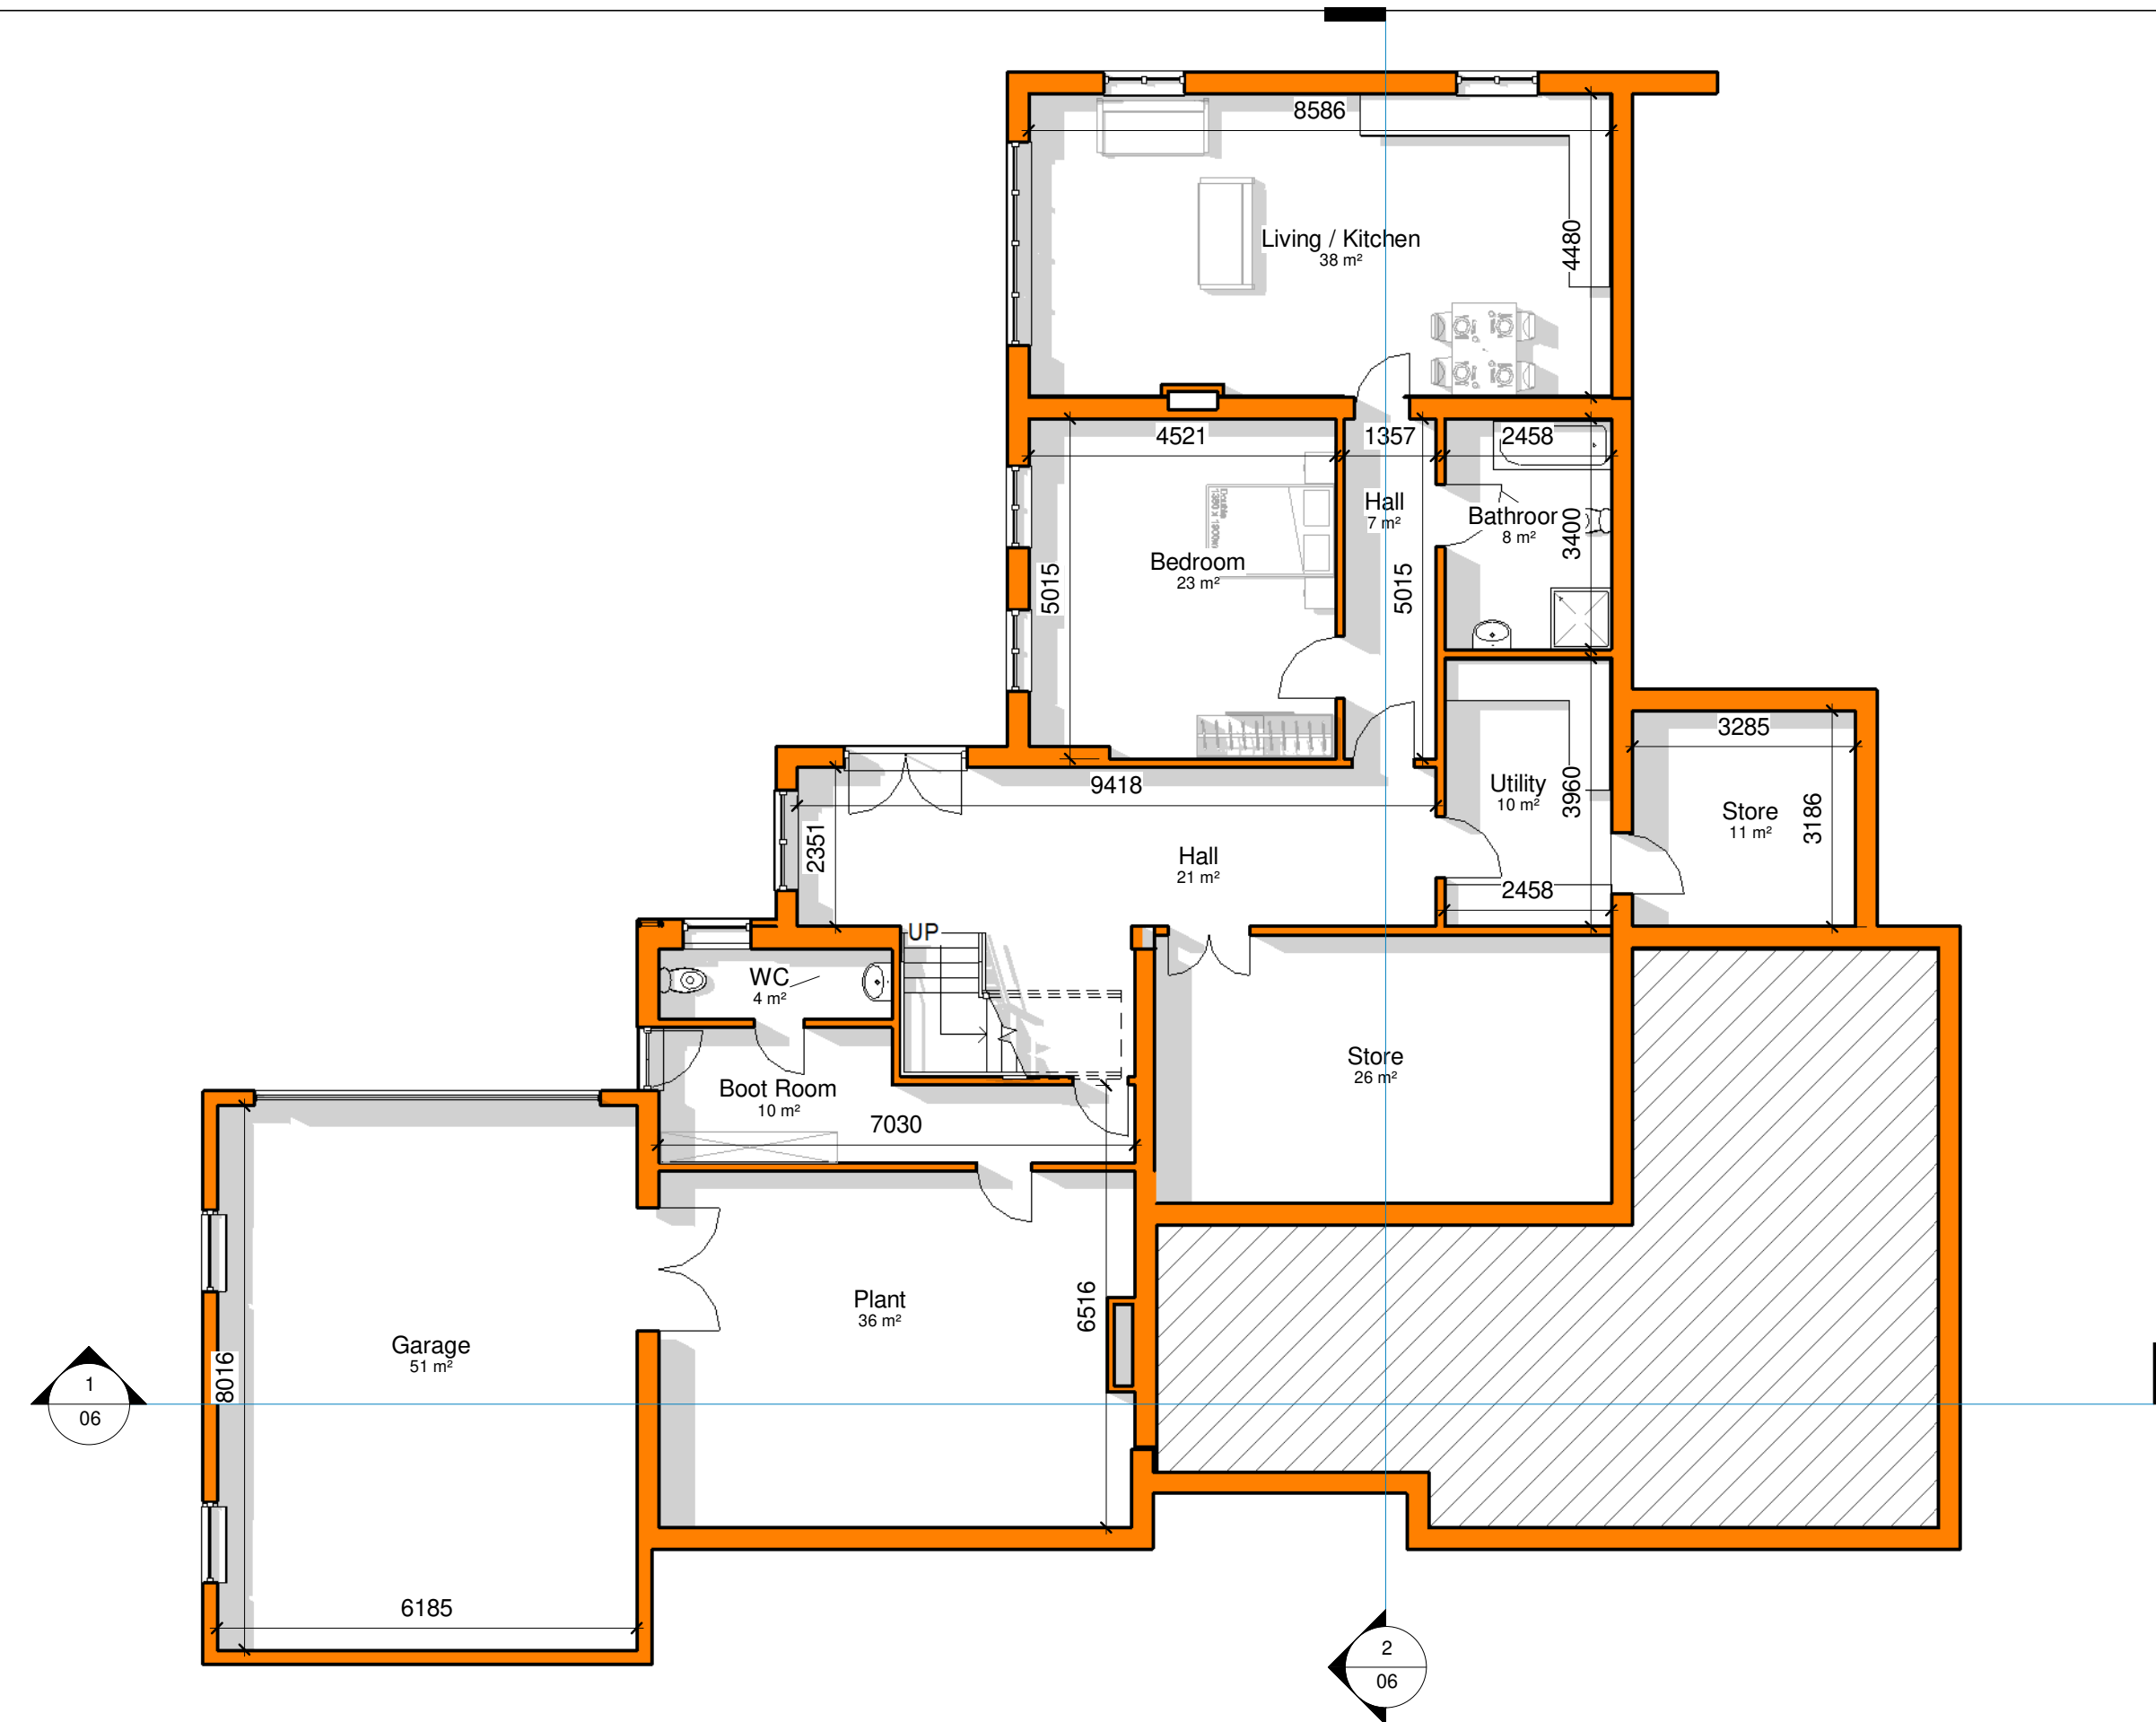

3 Level -1 Proposed
1 : 100

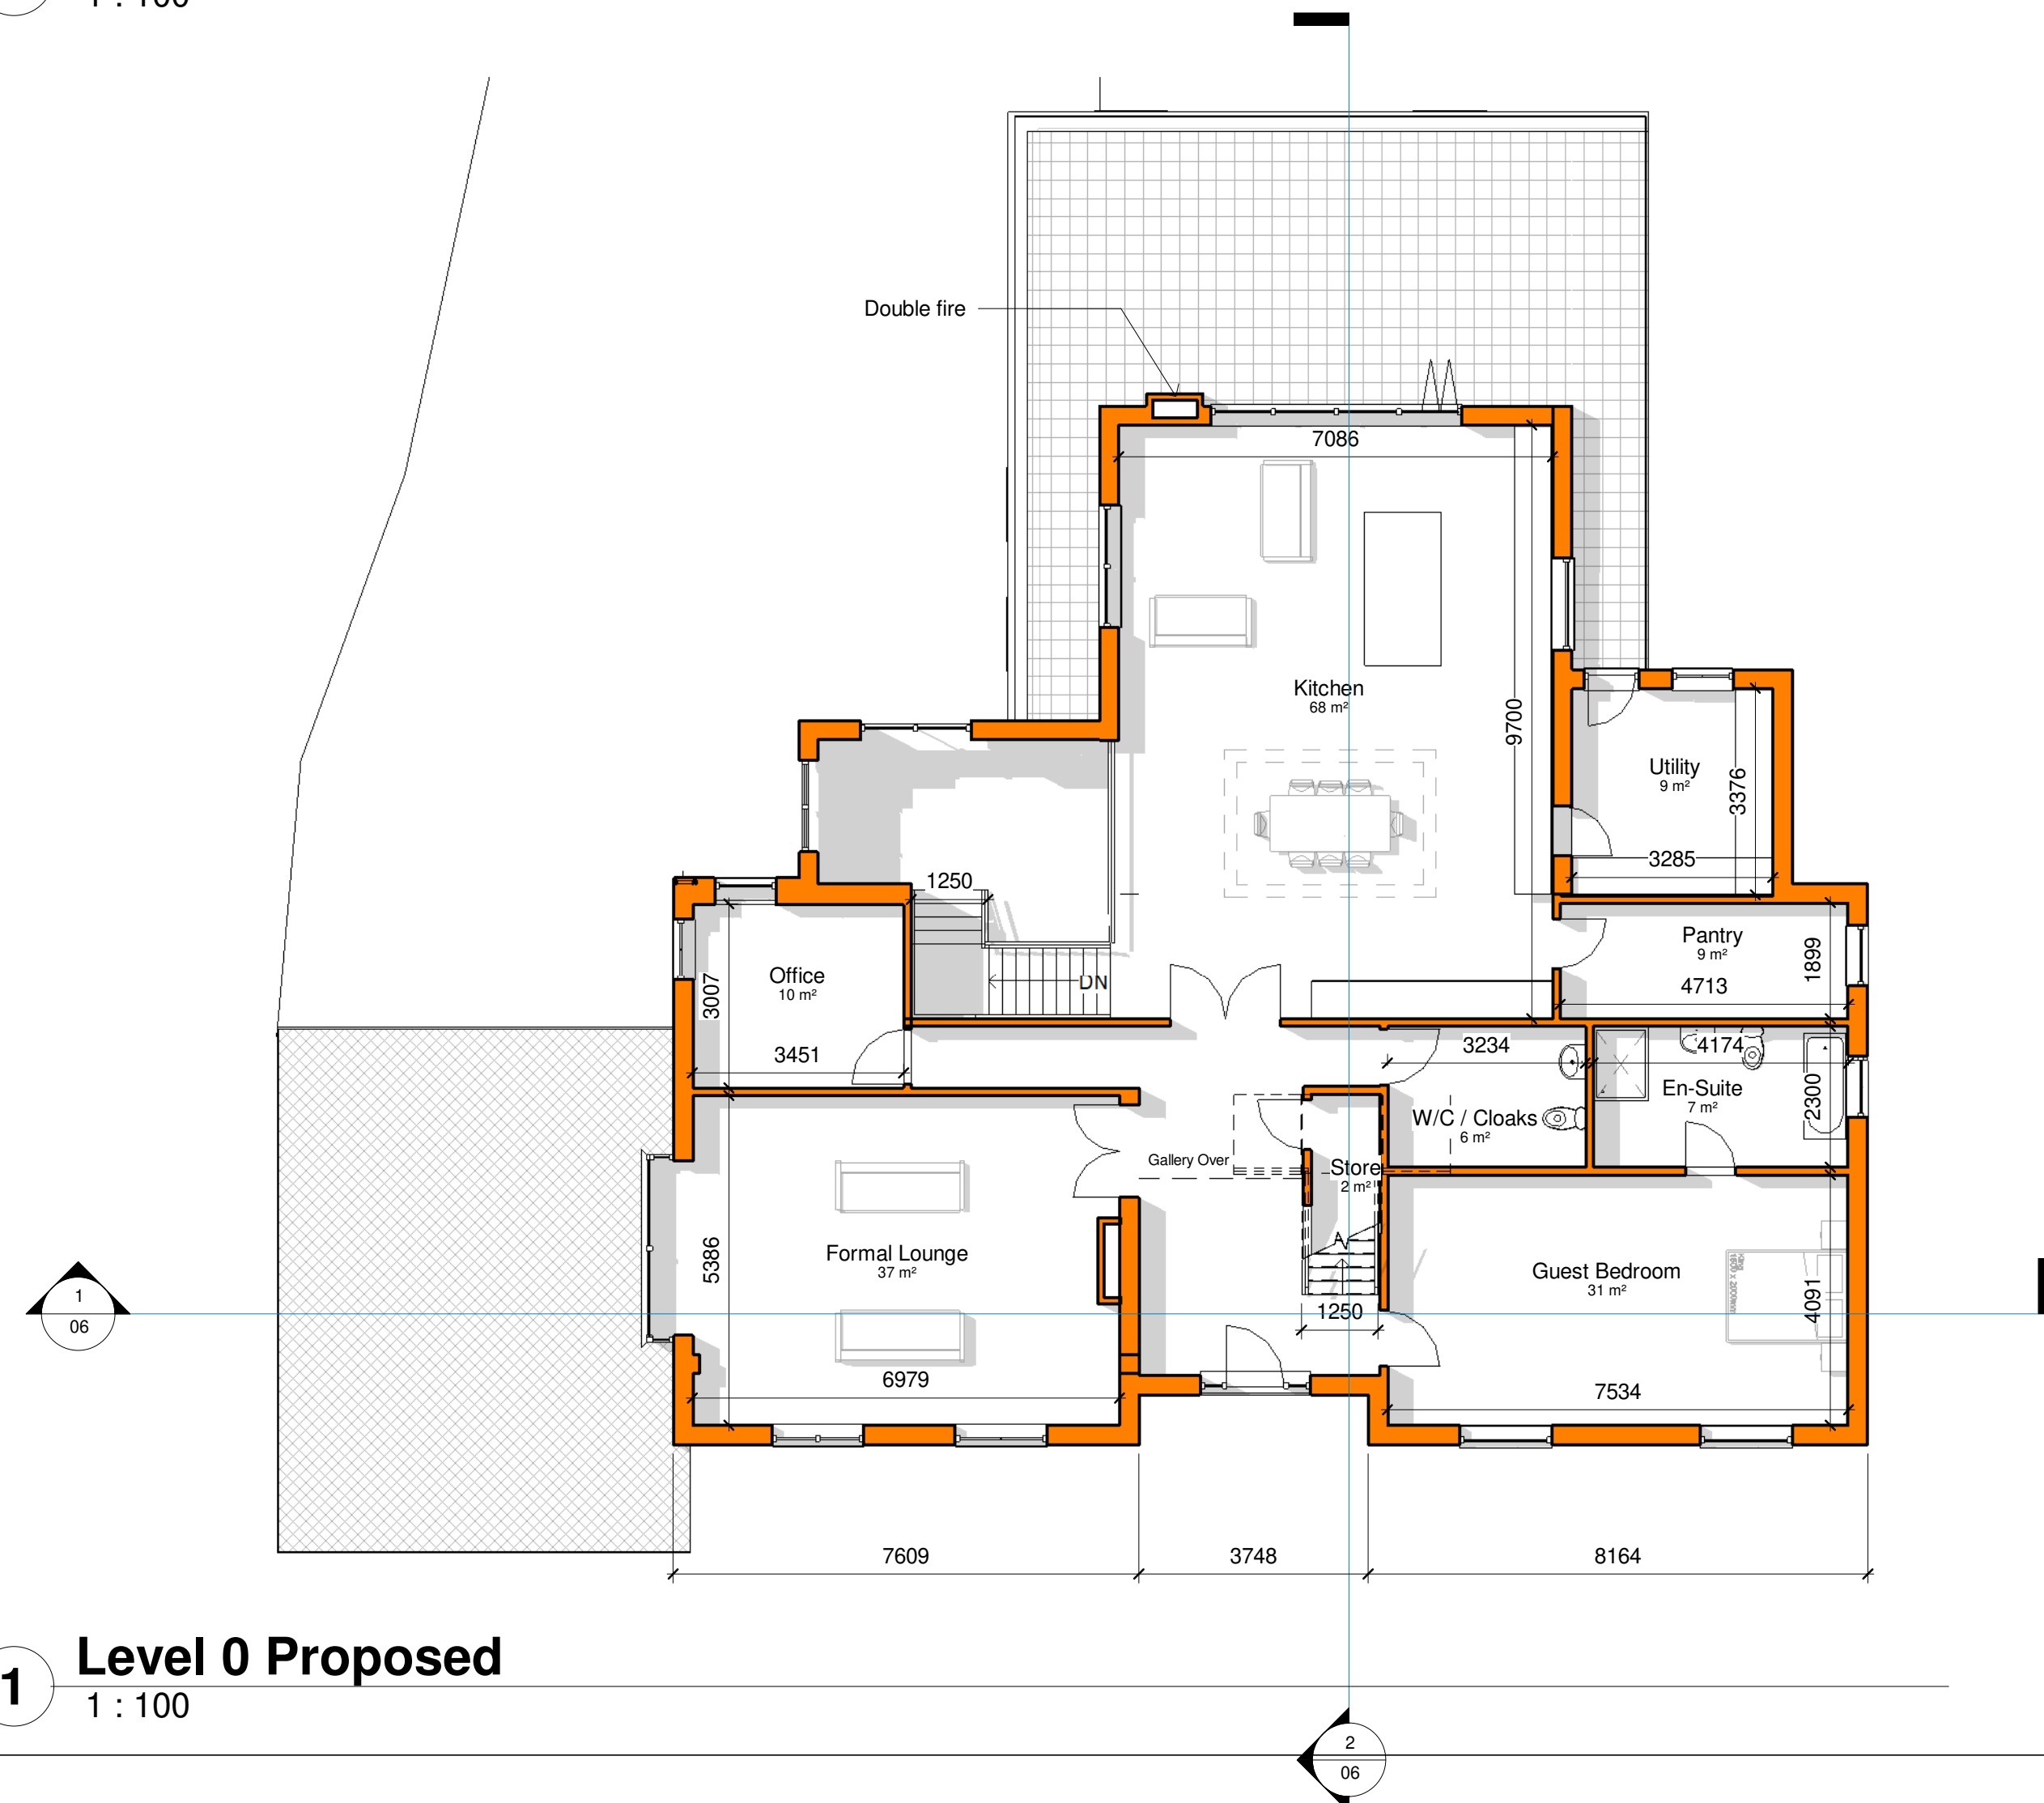

1 Level 0 Proposed
1 : 100

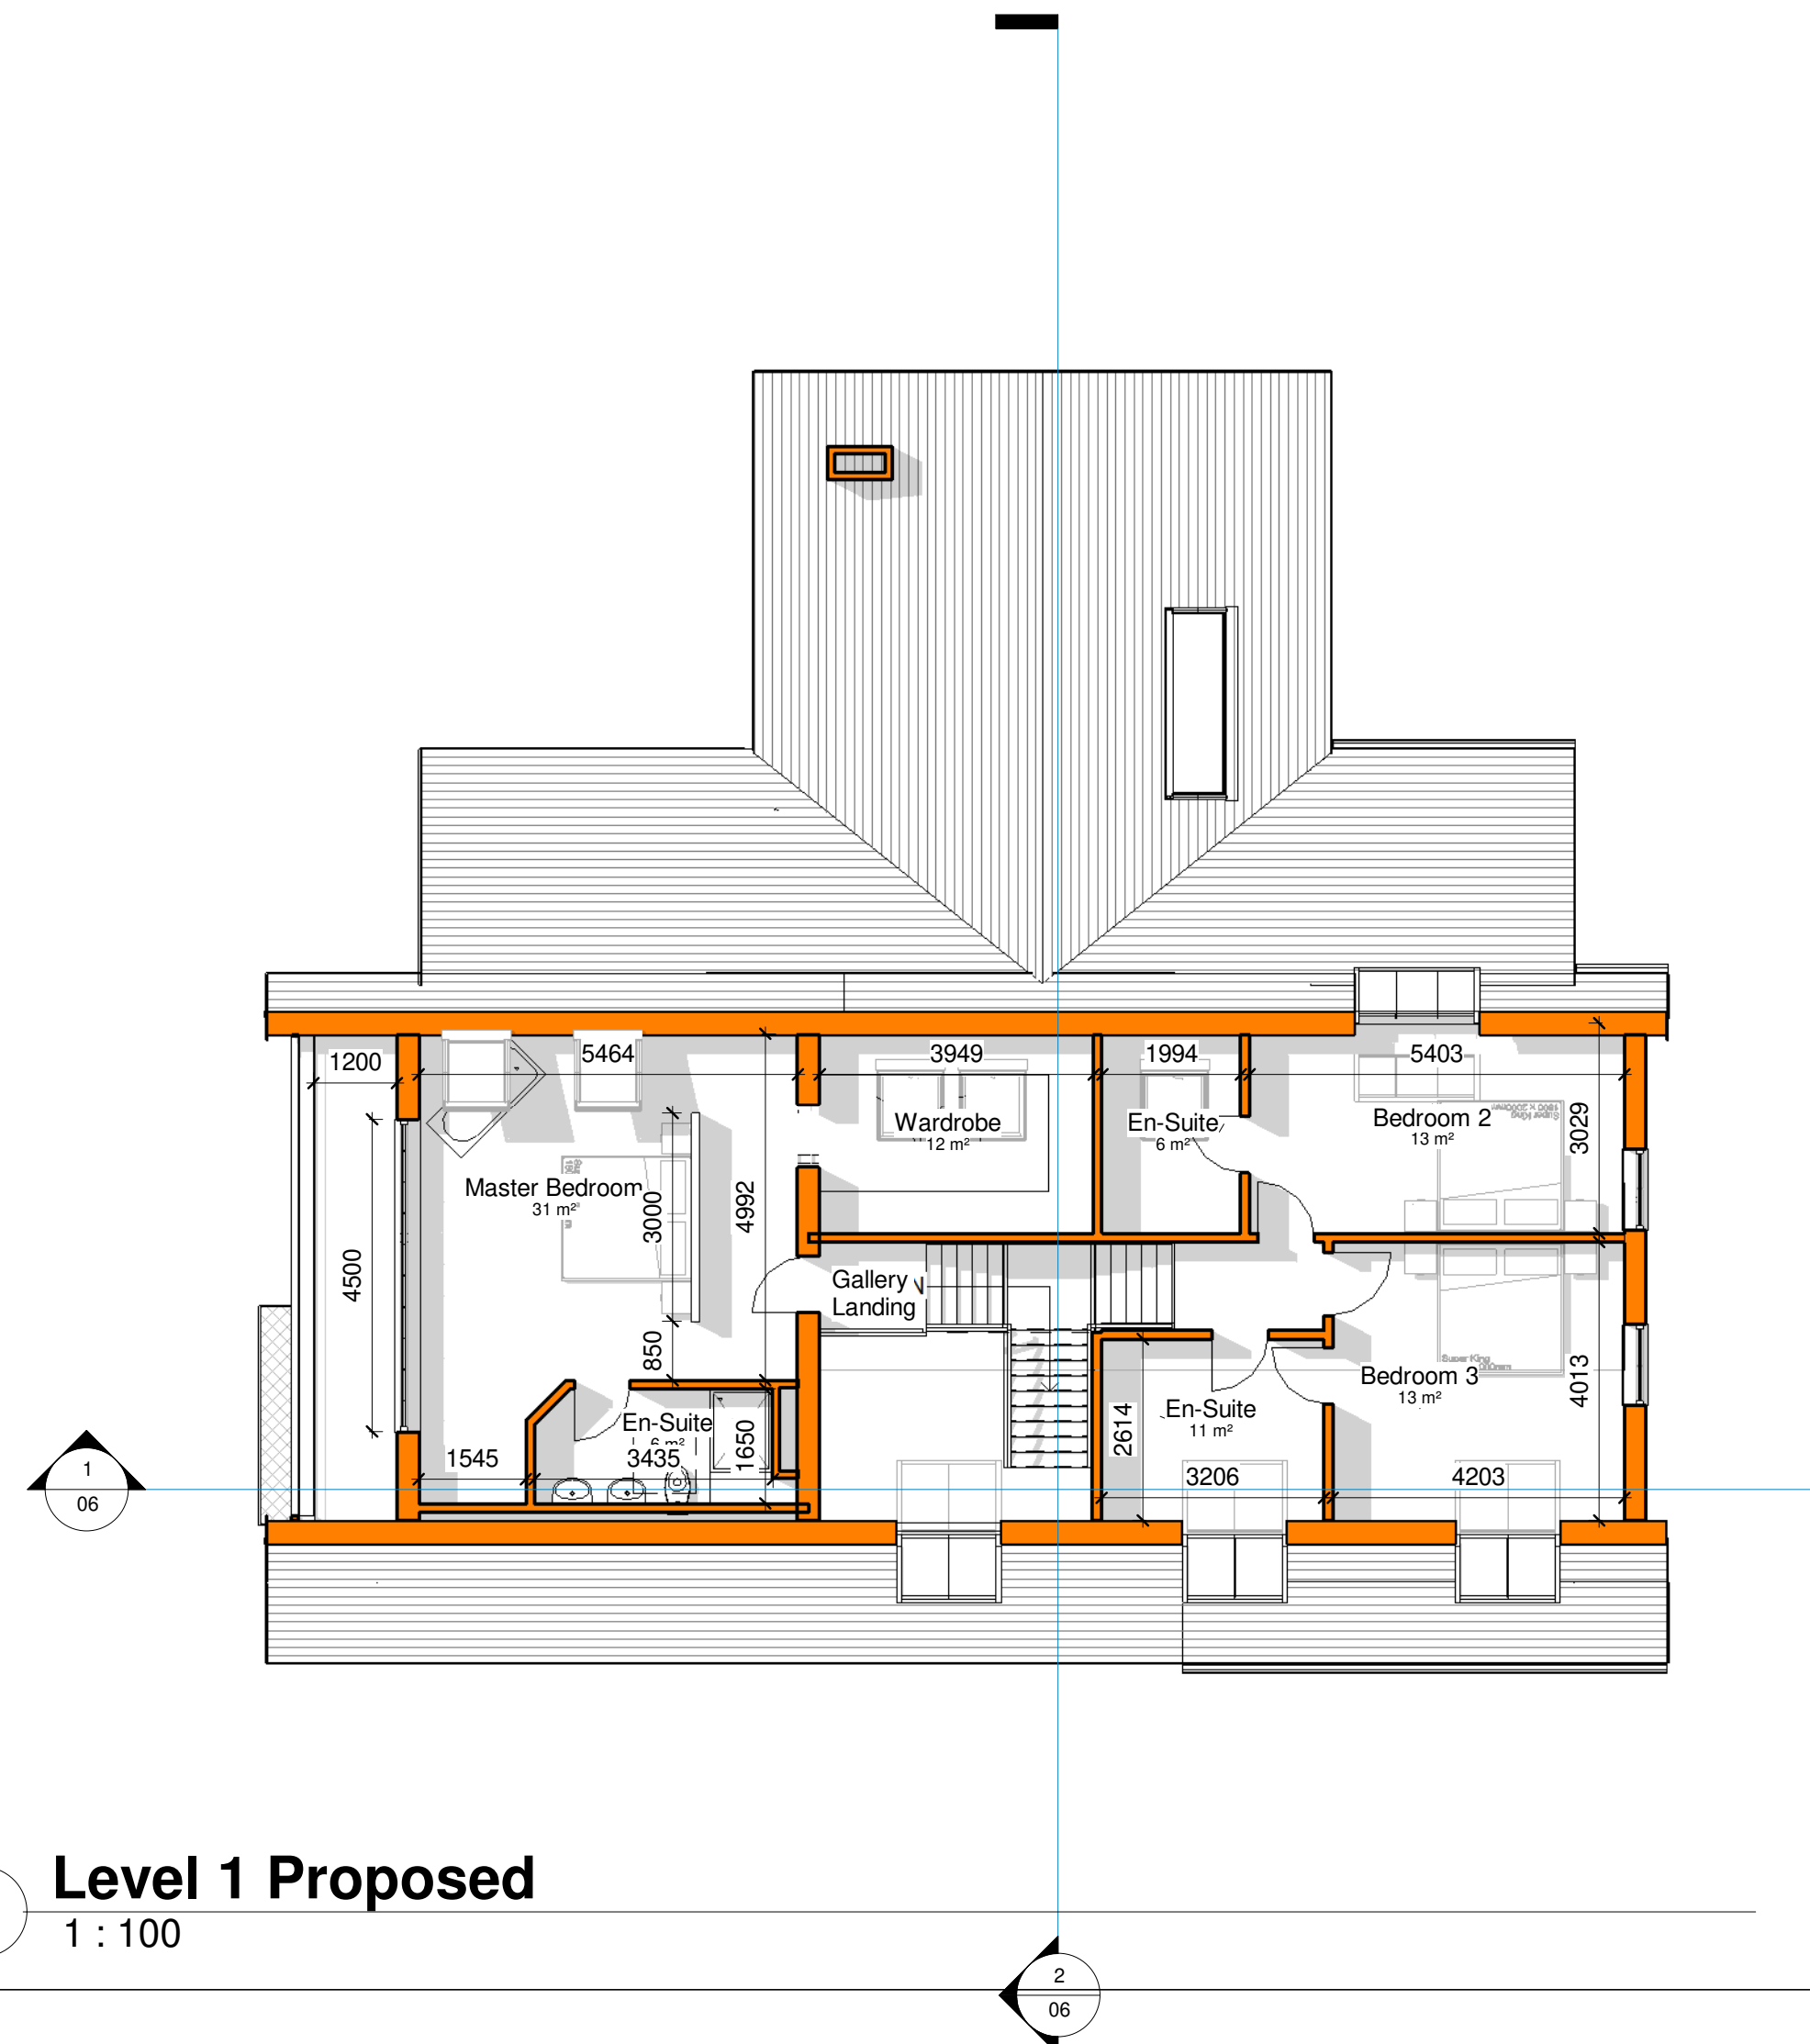

2 Level 1 Proposed
1 : 100

0.5 0 0.5 1 1.5 2 2.5
SCALE 1:50 m

All Dimensions to be checked on site

Work must not be commenced until planning permission (where applicable) and building regulations approval is received. Any works carried out before receipt of the permissions is "entirely at clients' own risk"

It is the responsibility of the client to verify the accuracy of the boundary shown on the Site plan.



Maxron House - Green Lane - Romiley - SK6 3JQ
0161 494 9646 - 07823 322338
email - asmarple@gmail.com
www.architecturalsolutionsltd.co.uk

Rev	Description	Date
G	Minor Revisions	05/02/26
H	Window added to L-1	12/02/26

PROJECT ADDRESS

Woodcock View,
Chapel Brow,
Charlesworth,
SK13 5HH

PROJECT

Woodcock View

TITLE

Plans as Proposed

CLIENT

Mr D. Winterbottom

DRAWN BY
MJH


DATE
12/05/25

SCALE (@ A1)
1 : 100


PROJECT NUMBER
2978

DRAWING NUMBER


2978 - 04 H

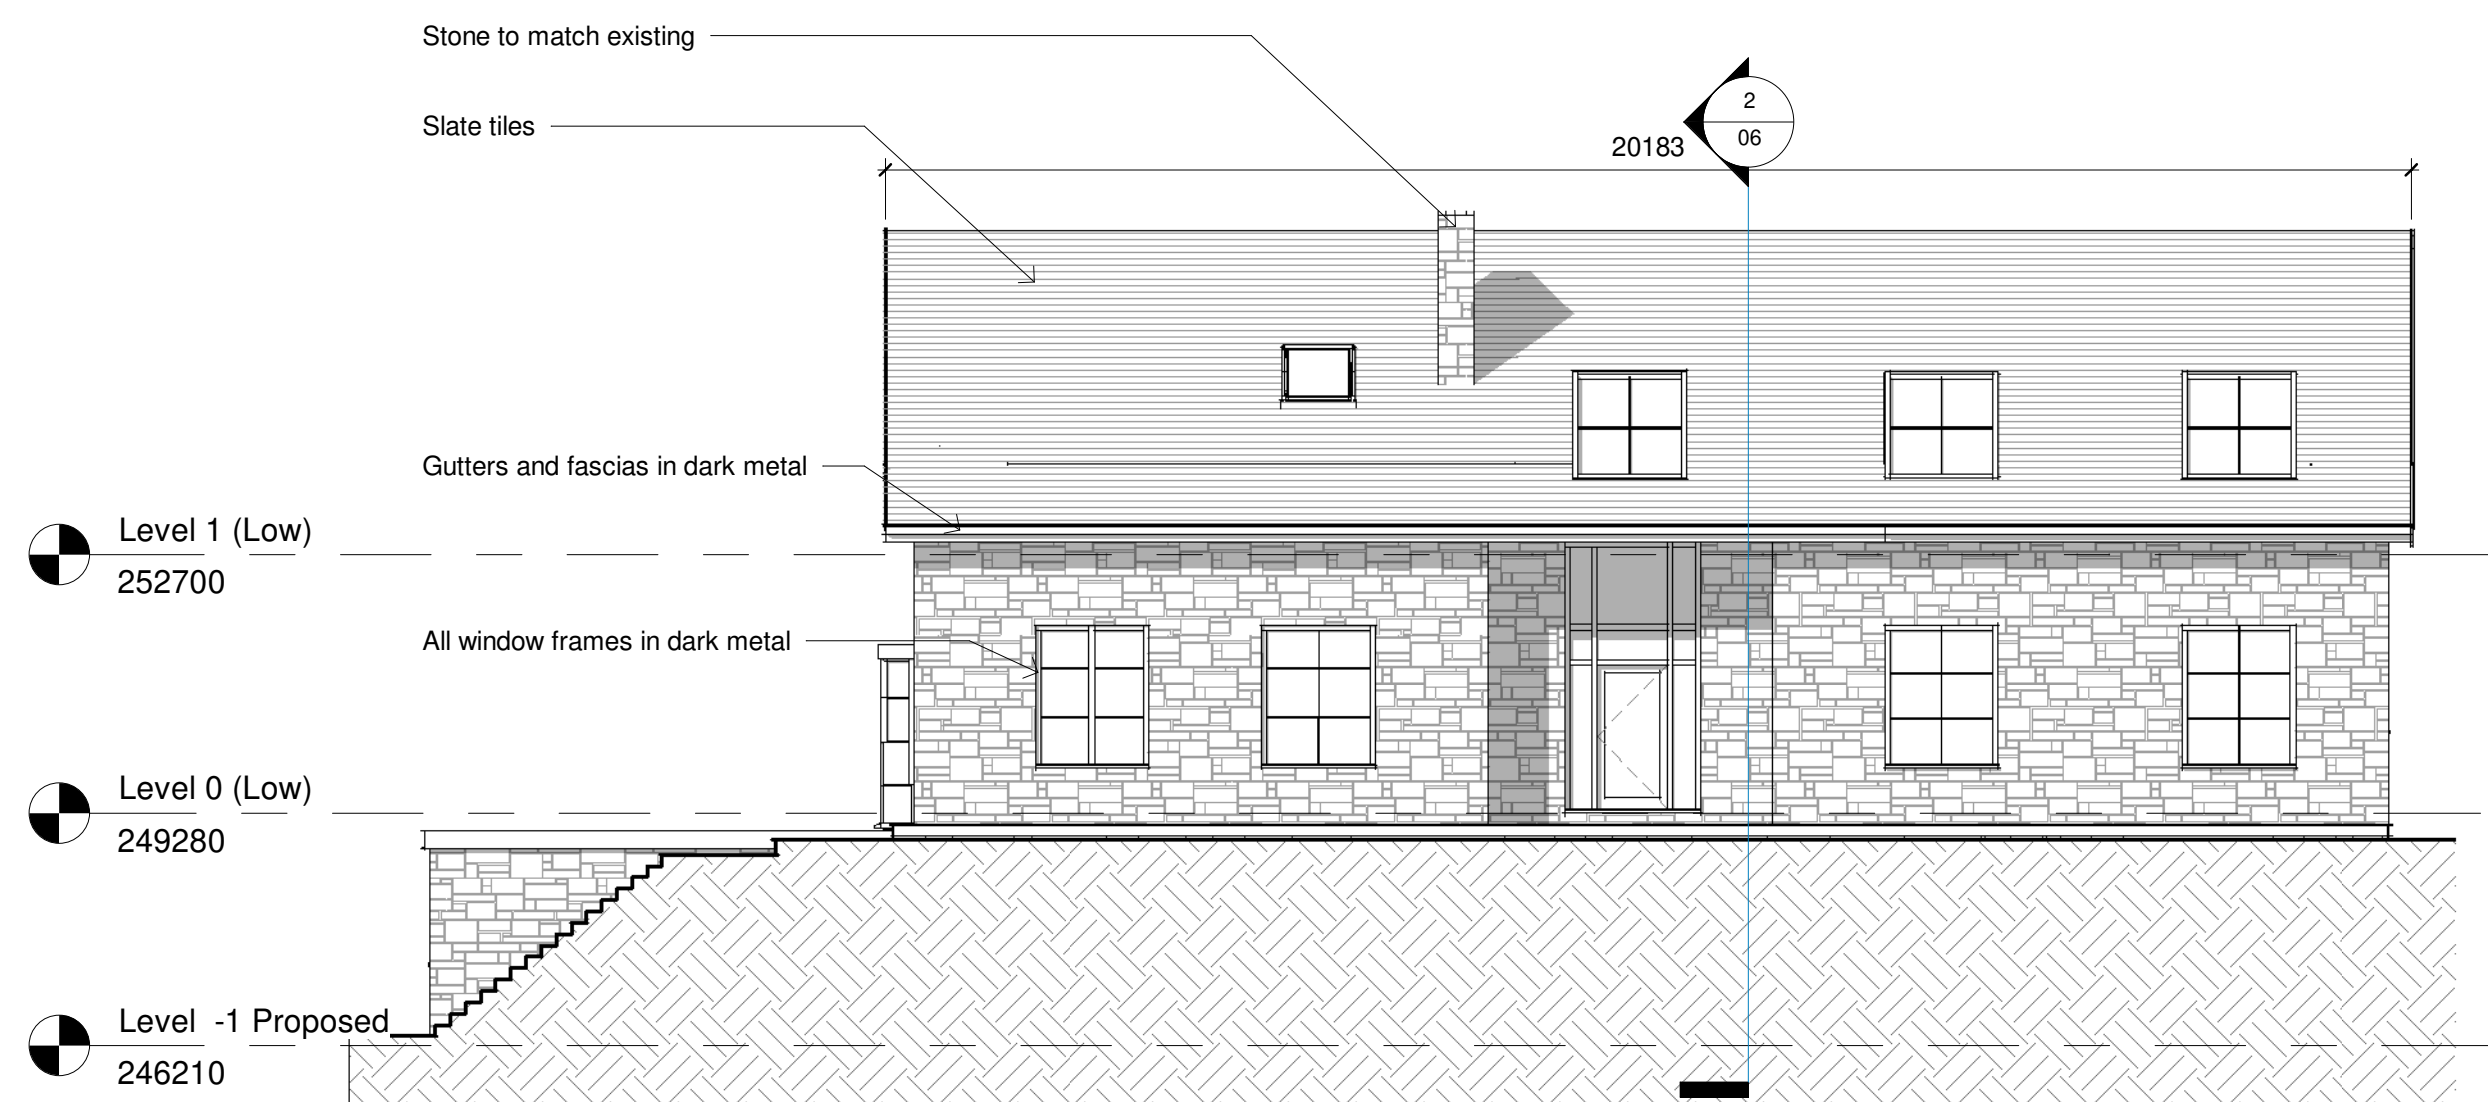

1 South West Elevation
1 : 100

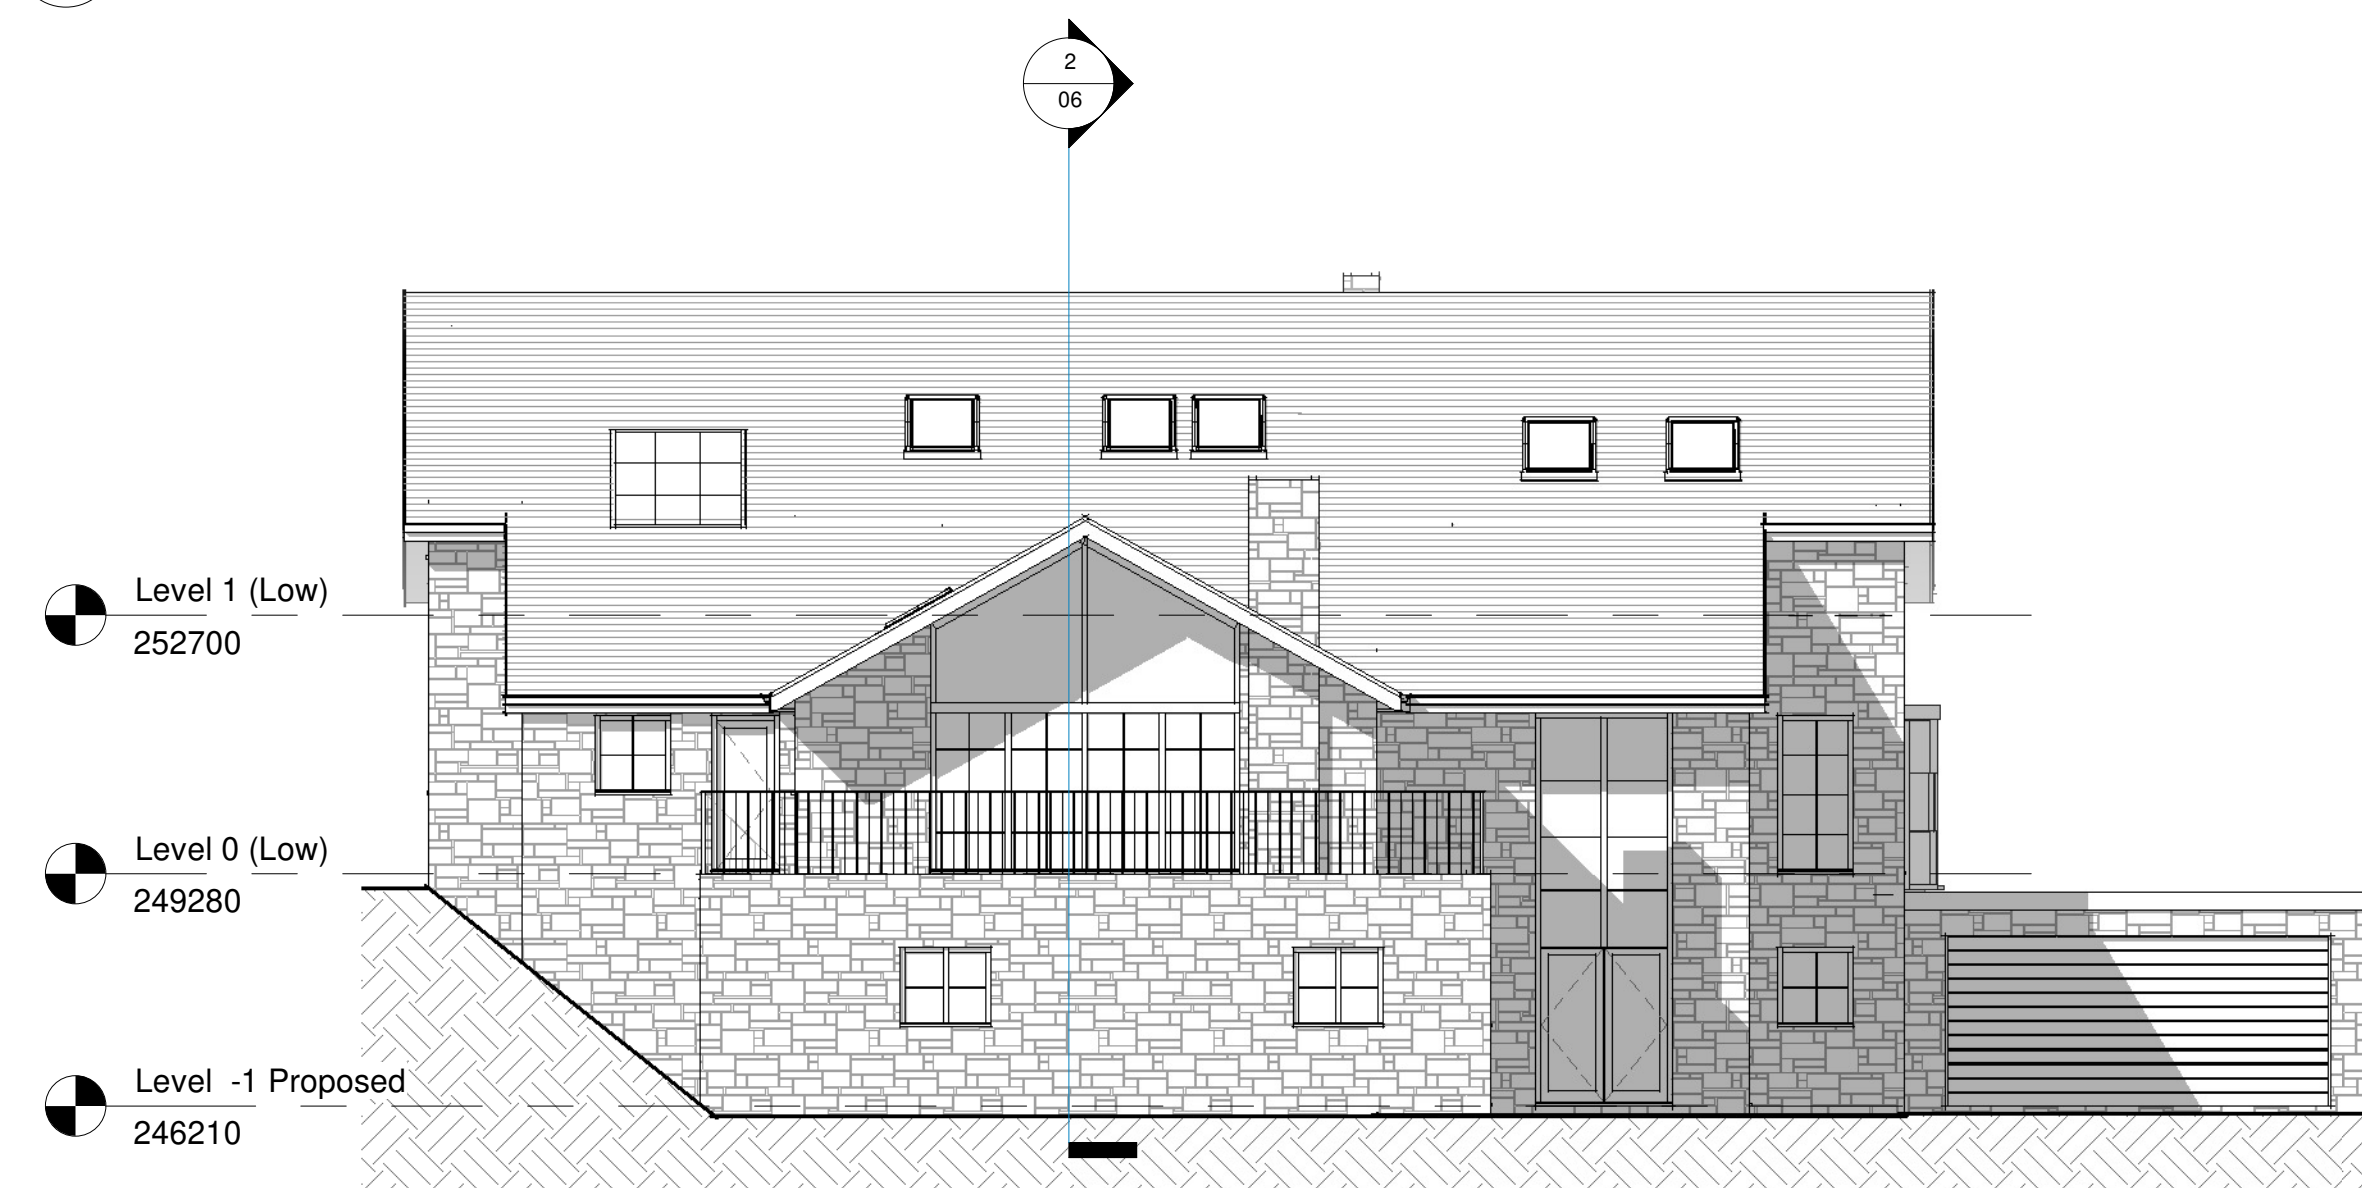

3 North East Elevation
1 : 100

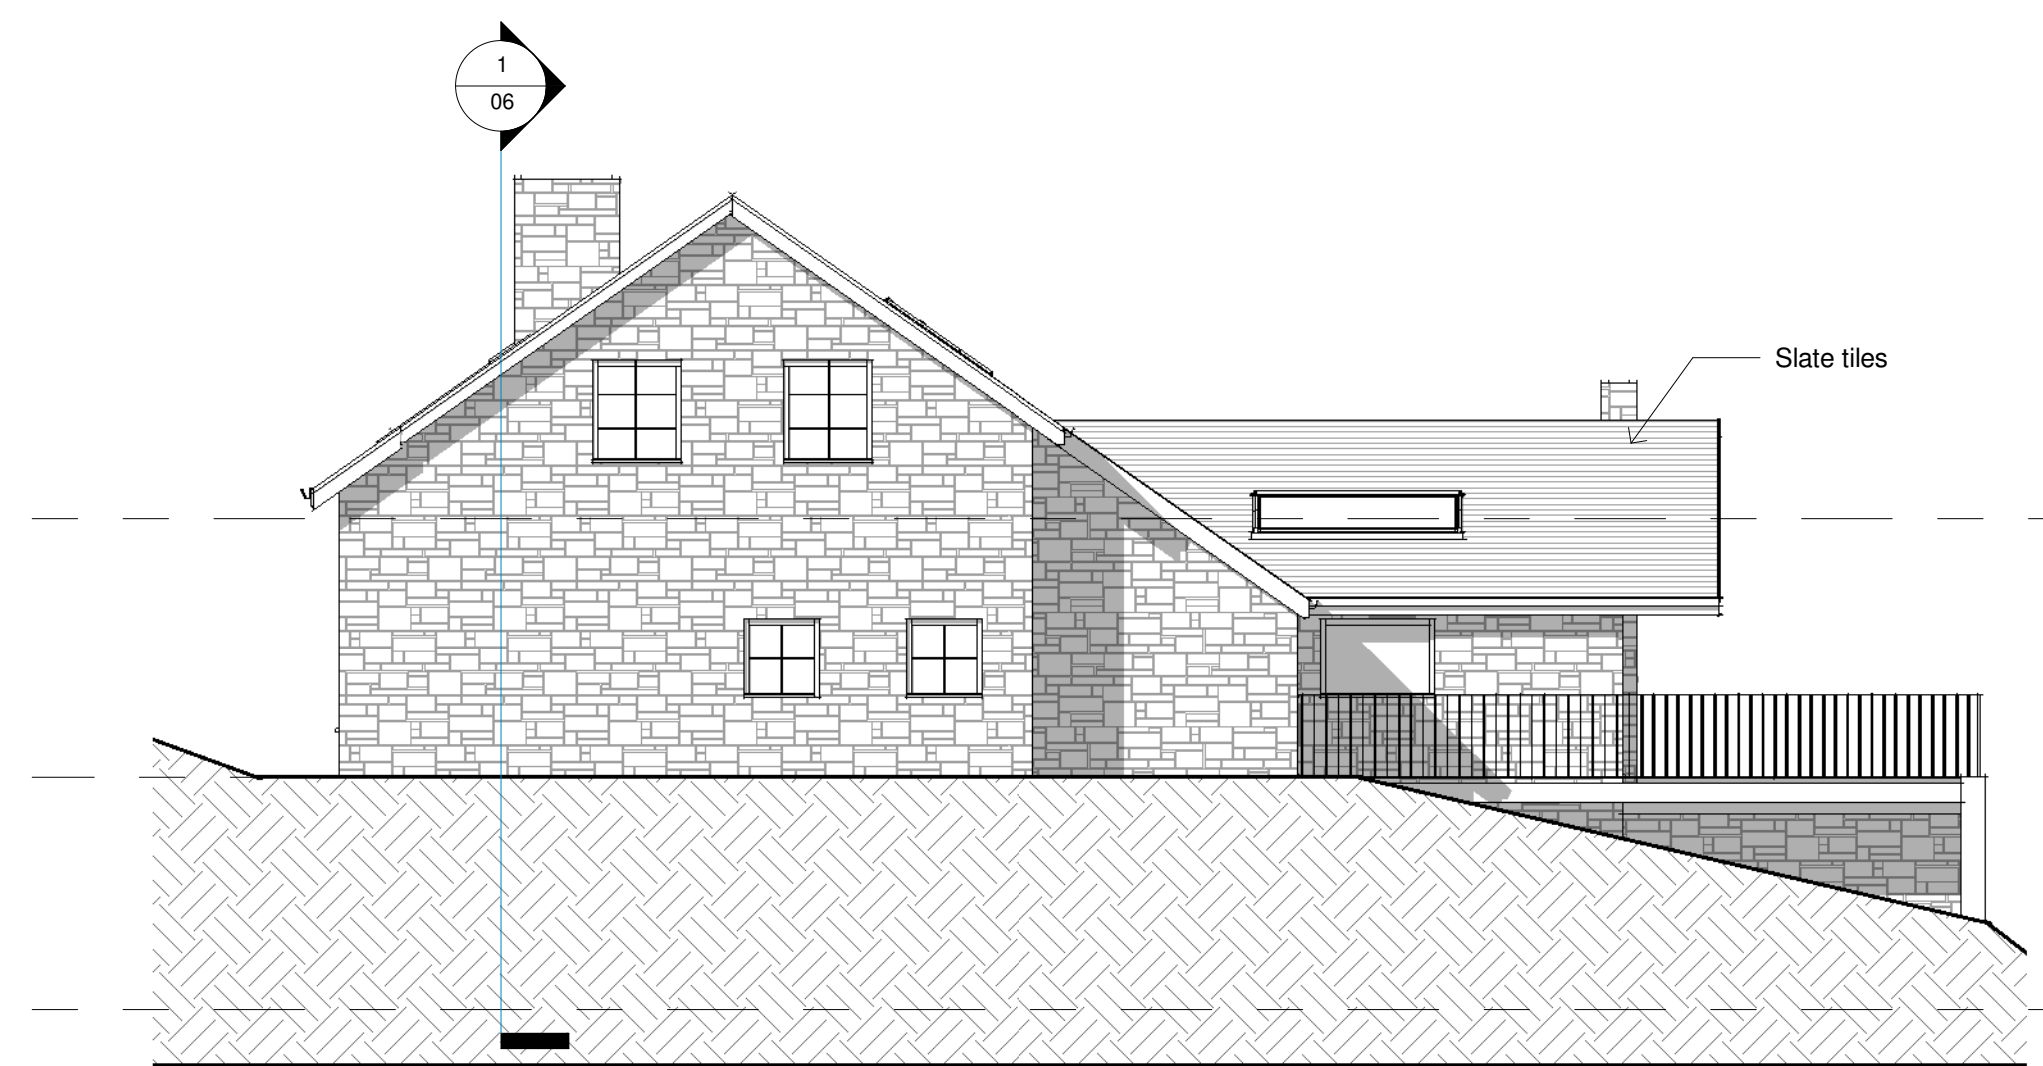

2 South East Elevation
1 : 100



4 North West Elevation
1 : 100

0.5 0 0.5 1 1.5 2 2.5
SCALE 1:50 m

All Dimensions to be checked on site

Work must not be commenced until planning permission (where applicable) and building regulations approval is received. Any works carried out before receipt of the permissions is "entirely at clients' own risk"

It is the responsibility of the client to verify the accuracy of the boundary shown on the Site plan.



Maxron House - Green Lane - Romiley - SK6 3JQ
0161 494 9646 - 07823 322338
email - asmarple@gmail.com
www.architecturalsolutionsltd.co.uk

Rev	Description	Date
F	Minor Revisions	05/02/26
G	Window added to L-1	12/02/26

PROJECT ADDRESS

Woodcock View,
Chapel Brow,
Charlesworth,
SK13 5HH

PROJECT

Woodcock View

TITLE

Proposed Elevations

CLIENT

Mr D. Winterbottom

DRAWN BY
MJH

DATE
12/05/25

SCALE (@ A1)
1 : 100


PROJECT NUMBER
2978

DRAWING NUMBER

2978 - 05 G



2 Section 2
1 : 50

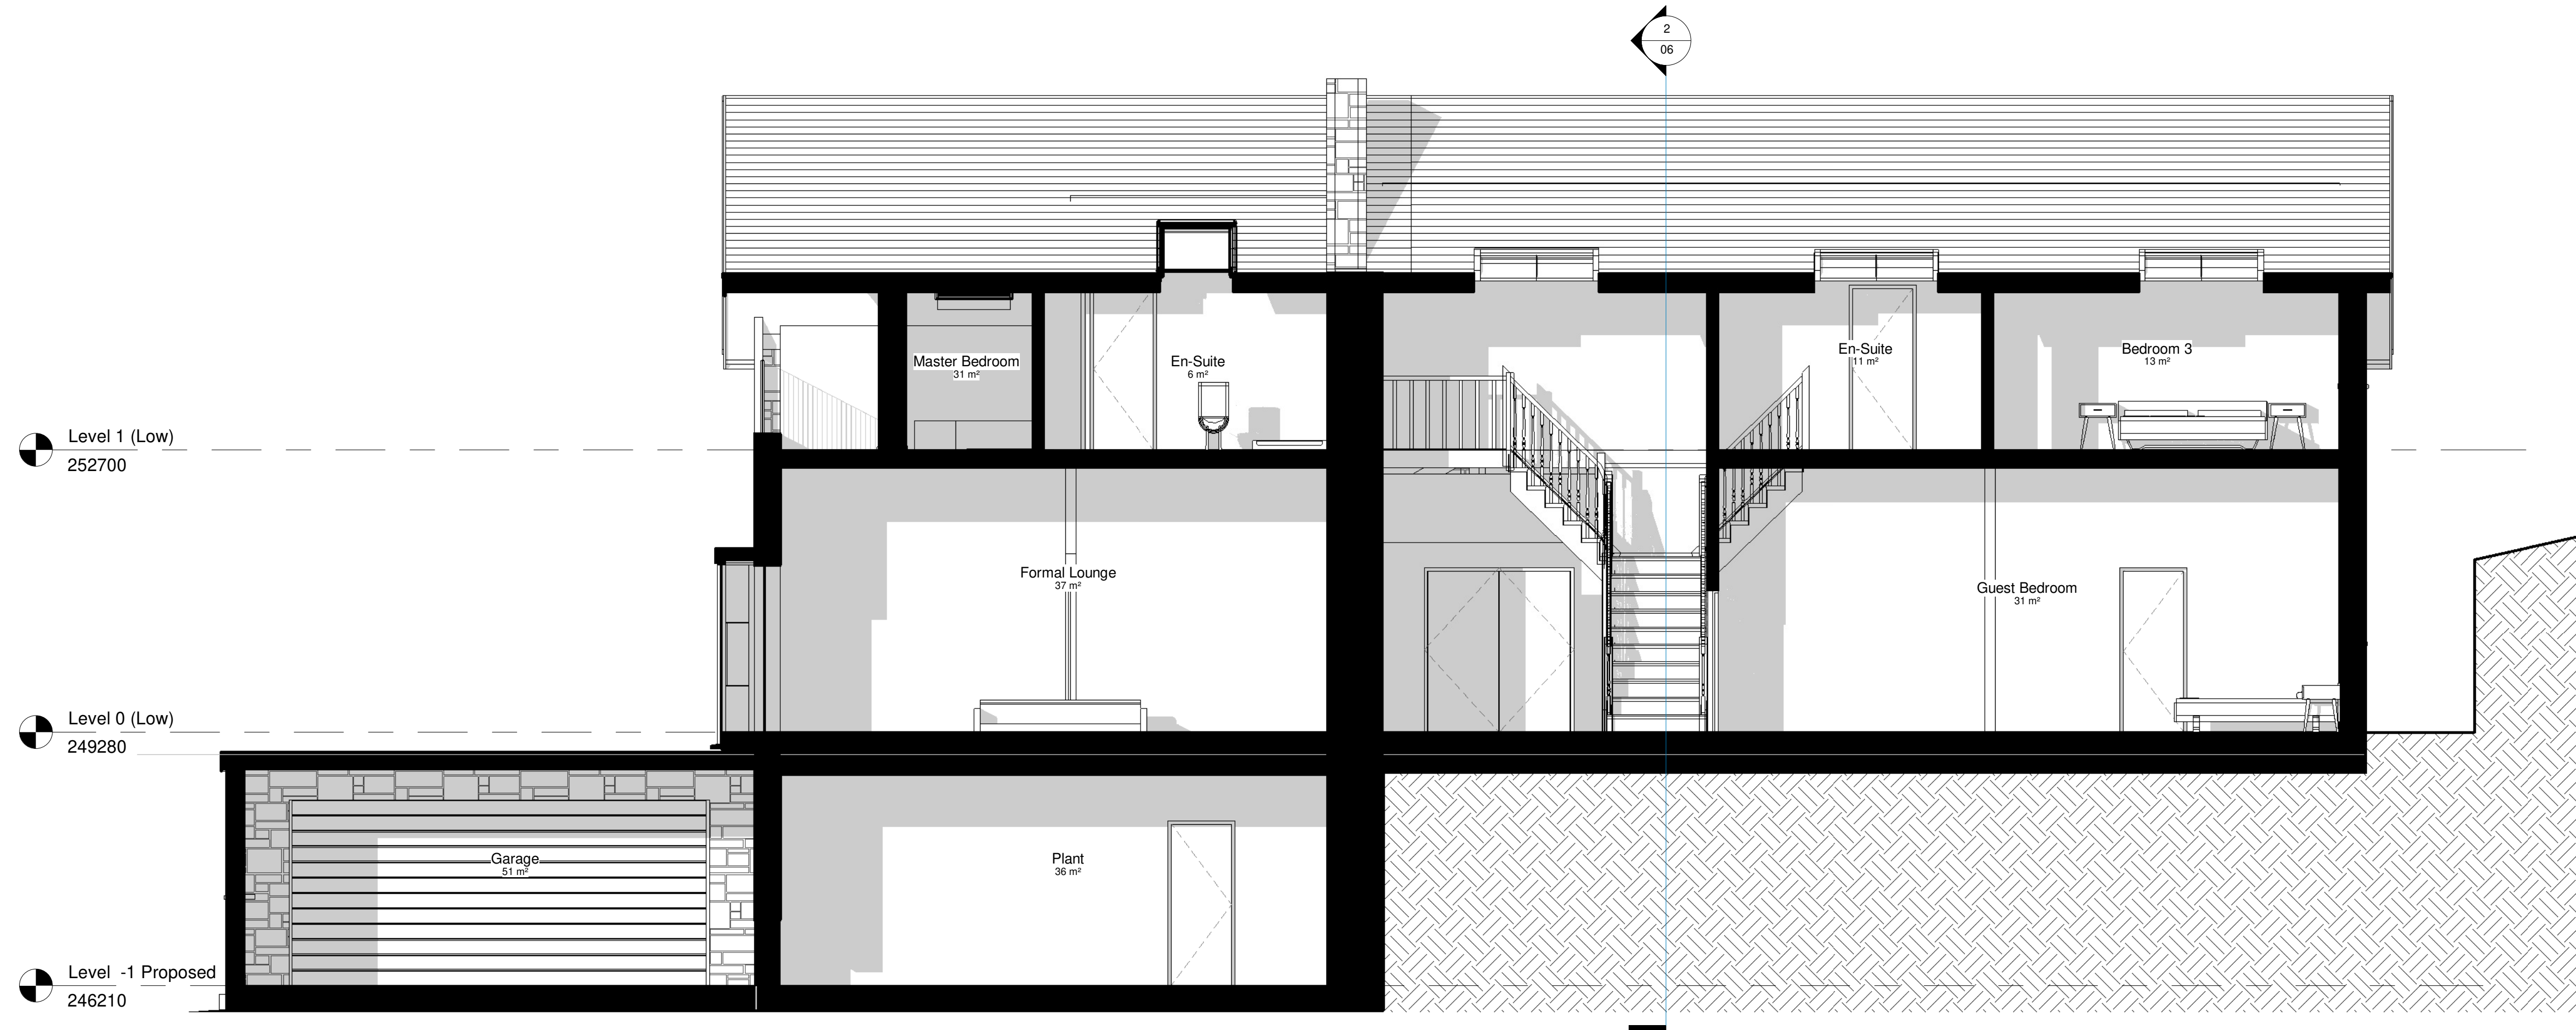

1 Section 1
1 : 50

0.5 0 0.5 1 1.5 2 2.5
SCALE 1:50 m

All Dimensions to be checked on site

Work must not be commenced until planning permission (where applicable) and building regulations approval is received. Any works carried out before receipt of the permissions is "entirely at clients' own risk"

It is the responsibility of the client to verify the accuracy of the boundary shown on the Site plan.



Maxron House - Green Lane - Romiley - SK6 3JQ
0161 494 9646 - 07823 322338
email - asmarple@gmail.com
www.architecturalsolutionsltd.co.uk

Rev	Description	Date
A	Design Revisions	04/02/26
B	Minor Revisions	05/02/26

PROJECT
ADDRESS

Woodcock View,
Chapel Brow,
Charlesworth,
SK13 5HH

PROJECT

Woodcock View

TITLE

Sections

CLIENT

Mr D. Winterbottom

DRAWN BY
MJH

DATE
02/04/26

SCALE (@ A1)
1 : 50

PROJECT NUMBER
2978

DRAWING NUMBER

2978 - 06 B