

382080N


406080E

406080E

406100E

382080N

FOR TREE SURVEY AND
ROOT PROTECTION DRAWINGS REFER TO MULBERRY TREE
MANAGEMENT CONSULTANTS DRAWINGS AND DETAILS
ARB ASSESSMENT AND METHOD STATEMENT

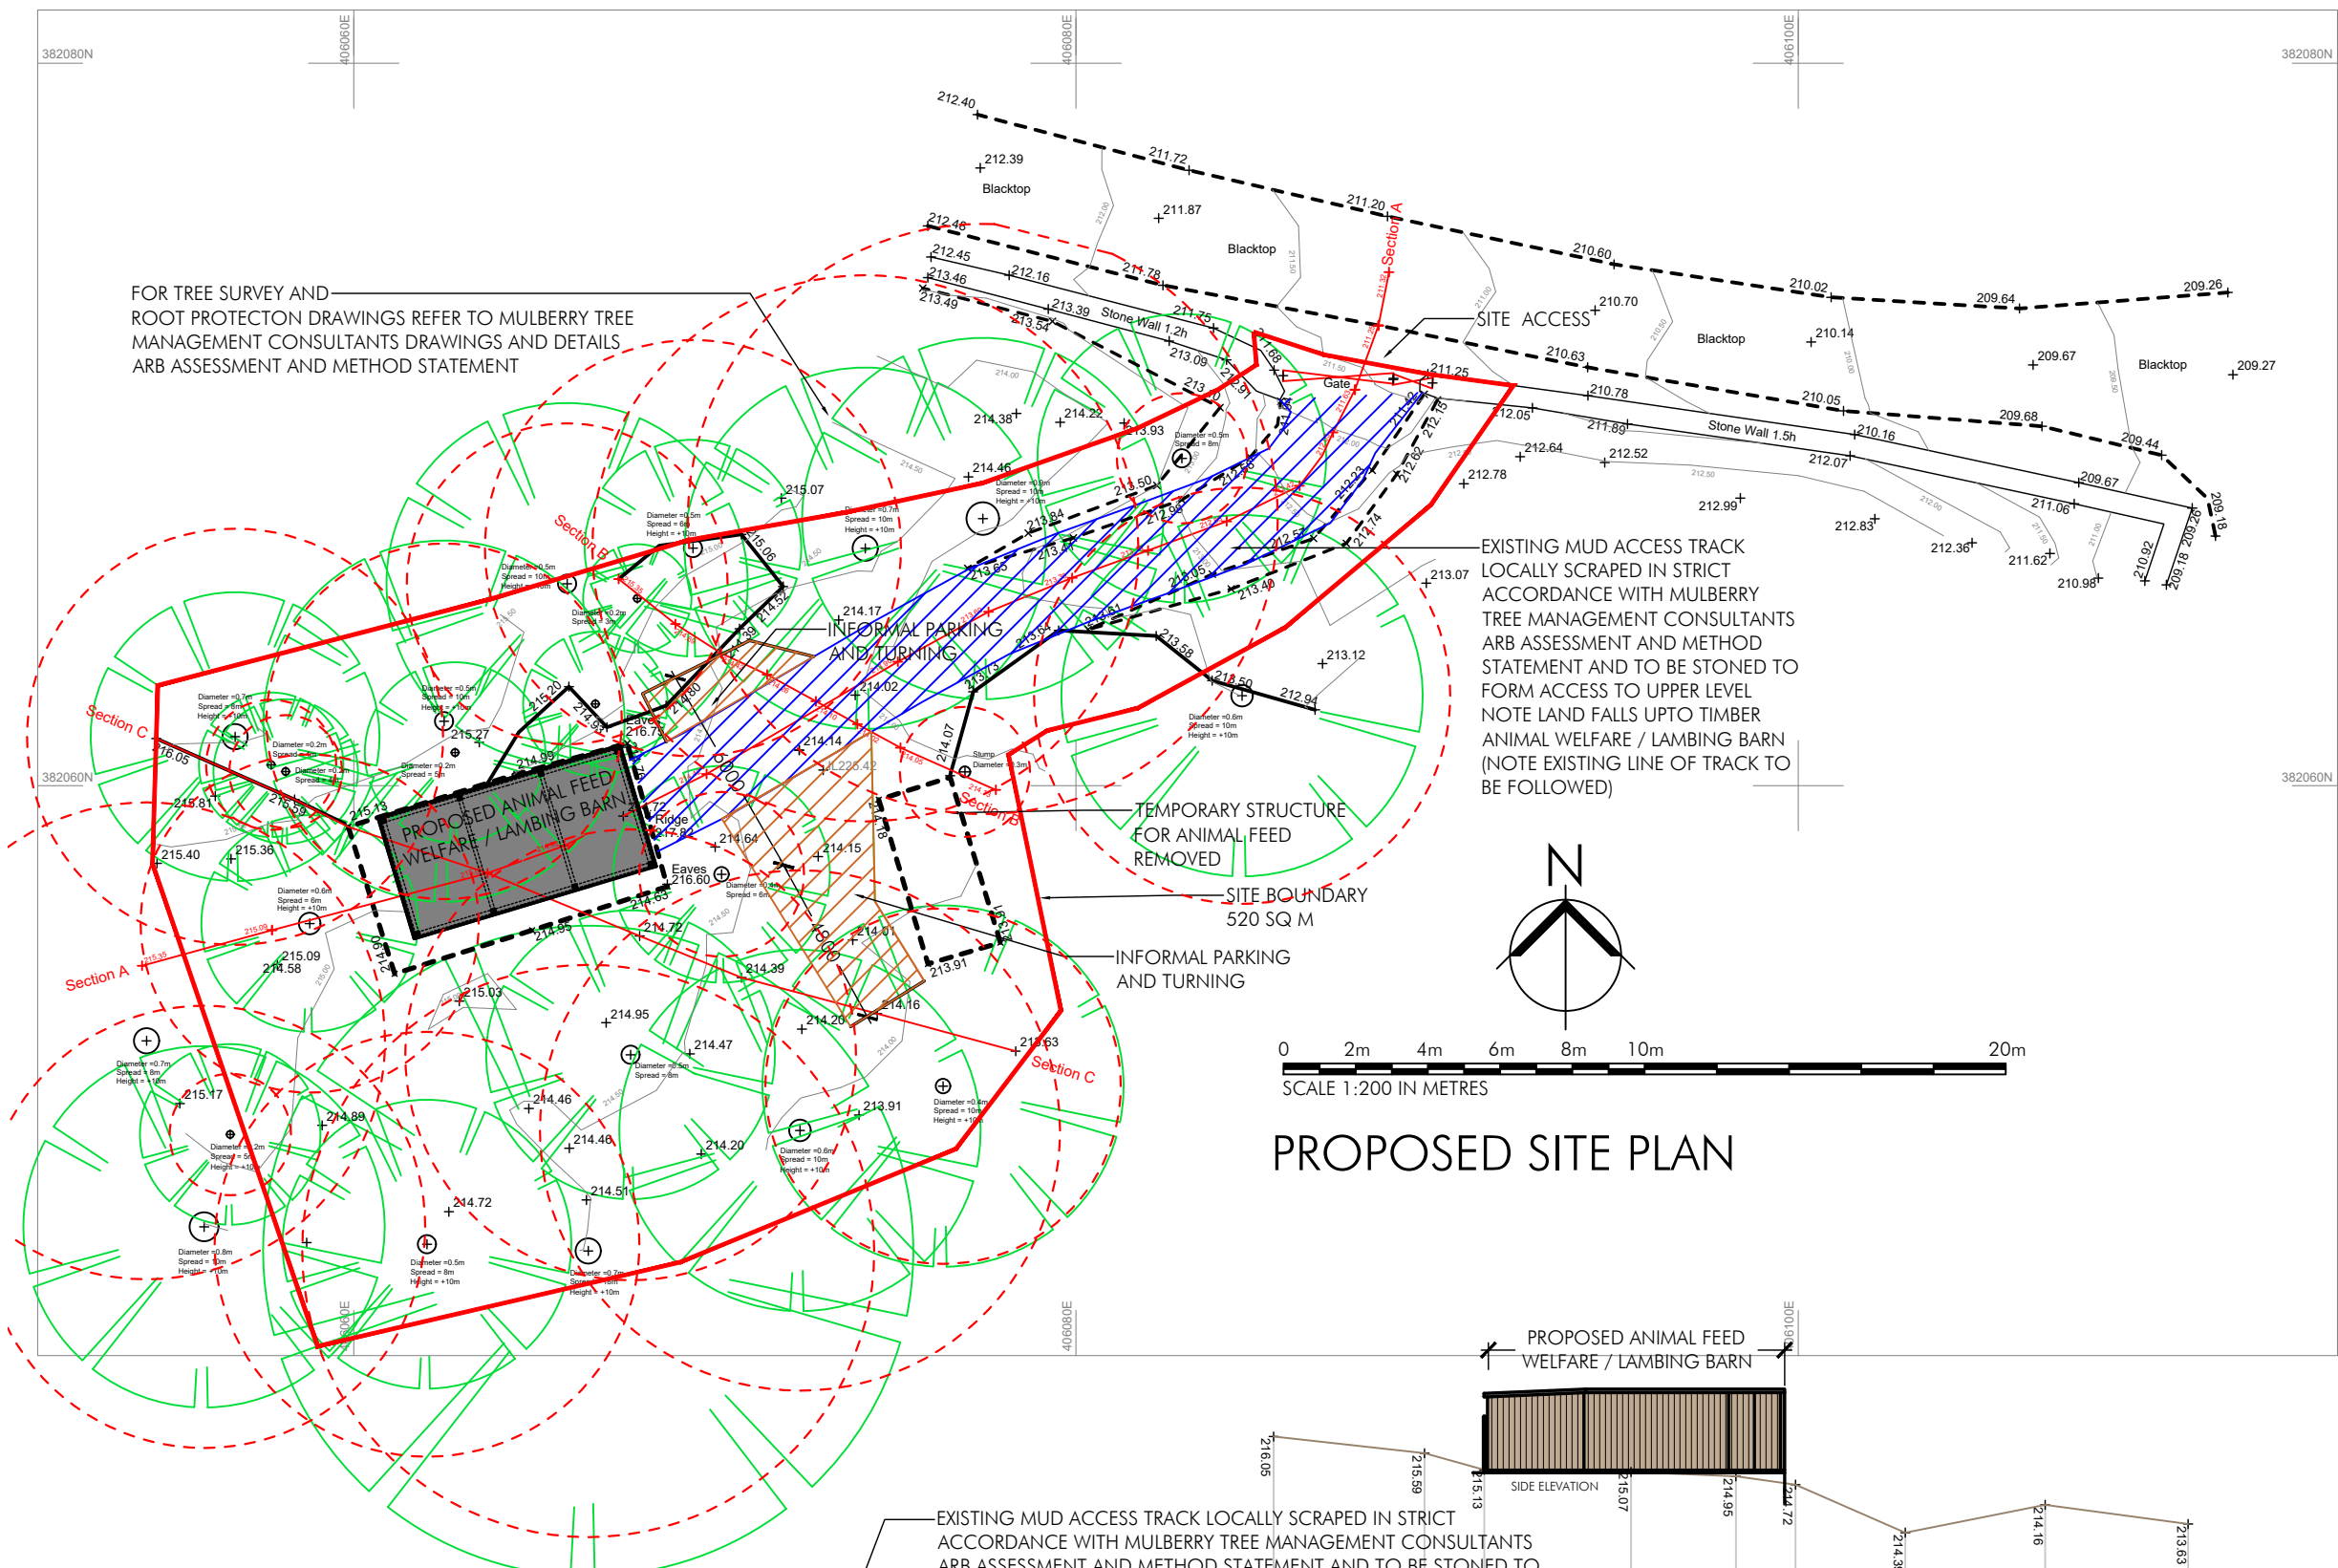

PROPOSED SITE PLAN

Topographical Survey Abbreviations

AC	""AIR CONDITIONING UNIT	LP	LAMP POST
B	BOLLARD	MKR	MARKER POST
BB	BELISHA BEACON	MH	MANHOLE
BED	BED LEVEL	OHC	OVERHEAD CABLE
BH	BOREHOLE (WITH No.)	PM	PARKING METER
BS	BUS STOP	P	POST
BT	BRITISH TELECOM COVER	RE	RODDING EYE
CATV	CABLE TELEVISION COVER	RS	ROAD SIGN
CC	CONTROL CABINET	RWL	RETAINING WALL
CL	COVER LEVEL (MANHOLE)	SA	SOAK AWAY
COL	COLUMN	SCAM	SECURITY CAMERA
CP	CATCH PIT	SG	STRIP GULLY
DP	RAIN WATER DOWN PIPE	SP	SIGN POST
EC	ELECTRIC CABLE	SV	STOP VALVE
EL	ELECTRIC COVER	TAP	WATER TAP
EP	ELECTRIC POLE	TCB	TELEPHONE CALL BACK
ER	EARTH ROD	THL	THRESHOLD LEVEL
FFL	FINISHED FLOOR LEVEL	TL	TRAFFIC LIGHT
FH	FIRE HYDRANT	TOF	TOP OF FENCE LEVEL
FLT	FLOODLIGHT	TOW	TOP OF WALL LEVEL
G	GULLY	TP	TELEGRAPH POLE
GP	GATE POST	TPIT	TRIAL PIT (WITH No.)
GV	GAS VALVE	VP	VENT PIPE
IC	INSPECTION CHAMBER	WLV	WATER LEVEL
IL	INVERT LEVEL	WM	WATER METER
KO	KERB OUTLET	WO	WASH OUT
LB	LITTER BIN		

- BUILDINGS
- OPEN SIDED BUILDINGS
- TREE SPREAD & DIA. TO SCALE
- GATE

INDICATES ROOT PROTECTION AS PER MULBERRY TREES MANAGEMENT CONSULTANTS DRAWINGS AND SURVEY

PROPOSED ANIMAL FEED
WELFARE / LAMBING BARN

EXISTING MUD ACCESS TRACK LOCALLY SCRAPED IN STRICT
ACCORDANCE WITH MULBERRY TREE MANAGEMENT CONSULTANTS
ARB ASSESSMENT AND METHOD STATEMENT AND TO BE STONED TO
FORM ACCESS TO UPPER LEVEL
NOTE LAND FALLS UPTO TIMBER ANIMAL WELFARE / LAMBING BARN
(NOTE EXISTING LINE OF TRACK TO BE FOLLOWED)

Section C
Datum 209.00m

STONED ACCESS ROAD

VEHICULAR ENTRANCE GATE

PEDESTRIAN
ENTRANCE GATE

STONED
ACCESS ROAD

STONE WALL

Section A
Datum 209.00m

Section B
Datum 209.00m

P3	ADDITIONAL INFO ADDED	25.03.26
P2	PROPOSED SITE PLAN	11.03.26
P1	DRAWN	14.01.26

PLG Design Ltd

DESIGN | PLANNING | PROJECT MANAGEMENT



T - 0161 464 6675
M - 07795 296644
E - paul.gill@plgdesign.co.uk

Unit 11 National Trading Estate,
Bramhall Moor Lane,
Hazel Grove,
Stockport, SK7 5AA

Address Land opposite Rose Cottage,
The Wash, Chapel En le Frith,
High Peak, SK23 0QN

Title Proposed Site Plan and Sections

Scale 1:200 @ A3

Job Number 25395	Drawing Number PL03	Issue P3
---------------------	------------------------	-------------