



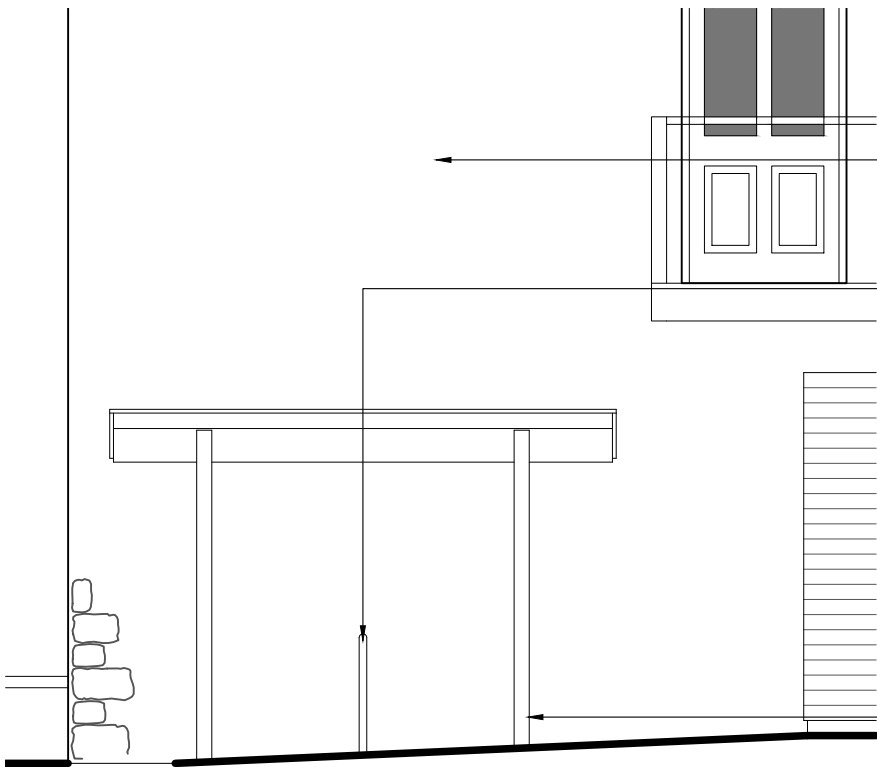


- Existing Building**
Existing building to be retained and converted as shown in drawings 201 - 209
- Bike Racks**
Install new, 3 No. powder coated steel, 800mm x 800mm, Sheffield 'D' curved circular hollow section bike parking rails as shown, bolt fixed to concrete footing with 6 x 12mm bolts per stand, colour to be confirmed NOTE, see drawing 201 for details of locations and stand numbers
- Existing Yard**
Existing raised external area retained and paved, for details refer to drawing 201
- Shelter**
Install new 100mm x 100mm treated sw timber posts fixed to the ground on galvanised steel base posts, roof to be 50mm x 100mm treated sw rafters overlaid with profiled metal sheet all as shown

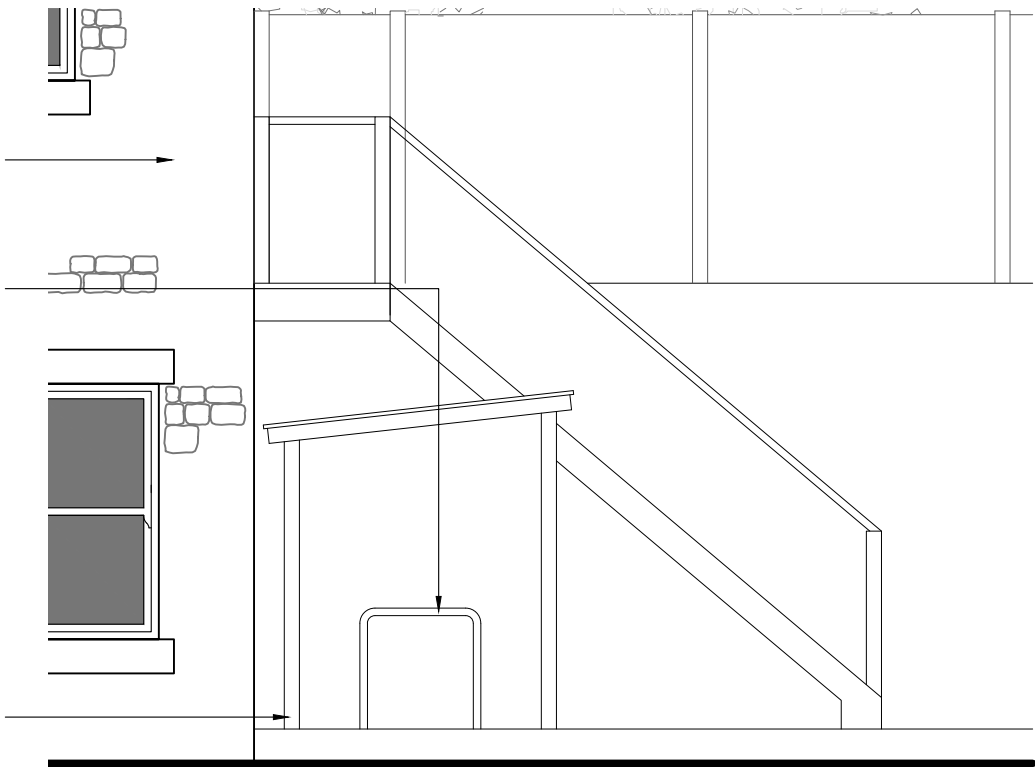

Typical Bike Store Area Front Elevation As Proposed

Scale 1:50@A3

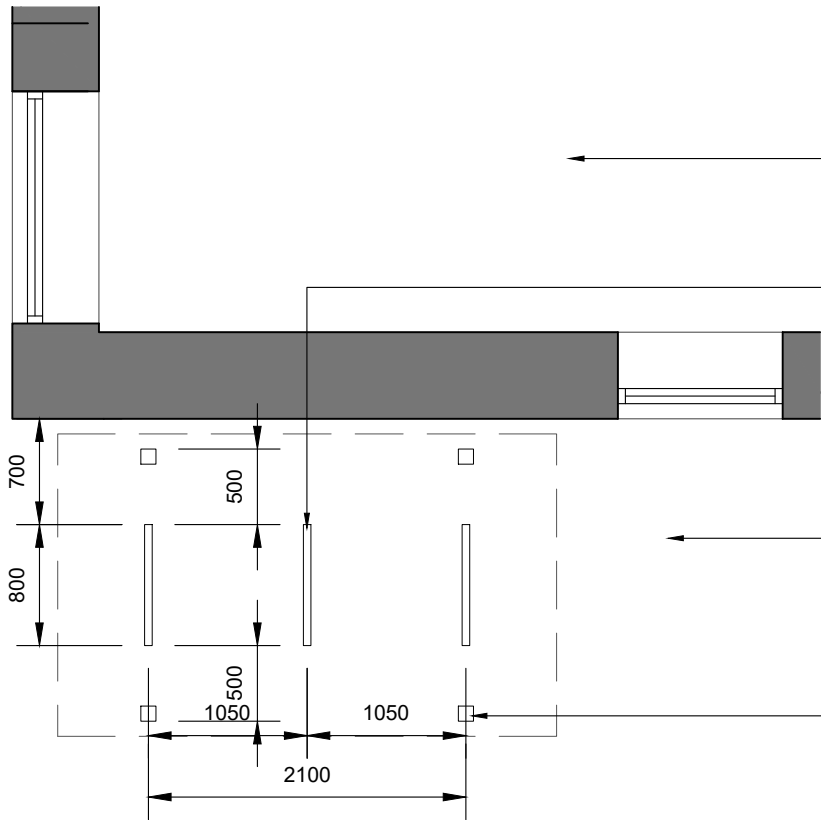

- Existing Building**
Existing building to be retained and converted as shown in drawings 201 - 209
- Bike Racks**
Install new, 3 No. powder coated steel, 800mm x 800mm, Sheffield 'D' curved circular hollow section bike parking rails as shown, bolt fixed to concrete footing with 6 x 12mm bolts per stand, colour to be confirmed NOTE, see drawing 201 for details of locations and stand numbers
- Existing Yard**
Existing raised external area retained and paved, for details refer to drawing 201
- Shelter**
Install new 100mm x 100mm treated sw timber posts fixed to the ground on galvanised steel base posts, roof to be 50mm x 100mm treated sw rafters overlaid with profiled metal sheet all as shown

Typical Bike Store Area Floor Plan As Proposed

Scale 1:50@A3

ISSUED FOR PLANNING

REVISION	DATE	DRAWN	CHECKED	DESCRIPTION	SCALE	DATE
CLIENT	BOSS PROPERTIES	1:50 @A3	NOV 2025			
PROJECT	ADULT EDUCATION CENTRE, NEW MILLS	DRAWN	ML	CHECKED		
DRAWING TITLE	TYPICAL CYCLE STORAGE DETAILS AS PROPOSED	JOB NUMBER	240705	DRAWING NO.	210	REVISION

TIMEARCHITECTS