



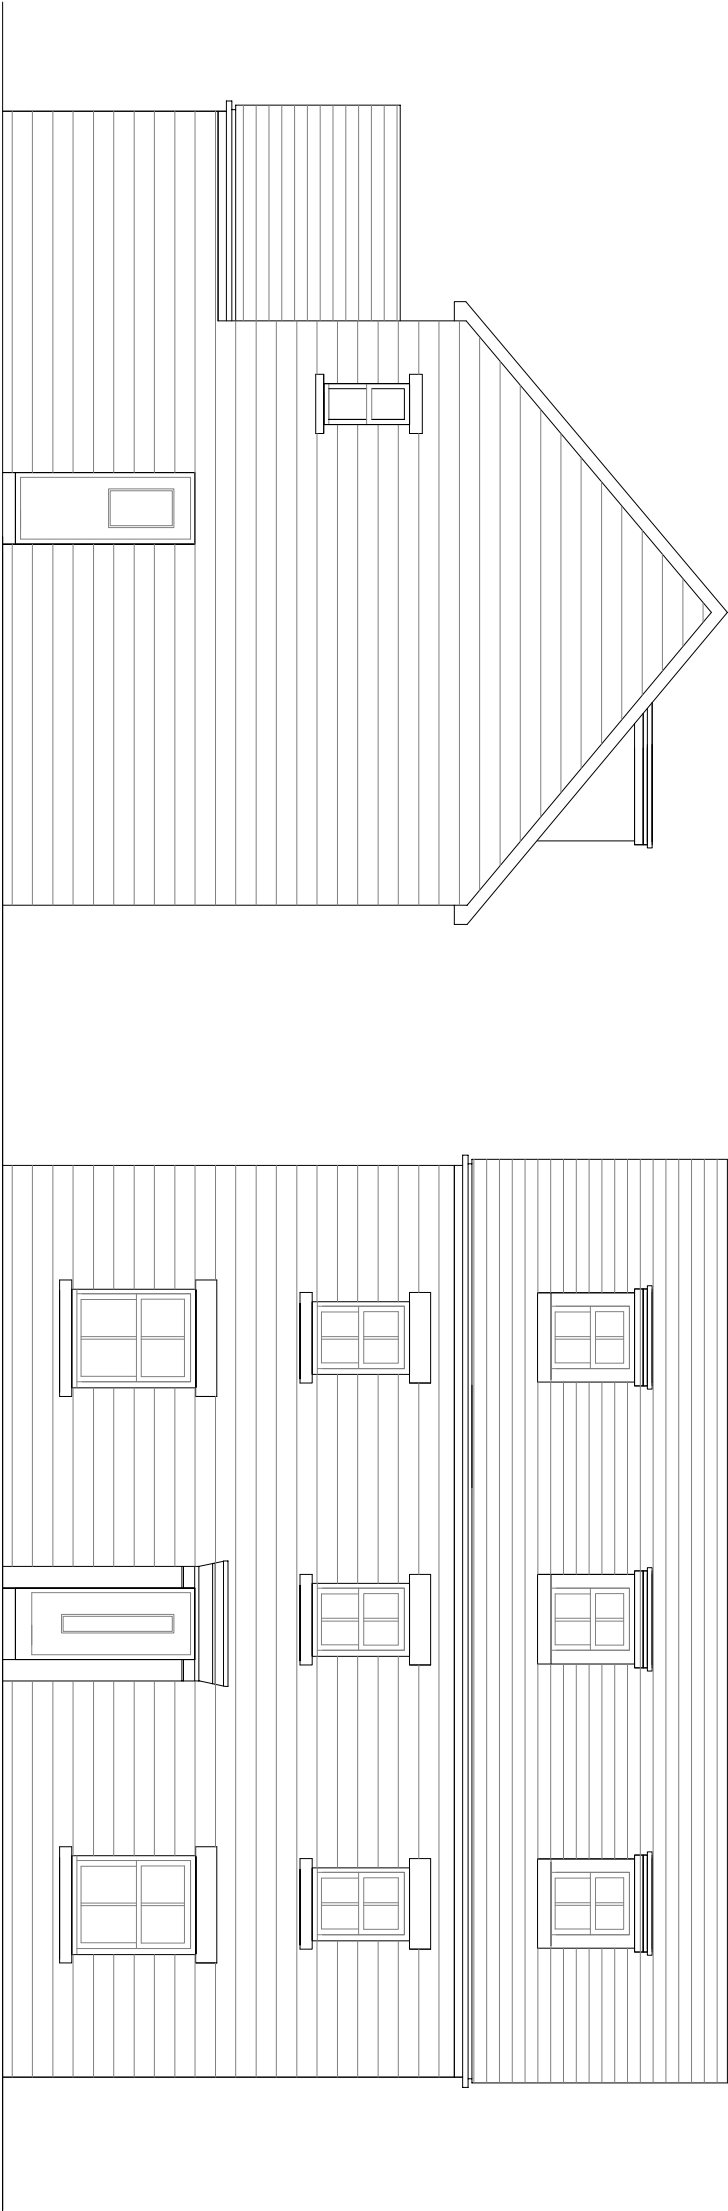

Original Side Elevation

Original Front Elevation

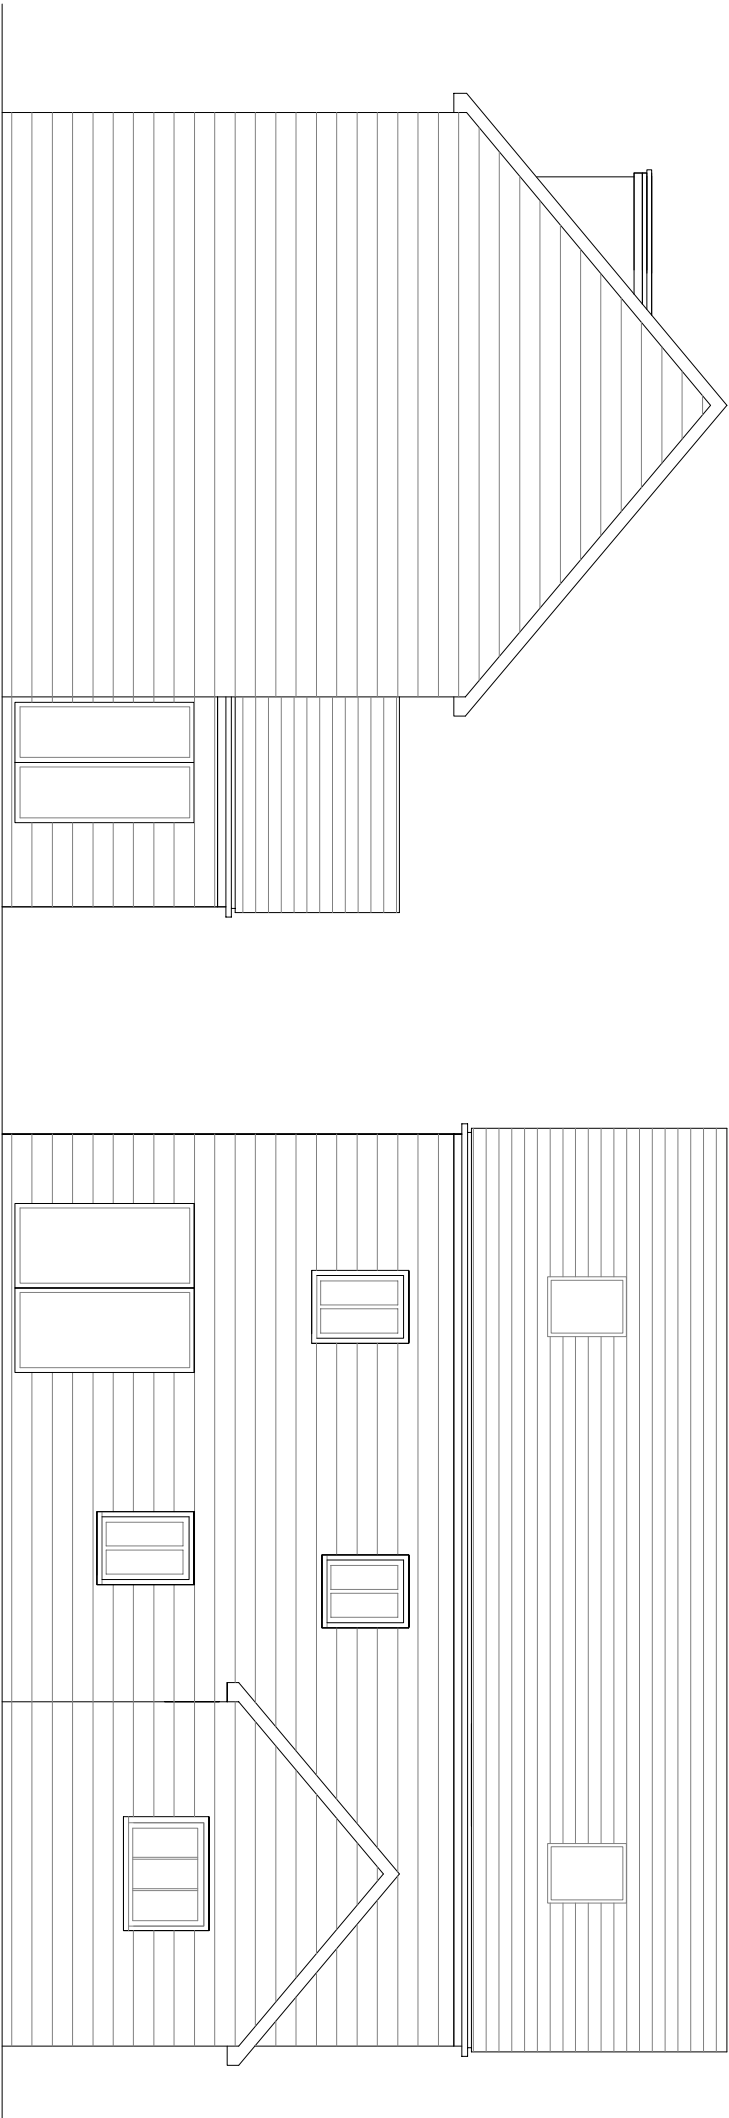

Original Side Elevation

Original Rear Elevation

REVISIONS				
NO.	DATE	BY	SCALE	AREA
1	26/01/20	Mr C	1:100@A3	SQA, SQT
PROJECT: Retrospective application for a single storey rear garden room extension at 35 Hogshaw Drive, Buxton				
CLIENT: Mr. C. Smith				
TITLE: Original Elevations				
DRAWING NUMBER: 03.02				
REV: -				

Wylie Architecture

Residential Architecture Design and Planning
07875553825
www.wyliearchitecture.co.uk