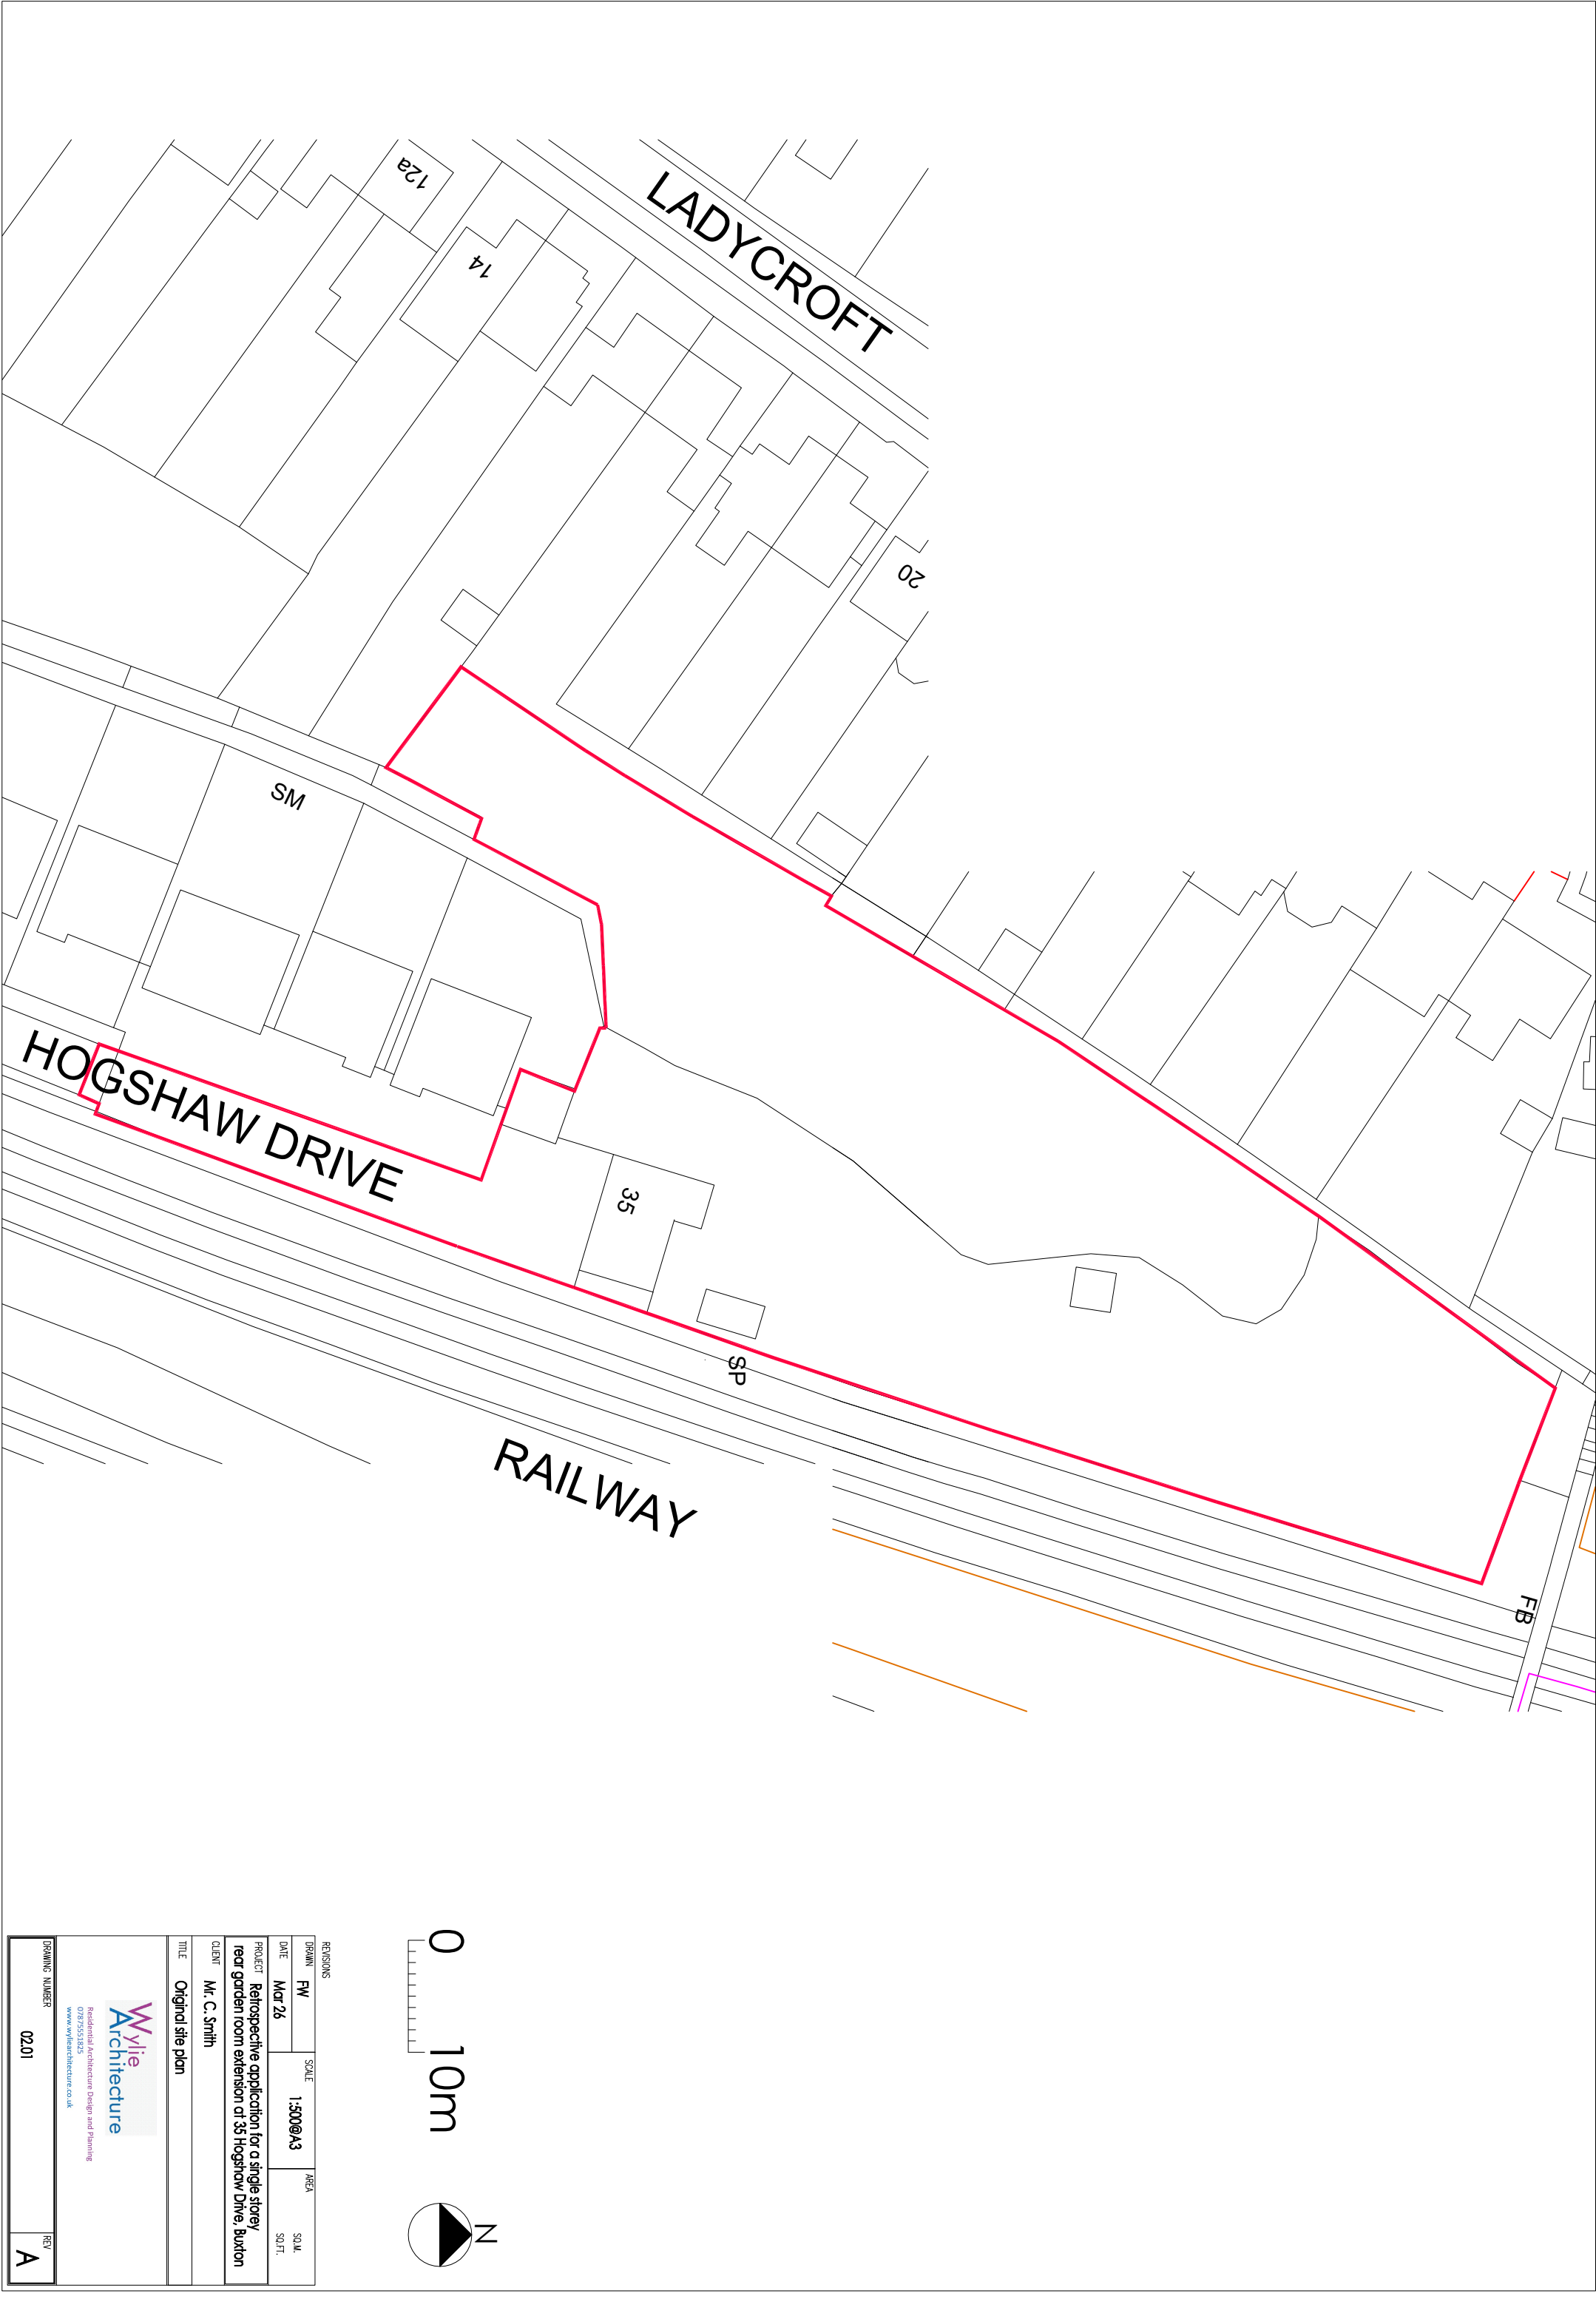


REVISIONS			
DRAWN	FW	SCALE	AREA
DATE	Mar 26	1:500@A3	SQ.M.
PROJECT Retrospective application for a single storey rear garden room extension at 35 Hogshaw Drive, Buxton			
CLIENT Mr. C. Smith			
TITLE Original site plan			
DRAWING NUMBER 02.01			
REV A			