



Notes

Jennings Design Associates take no responsibility for any dimensions obtained by scaling from this drawing. If no dimension is shown the recipient must ascertain the dimension specifically from the Architect or by site measurement. Supplying this drawing in digital form is solely for convenience and no reliance may be placed on digital data. All data must be checked against hard copy. Dimensions must be checked on site. Any discrepancies must be reported to the Architect immediately. This drawing is copyright of Jennings Design Associates

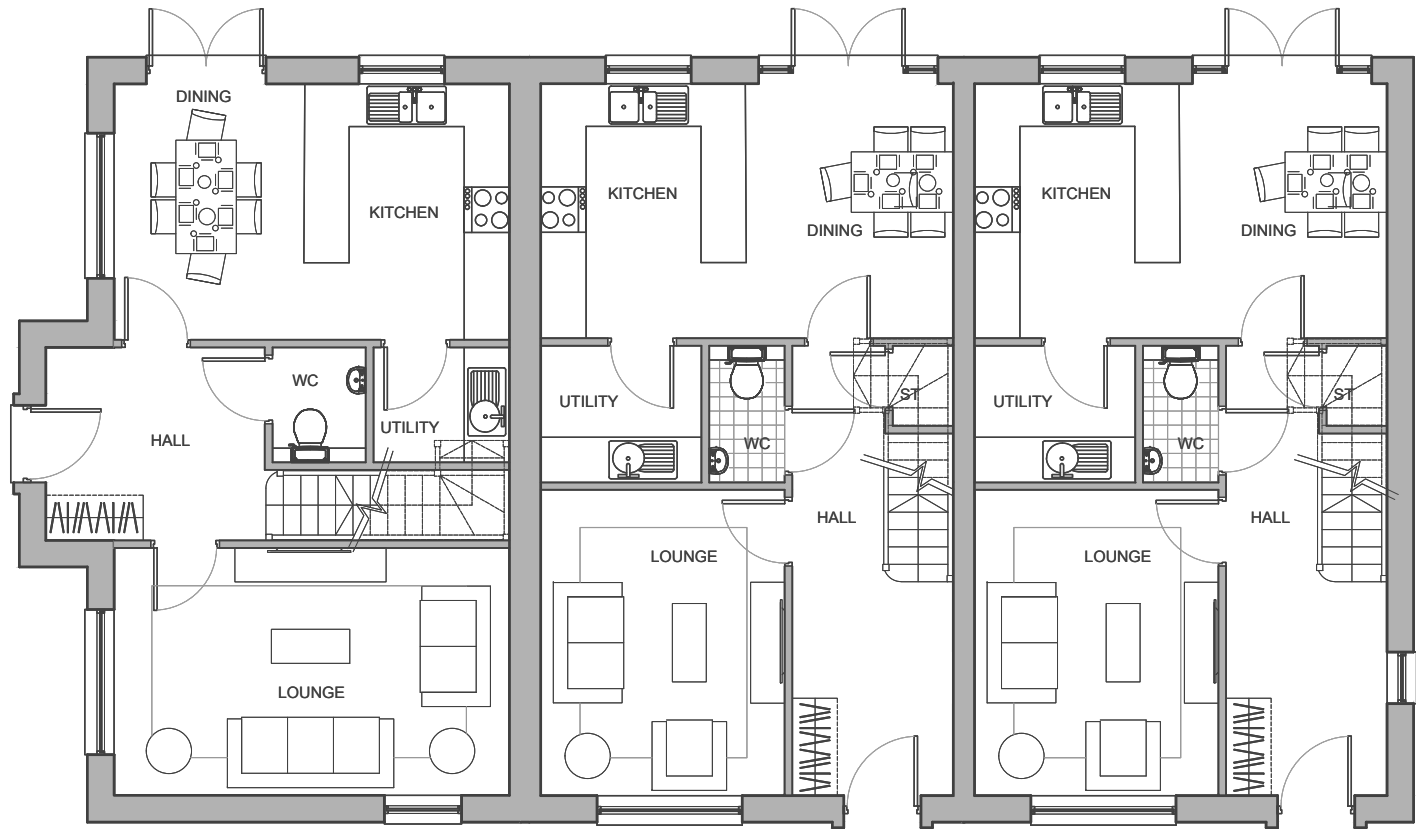

Proposed Ground Floor 1:100

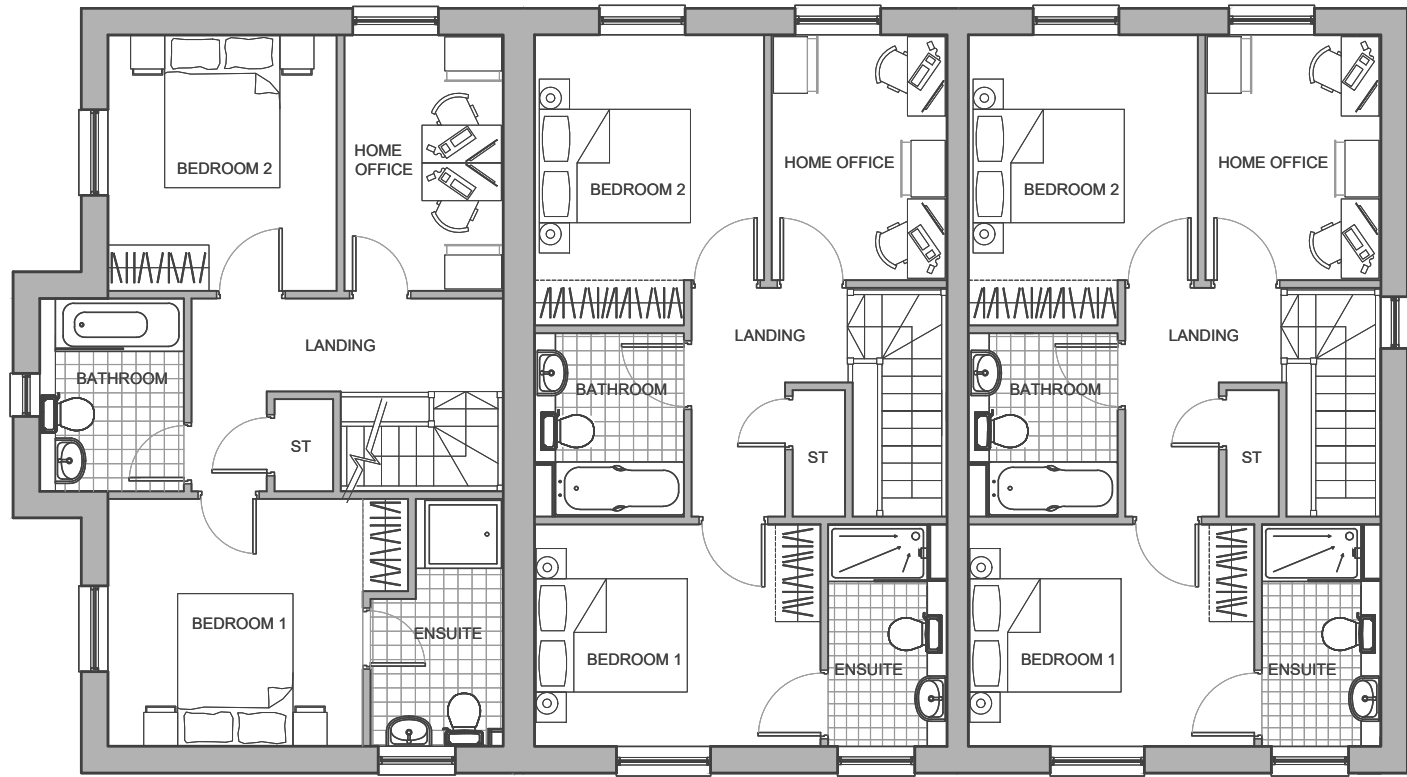

Proposed First Floor 1:100

Proposed Front Elevation 1:100



N.B: Floor levels of houses may be staggered dependent on ground levels.


Proposed Side (Left) Elevation 1:100



Proposed Rear Elevation 1:100




N.B: Floor levels of houses may be staggered dependent on ground levels.

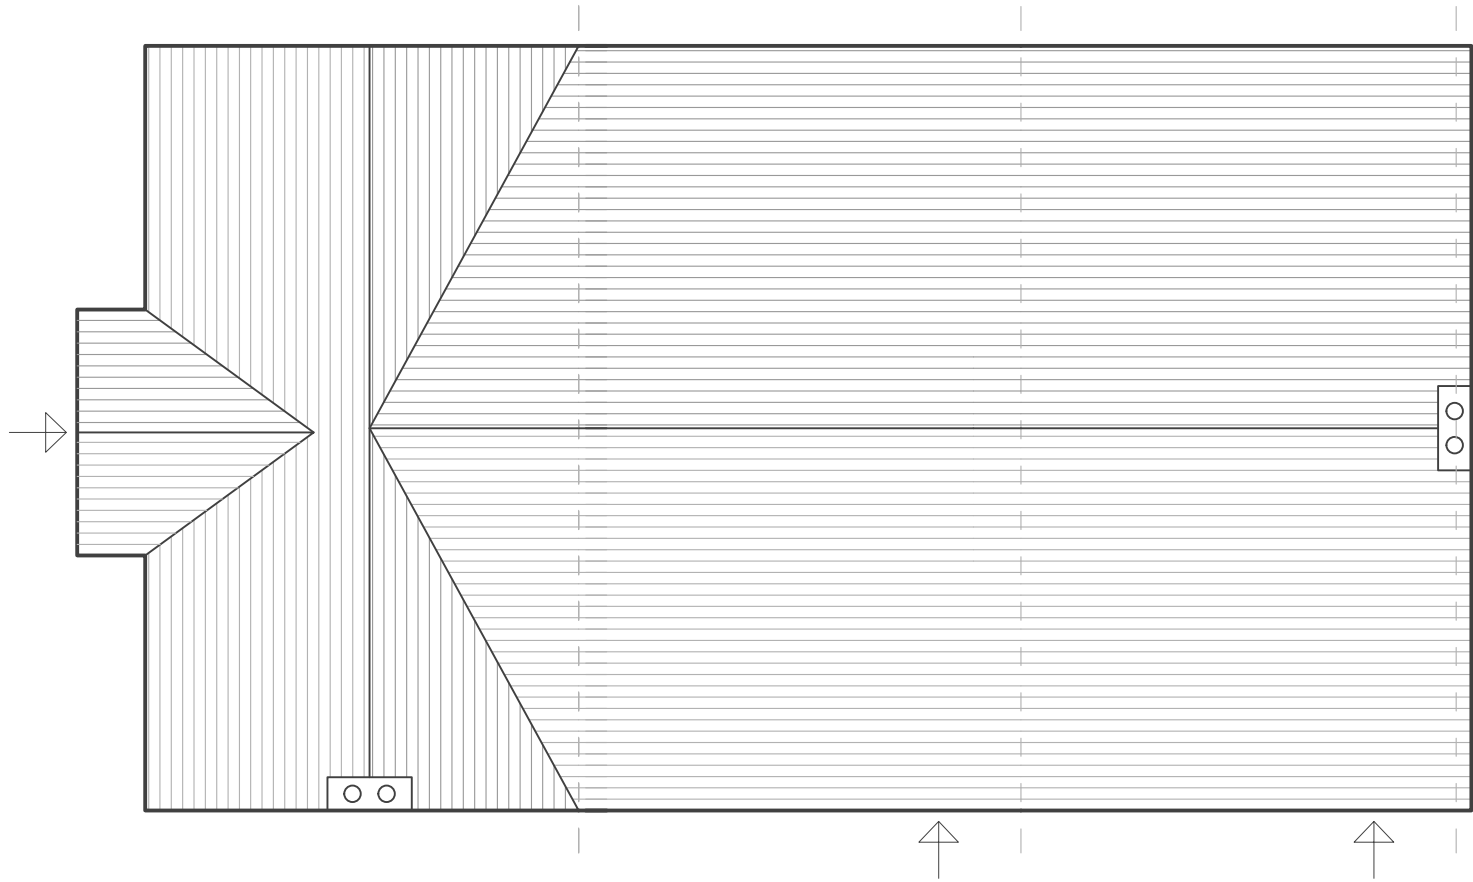

Proposed Roof Plan 1:100

Proposed Side (Right) Elevation 1:100

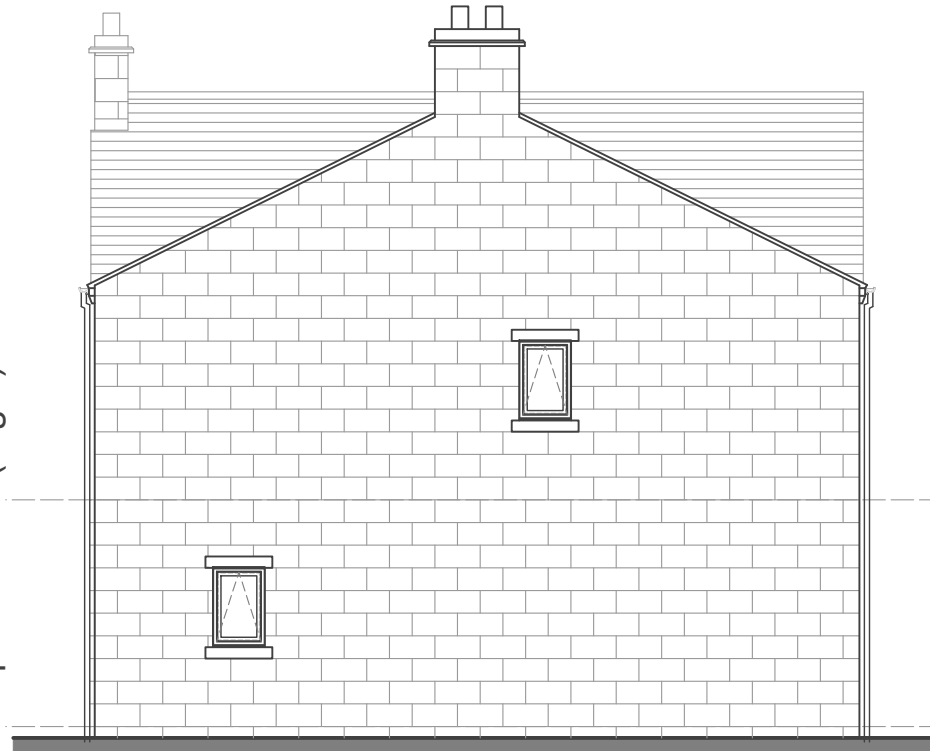

- MATERIAL LEGEND:
- ① Natural Slate Roof
 - ② Natural gritstone walling
 - ③ Natural gritstone heads / cills
 - ④ Black uPVC fascia and soffits
 - ⑤ Black uPVC windows
 - ⑥ Black gutters and downpipes
 - ⑦ Black composite door

P01	Initial Issue	-	-	-
Rev	Description	Date	By	Chk



jda architects

info@jda-architects.com
www.jda-architects.com

manchester: 0161 336 5011
liverpool: 0151 665 0112

Project Details: 1343 - Miry Meadow, Chapel en le Frith			
Client: Mellor Homes Ltd			
RIBA Workstage: Stage 3 Planning		Status/Sustainability Code: S0	
Scale: 1:100	@ Original Size A2	Date: 11/03/26	Drawn By: JAM Checked By: SB

Project Code	Originator	Vol/Sys	Level	Type	Role	Number
1343-JDA-Z1-ZZ-DR-A-0002						
Description: Proposed House Type A and A+ Terrace						Rev
						P01

