



Notes


Jennings Design Associates take no responsibility for any dimensions obtained by scaling from this drawing. If no dimension is shown the recipient must ascertain the dimension specifically from the Architect or by site measurement. Supplying this drawing in digital form is solely for convenience and no reliance may be placed on digital data. All data must be checked against hard copy. Dimensions must be checked on site. Any discrepancies must be reported to the Architect immediately. This drawing is copyright of Jennings Design Associates

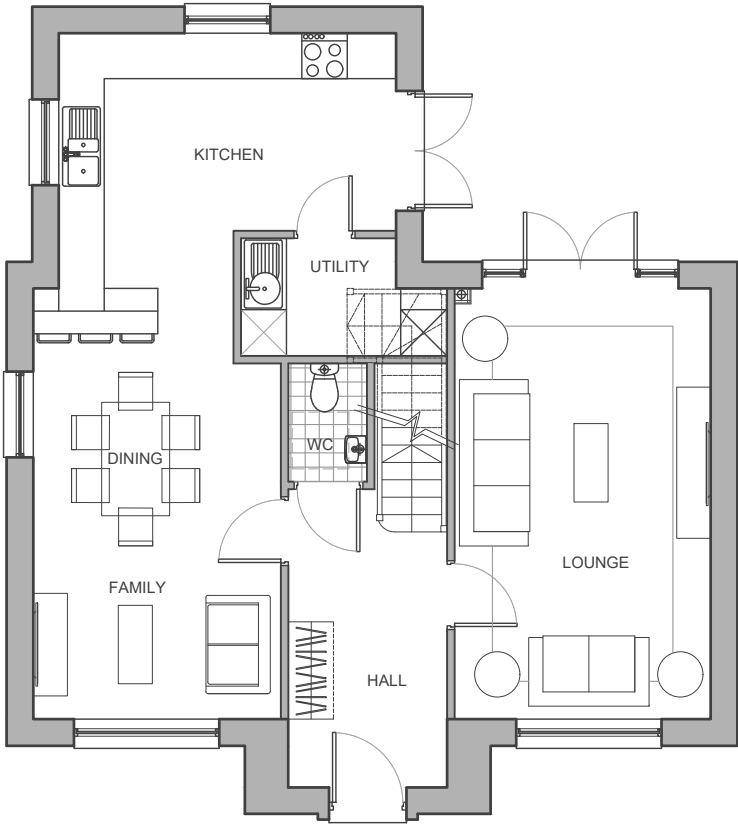

Proposed Ground Floor 1:100

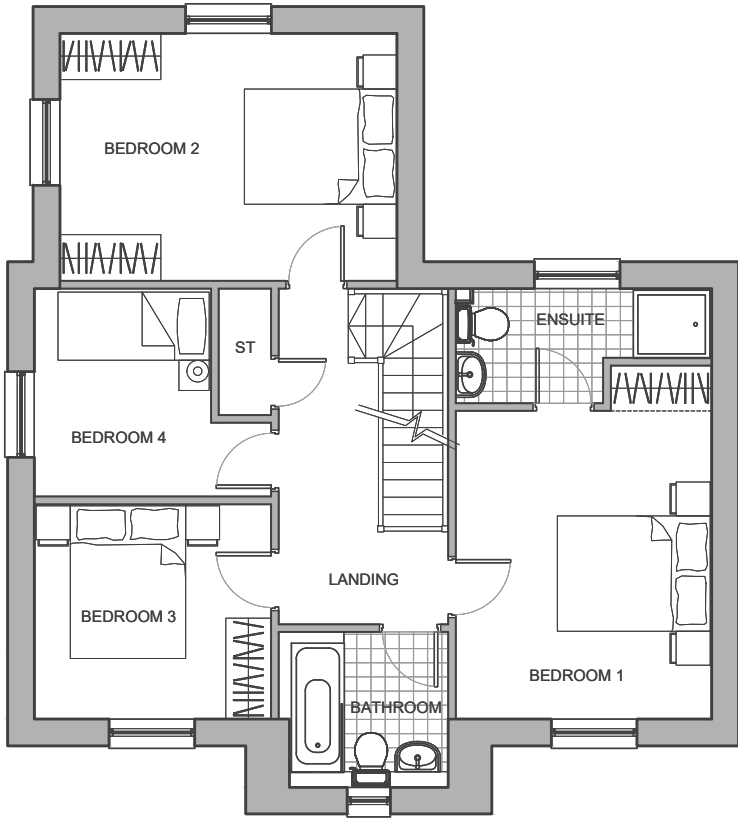

Proposed First Floor 1:100

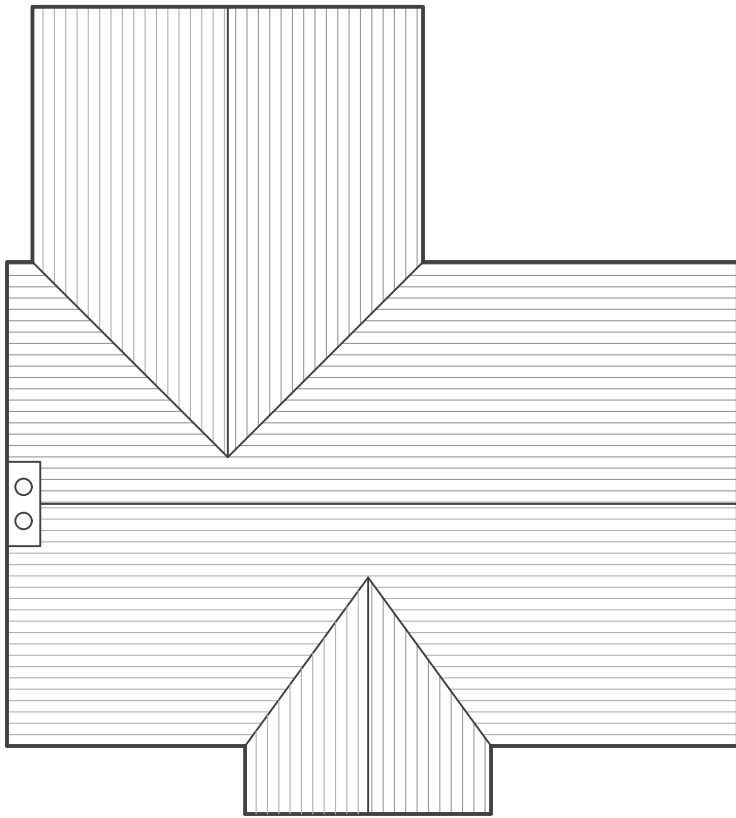

Proposed Roof Plan 1:100



Proposed Front Elevation 1:100



Proposed Side (Left) Elevation 1:100



Proposed Rear Elevation 1:100



Proposed Side (Right) Elevation 1:100

MATERIAL LEGEND:

- ① Natural Slate Roof
- ② Natural gritstone walling
- ③ Natural gritstone heads / cills
- ④ Black uPVC fascia and soffits
- ⑤ Black uPVC windows
- ⑥ Black gutters and downpipes
- ⑦ Black composite door

P04	Roof plan added	11/03/26	JAM	RH
P03	Material legend added	15/07/25	JAM	RH
P02	Minor amendments	08/07/25	JAM	RH
P01	Initial Issue	-	-	-
Rev	Description	Date	By	Chk

jda architects

info@jda-architects.com
www.jda-architects.com

manchester: 0161 336 5011
liverpool: 0151 665 0112

Project Details:		1343 - Miry Meadow, Chapel en le Frith	
Client:		Mellor Homes Ltd	
RIBA Workstage:		Stage 3 Planning	
Status/Sustainability Code:		S0	
Scale:	@ Original Size	Date:	21/05/2025
1/100	A2	Drawn By:	JAM
		Checked By:	SB

Project Code	Originator	Vol/Sys	Level	Type	Role	Number
1343-JDA-Z2-ZZ-DR-A-0000						
Description						Rev
Proposed House Type B						P04



Scale 1:100