




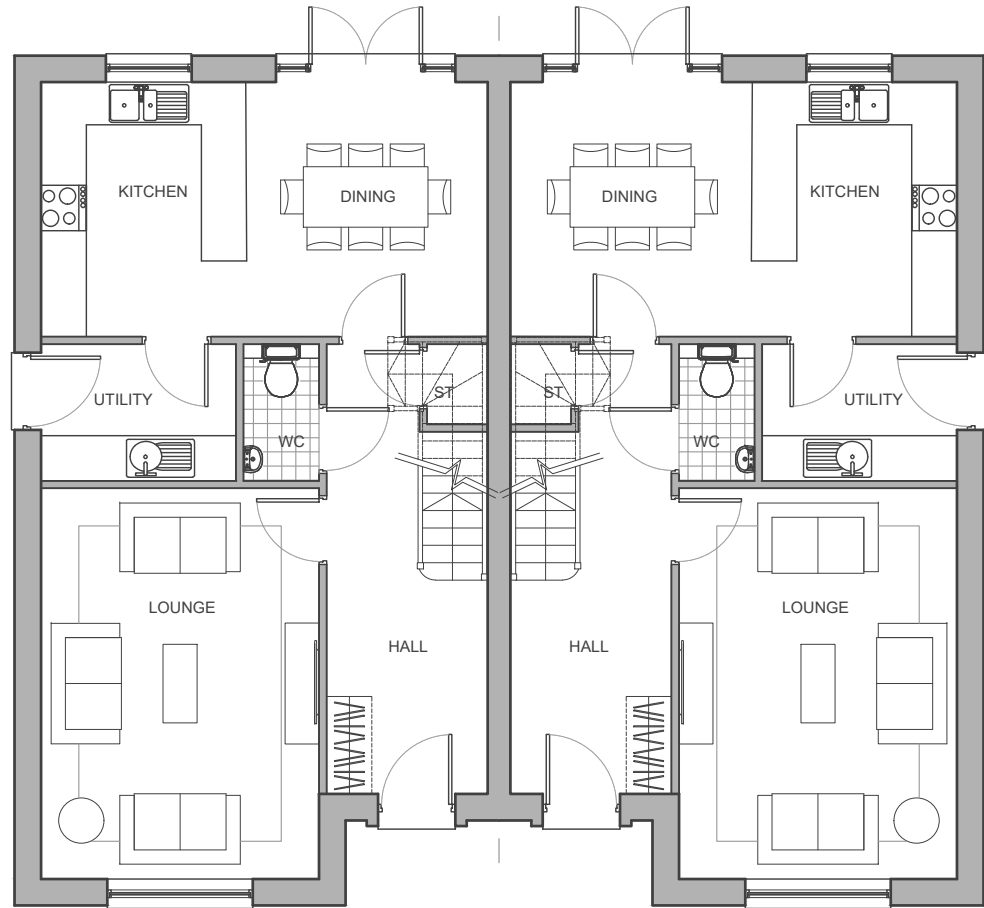

Proposed Ground Floor 1:100

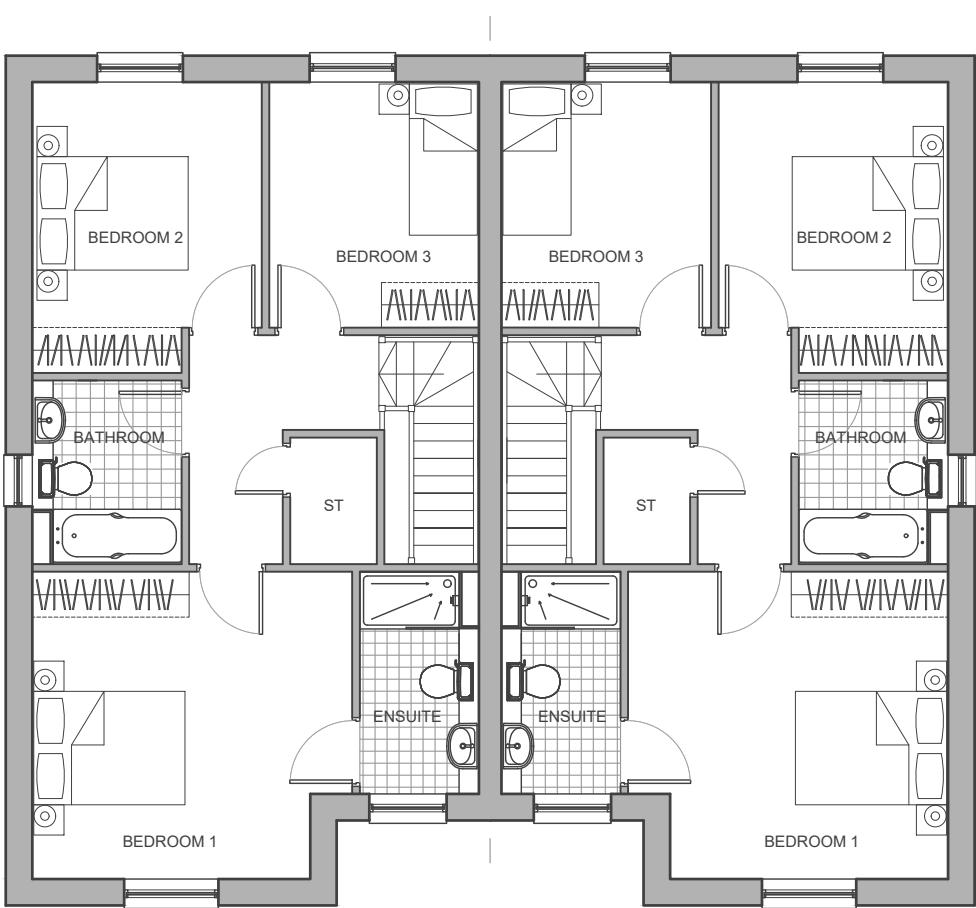

Proposed First Floor 1:100

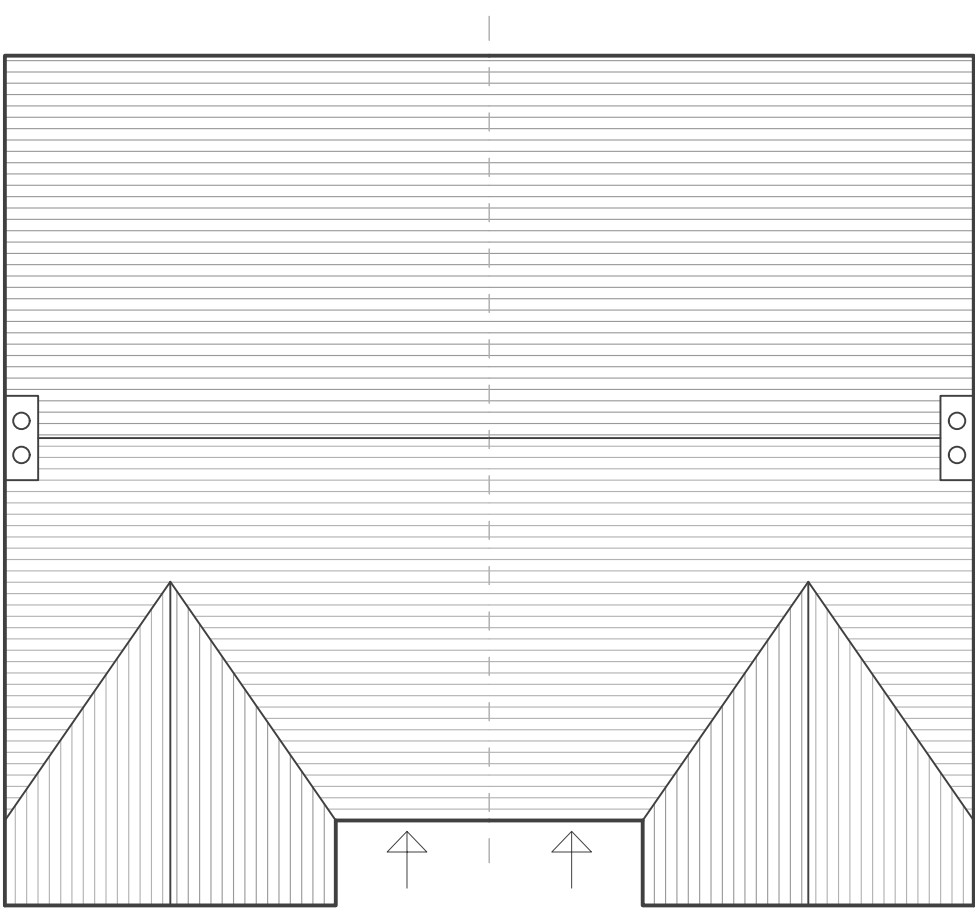

Proposed Roof Plan 1:100



Proposed Front Elevation 1:100



Proposed Side (Right) Elevation 1:100



Proposed Rear Elevation 1:100



Proposed Side (Left) Elevation 1:100

N.B: Floor levels of houses may be staggered dependent on ground levels.

N.B: Floor levels of houses may be staggered dependent on ground levels.

MATERIAL LEGEND:

- ① Natural Slate Roof
- ② Natural gritstone walling
- ③ Natural gritstone heads / cills
- ④ Black uPVC fascia and soffits
- ⑤ Black uPVC windows
- ⑥ Black gutters and downpipes
- ⑦ Black composite door

Notes

Jennings Design Associates take no responsibility for any dimensions obtained by scaling from this drawing. If no dimension is shown the recipient must ascertain the dimension specifically from the Architect or by site measurement. Supplying this drawing in digital form is solely for convenience and no reliance may be placed on digital data. All data must be checked against hard copy. Dimensions must be checked on site. Any discrepancies must be reported to the Architect immediately. This drawing is copyright of Jennings Design Associates

jda architects
info@jda-architects.com
www.jda-architects.com
manchester: 0161 336 5011
liverpool: 0151 665 0112

P03	Roof plan added	12/03/26	JAM	RH
P02	Material legend added	15/07/25	JAM	RH
P01	Initial Issue	-	-	-
Rev	Description	Date	By	Chk

Project Details:
1343 - Miry Meadow, Chapel en le Frith

Client:
Mellor Homes Ltd

RIBA Workstage:
Stage 3 Planning

Status/Suitability Code:
S0

Scale:
1/100

@ Original Size
A2

Date:
08/07/2025

Drawn By:
JAM

Checked By:
SB

Project Code	Originator	Vol/Sys	Level	Type	Role	Number
1343-JDA-Z5-ZZ-DR-A-0000						
Description Proposed House Type E						Rev
						P03

0 1m 2m
Scale 1:100

Z:\1343 - Miry Meadow, Chapel en le Frith\Drawings\Live\plots\1343-JDA-Z5-ZZ-DR-A-0000-ProposedHouseTypeE.dwg