

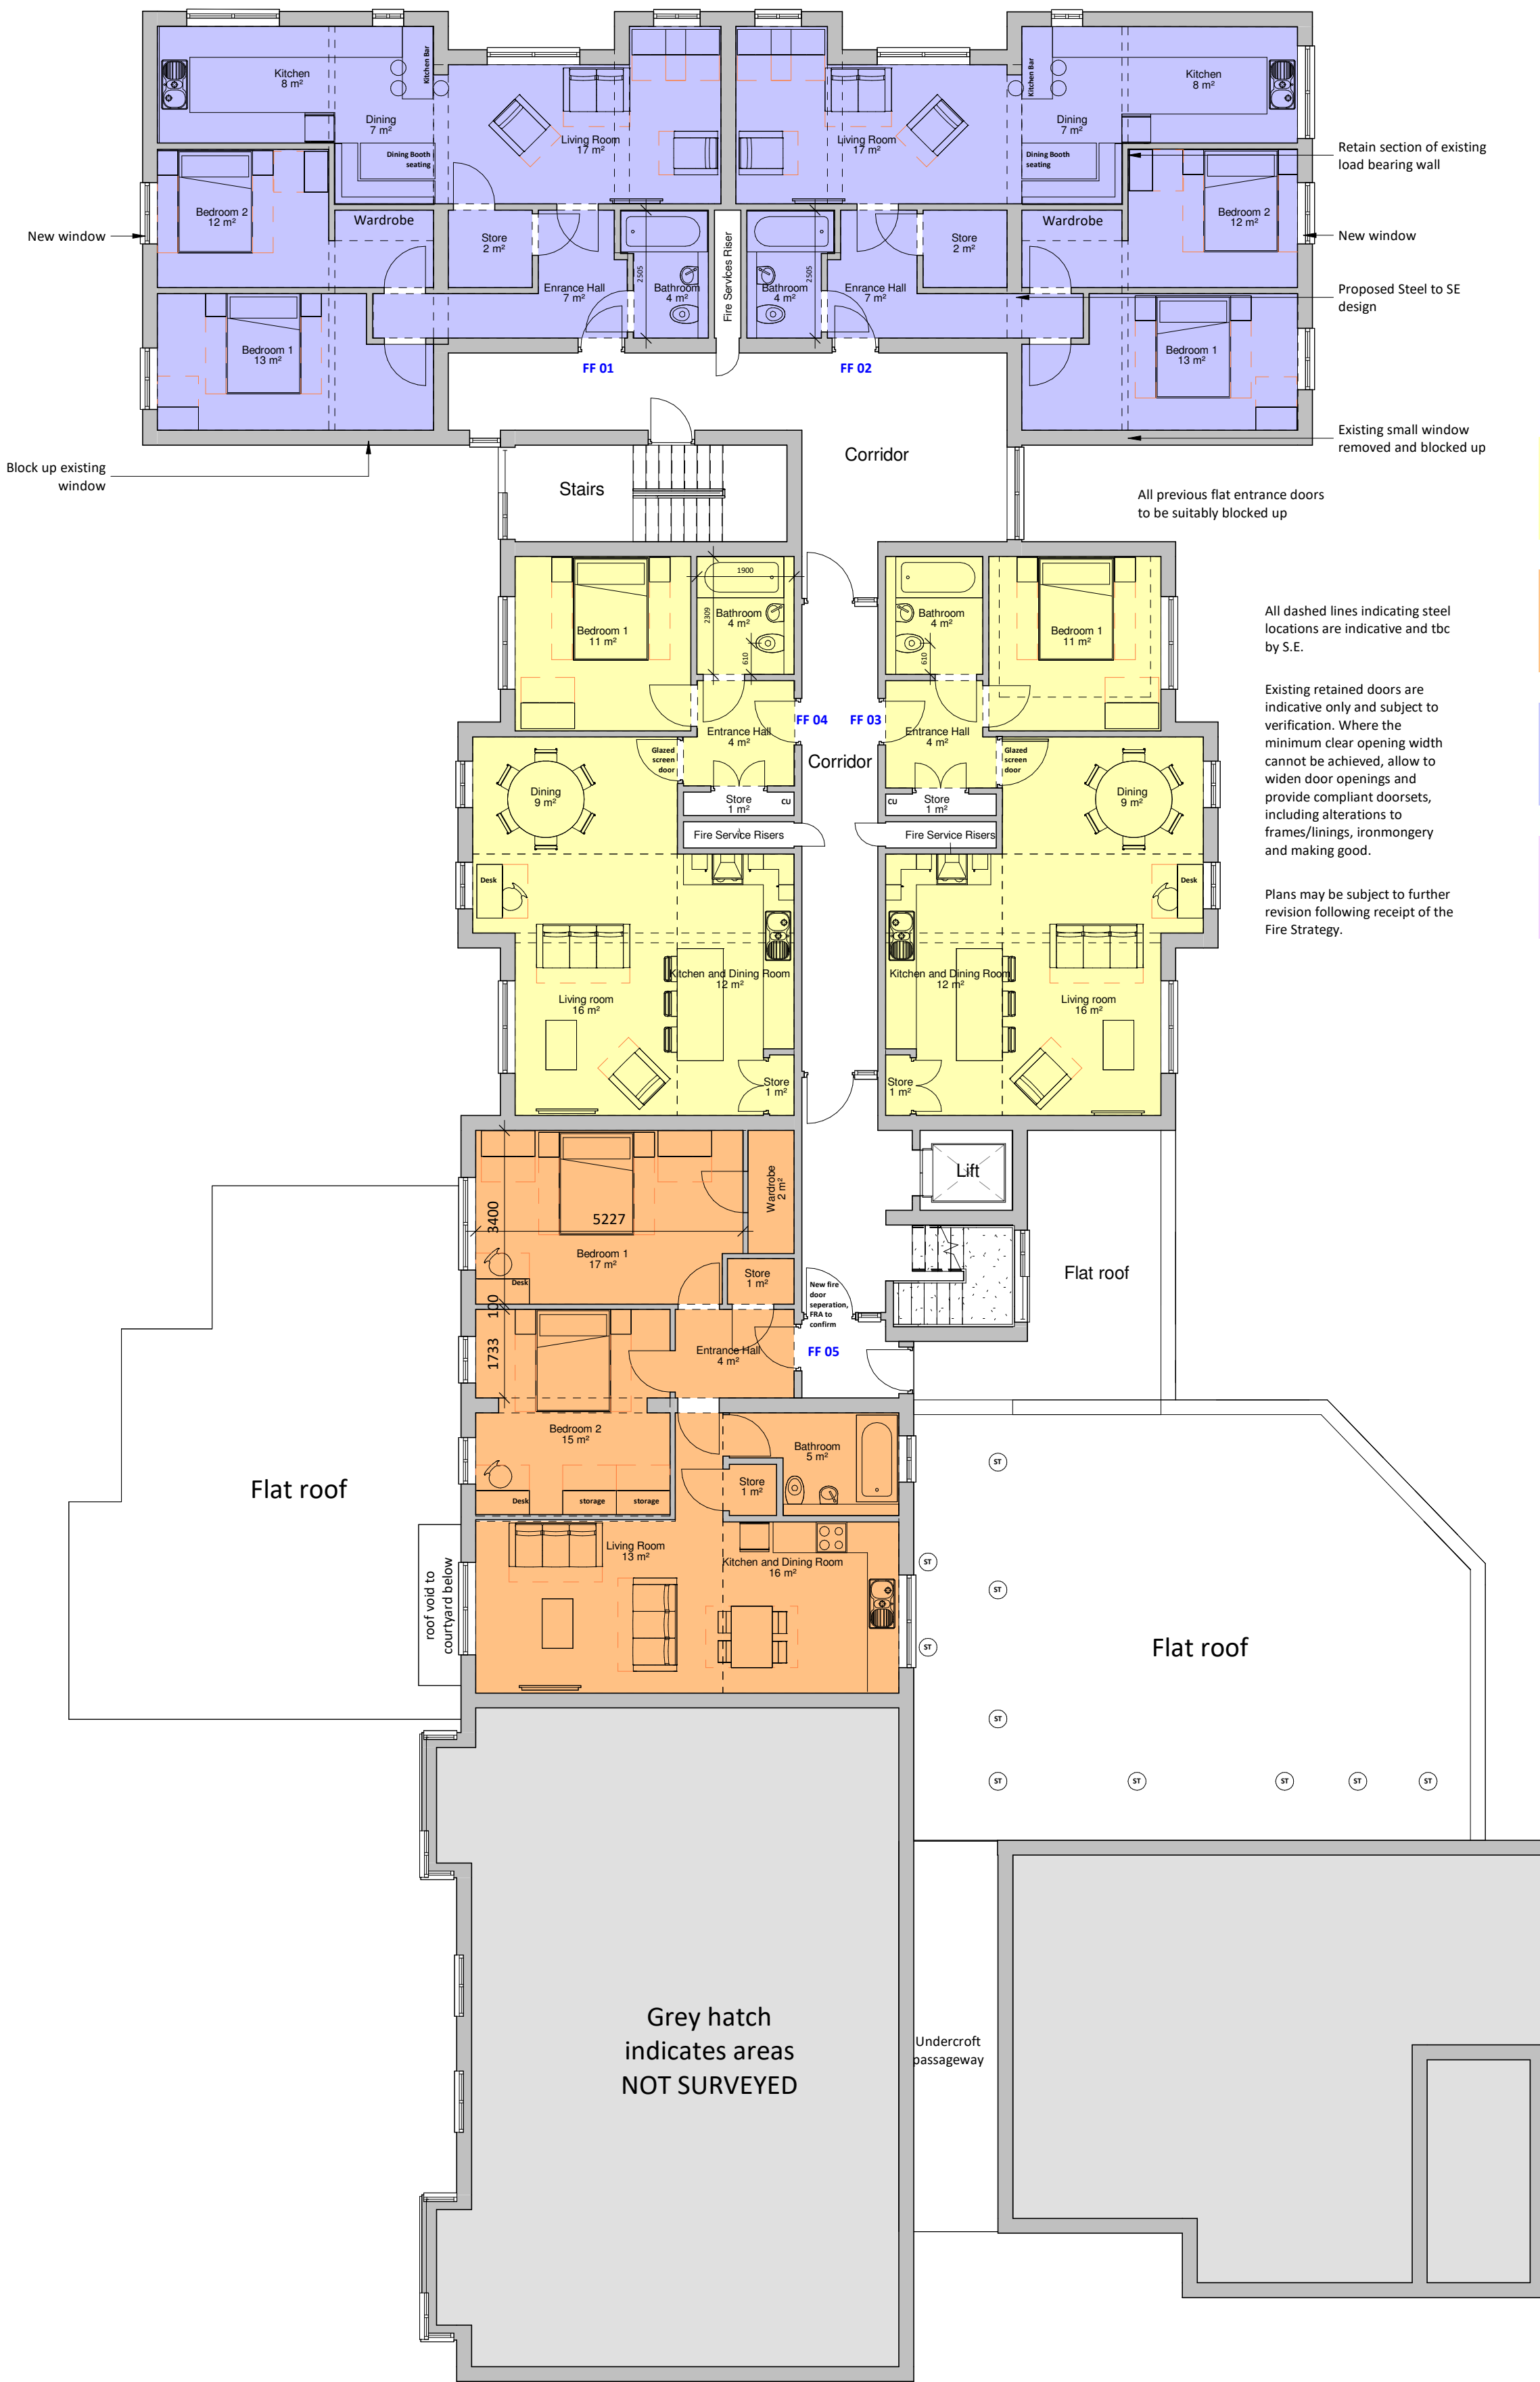


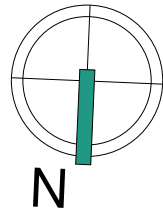

ALL DIMENSIONS MUST BE CHECKED ON SITE BY CONTRACTOR PRIOR TO CONSTRUCTION, MANUFACTURE OF ANY COMPONENTS AND ORDERING OF MATERIALS AND EQUIPMENT.

THIS DRAWING AND ASSOCIATED COPYRIGHT REMAINS THE PROPERTY OF BERNARD TAYLOR PARTNERSHIP LIMITED UNLESS OTHERWISE AGREED. ANY UNAUTHORISED USE, REPRODUCTION OR DISTRIBUTION OF THESE PLANS WITHOUT KNOWLEDGE, WHETHER IN WHOLE OR IN PART, IS EXPRESSLY PROHIBITED.

ALL MATERIALS AND WORKMANSHIP TO BE IN ACCORDANCE WITH THE CURRENT BRITISH STANDARDS AND CODES OF PRACTICE.

 

- TYPE 1A - 1B2P (circa 57m²)
- TYPE 2A - 2B4P (circa 75m²)
- TYPE 3A - 2B4P (circa 70m²)
- TYPE 4A - 2B3P (circa 101m²) (M4(3) Adaptable flat)
- ST - Sun Tunnel circa 350mm diameter*
**(SE to advise of numbers and proximity within slab)*

K	30/01/2026	LJ	SE Feedback
J	03/12/2025	DR	Flat Type 3A updated to option 1 in-line with client comments
H	01/12/2025	DR	Drawing updated in-line with clients feedback
G	27/11/2025	DR	Client Feedback
F	06/11/2025	LJ	Fire Strategy Revision
E	21/10/2025	LJ	Fire Strategy Revision
D	30/06/2025	LJ	Client feedback
C	23/06/2025	LJ	Client feedback
B	17/06/2025	LJ	Client feedback
A	10/06/2025	LJ	Updated flat layouts
Rev	Date	Int	Description



CLIENT:

Great Places

PROJECT:

Chatsworth Lodge

DESCRIPTION:

Proposed First Floor Plan

PURPOSE OF ISSUE:

PLANNING

DRAWN BY: CHECKED DATE: SCALE @ A2:

LJ VS 03/06/2025As indicated

JOB NO: STATUS CODE: DRAWING NO: REV

4750 S0 131 K

FILE IDENTIFIER:

CL-BTP-00-M3-DR-A-4750_131.K

Elizabeth House 486 Didsbury Road Heaton Mersey Stockport SK4 3BS
0161 443 1221 info@bernardtaylor.co.uk www.btparchitects.co.uk