



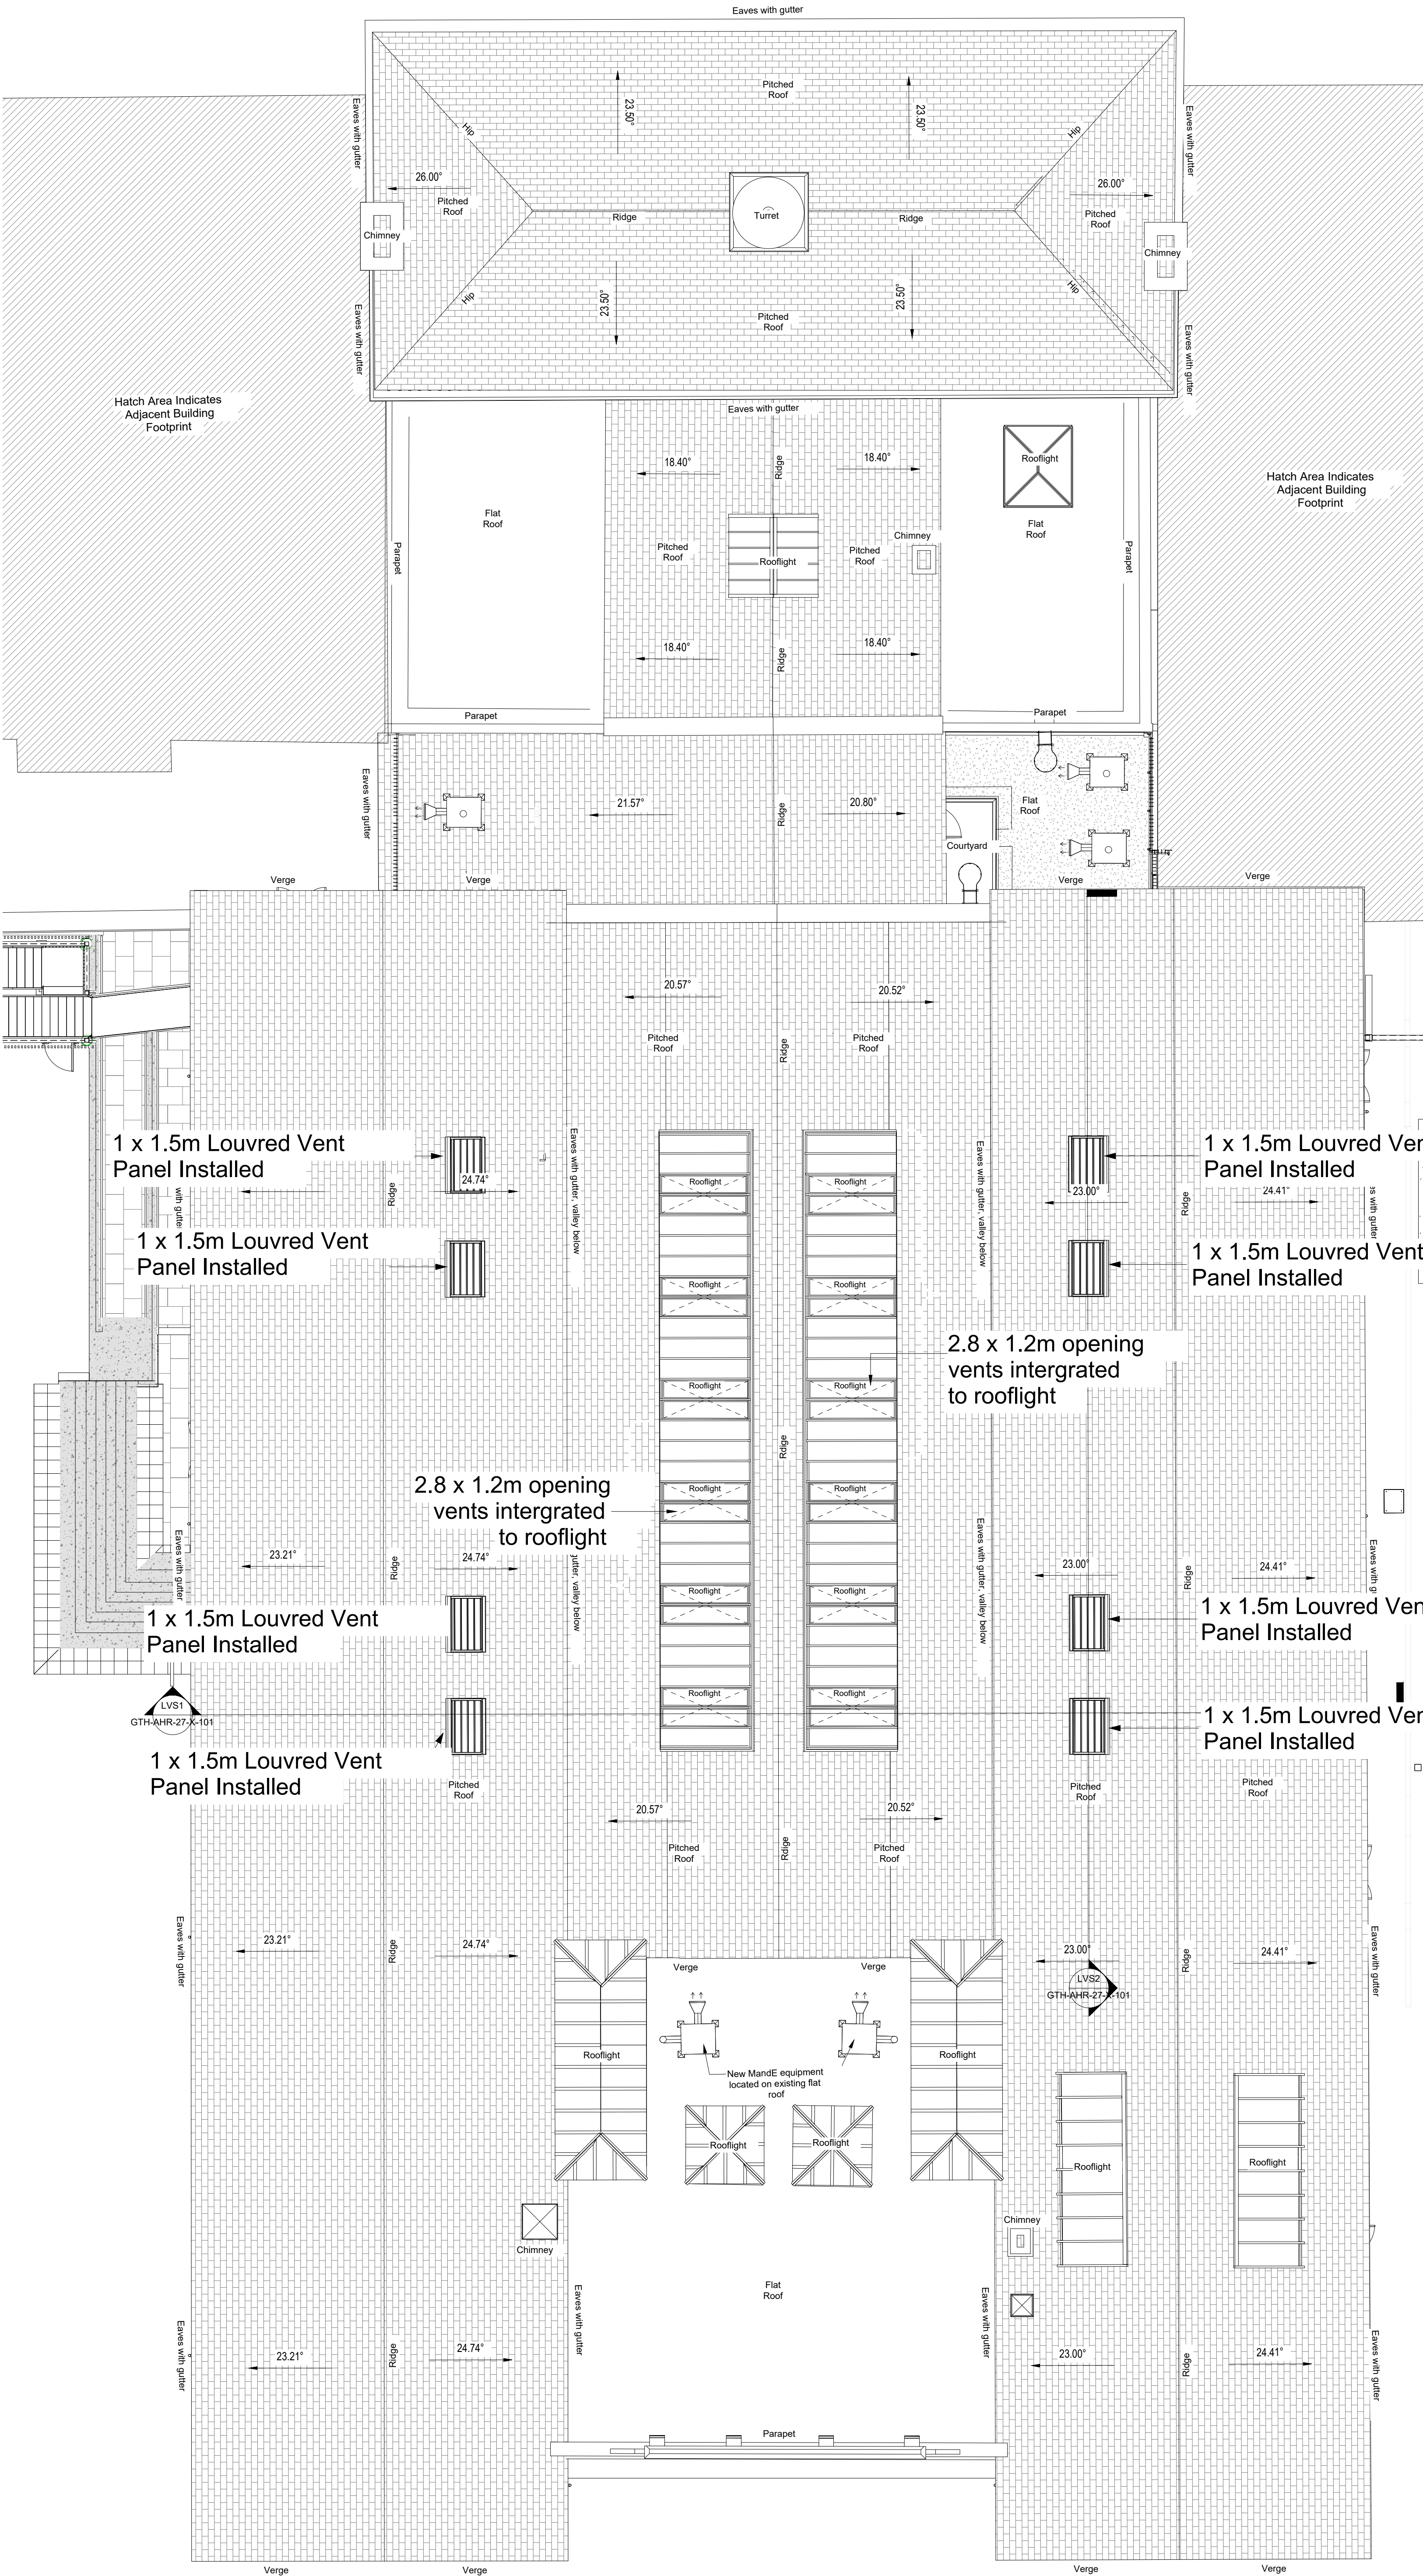

Notes

Proposed SHEV panel installed to roof.
See drawing no. GTH-AHR-27-X-101 for details

 

Rev	Description	Date	Dr by	App by
original by	AB	16.04.26	JW	



T: +44(0)161 8287900
E: manchester@ahr.co.uk
www.ahr.co.uk

client name	
project	Glossop Town Hall Refurbishment
drawing	Proposed Roof Plan
computer file	110.32.111\DEM_Profile_Folder_redirection\demanda.dwg\Documents\Rev\PlanLocal\Rev\Rev\2021\00039.001 - High Peak Council - Glossop Town Hall Refurbishment_Final Record_ademanda.dwg\plan.rvt
project number	2021.00039.001
drawing number	GTH-AHR-27-P-102
plot date	
scale	1 : 100 @A1
rev	
issue status	Planning

This drawing is to be read in conjunction with all related drawings. All dimensions must be checked and verified on site before commencing any work or producing shop drawings. The originator should be notified immediately of any discrepancy. This drawing is copyright and remains the property of AHR.