





Existing Front Elevation Facing Green Lane




Existing Side Elevation Facing Macclesfield Road

 


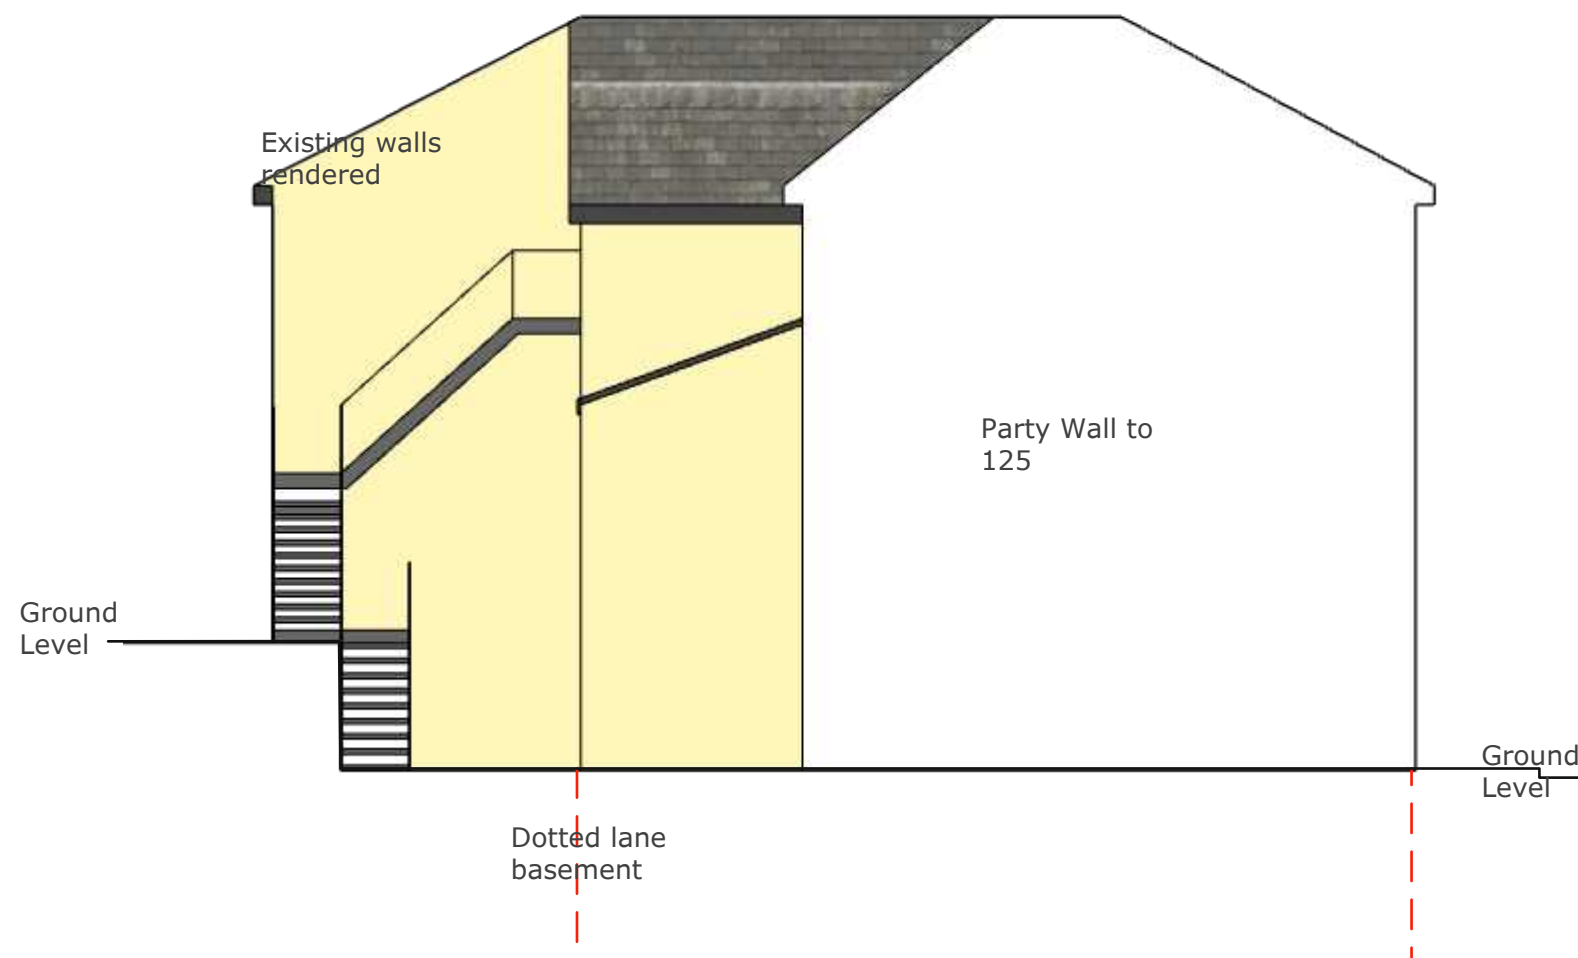


Existing Rear Elevation

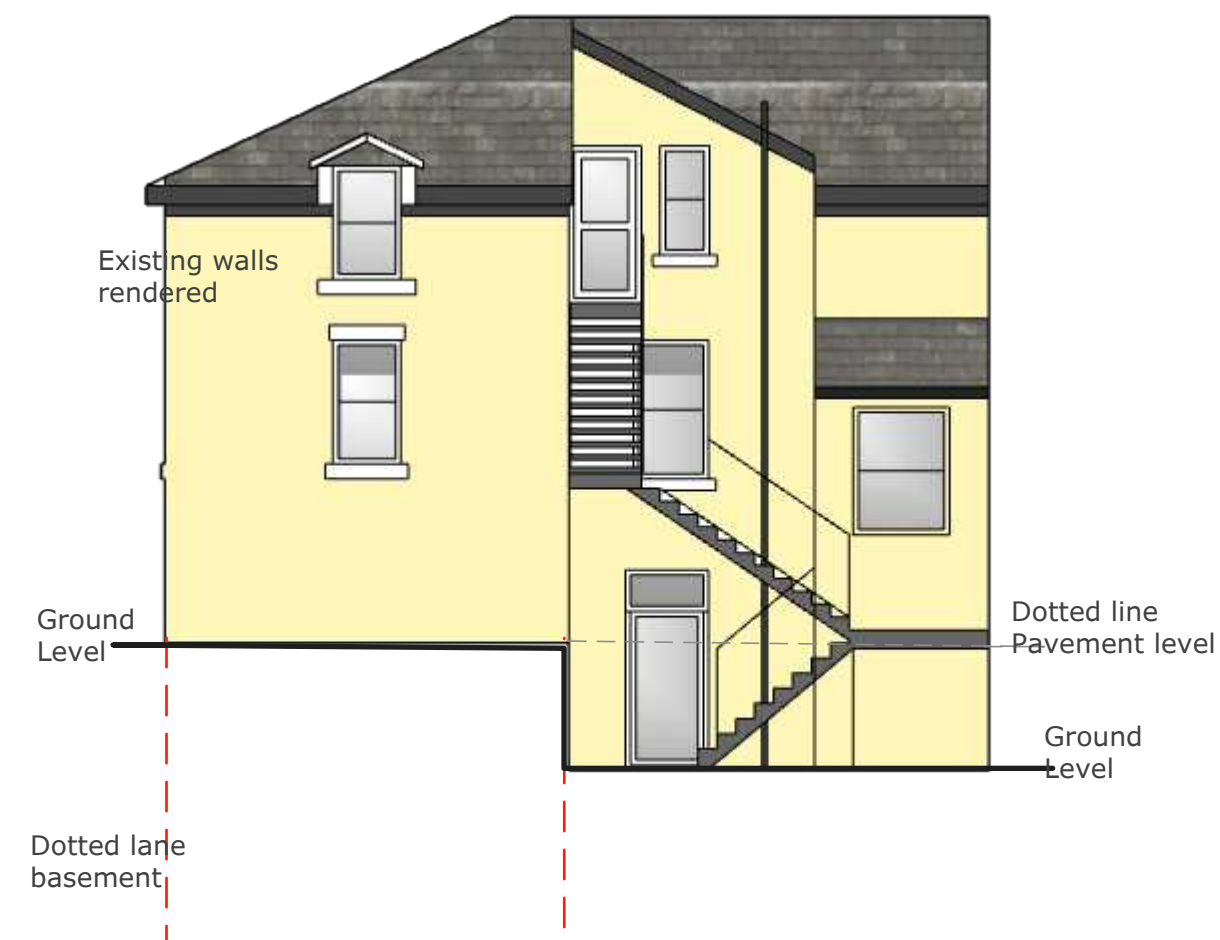


Existing Side Elevation

 


Proposed Plans Scale 1:100
@ A3 Paper

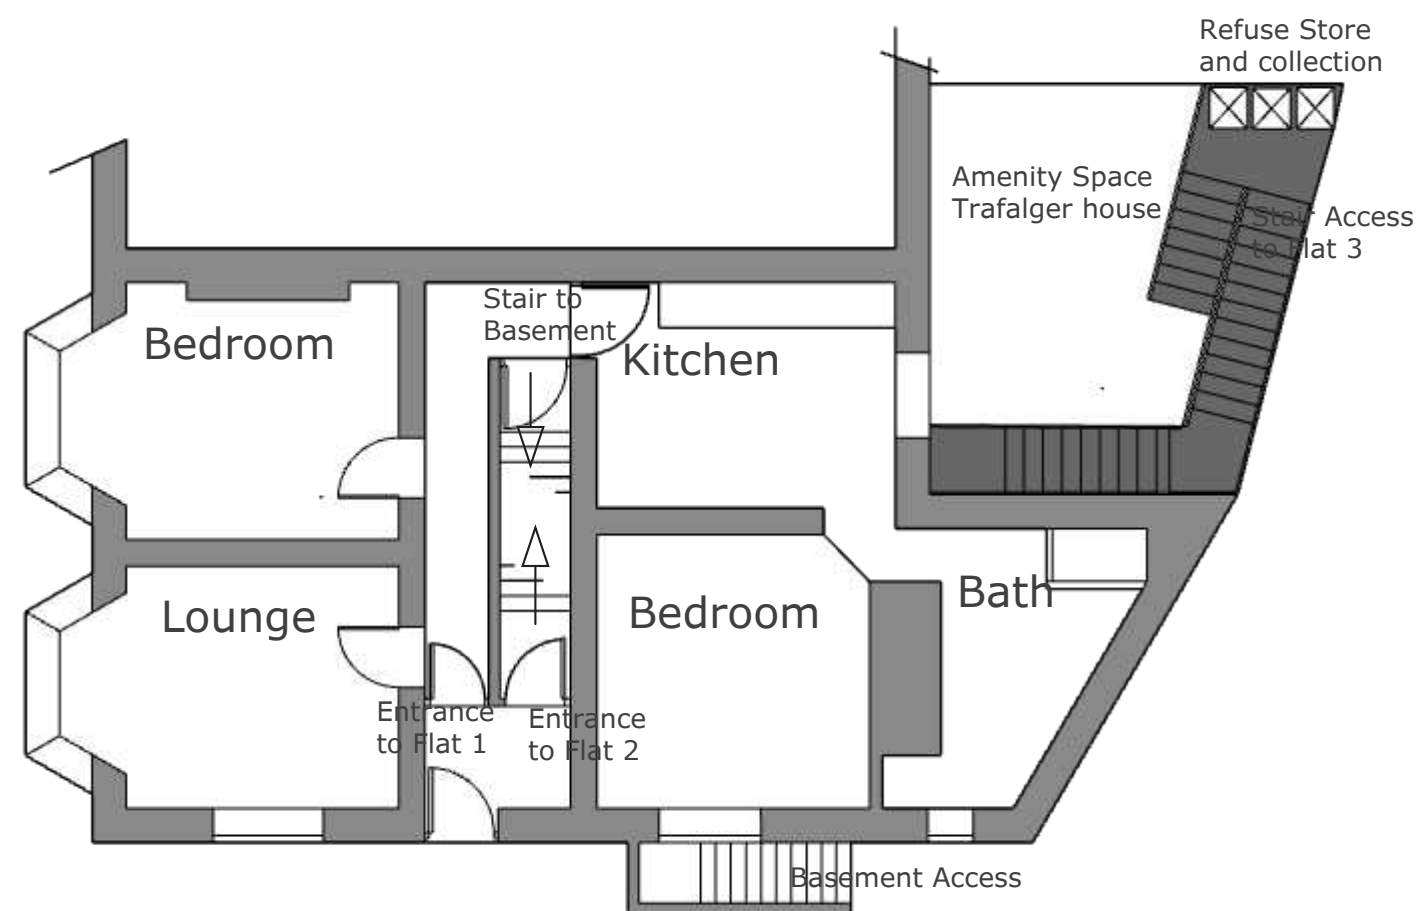


Existing Ground Floor Plan

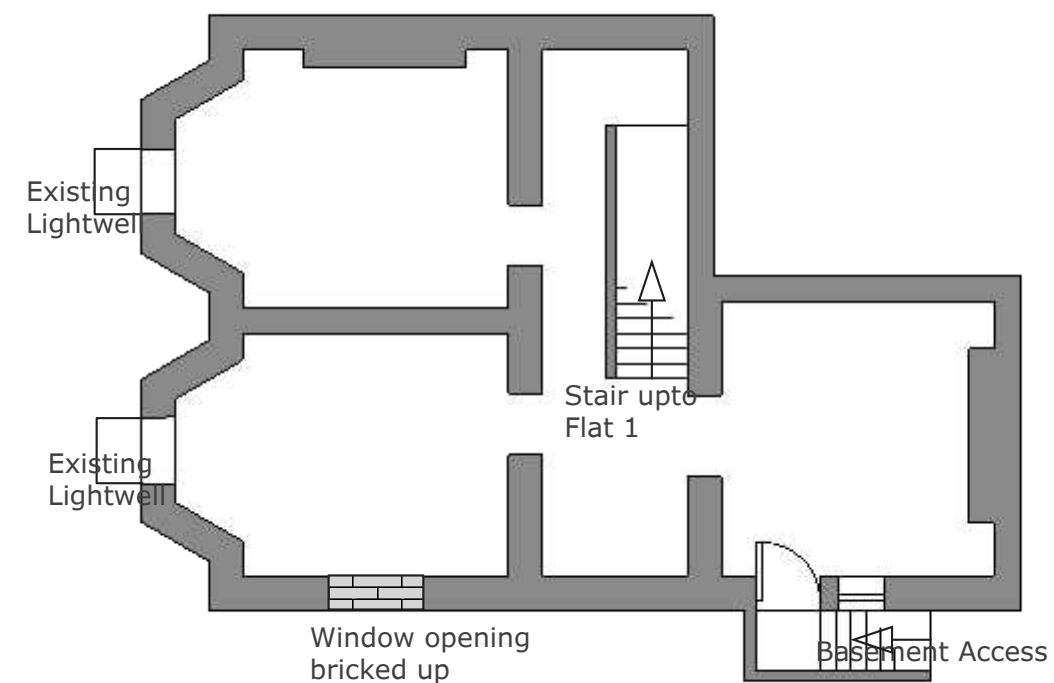


Existing Basement Plan

 


Proposed Plans Scale 1:100
@ A3 Paper

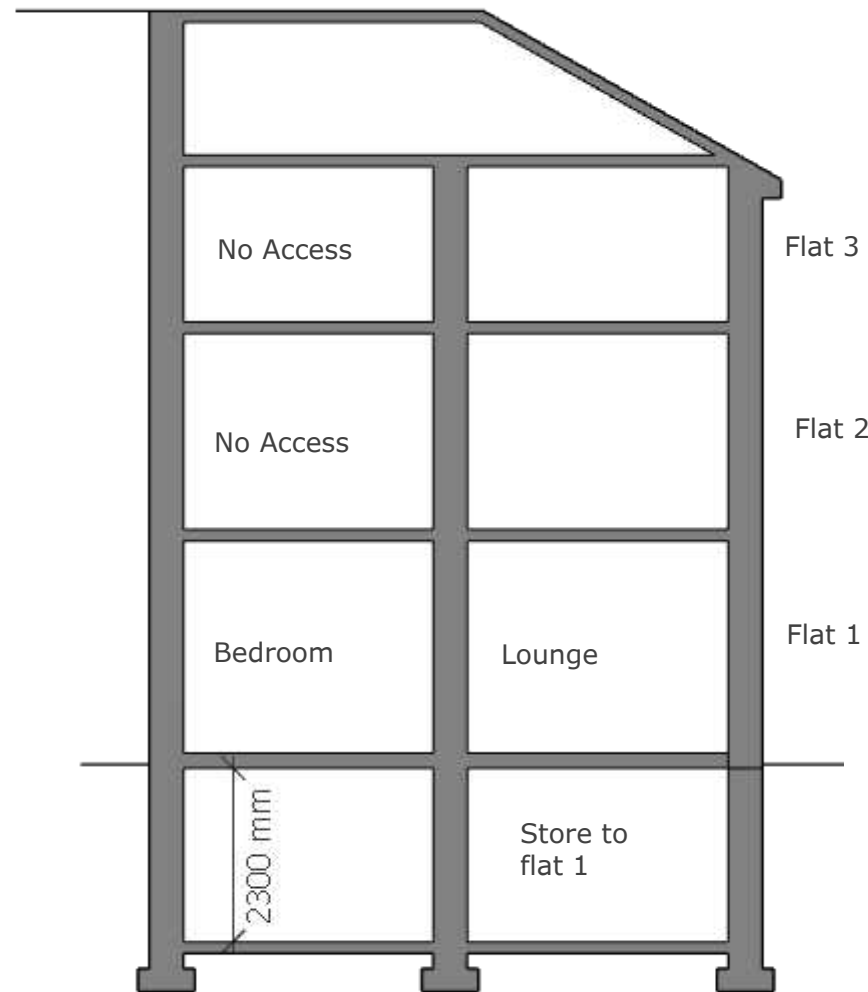


Existing Section

 


Proposed Plans Scale 1:100
@ A3 Paper

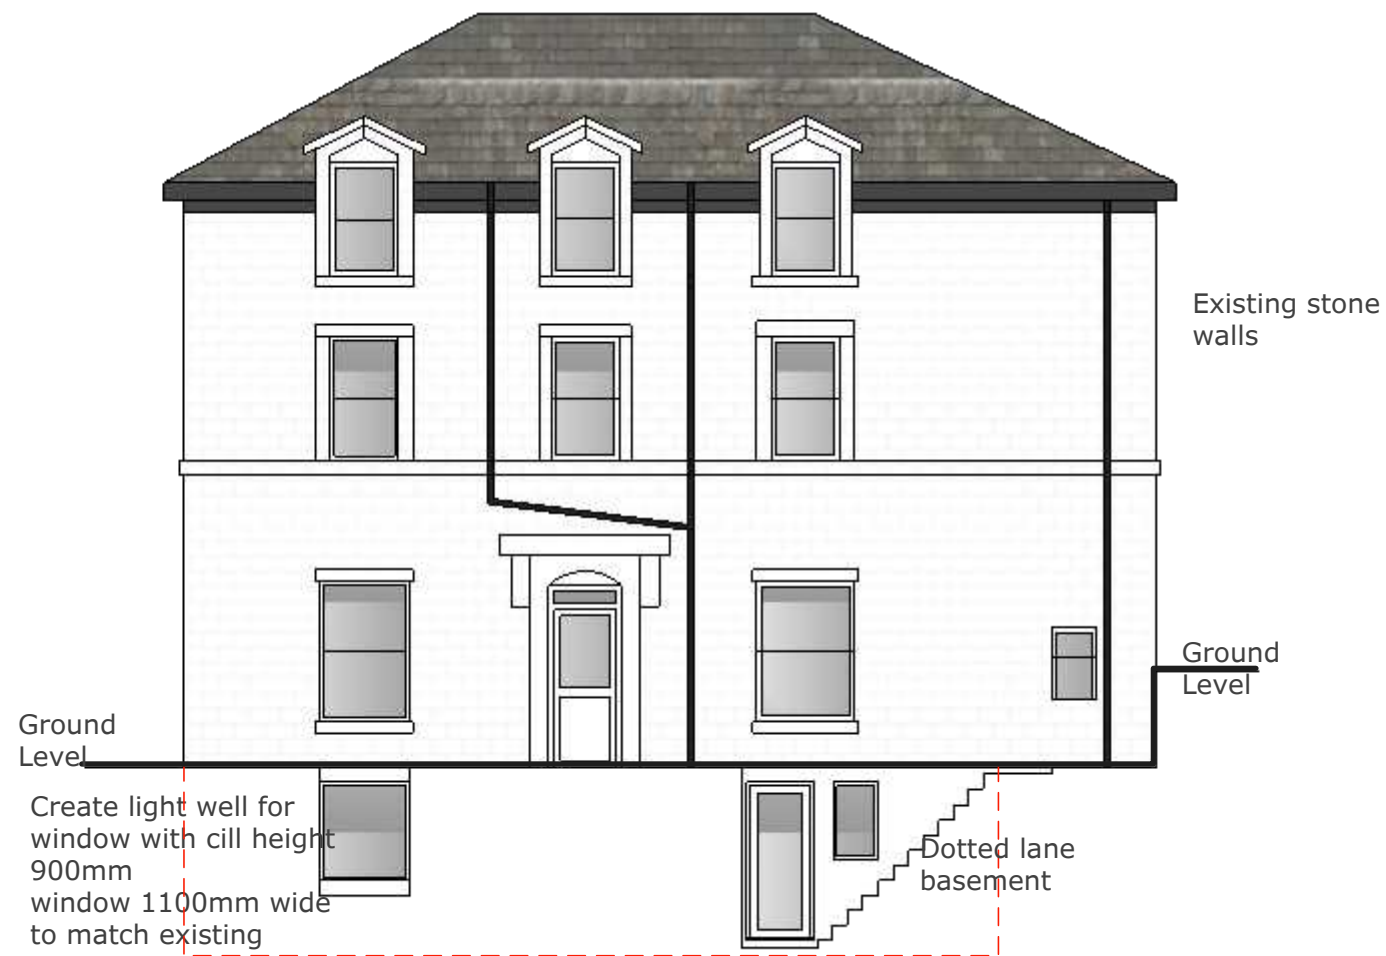


Proposed Front Elevation Facing Green Lane

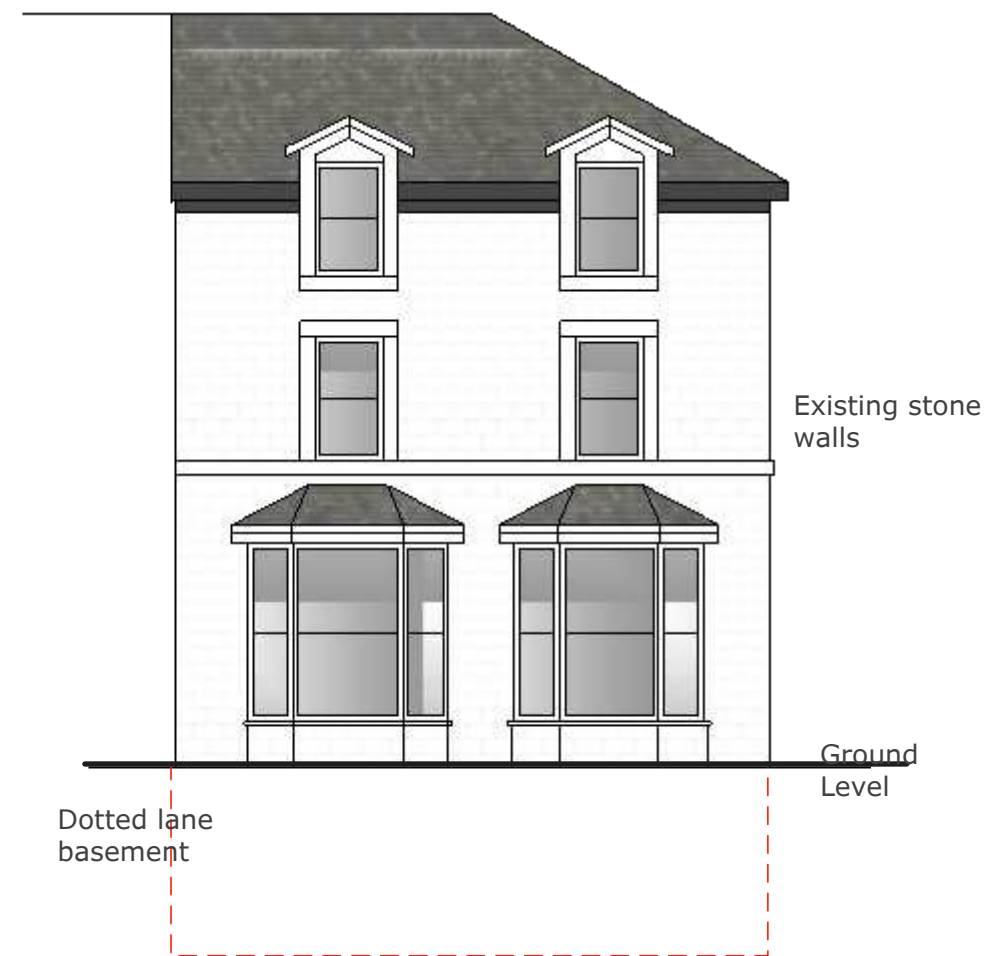


Proposed Side Elevation Facing Macclesfield Road

 


Proposed Plans Scale 1:100
@ A3 Paper

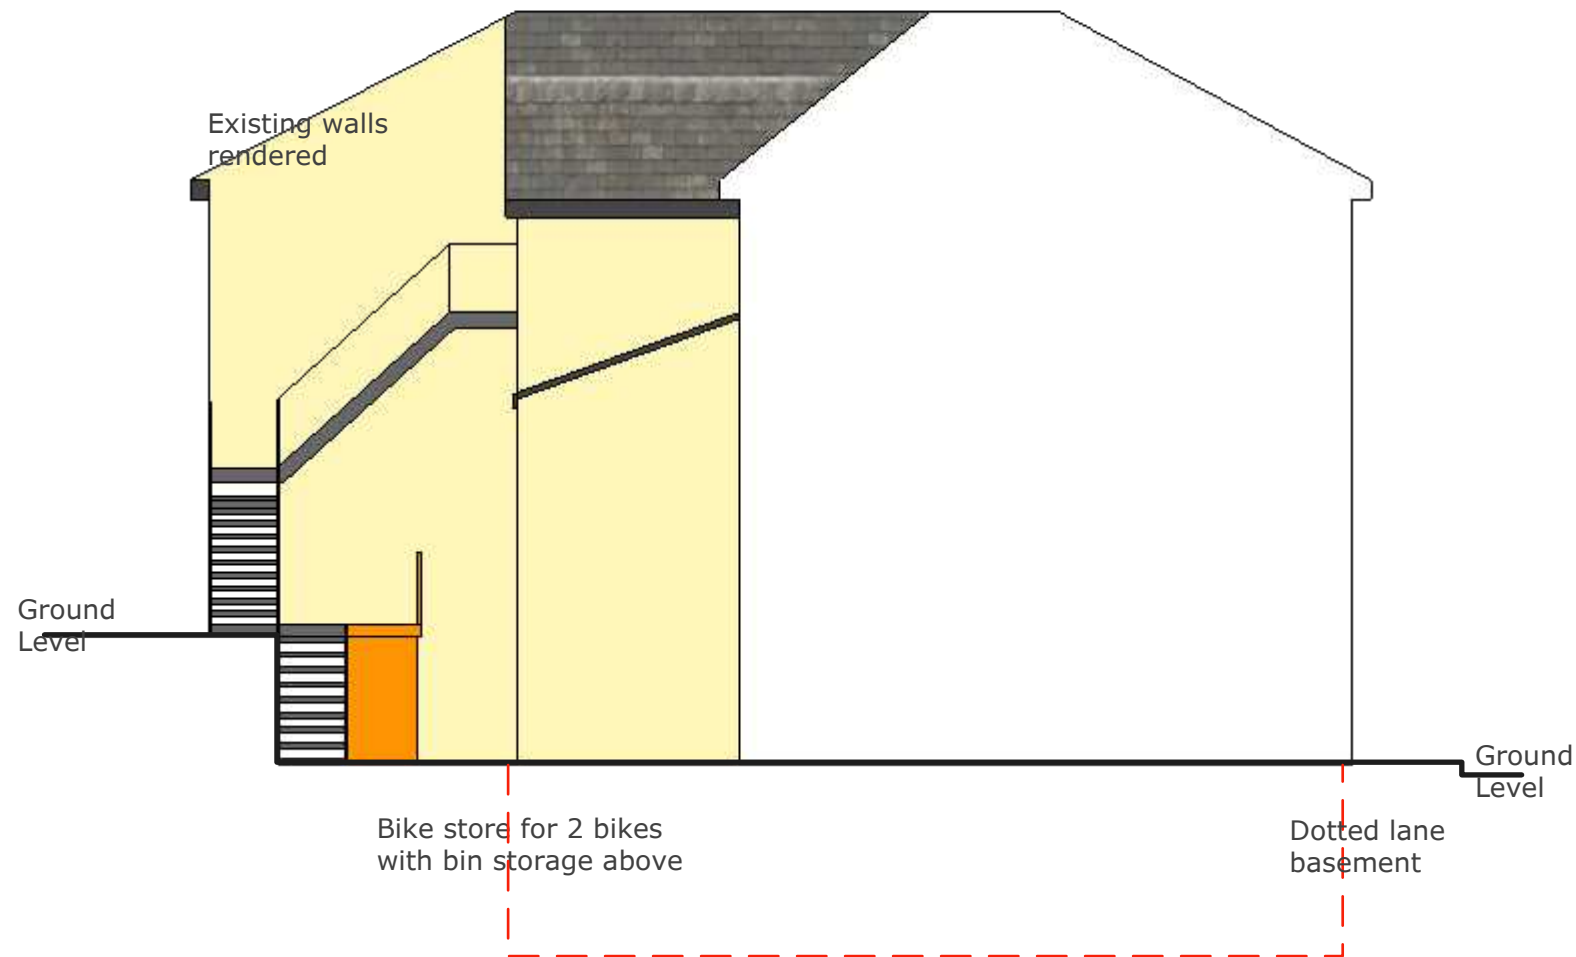


Proposed Rear Elevation

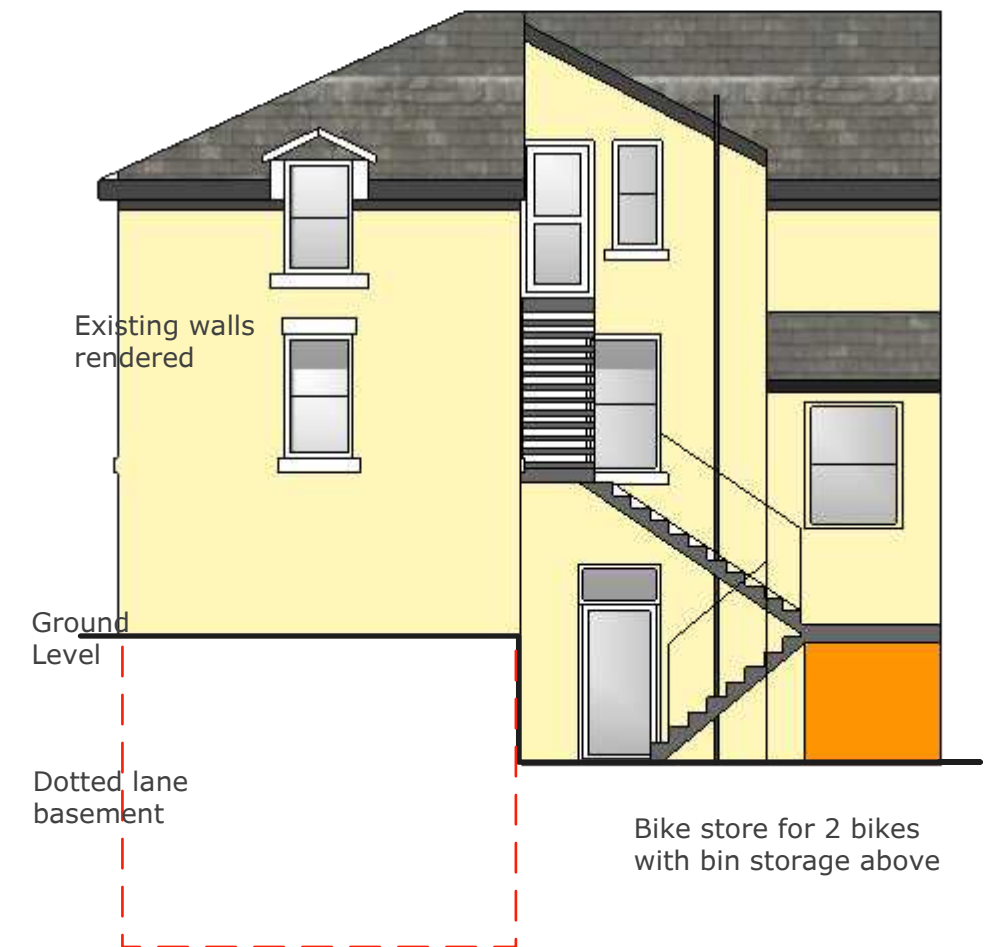

Proposed Side Elevation

 


Proposed Plans Scale 1:100
@ A3 Paper

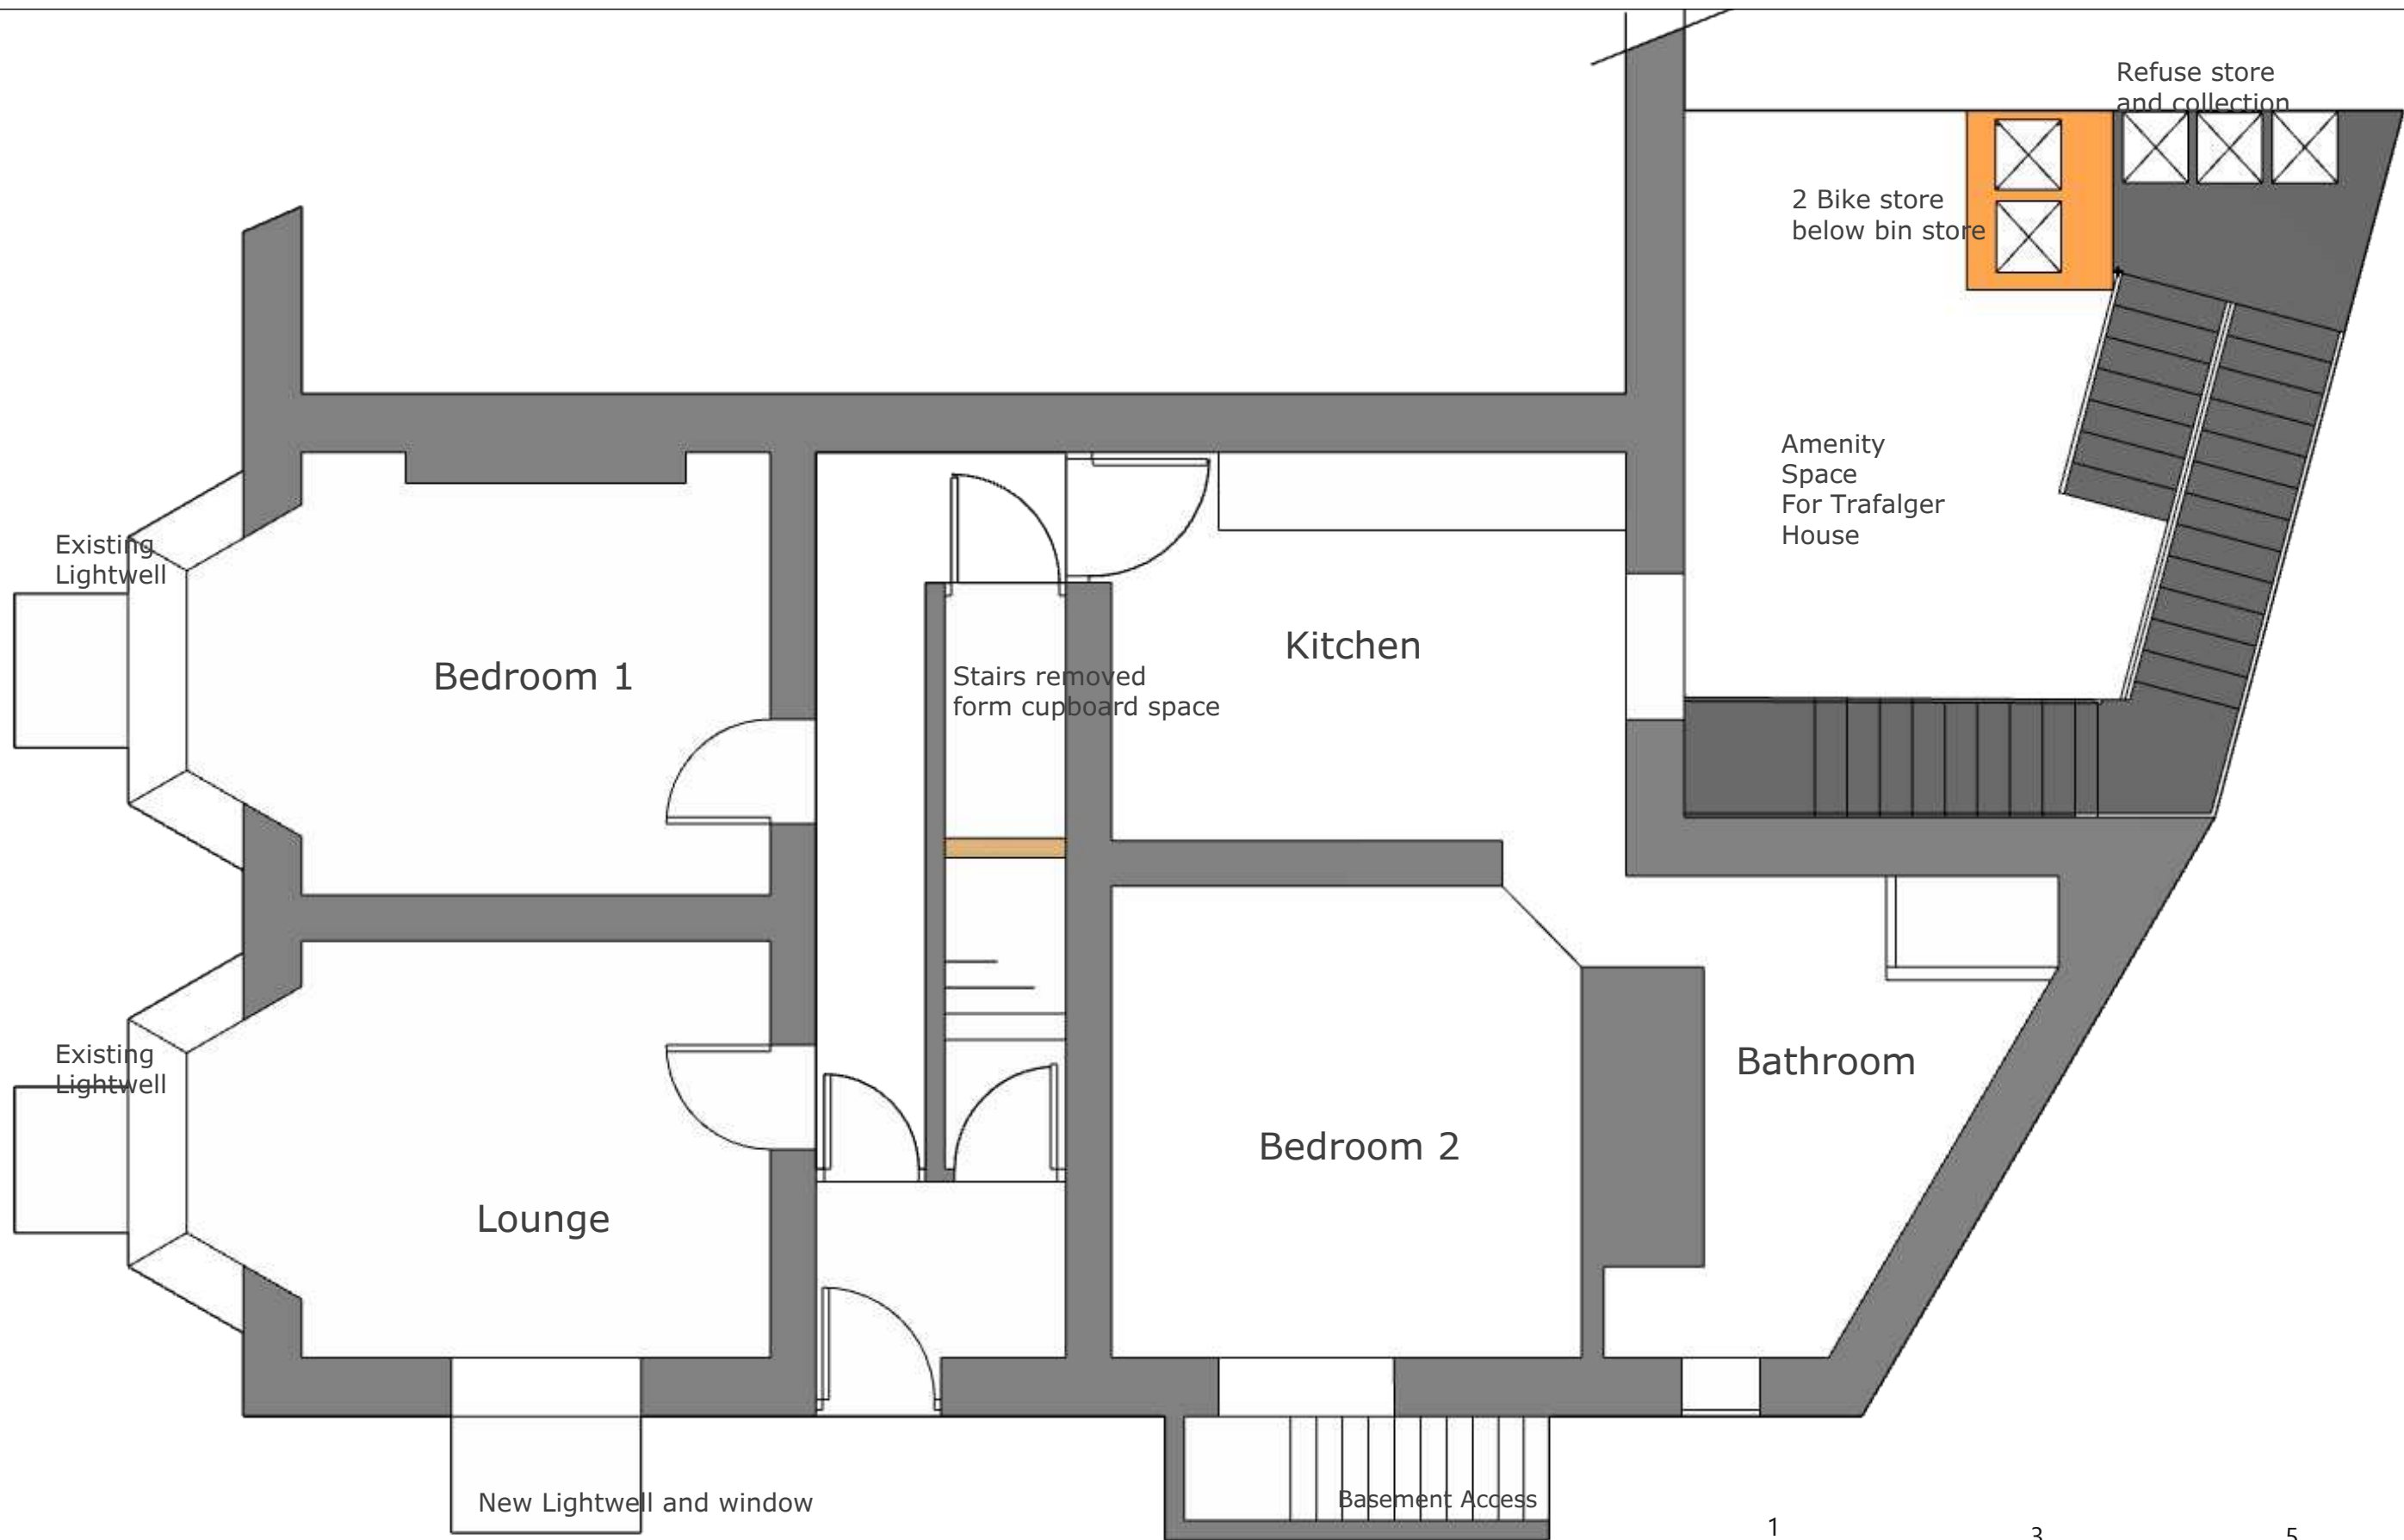


Proposed Plans Scale 1:50
@ A3 Paper

Proposed Ground Floor Plan


Scale 1:50

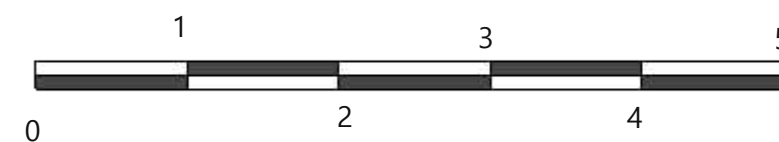

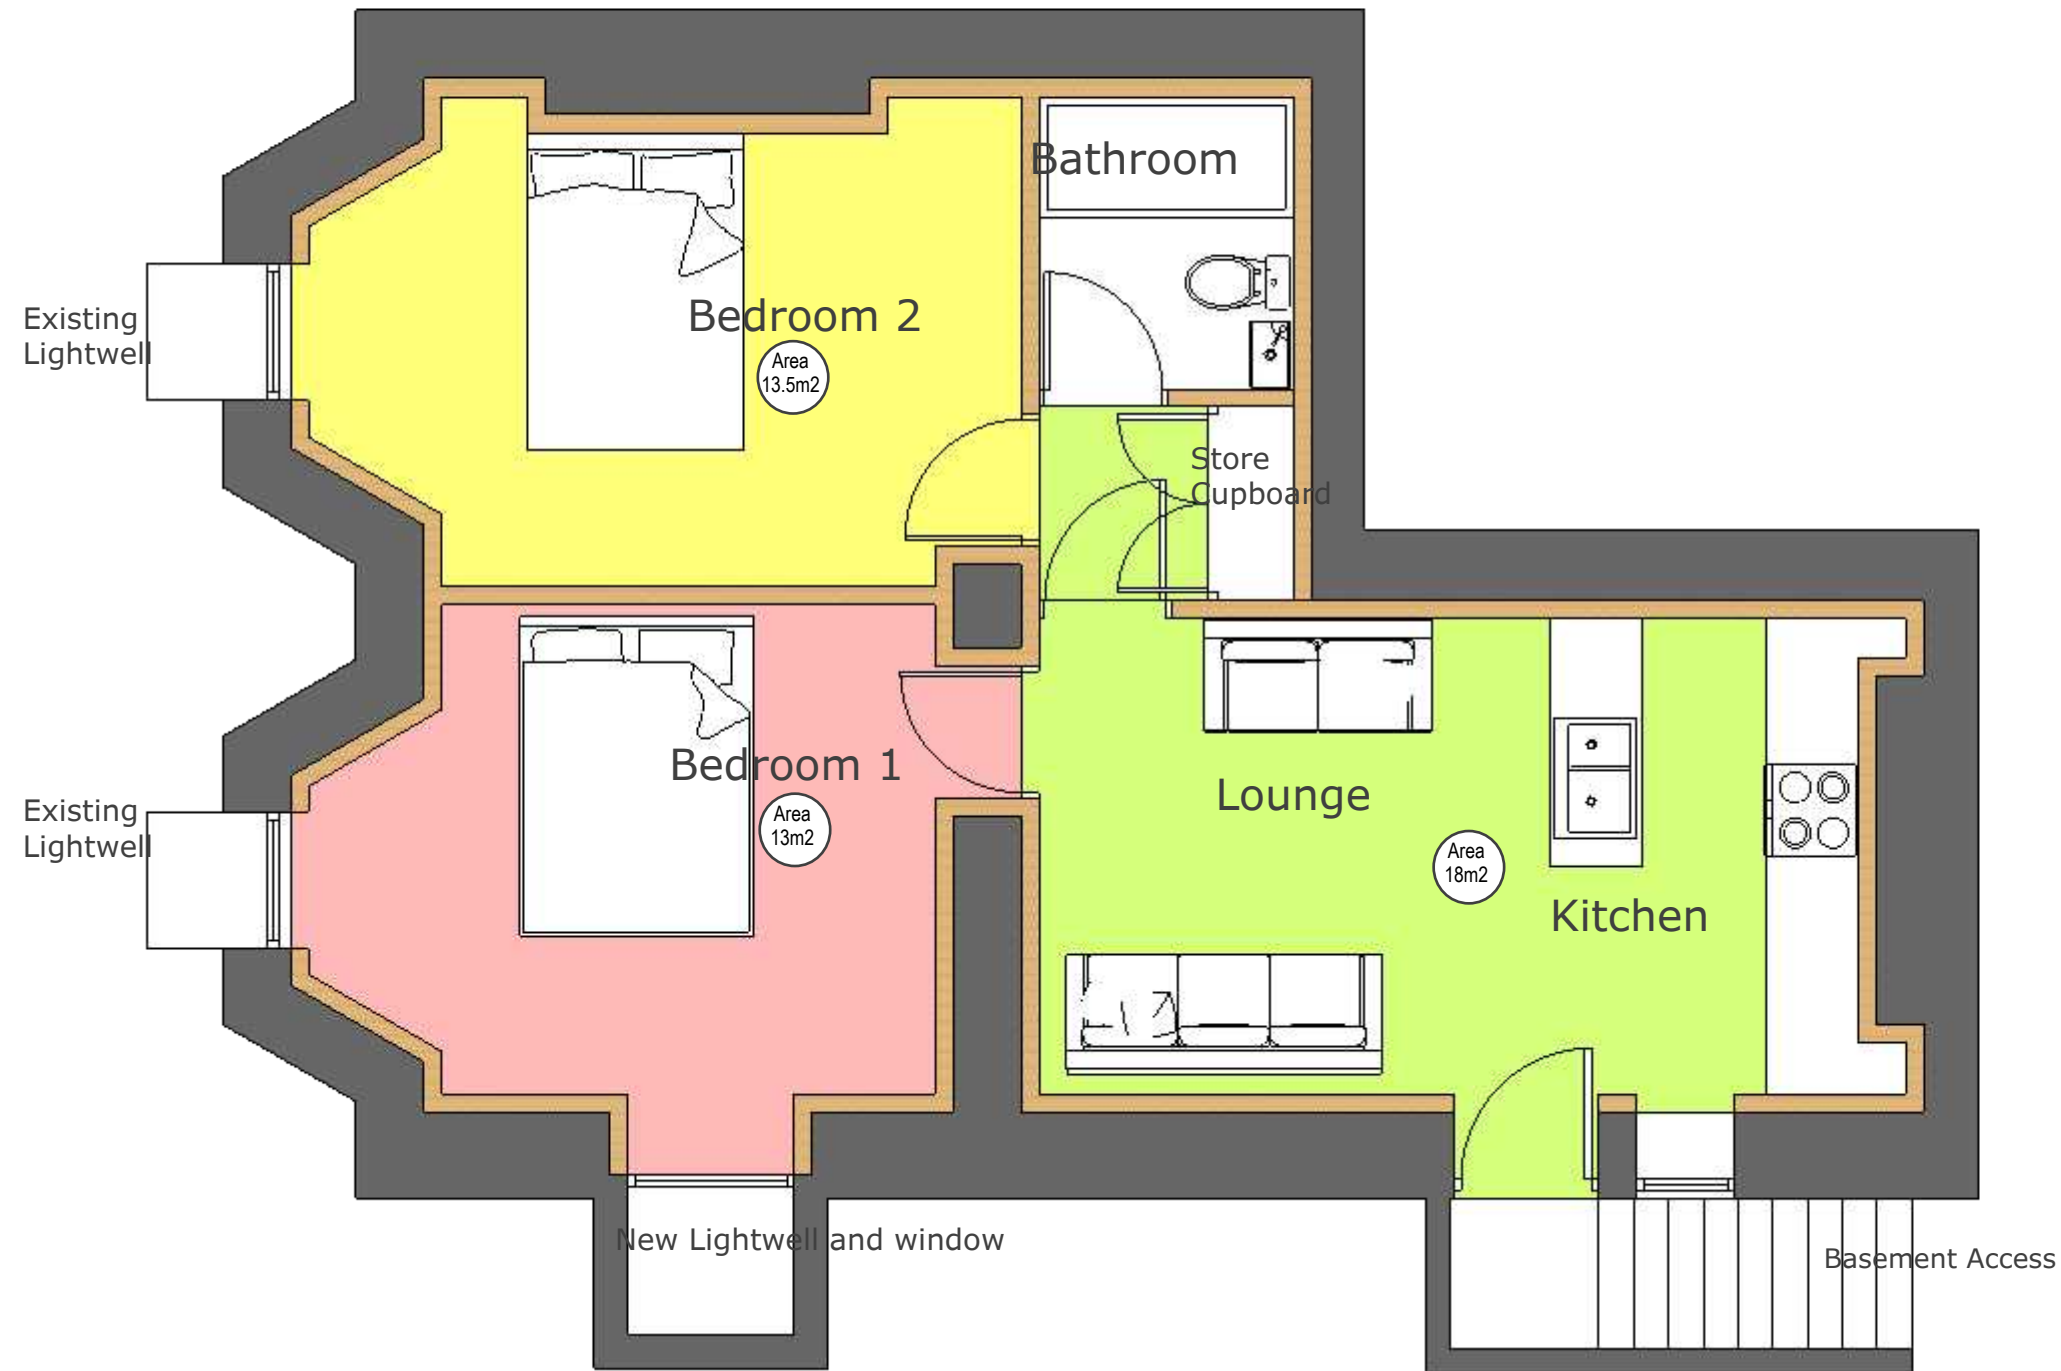


Proposed Basement Plan

Proposed Plans Scale 1:50
@ A3 Paper

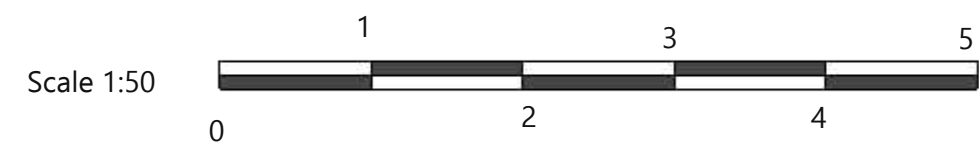





Proposed Section

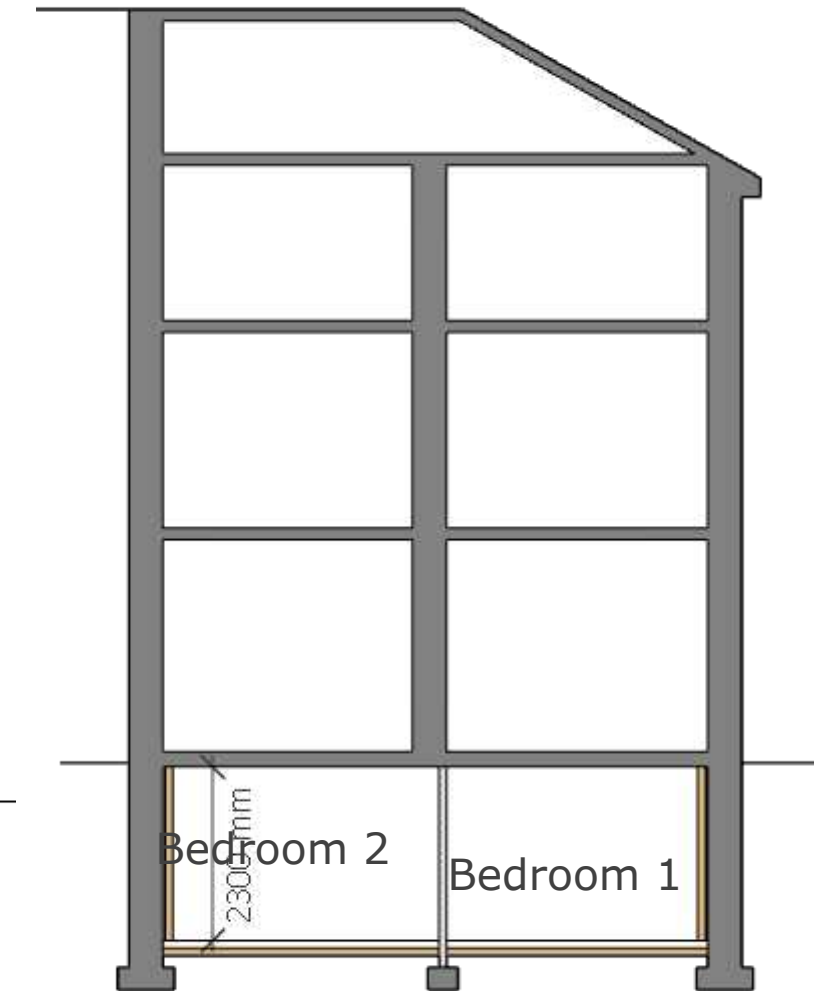


Proposed Section SCALE 1:100

Proposed Plans Scale 1:50
@ A3 Paper

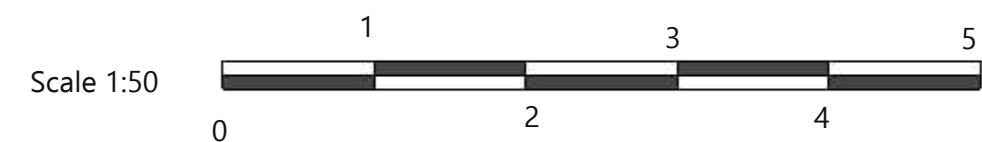

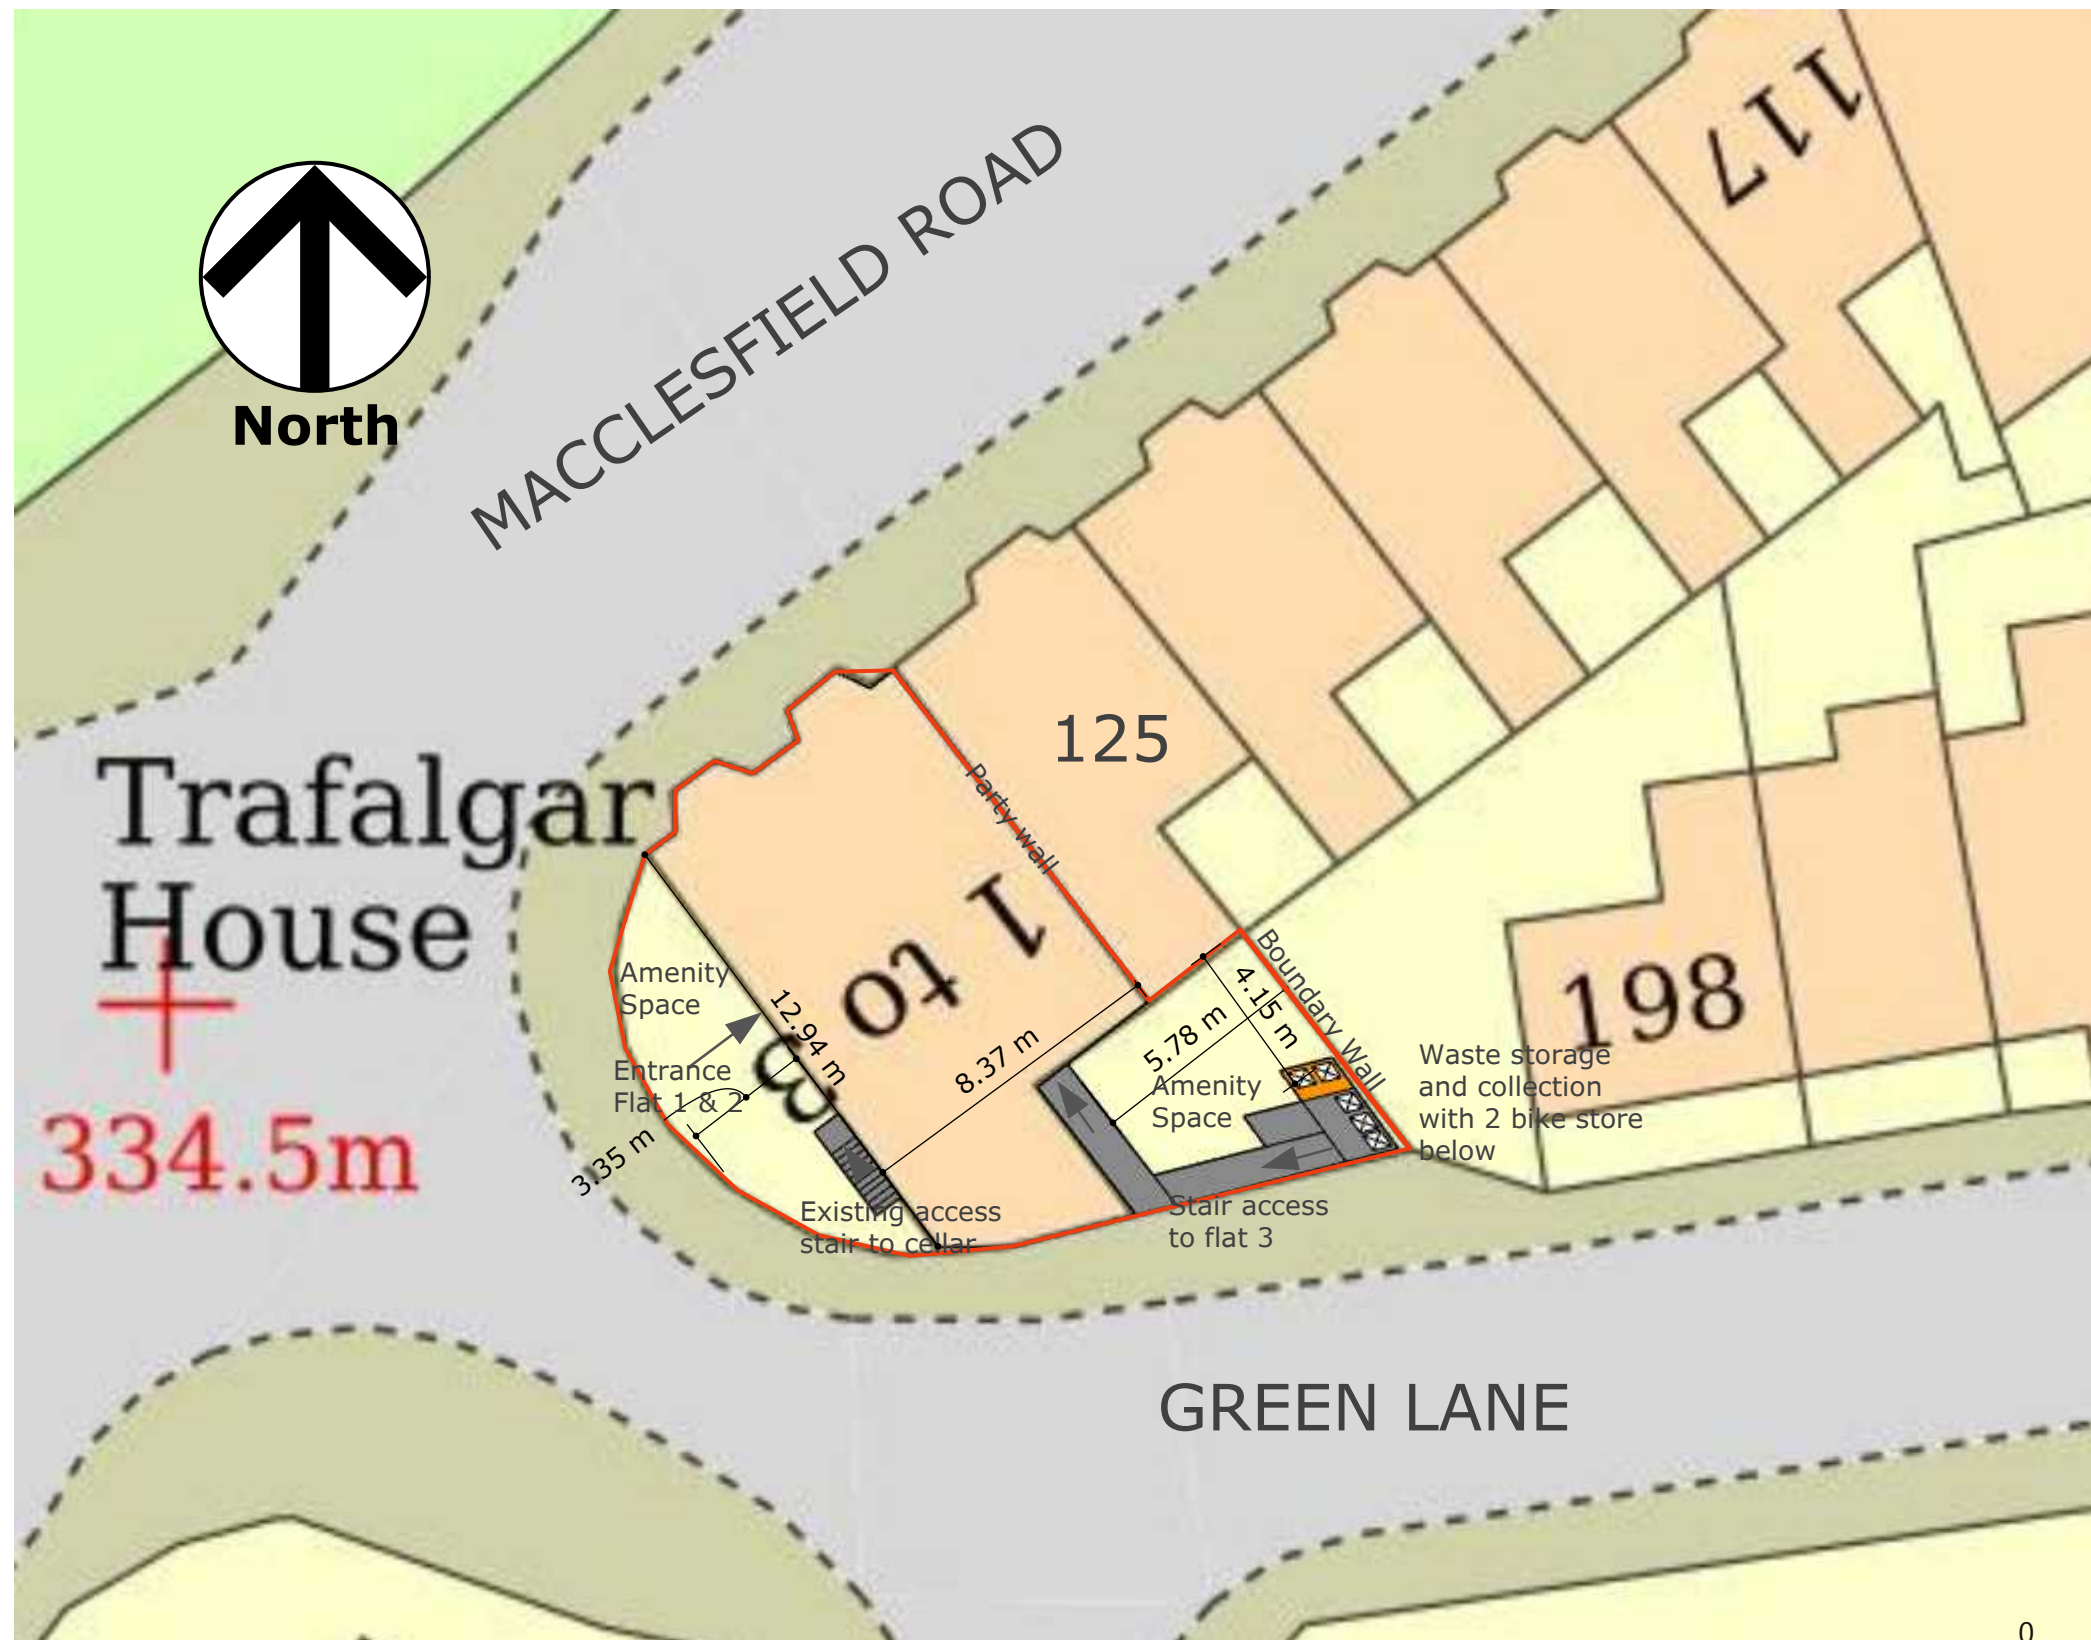

Block Plan/Site Plan 1:200

 

Materials

1. The amenity spaces are both paved area of stone.
2. The walls to the rear space are rendered stone and brickwork with metal railing
3. The wall to the front is stone work with metal railings, There are no proposed alterations to the boundary walls. There are no trees within 12m of the property.

Refuse

The existing refuse storage and collection area is to be increased in size to allow for 2 further wheelie bins.

Access

There is no offroad parking to this building with parking on green lane. Its is proposed a 2 bike store below the refuse collection area is provided. Access to local facilities and green space are within walking distance.



Location Plan 1:1250