


This drawing is the Copyright of SJ Design Limited.
All dimensions must be checked on site and not scaled from this drawing.
All materials and workmanship are to be in accordance with prevailing British
Standards, Codes of Practice, Building Regulations, manufacturers and education
recommendations and all to the complete satisfaction of SJ Design Limited.

REV	DATE	REVISIONS

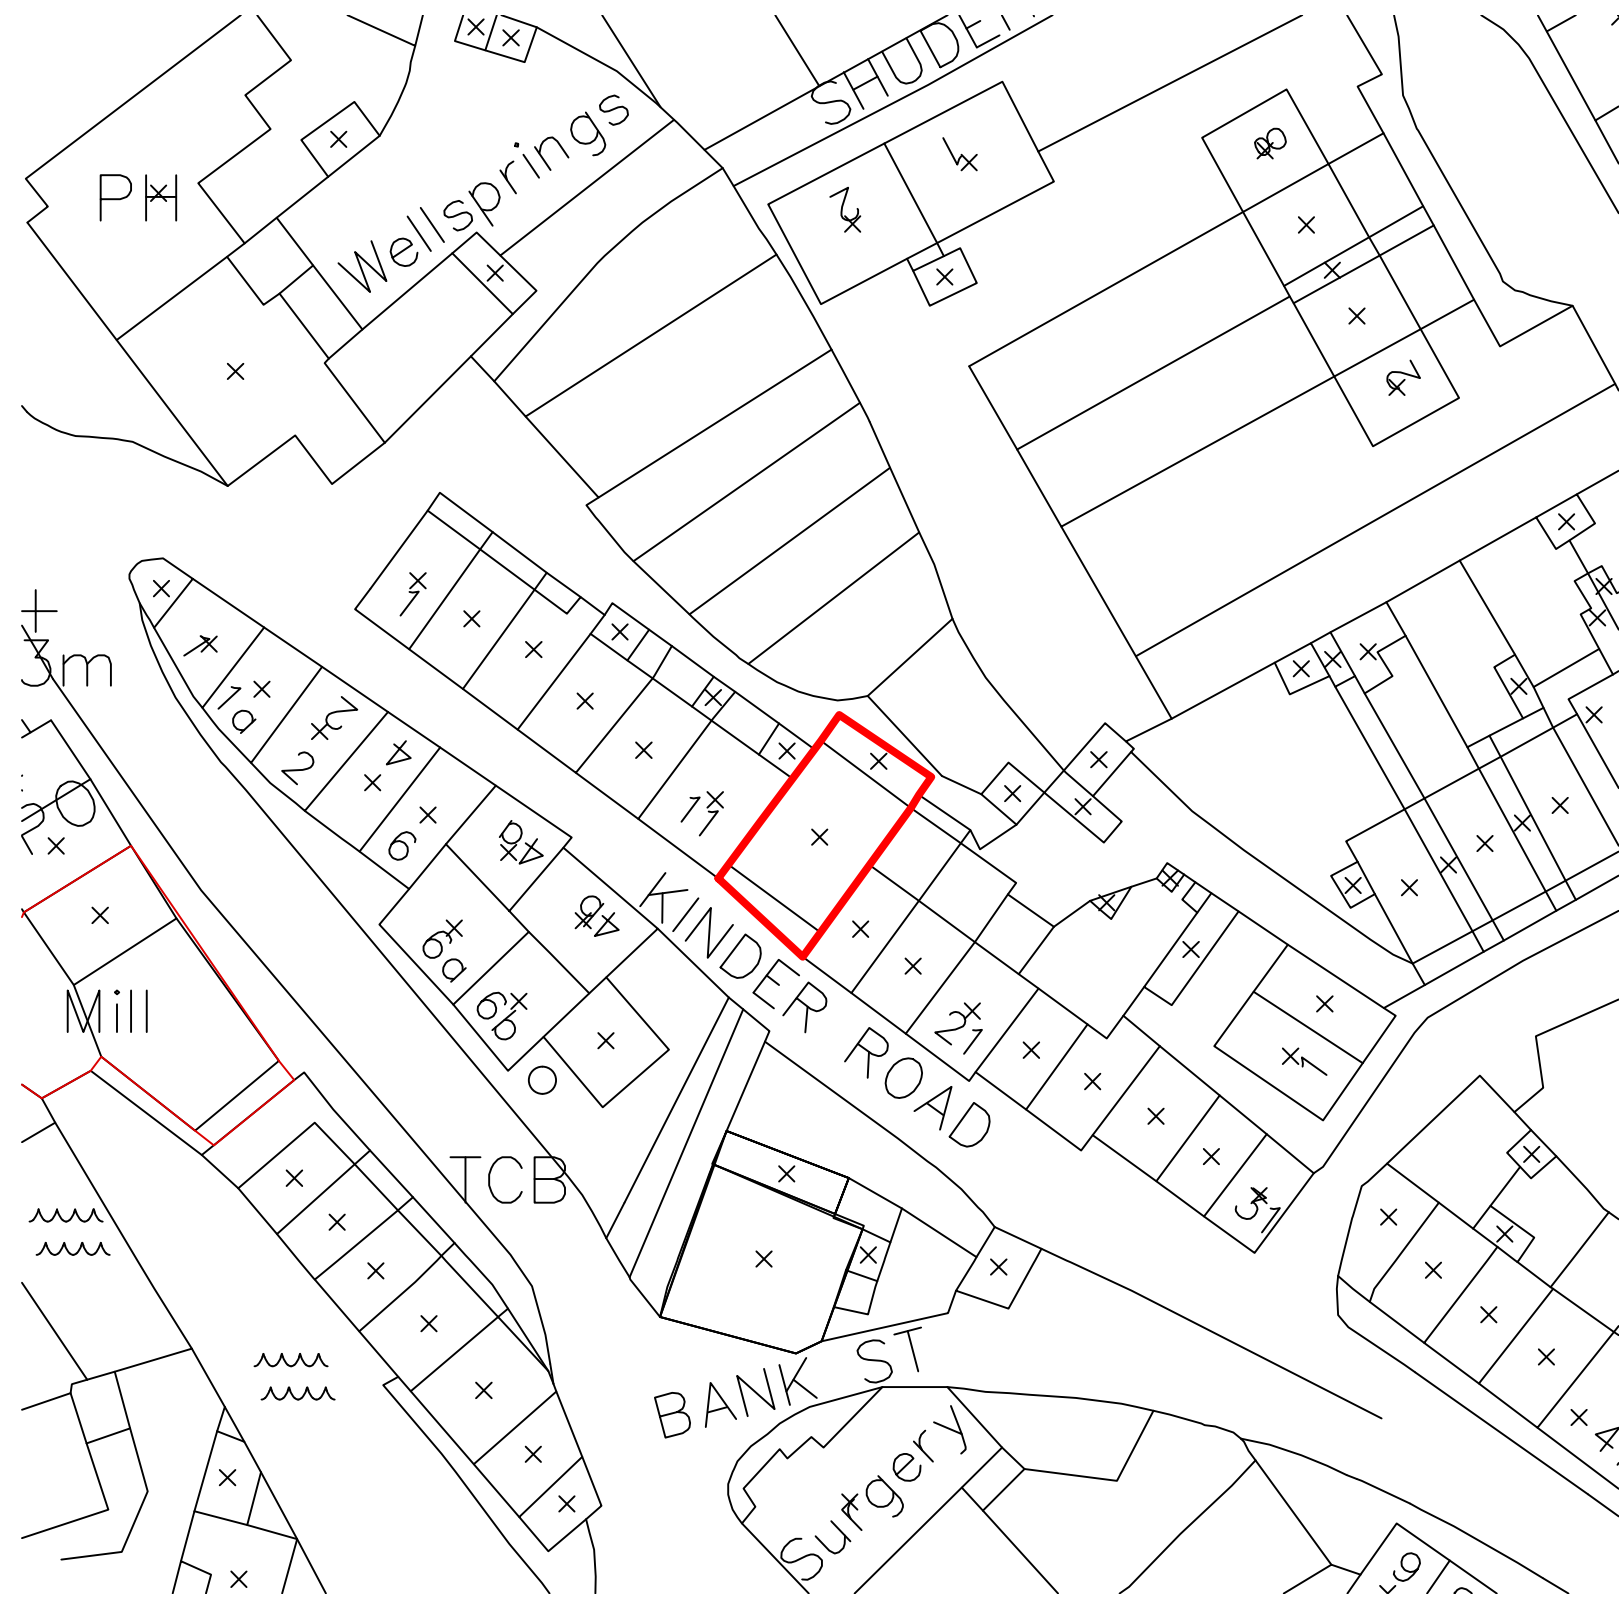

DESIGN LTD

Building Design & Surveying Consultants
The Old Co-Op Building, Church Street,
Hayfield, High Peak SK22 2JE
Tel:01663 742903 Fax:01663 751247
Mobile: 07984 007 087 Email: info@sjdesign.net
www.sjdesign.net

Client
Rik Jackson
Job Title
Replacement Windows ar
15a (Weavers' Houses)
Kinder Road
Hayfield
High Peak
SK22 2HT

Drawing Title
Site Plan

Scale
1:500 at A3
Date
April 2026
Drawn by
SJ

Drawing No.	Rev.
101	