

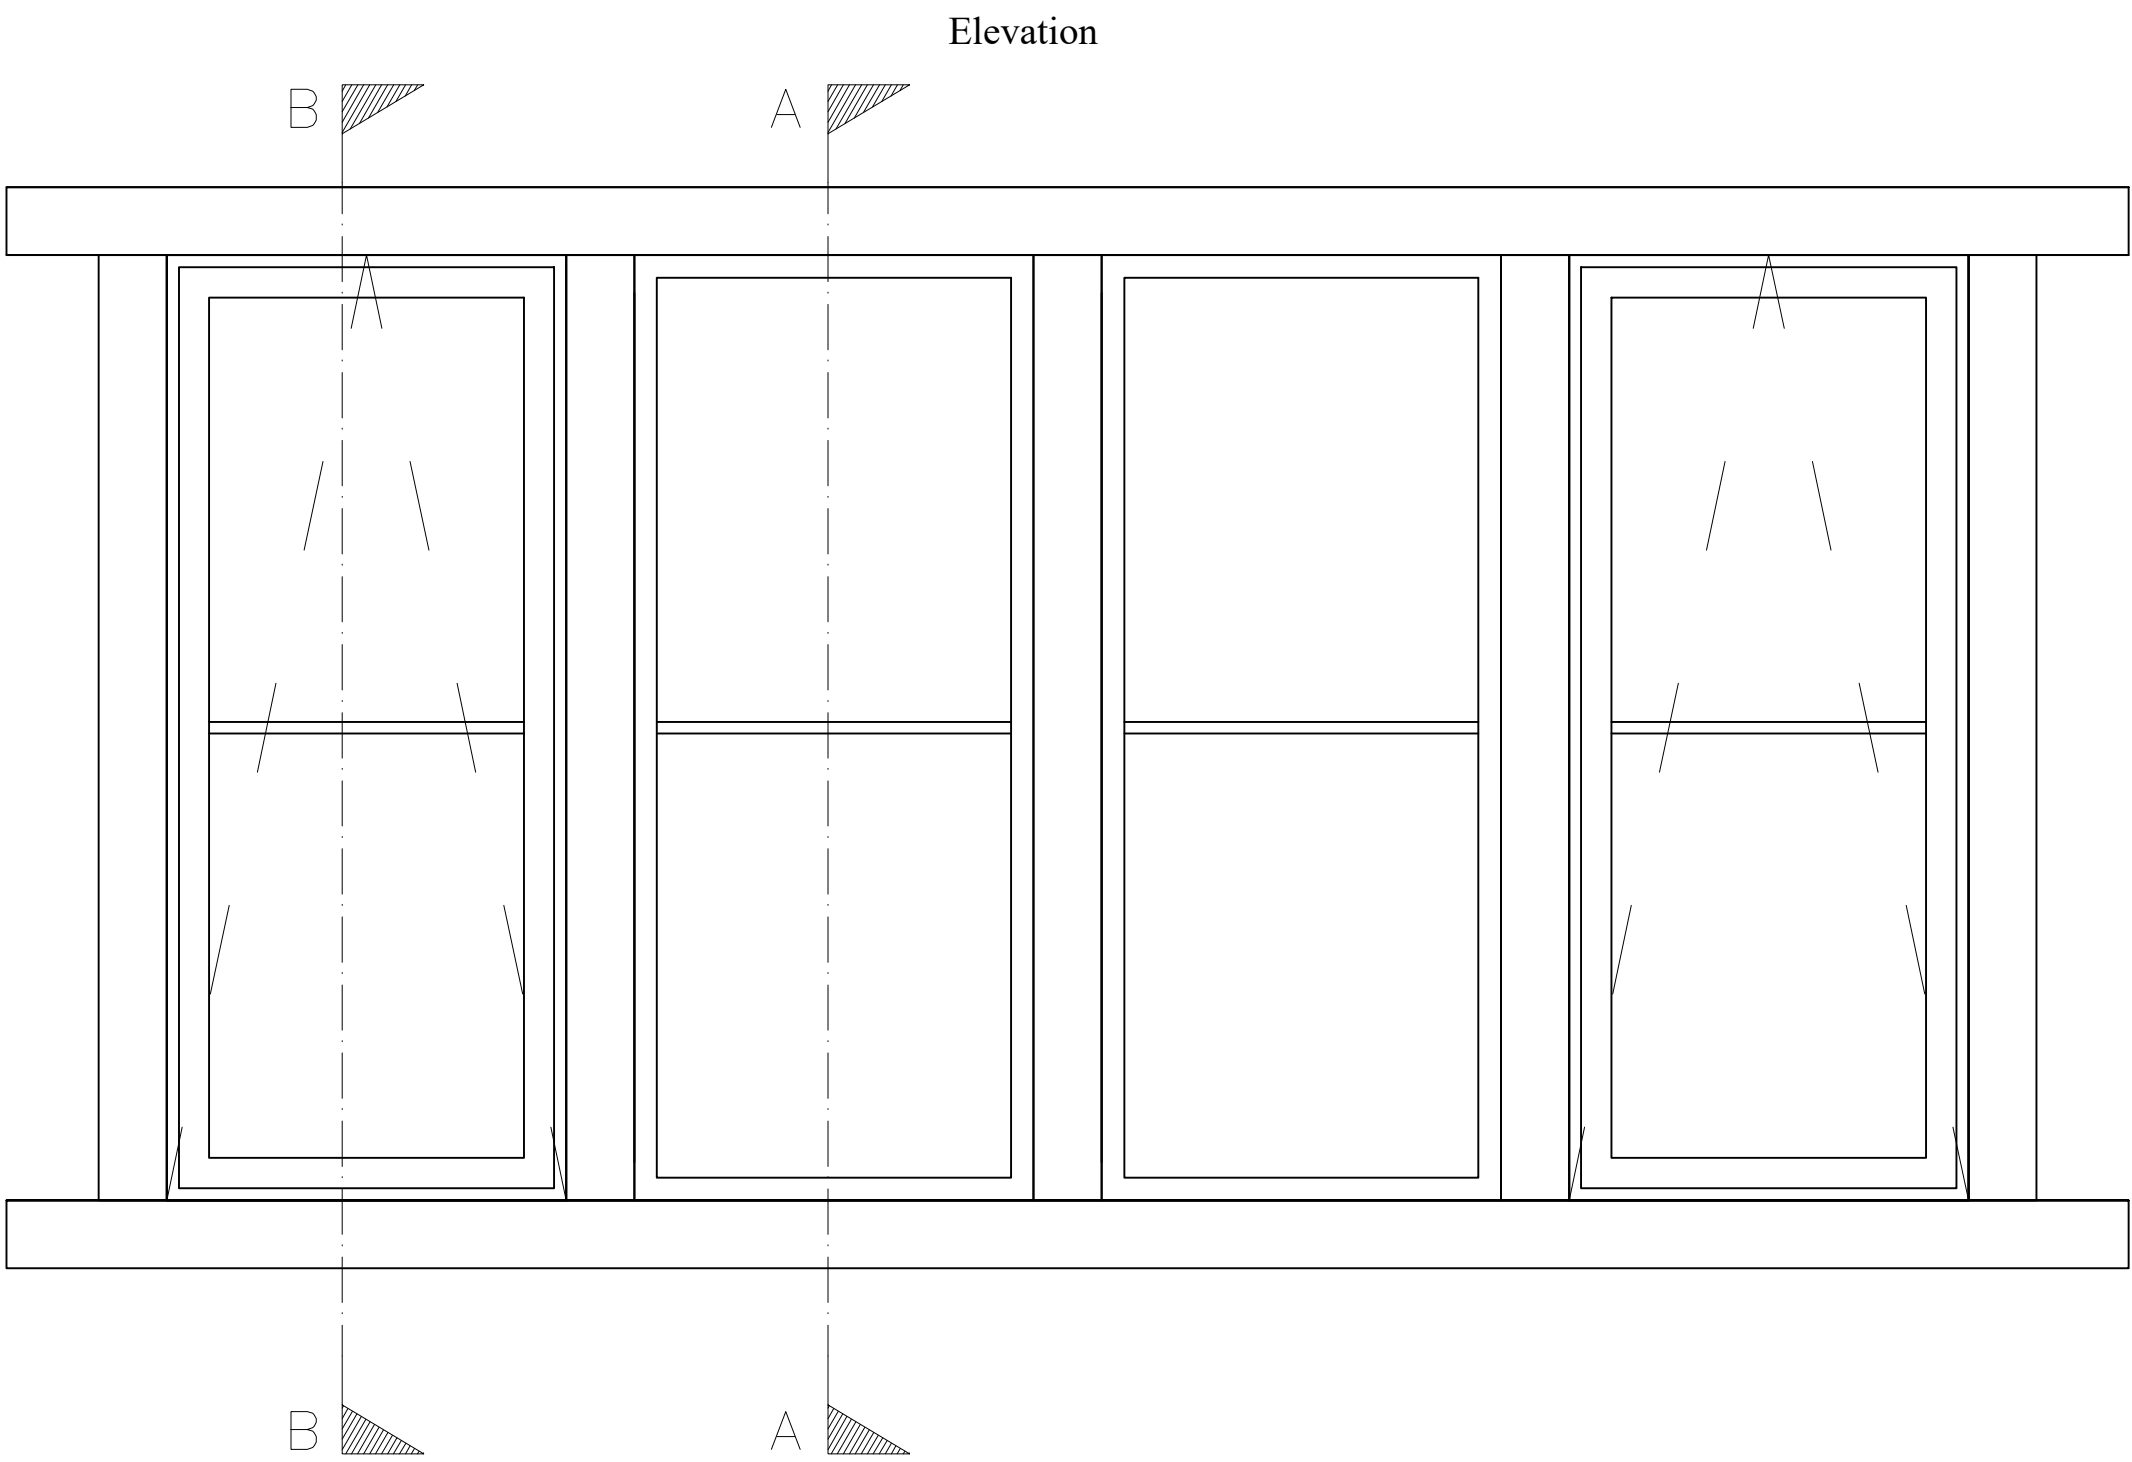


Notes:
1) 3:6:3 double glazed units
2) Hardwood timber frames finished with dark brown stain

Window W1 Detail (1:10)

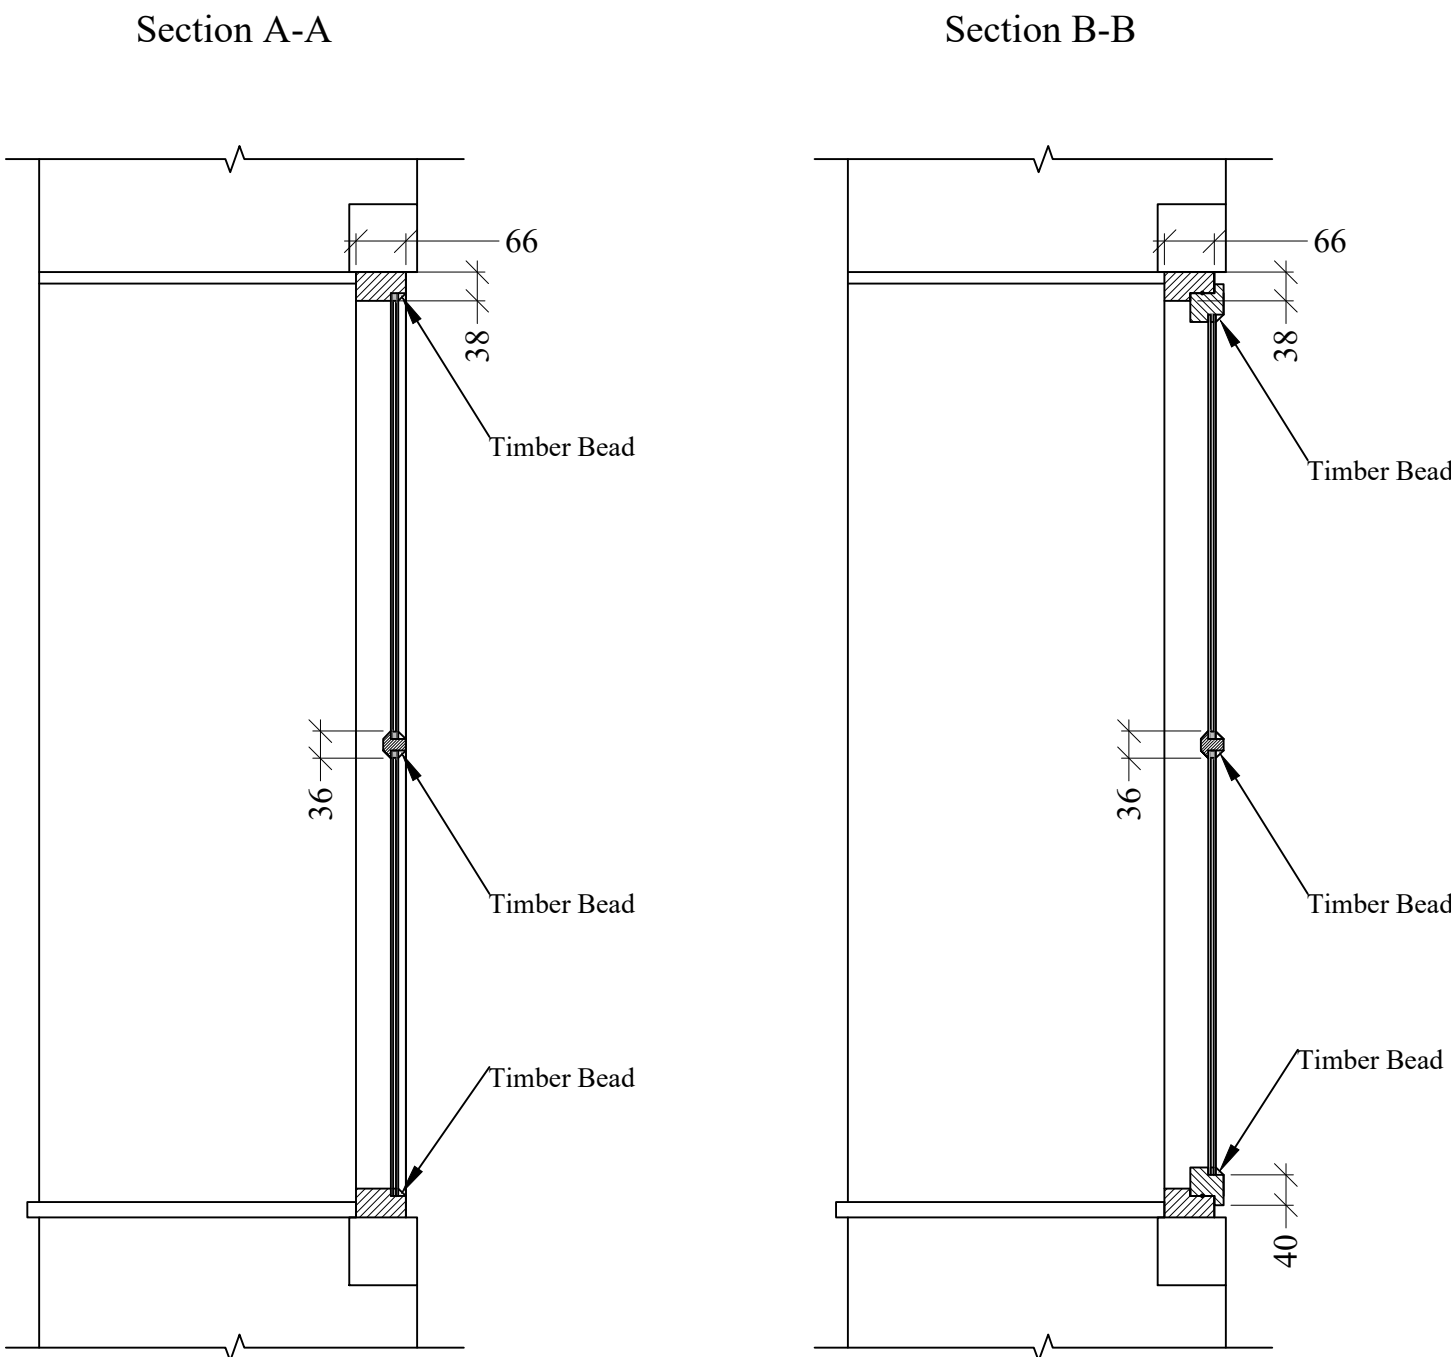

As Existing and Proposed

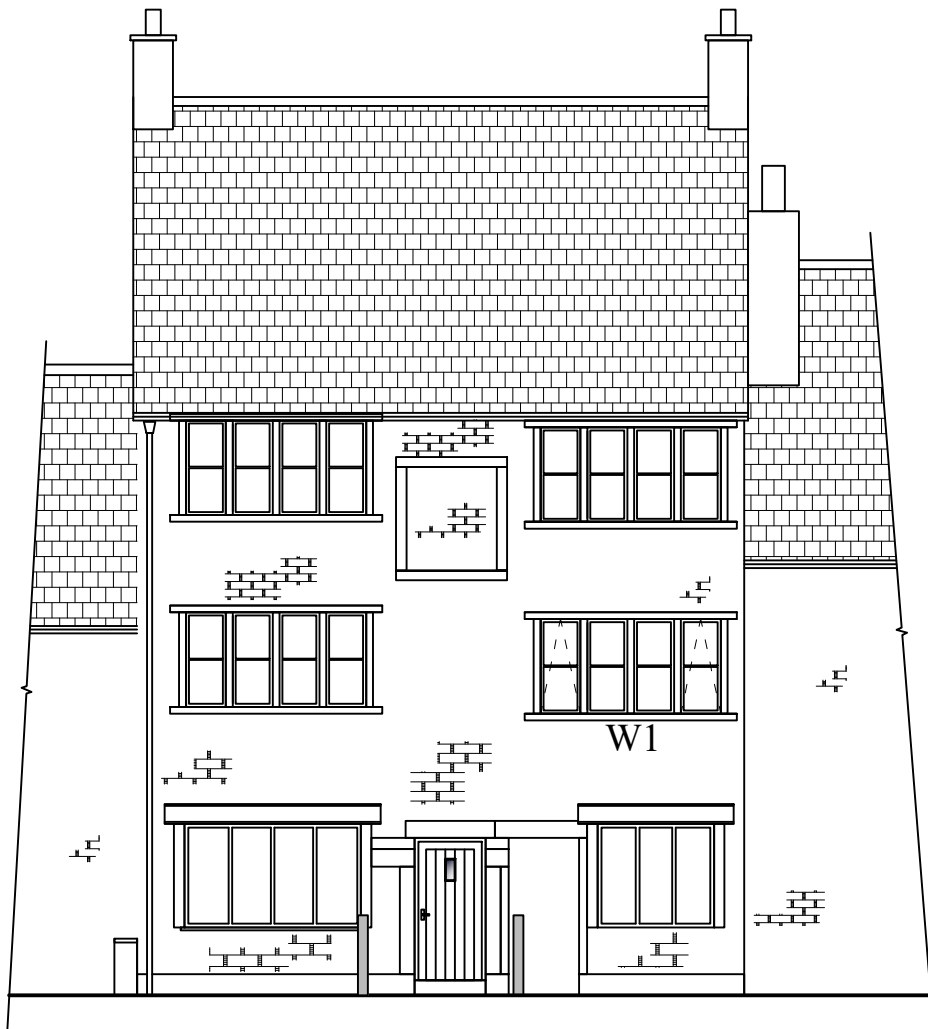

Front (Southwest) Elevation (1:100)

Hardware Detail (NTS)



This drawing is the Copyright of SJ Design Limited.
All dimensions shown are to centre line unless stated otherwise.
All materials and workmanship are to be in accordance with prevailing British
Standards, Codes of Practice, Building Regulations, and all other relevant
regulations and standards and to the complete satisfaction of SJ Design Limited.

REV	DATE	REVISIONS



DESIGN LTD

Building Design & Surveying Consultants
The Old Co-Op Building, Church Street,
Hayfield, High Peak SK22 2JE
Tel:01463 742903 Fax:01463 751247
Mobile: 07984 607 087 Email: info@sjdesign.net
www.sjdesign.net

Client: Rik Jackson
Site Title: Replacement Windows at 15a (Weavers' Houses)
Kinder Road
Hayfield
High Peak
SK22 2HT

Drawing Title:
Front Elevation, Window W1
Sections and Hardware Detail

Scale: As marked at A1
Date: April 2026
Drawn by: SJ

Drawing No.: 102
Rev: