


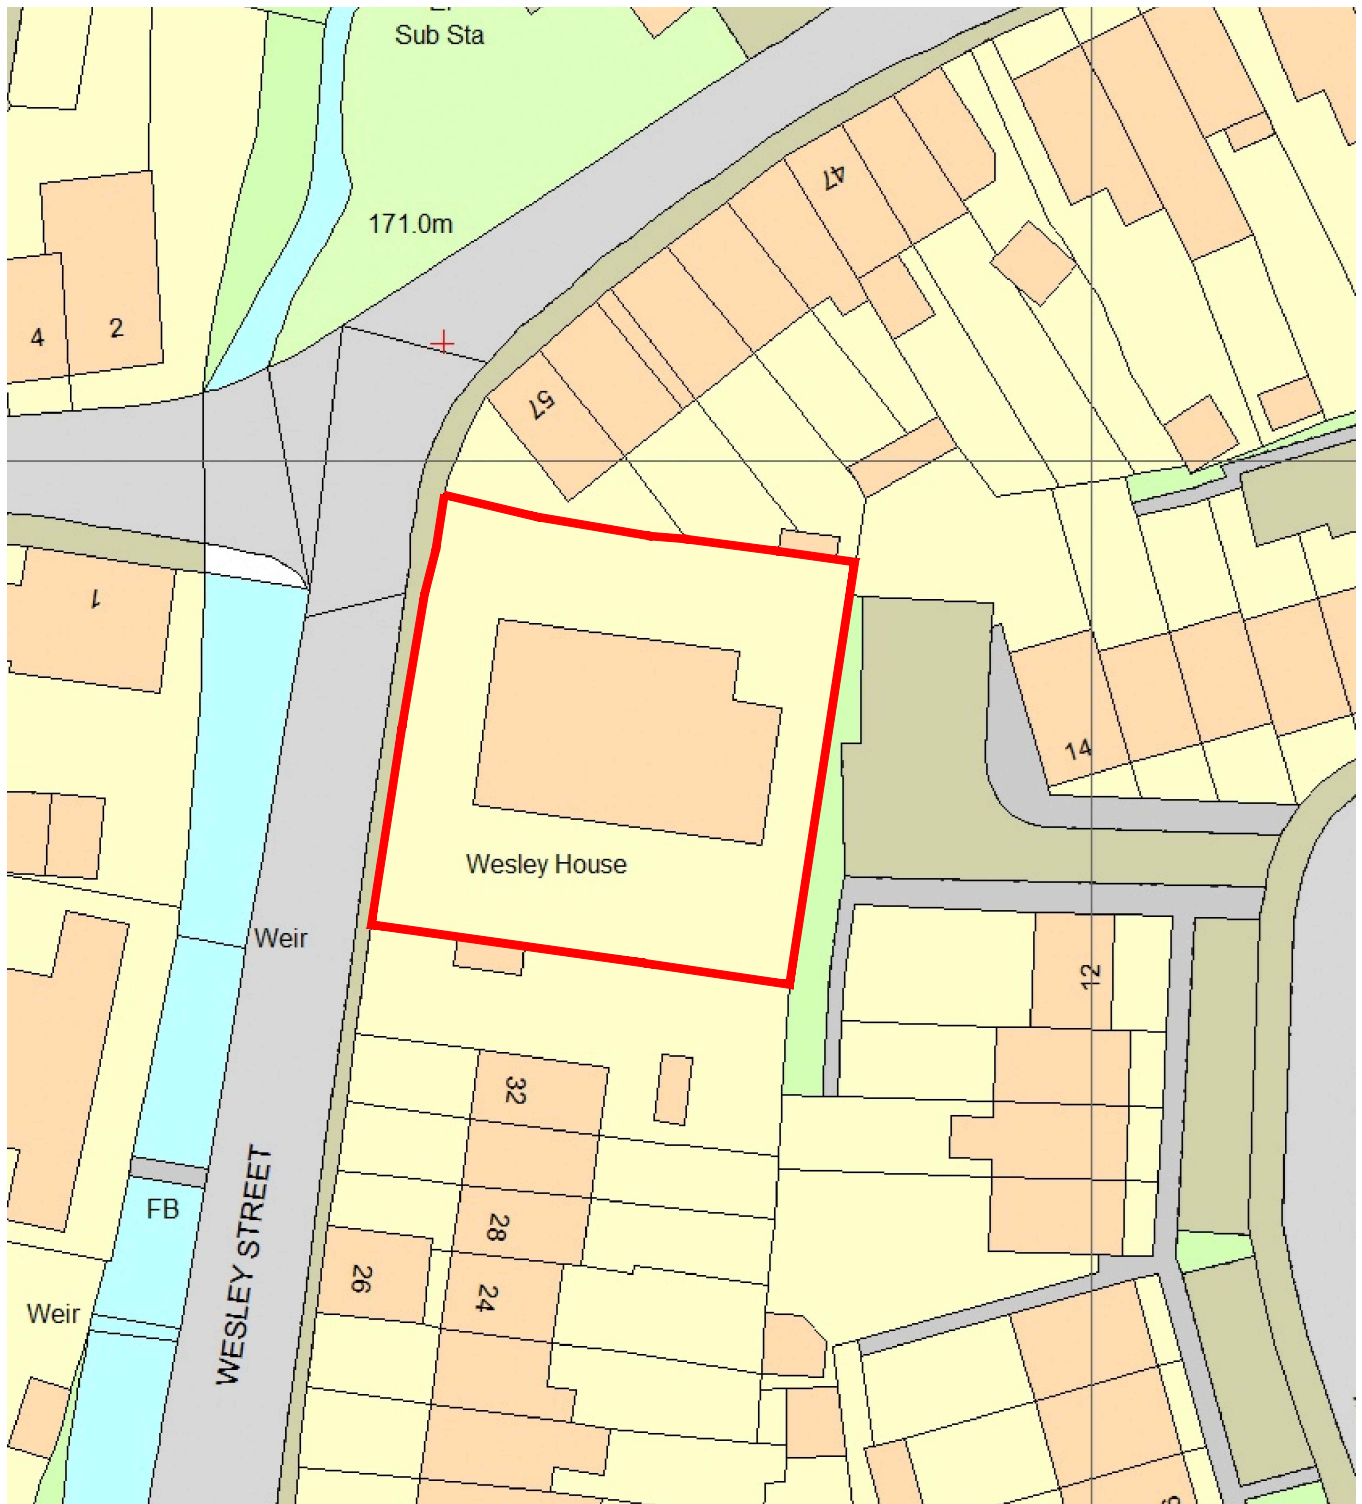

Wesley House, Wesley Street, Old Glossop
Proposed Site Plan
Scale 1:500

