




SOUTH EAST Elevation Grid Line B

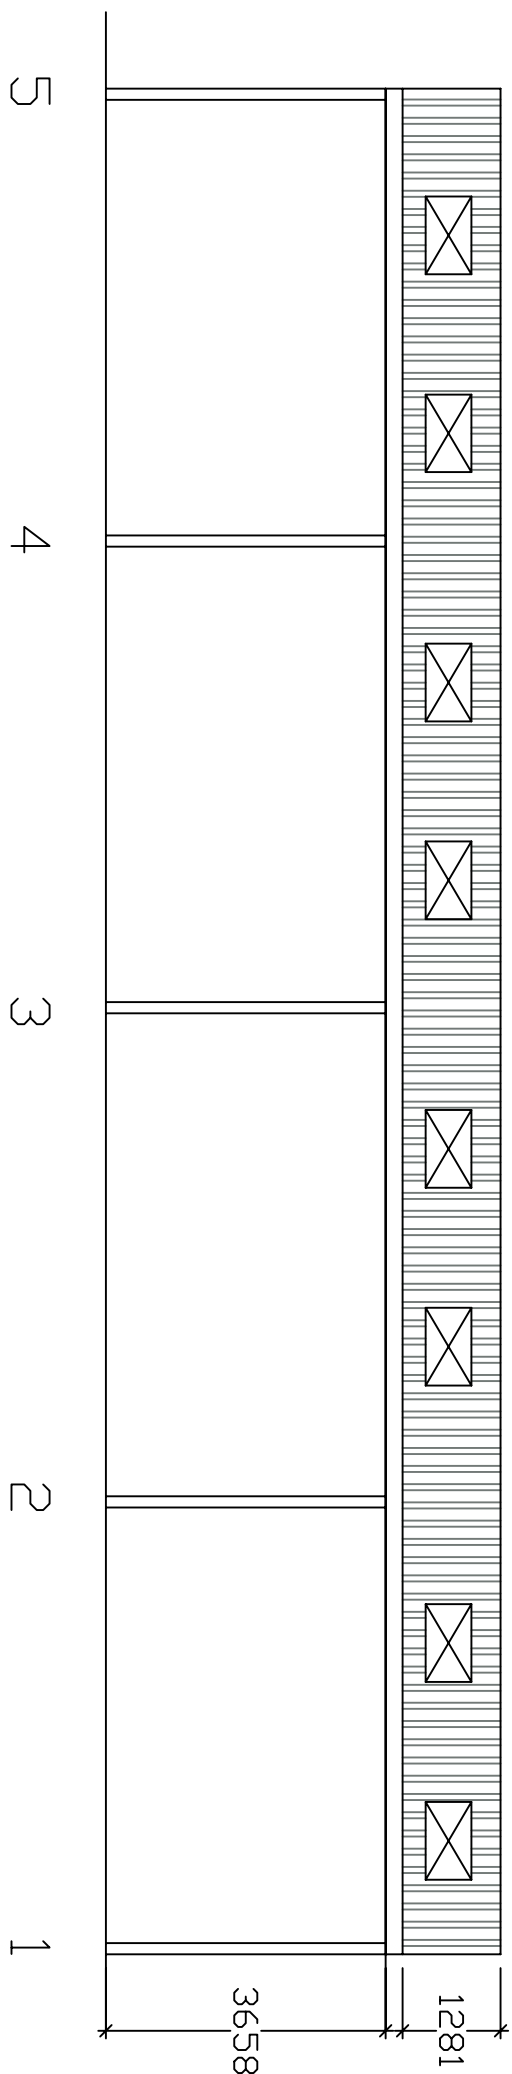


SDUTHWEST Elevation Grid Line 5

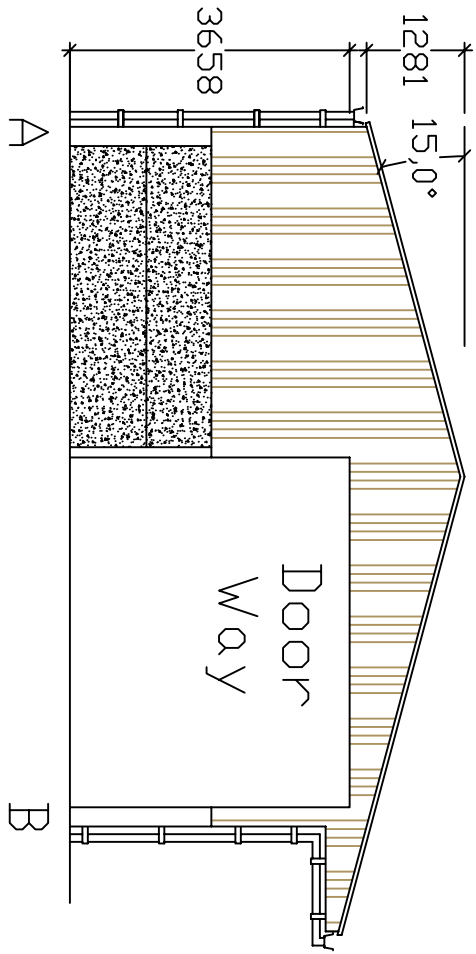

NORTH WEST Elevation Grid Line A

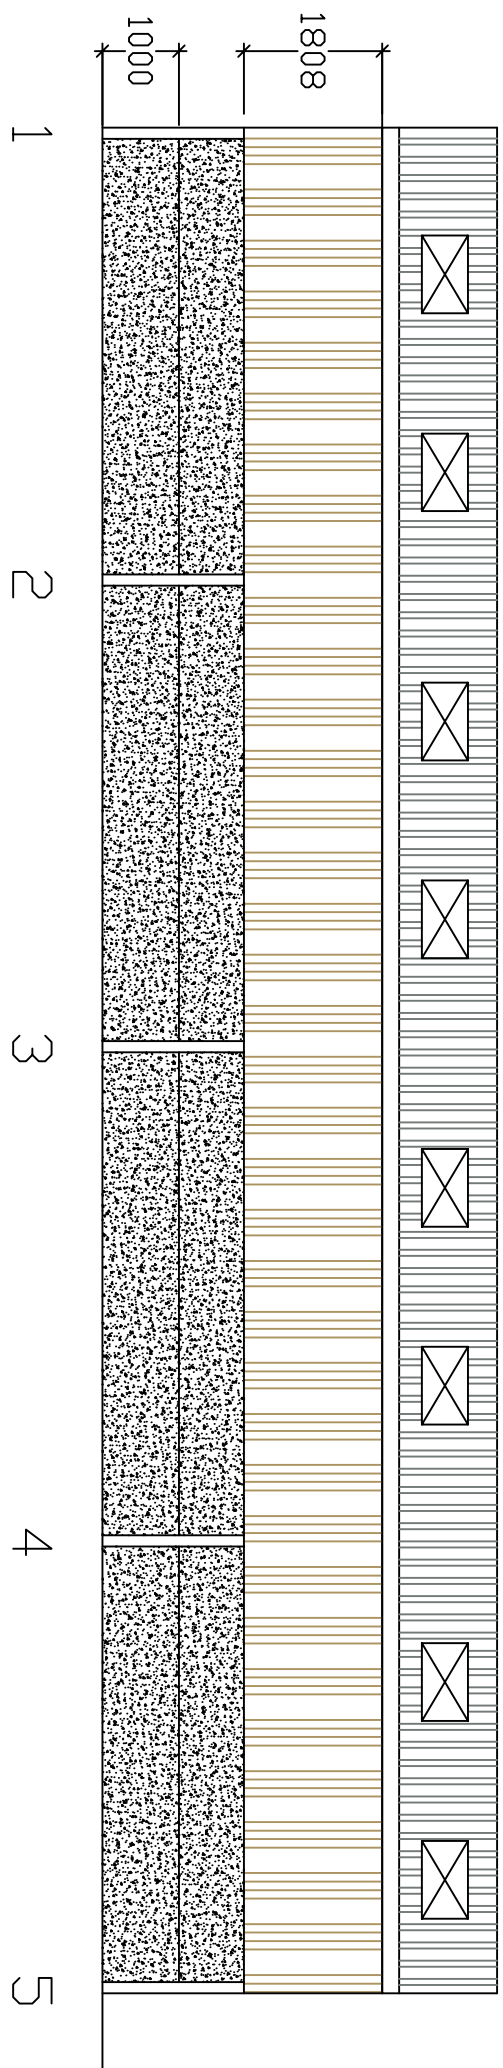

NDRTH EAST Elevation Grid Line 1

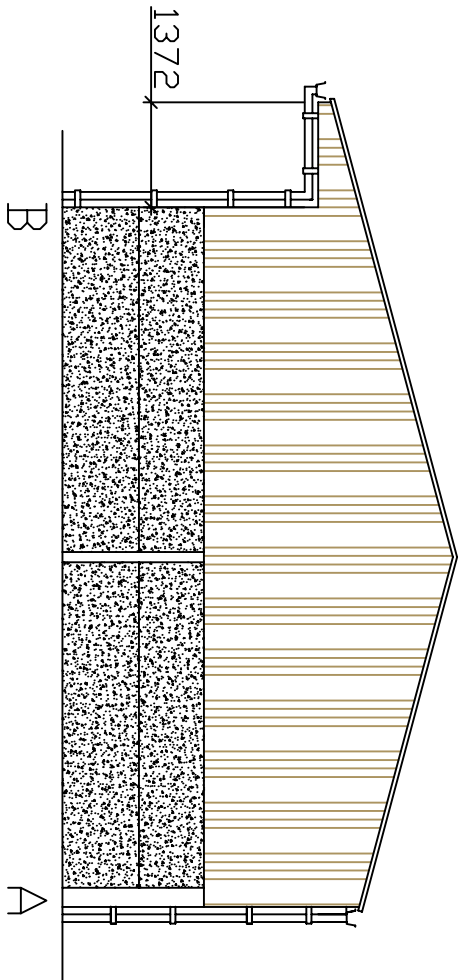

Roofing Specifications

Length: 24.384m (80' 0")
Width: 9.144m (30' 0")
Eaves Height: 3.658m (12' 0")
Roof Pitch: 15°
Bay Size: All bays are the same size at 6.096m, and bays reduced to achieve overall length.

Steelwork (including web stiffeners and rafter stays)

To supply for erection on prepared site and concrete foundations, steel frame 6.096m (20') centres with UB 254 x 146 x 31 steel sections and UB 254 x 102 x 22 rafters. Roof bracing to one end. Side bracing and CR6 eaves ties, to be 2 gable posts (UB 203 x 133 x 25).
All steelwork to be painted, other colours available.

Purlins

To supply 9m x 3in (20in) - Timber C24 purlins bolted to frame at 1.375m. Eaves beams (9m x 3in (20in) - Timber C24).

Roof Cladding

To supply Natural Grey Five Cement laid in accordance with manufacturer's instructions. Ridge to be Alternating Ridge.

Roof Lights

Incorporate 16 roof lights of size 3.048m, in roof cladding positioned to suit customer's requirements.

Rainwater Goods

PVC with 2 x 110 Diameter down-pipes and rubber sealed joints.
Building Side 1: PVC with 2 x 110 Diameter down-pipes and rubber sealed joints.
Building Side 2: PVC with 2 x 110 Diameter down-pipes and rubber sealed joints.

Cladding

Gable End 1: To be clad down 1.808m below eaves with Yorkshire Boarding on Timber - 5 x 3 C24 rails.
Gable End 2: To be clad down 1.808m below eaves with Yorkshire Boarding on Timber - 5 x 3 C24 rails.
Side 1: To be clad down 1.808m below eaves with Yorkshire Boarding on Timber - 5 x 3 C24 rails.

Concrete Panels

Gable End 1: 90mm x 1000mm thick concrete panels, to a height of 2m.
Gable End 2: 90mm x 1000mm thick concrete panels, to a height of 2m.
Side 1: 90mm x 1000mm thick concrete panels, to a height of 2m.



Doors

Door 1 is a 4.572m wide and 3.658m high Doorway located Gable End 1 - Off Corner.

24384

1372

9144

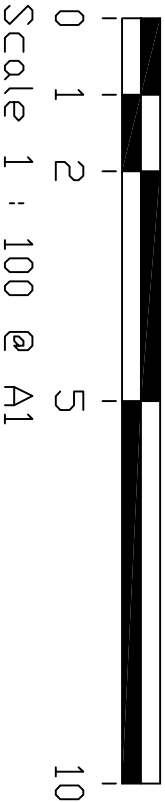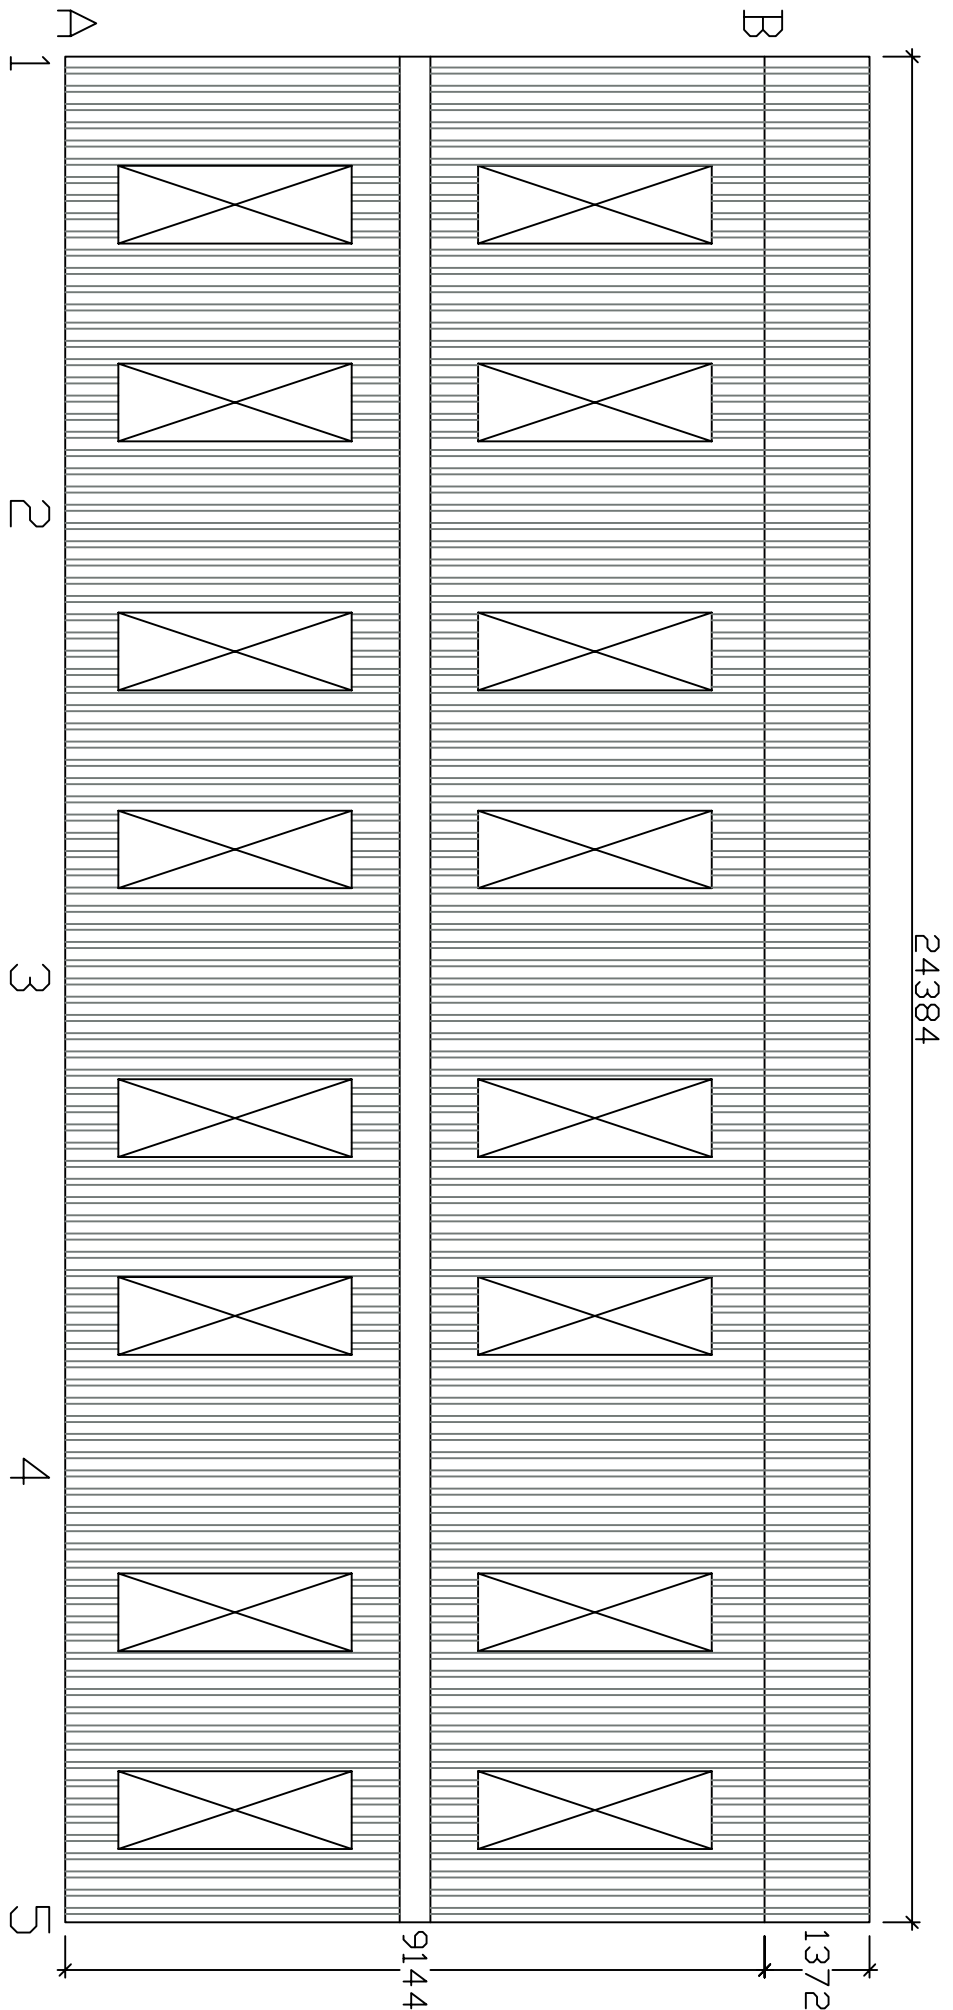

Scale 1 : 100 @ A1

This Drawing is for Planning and Aesthetic purposes Only!
Sizes subject to change due to Structural Calculation
DO NOT INSTALL BASES TO THIS PLAN

CLIENT: Jessica Broomhead
ADDRESS: SK23 0PW

PROPOSED: Agricultural

SIZE: 80'X30'X15'

DRAWN BY: Jay Butler

SCALE: 1/100 DWG NO: 26-33006

REV: A DATE: 31/03/2026

GRAHAM HEATH
CONSTRUCTION Ltd

GRAHAM HEATH CONSTRUCTION LTD
WRENNBURY INDUSTRIAL ESTATE
STATION ROAD
WRENNBURY
CRANFORD
OXFORD
TEL: 01270 78158
FAX: 01270 78165