
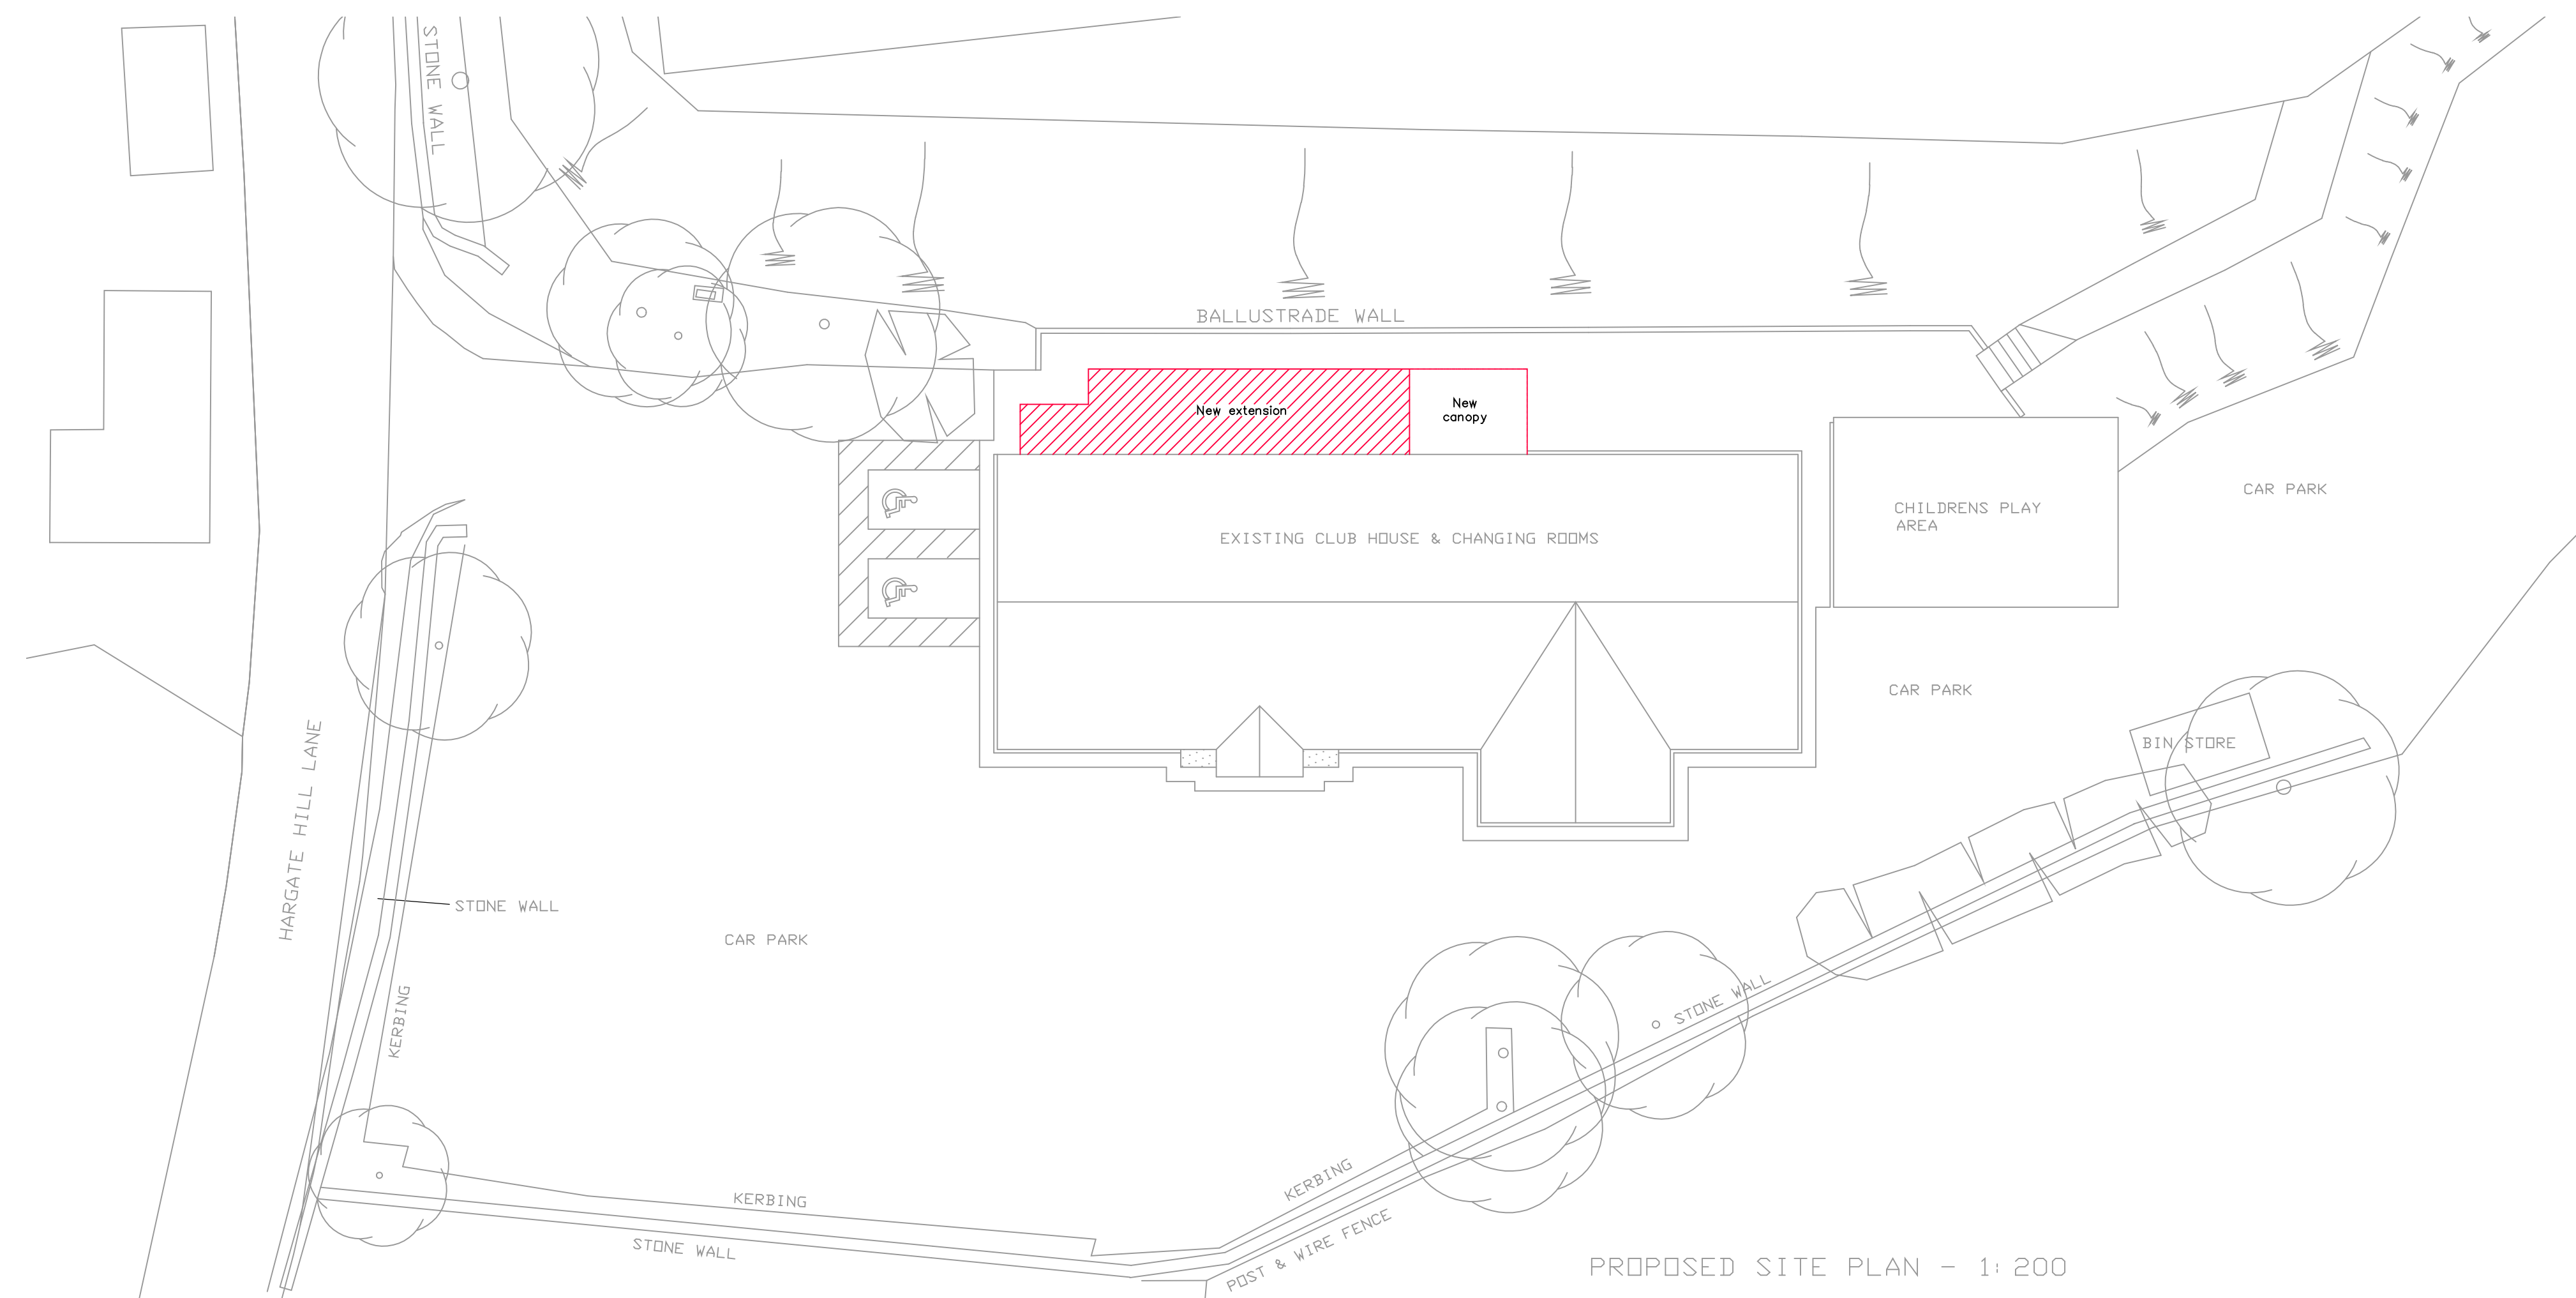
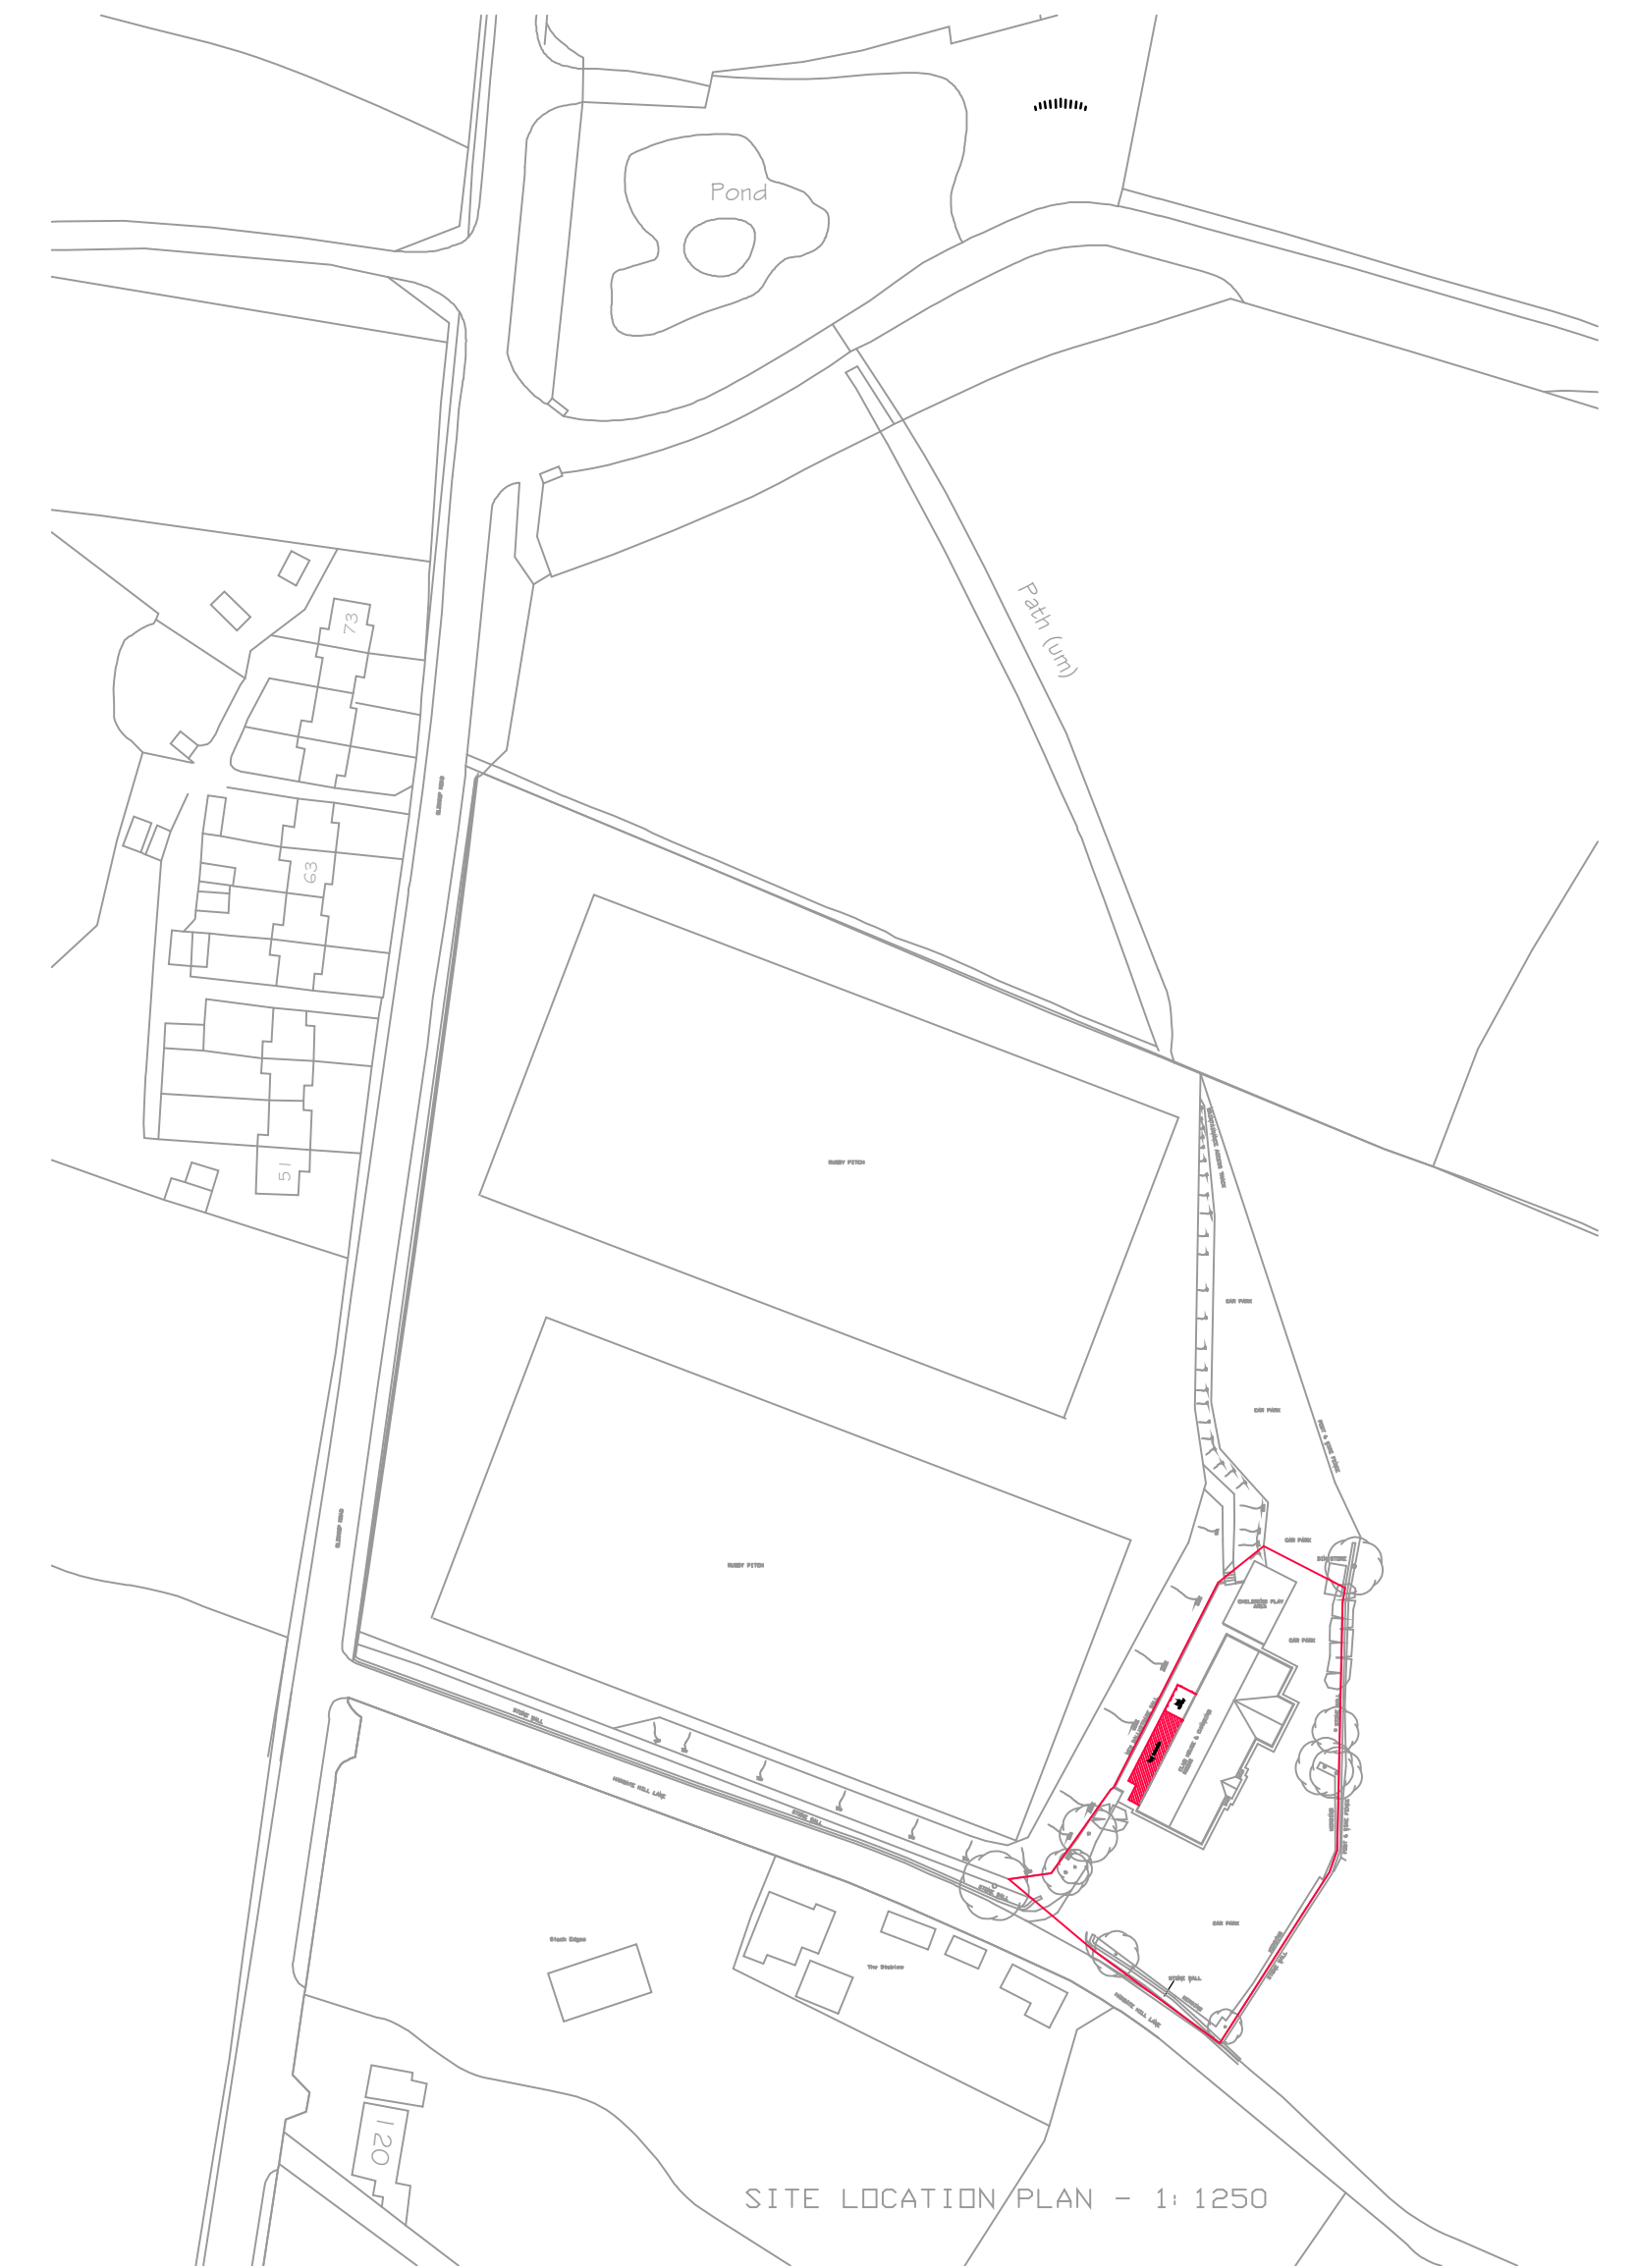


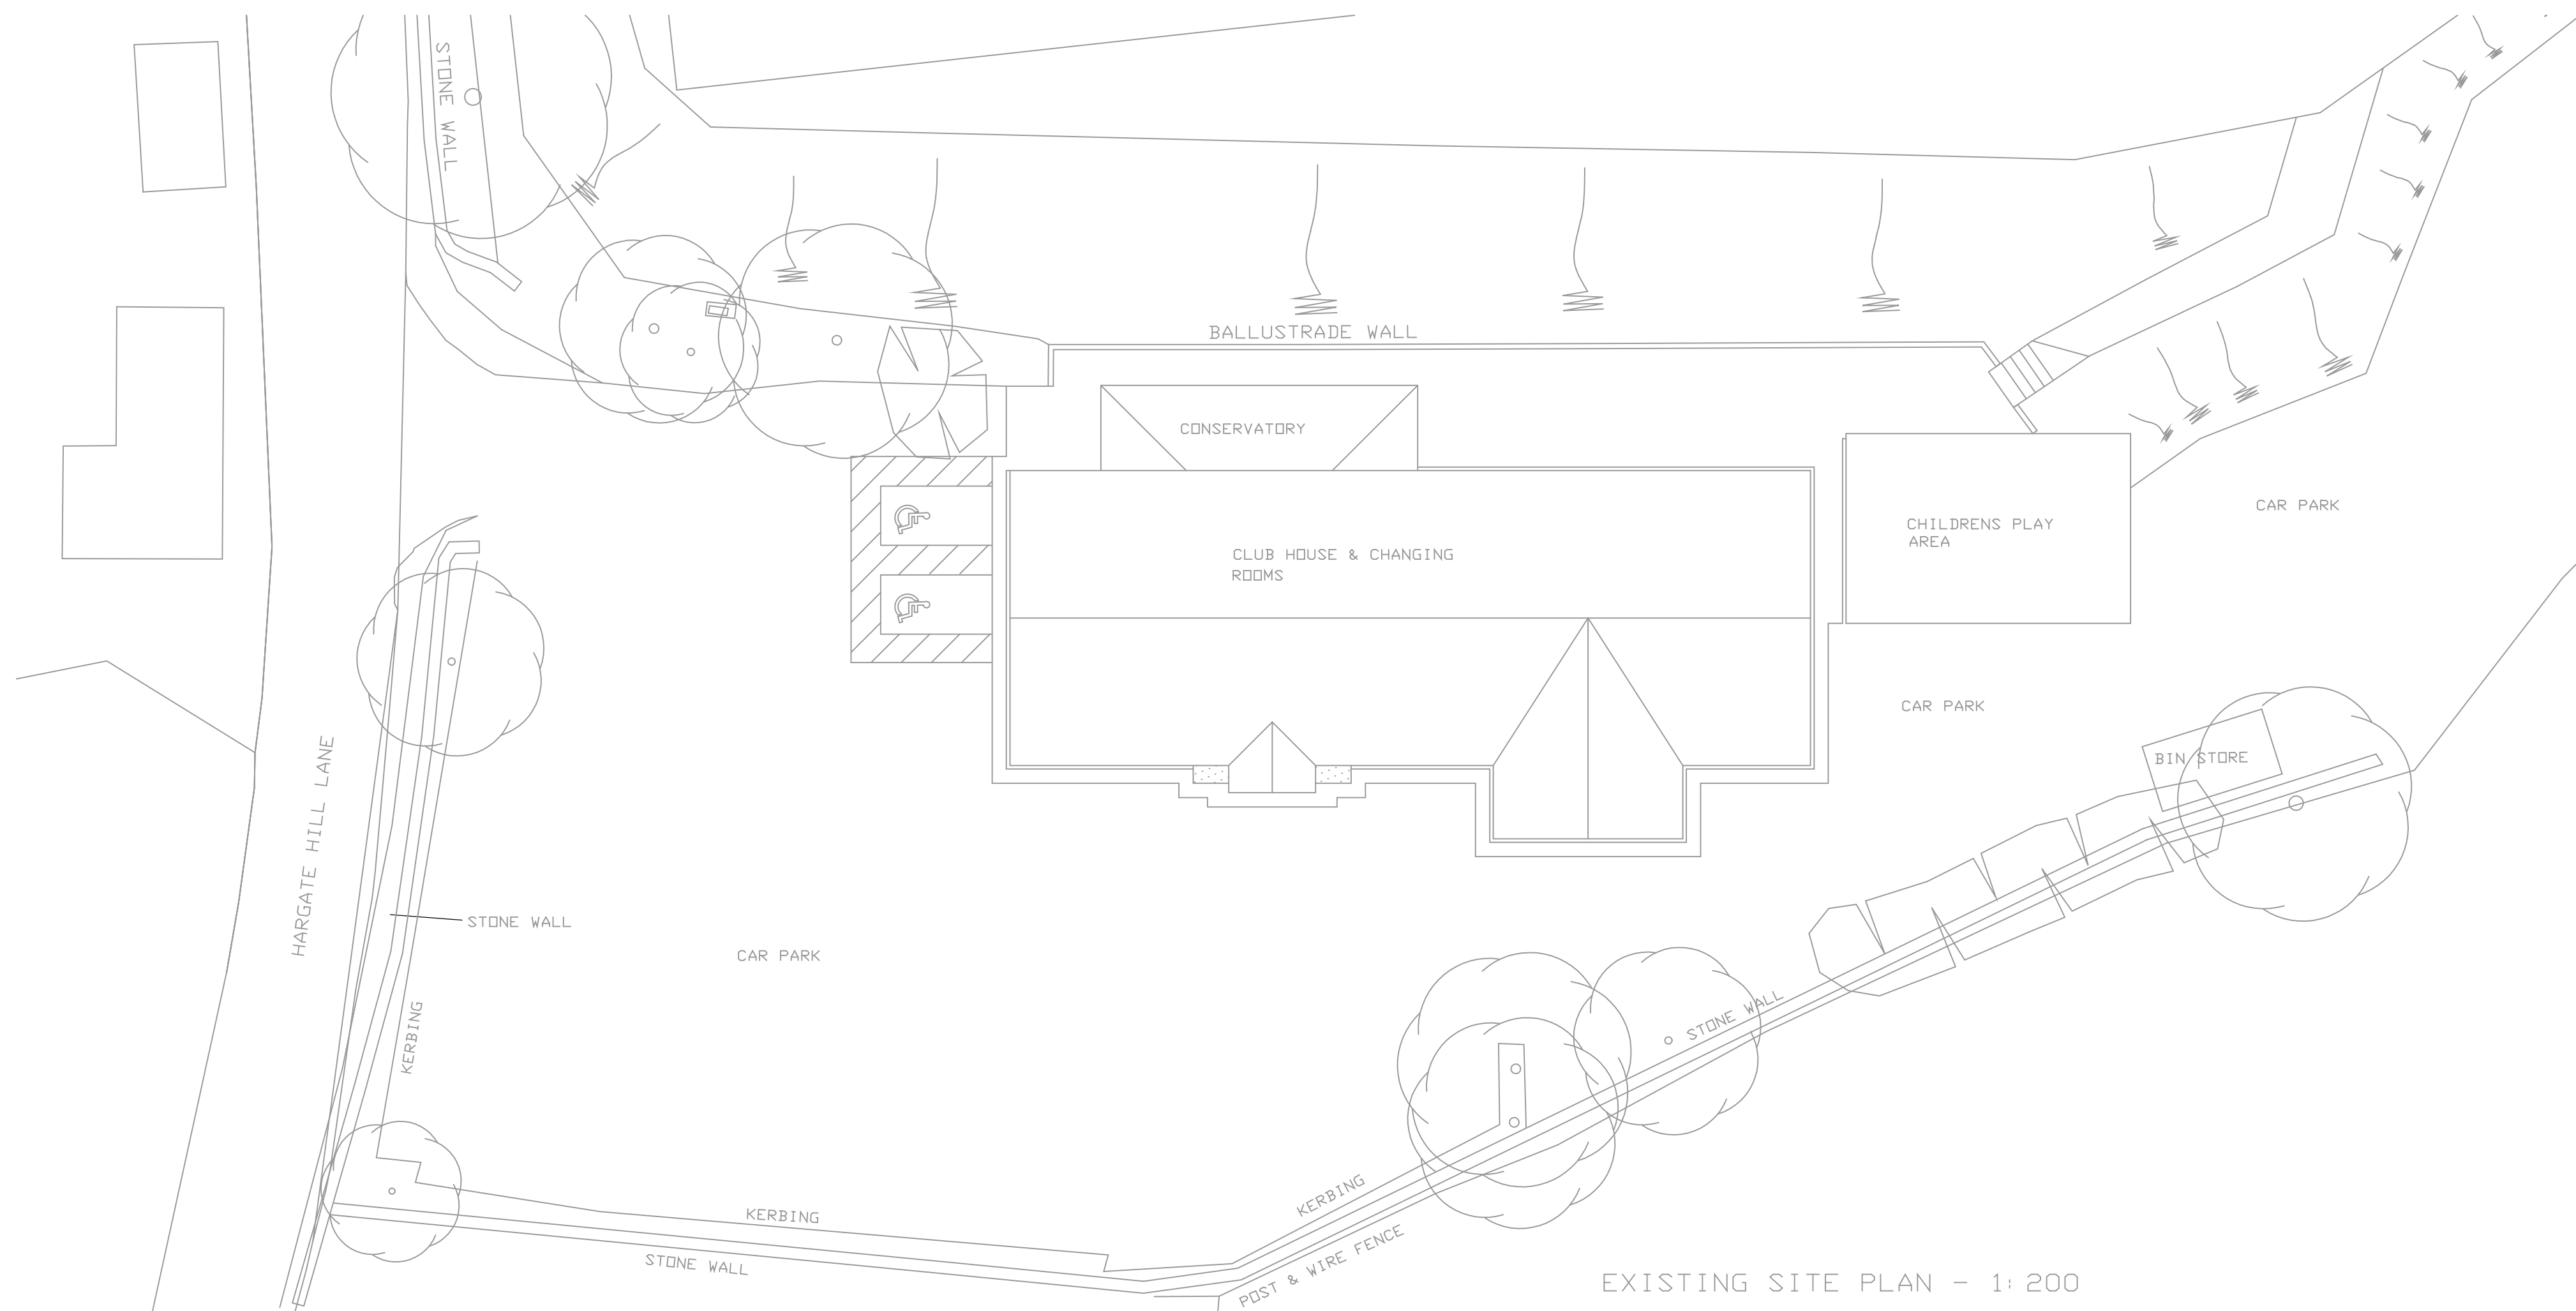


| Revision | Description | Date | Rev. By |
|----------|-------------|------|---------|
|          |             |      |         |

## Limefield Design Solutions

### Structural Design Services

Limefield, North Road  
Glossop, Derbyshire SK13 7AU  
Tel: 01457 .....  
Mob: 07900 266316  
E-mail: rob@limefields.co.uk

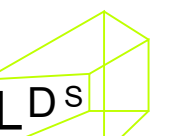

GLOSSOP RUGBY CLUB

PROPOSED CONSERVATORY REPLACEMENT

LOCATION & SITE PLANS

Scale  
1:1250 1:200 @ A1

Date  
Feb. '26

Drawn By  
RS

Drq. No.

GRUFC 1 - P1