

FRONT ELEVATION.

1:100 10m

SIDE ELEVATION.

SIDE ELEVATION.

All levels and dimensions must be checked on site by the contractor prior to commencement of works. Any variations must be immediately reported to GreenSkyArchitecture.


All information contained within this drawing and any attached details or specifications are copyright of GreenSkyConsult Ltd trading as GreenSkyArchitecture. Copying of this document in full or in part is strictly forbidden without the expressed written consent of GreenSkyConsult Ltd.

ONLY TO BE USED FOR CONSTRUCTION WHERE THE SCHEME IS BEING UNDERTAKEN USING LOCAL AUTHORITY BUILDING CONTROL SERVICES.

© GreenSkyConsult Ltd.

Notes


-

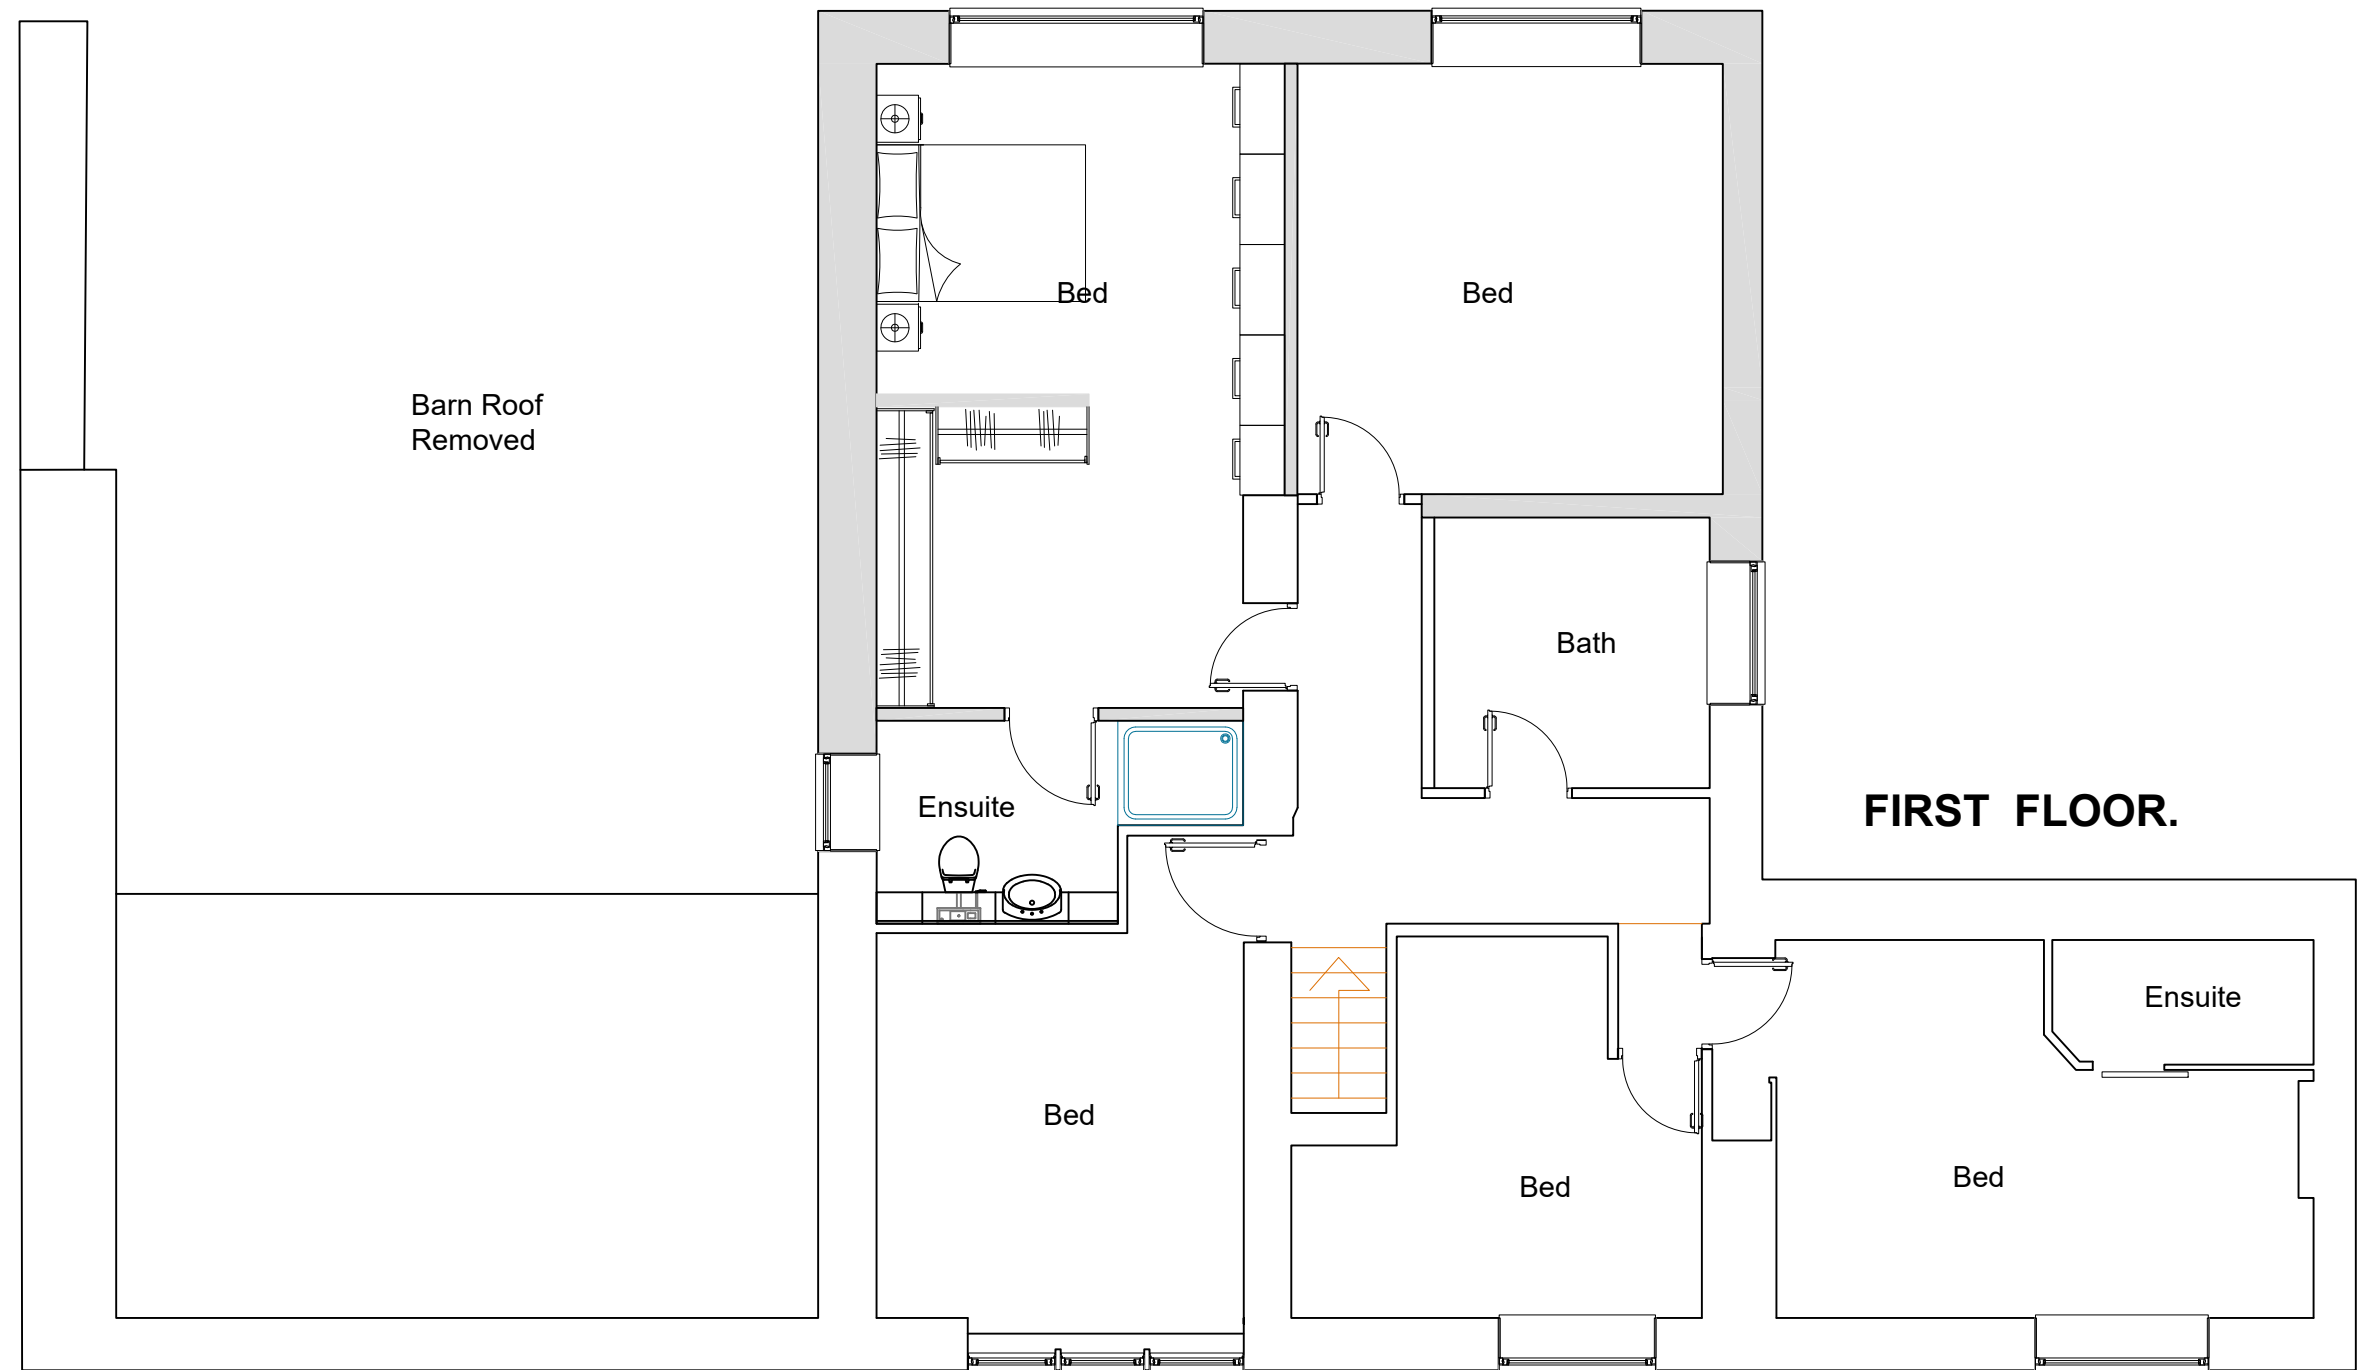

FIRST FLOOR.



REAR ELEVATION.

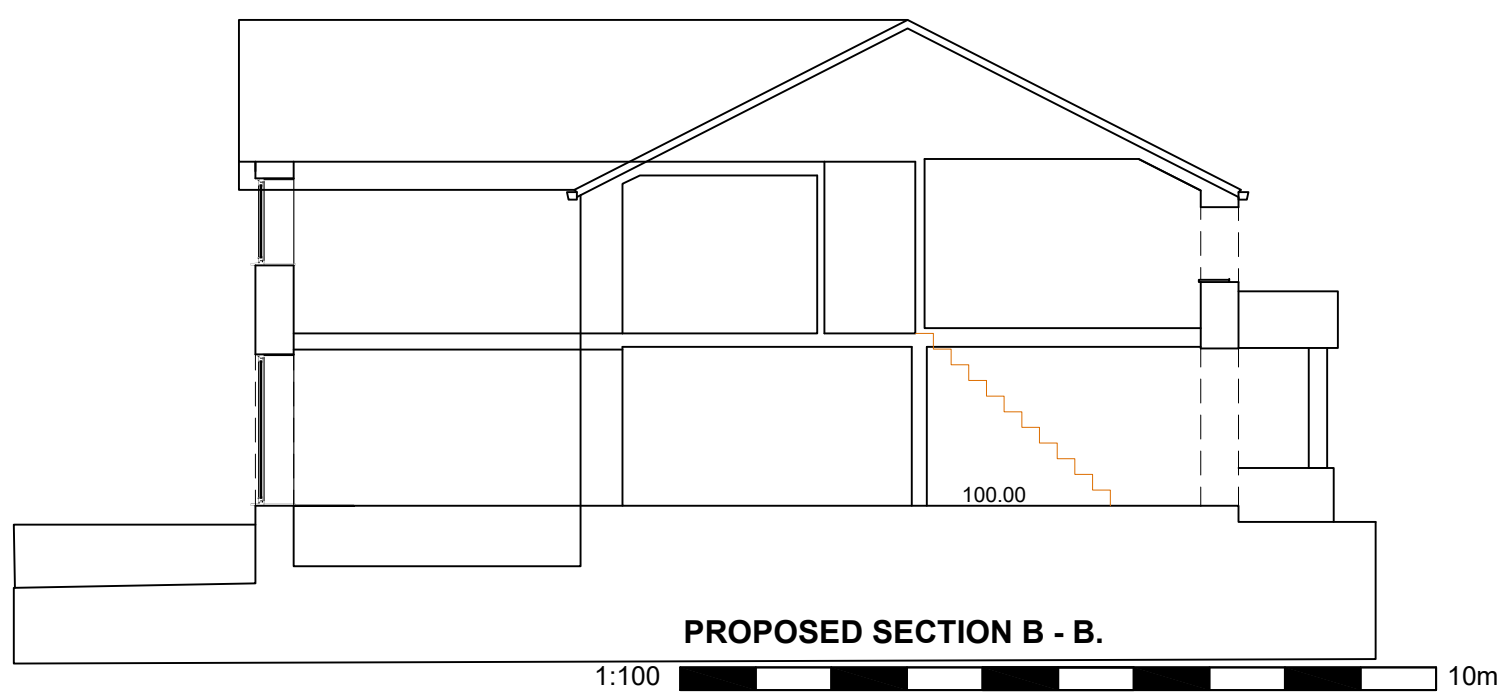


PROPOSED SECTION B - B.

1:100 10m

Revision | Date | Note

-

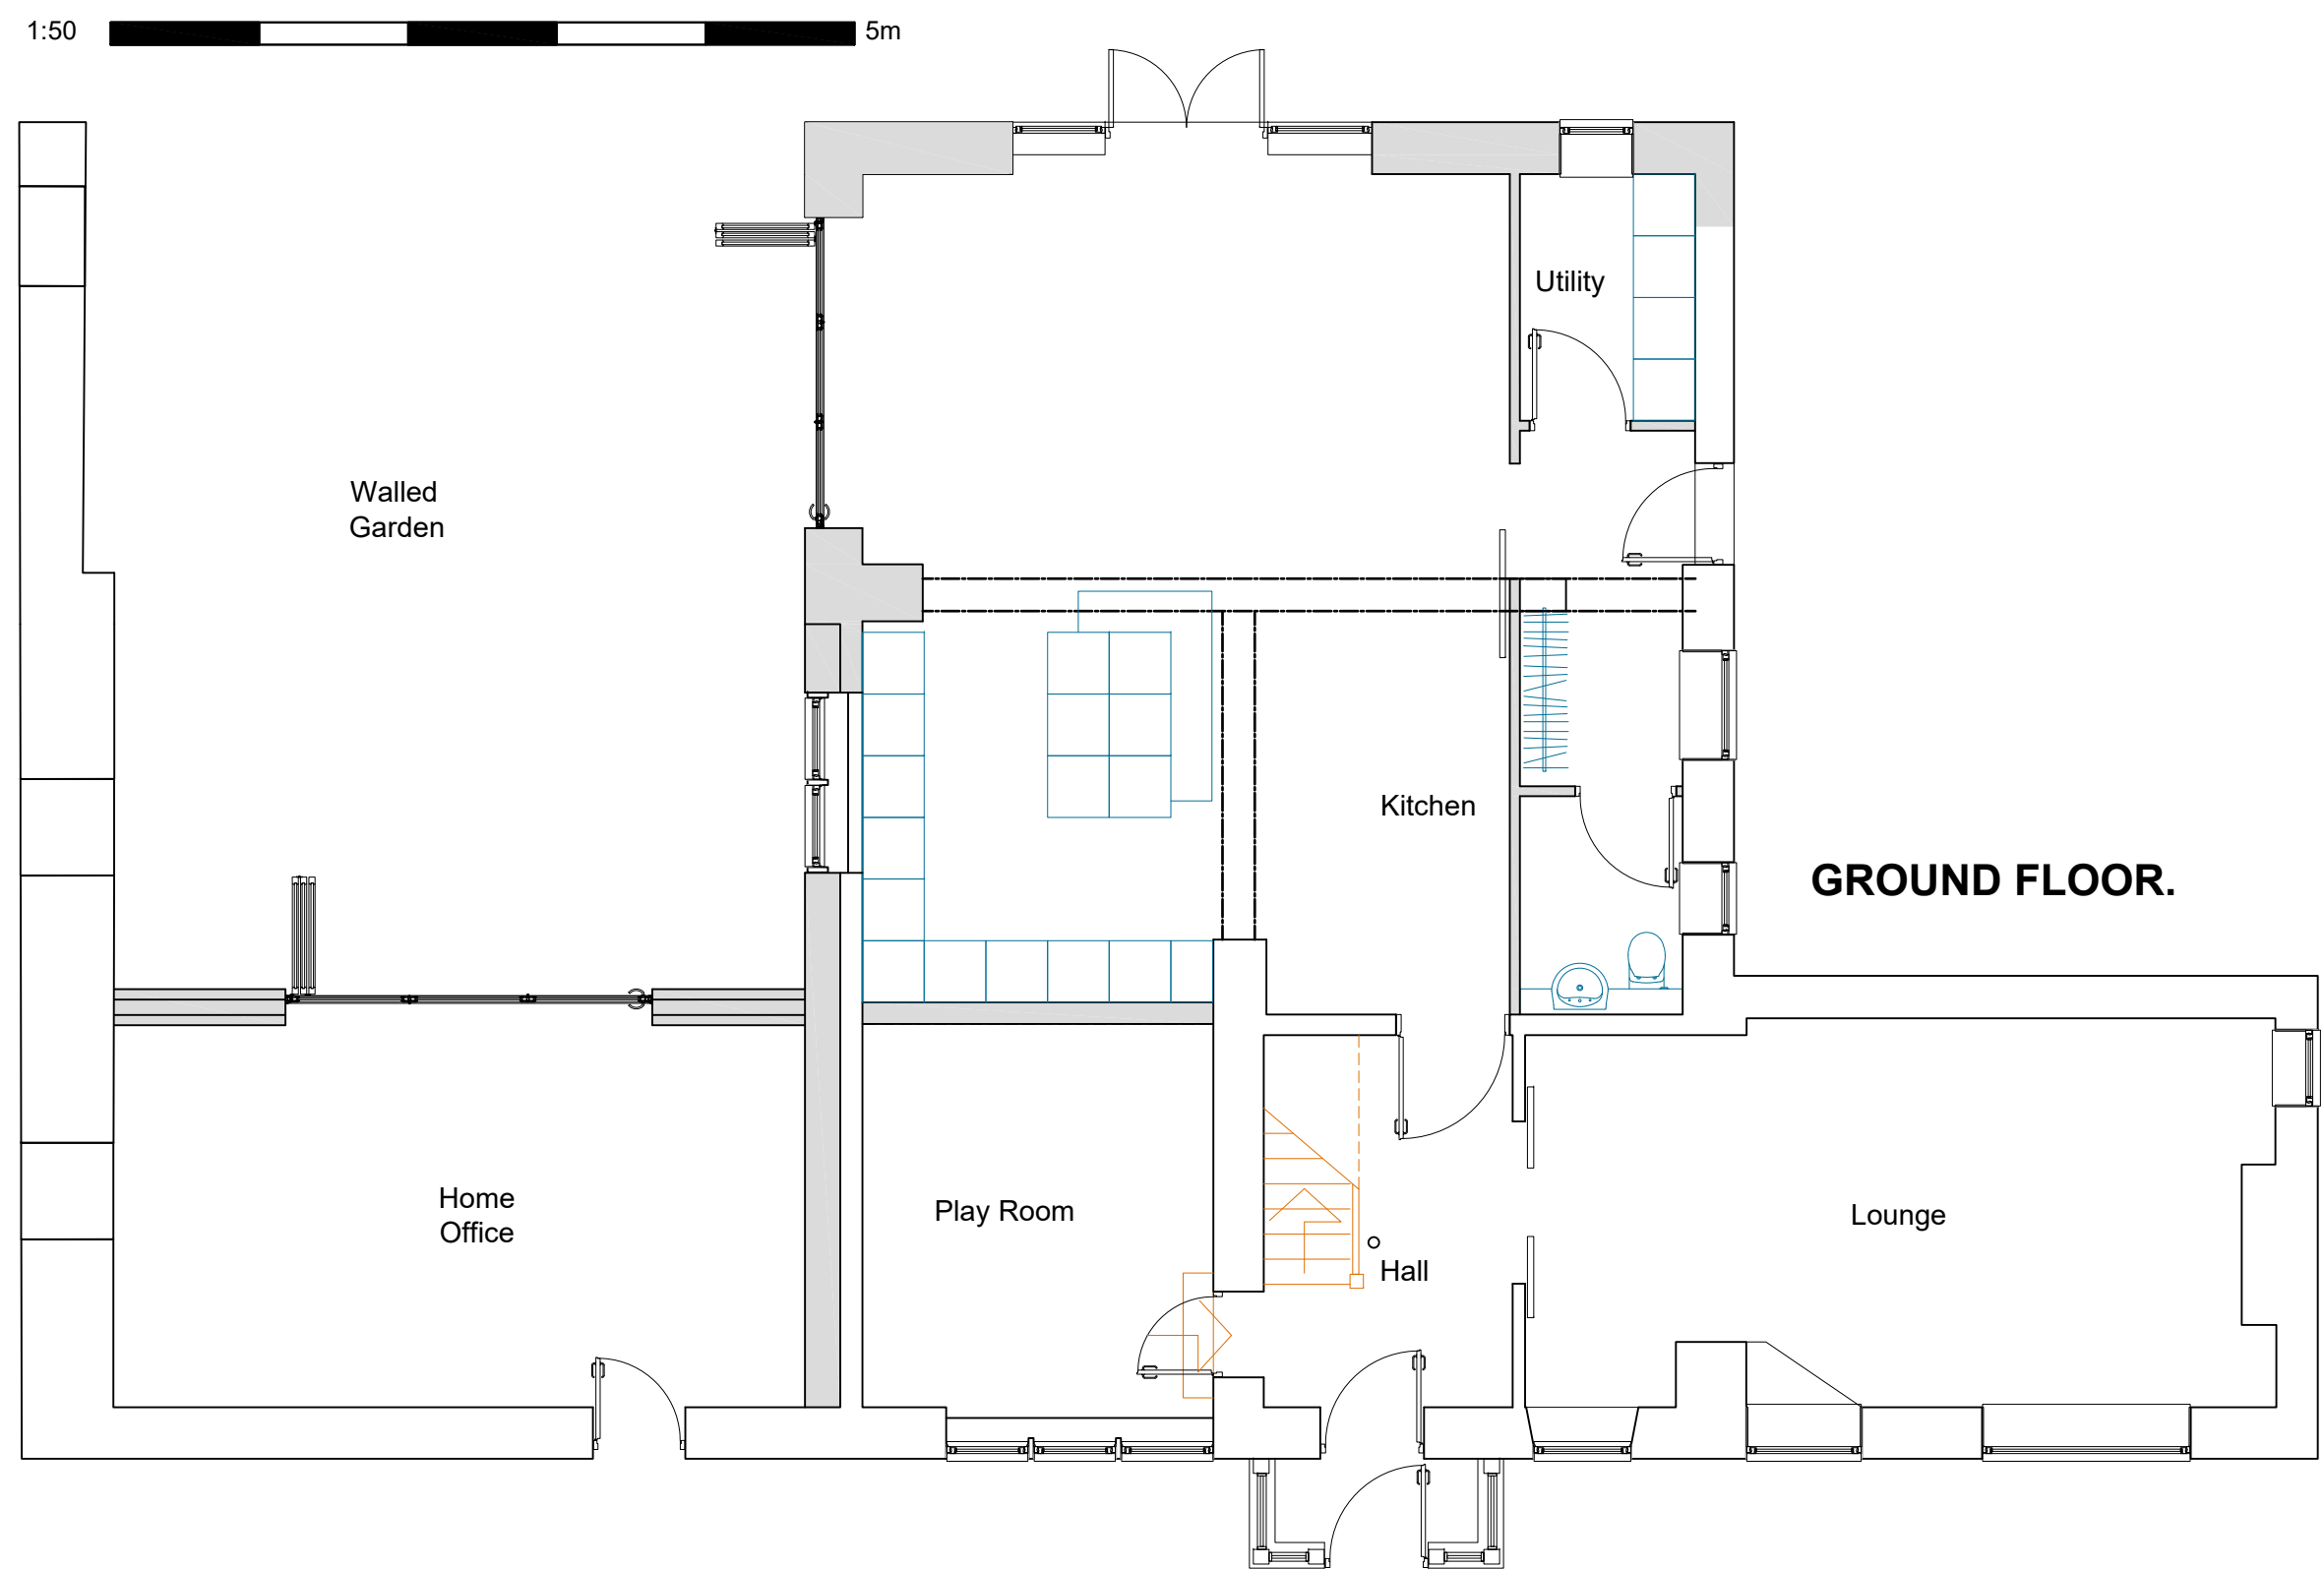

GROUND FLOOR.



Woodseats
Farm Cott

1:200 20m



Architecture / Interior Design / Planning / Code for Sustainable Homes / BREEAM / Sustainability / Energy Assessors
T: +44(0)7815 606738 W: greenskyarchitecture.com E: mark@greenskyarchitecture.com

Green Sky Architecture is a trading name of Green Sky Consult Ltd. Company Registered in Cardiff No 7350336

Client
Mr & Mrs H Bromhall

Project Title
Woodseats Farm Cottage, Woodseats Lane,
Charlesworth. SK13 5DR

Drawing Title
PROPOSED PLANS AND ELEVATIONS

Drawn
MS

Checked

Date
27.04.2026

Drawing Number

1551.03

Scale
1:50, 1:100
& 1:200 @
A1

Revision

D

Drawing Status
Information

☐

☐

☒

☐

☐

☐

As Built