


SITE PLAN

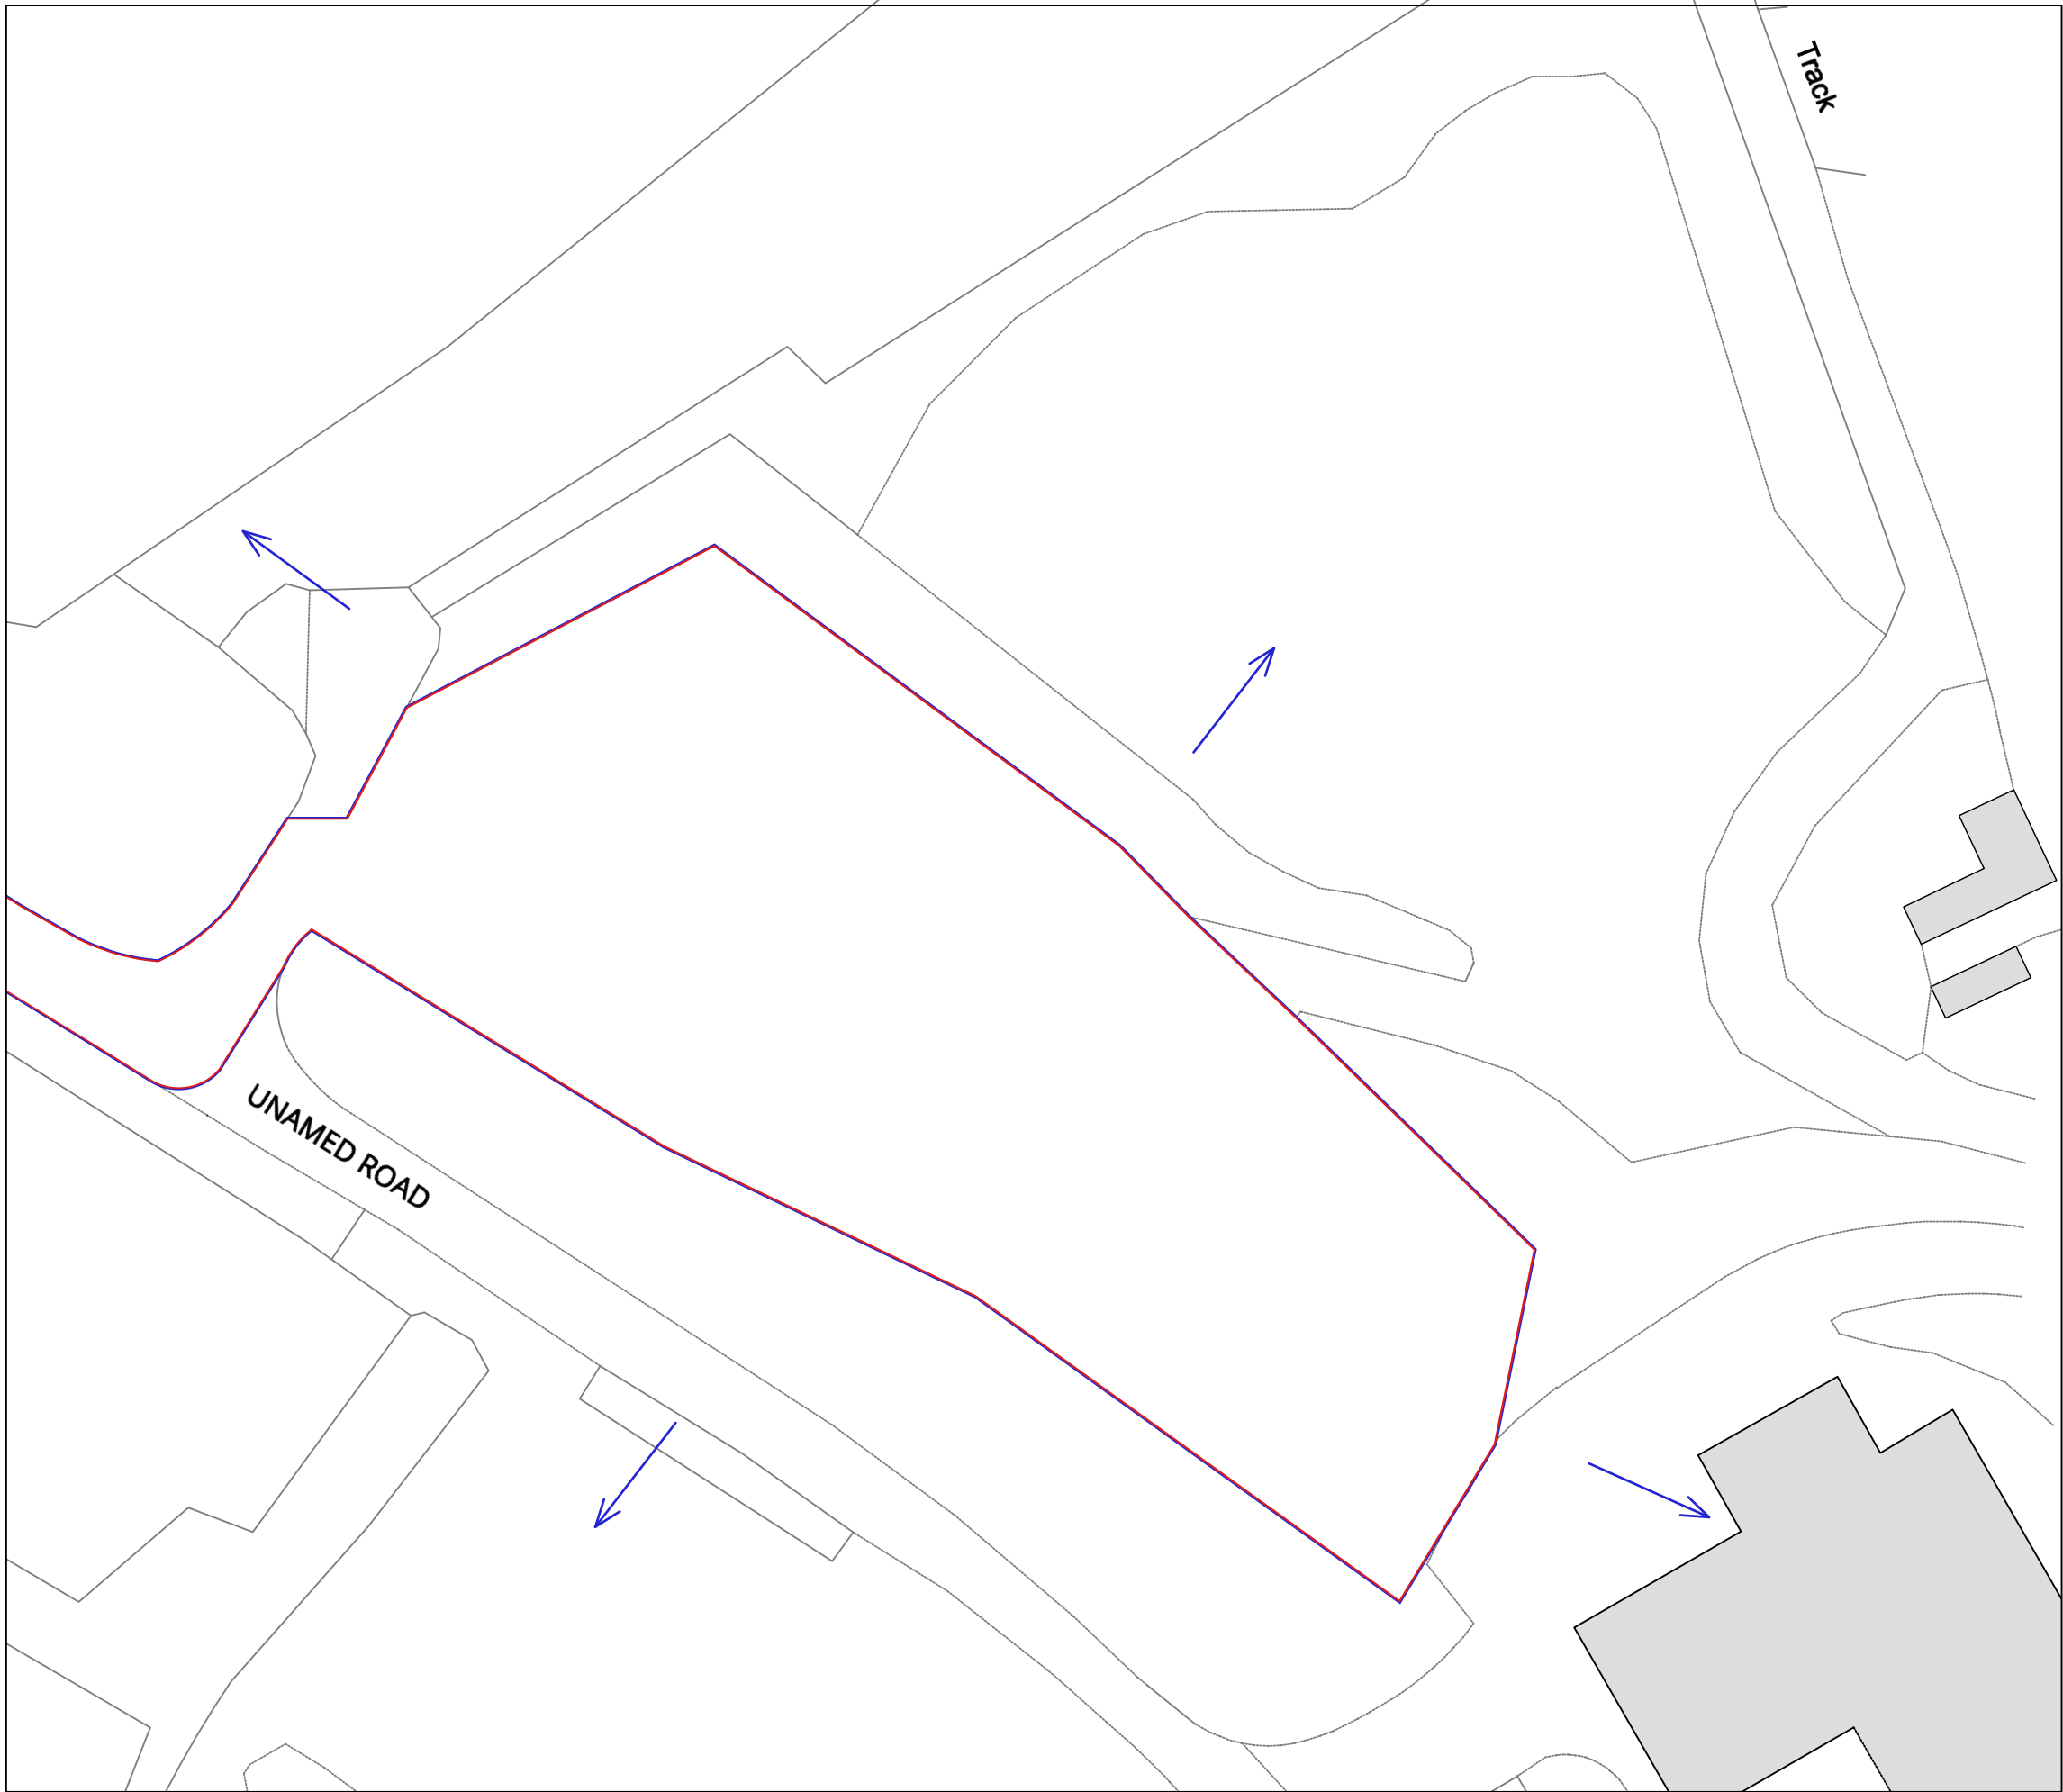

AR

ARETÉ RURAL PLANNING

www.aretetoruralplanning.co.uk

hello@aretetoruralplanning.co.uk | (+44) 07828 114 546



NORTH

05M10M15M20M25M

SCALE 1:500 @A3

REV	DESCRIPTION	DATE
-	PLANNING	AUGUST 2025
A	PLANNING	SEPT 2025

PROJECT No.	J25-4-C
ADDRESS	HARGATE HILL EQUESTRIAN CENTRE GLOSSOP ROAD GLOSSOP DERBYSHIRE SK13 6JL

TITLE	SITE PLAN
DRAWING No.	J25-4-C-PL-02
REVISION	A