



GTP1 Site Plan - 1 Bridgefield, Glossop, SK13 6LL

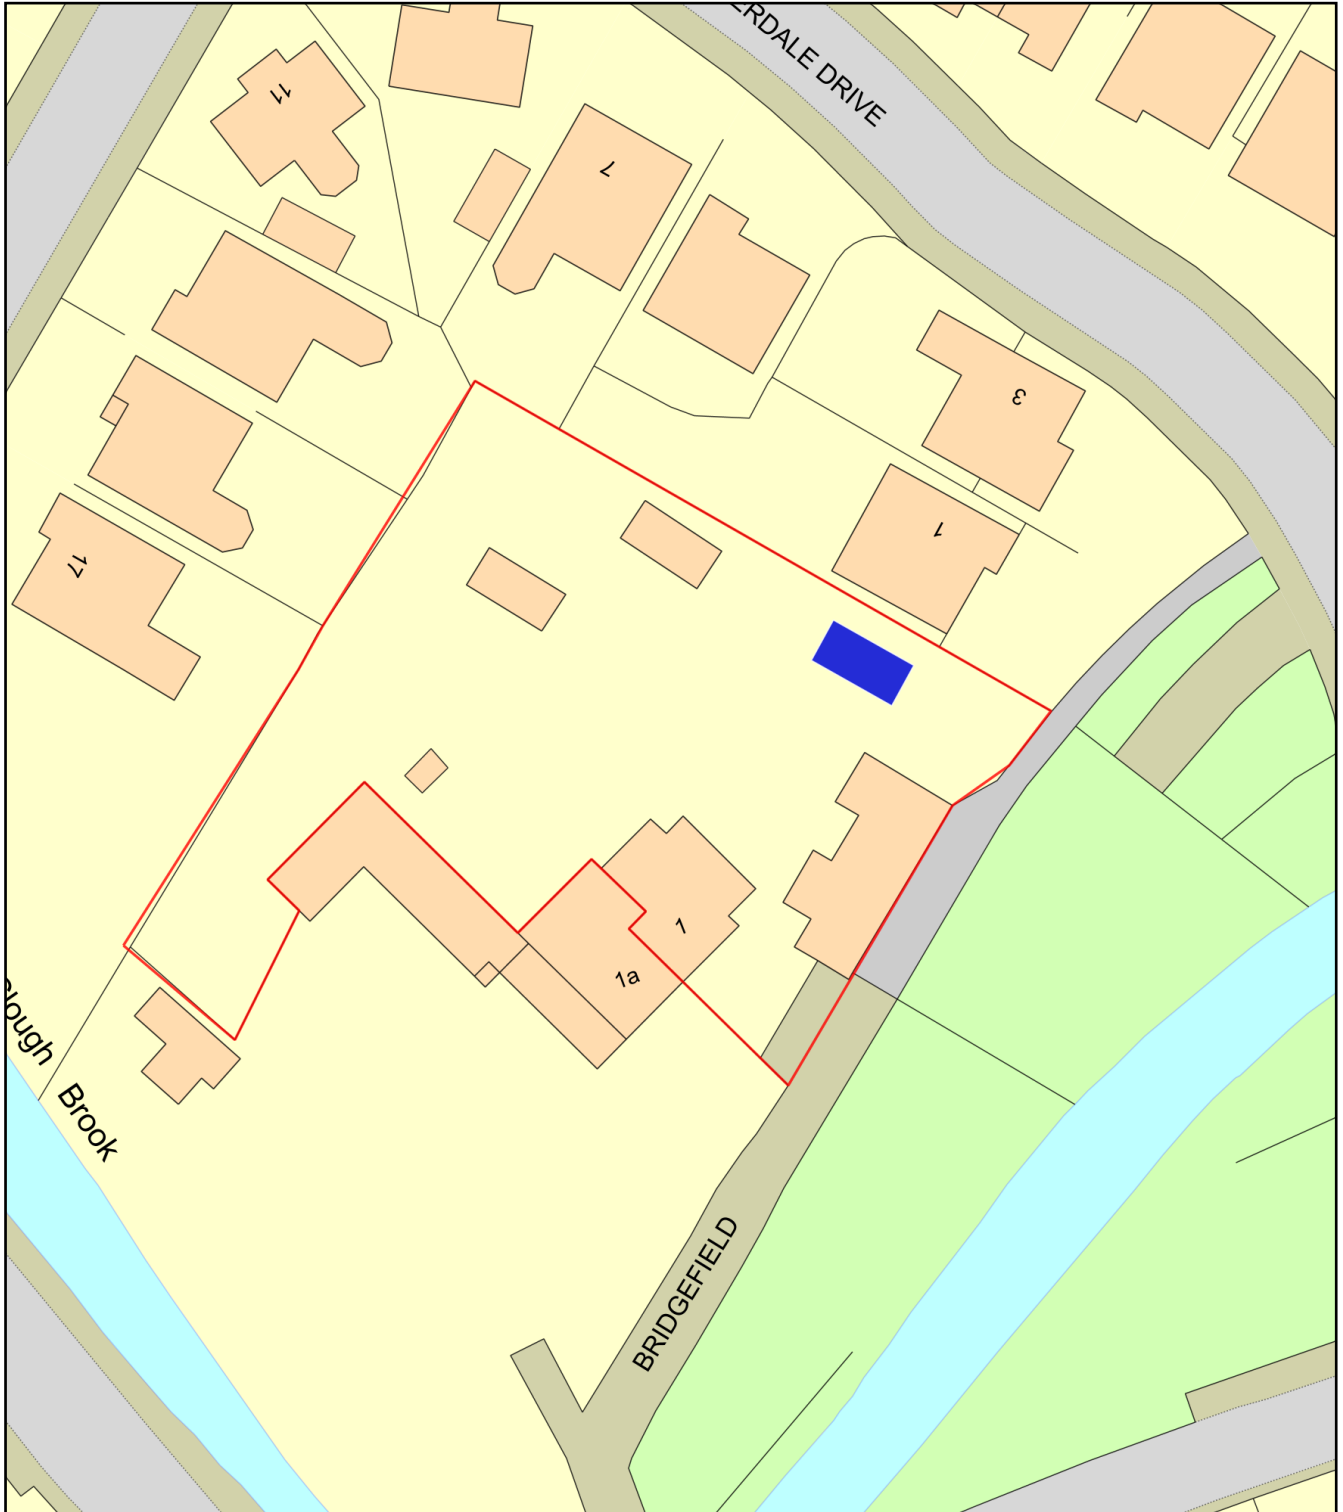

0 20
Metres

 

Plan Produced for: GTP Ltd

Date Produced: 28 Apr 2026

Plan Reference Number: TQRQM26118135537960

Scale: 1:500 @ A4