


P01	11.11.2025	AM	HK	WIP
P02	17.12.2025	AM	HK	Issued for Stage 3
P03	31.03.2026	AM	HK	Issued for Planning

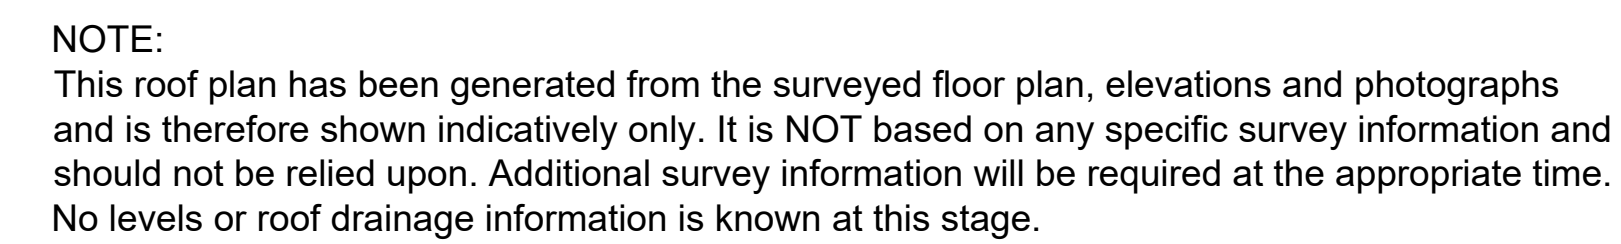

					
Roberts Limbrick 033333 405 500 mail@robertslimbrick.com robertslimbrick.com					
Registered Office (England No. 09686022)					
Project Name New Mills Leisure Centre -					
Client Name Leisure Leisure - -					
Drawing Title Existing First Floor Plan - -					
Scale 1/100 • A0			Project No. 10684		
Status A3		Purpose Of Issue Issued For Planning			
Project	Org	Vol	Level	Form	Role
10684	RL	XX	01	DR	A
Number 10002			Revision P03		